


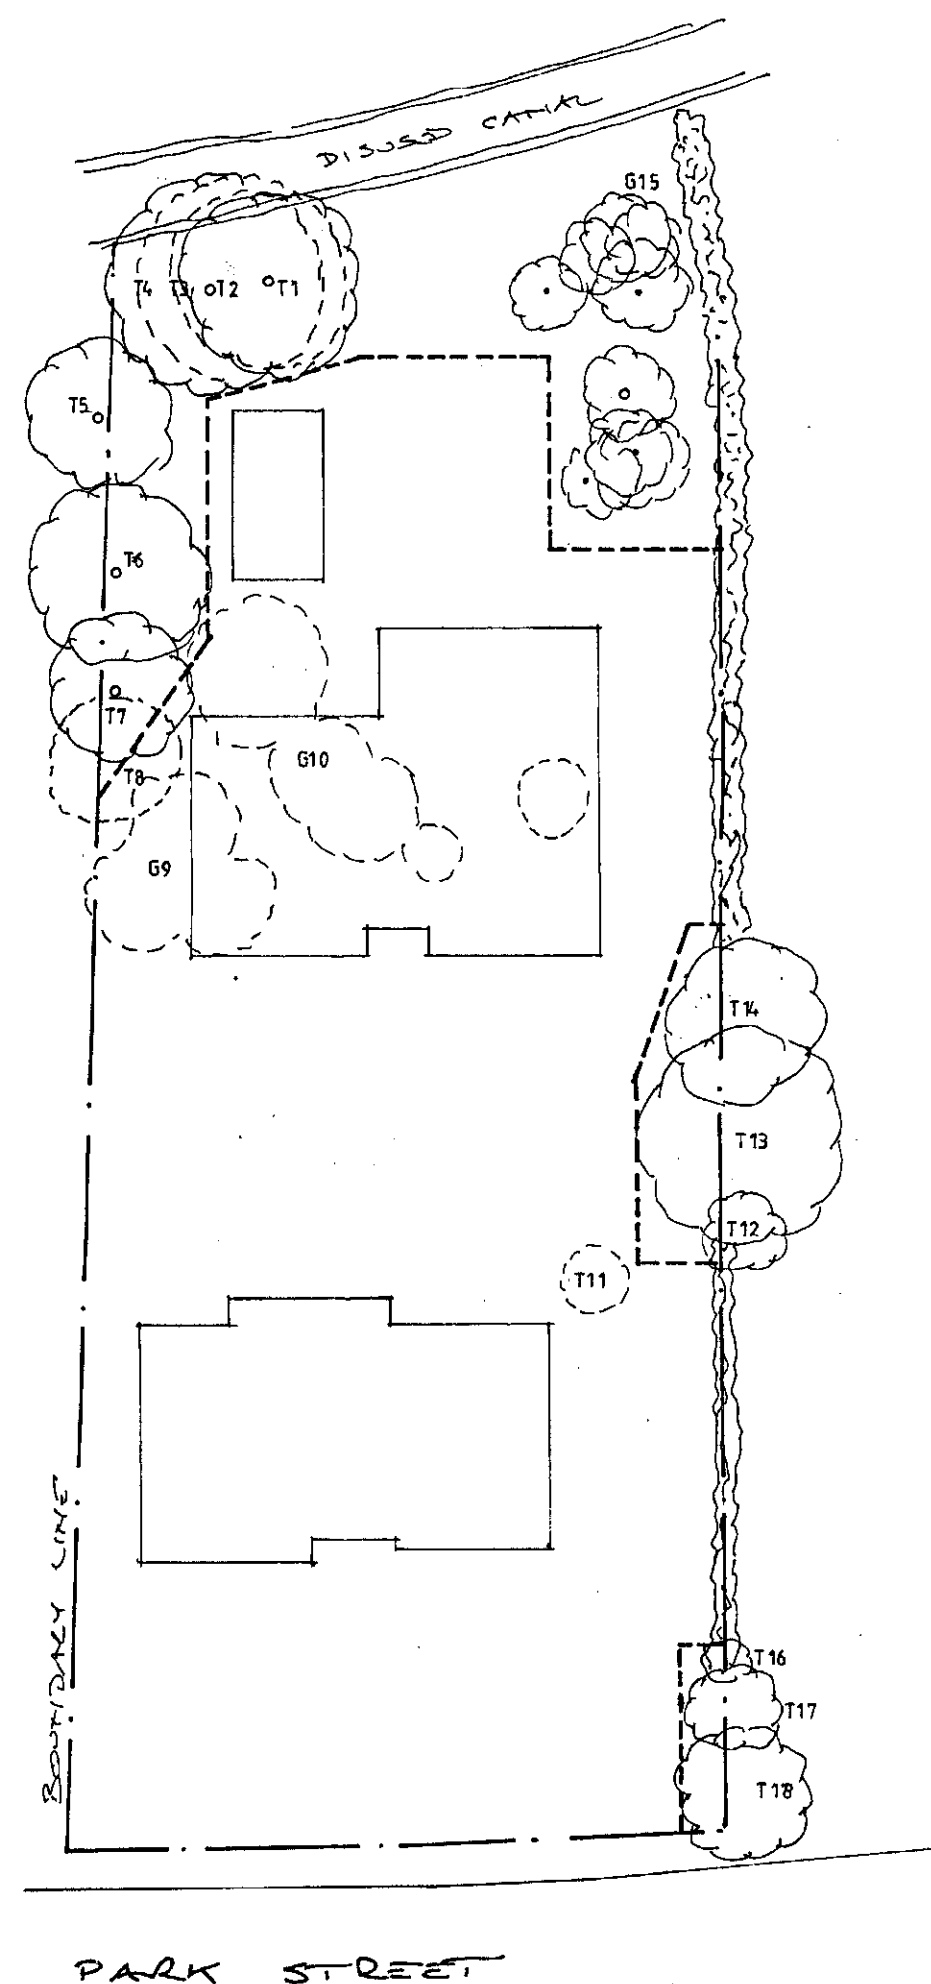

TREE	TYPE	DBH	HEIGHT	SPREAD	CONDITION	ACTION
T1	POPULAR	16m	4m	72	POOR	REMOVE
T2	POPULAR	20	11	75	DEFECTIVE	REMOVE
T3	POPULAR	22	10	70	AVERAGE	RETAIN
T4	POPULAR	22	6	82	AVERAGE	RETAIN
T5	WILD CHERRY	10	6	45	FAIR	RETAIN
T6	WILD CHERRY	17	7	97	FAIR	RETAIN
T7	WILD CHERRY	17	6	58	FAIR	RETAIN
T8	WILD CHERRY	15	3	44	POOR	REMOVE
T9	WILD CHERRY	9	1	15	8 POOR SPECIMENS	REMOVE
T10	WILD CHERRY	9	1	20	5 POOR SPECIMENS	REMOVE
T11	HAWTHORN	8	0	35	FAIR	REMOVE
T12	ASH	6	4	15	TOPPED - POOR	RETAIN
T13	BEECH	15	2	47	GOOD	RETAIN
T14	BEECH	15	4	38	GOOD	RETAIN
T15	POPULAR	14	4	30	GOOD	RETAIN
T16	SYCAMORE	10	5	25	GOOD	RETAIN
T17	RED HORSE CHESTNUT	7	3	34	GOOD	RETAIN
T18	GARDEN OAK	14	2	35	GOOD	RETAIN

DOTTED LINE INDICATES POSITION OF TREE PROTECTION FENCING TO BE RETAINED IN POSITION FOR THE DURATION OF THE WORKS.

design WORKS

94, Carr House Gate,
Wyke, BD12 8ER
Tel: 07770 848601

Client: MR A. CLARKE
WOODLUGH CARE
WOODLUGH HOUSE
HENSLEY LANE
YARDON, LEES

Drg Title: TREE DETAILS

Site: 75 PARK STREET
WOMERWICK
S73 0HL

Job Title: 12 3D RESIDENTIAL
CARE HOME


Scale: 1:400

Date: JUNE '13


Dwn: R1

Dwg No: 44/13/04


Rev Description By Date

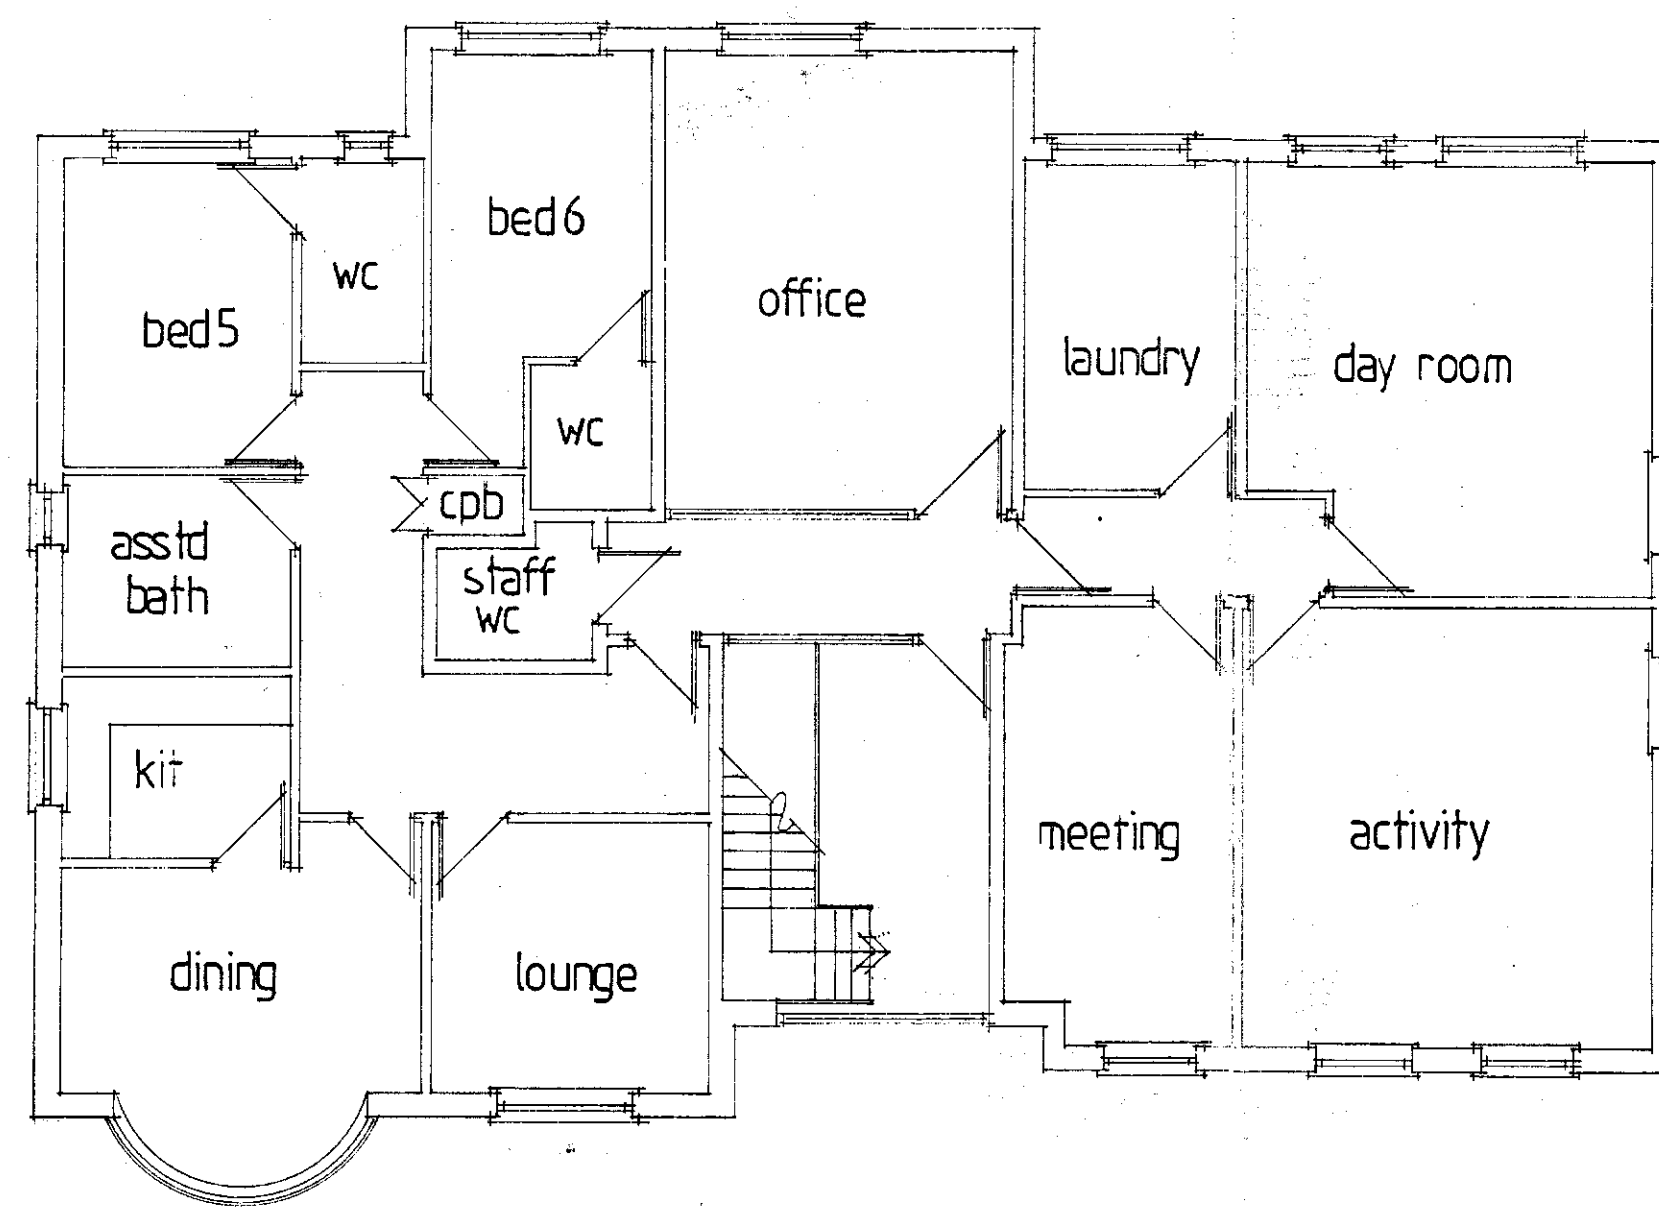


first floor layout

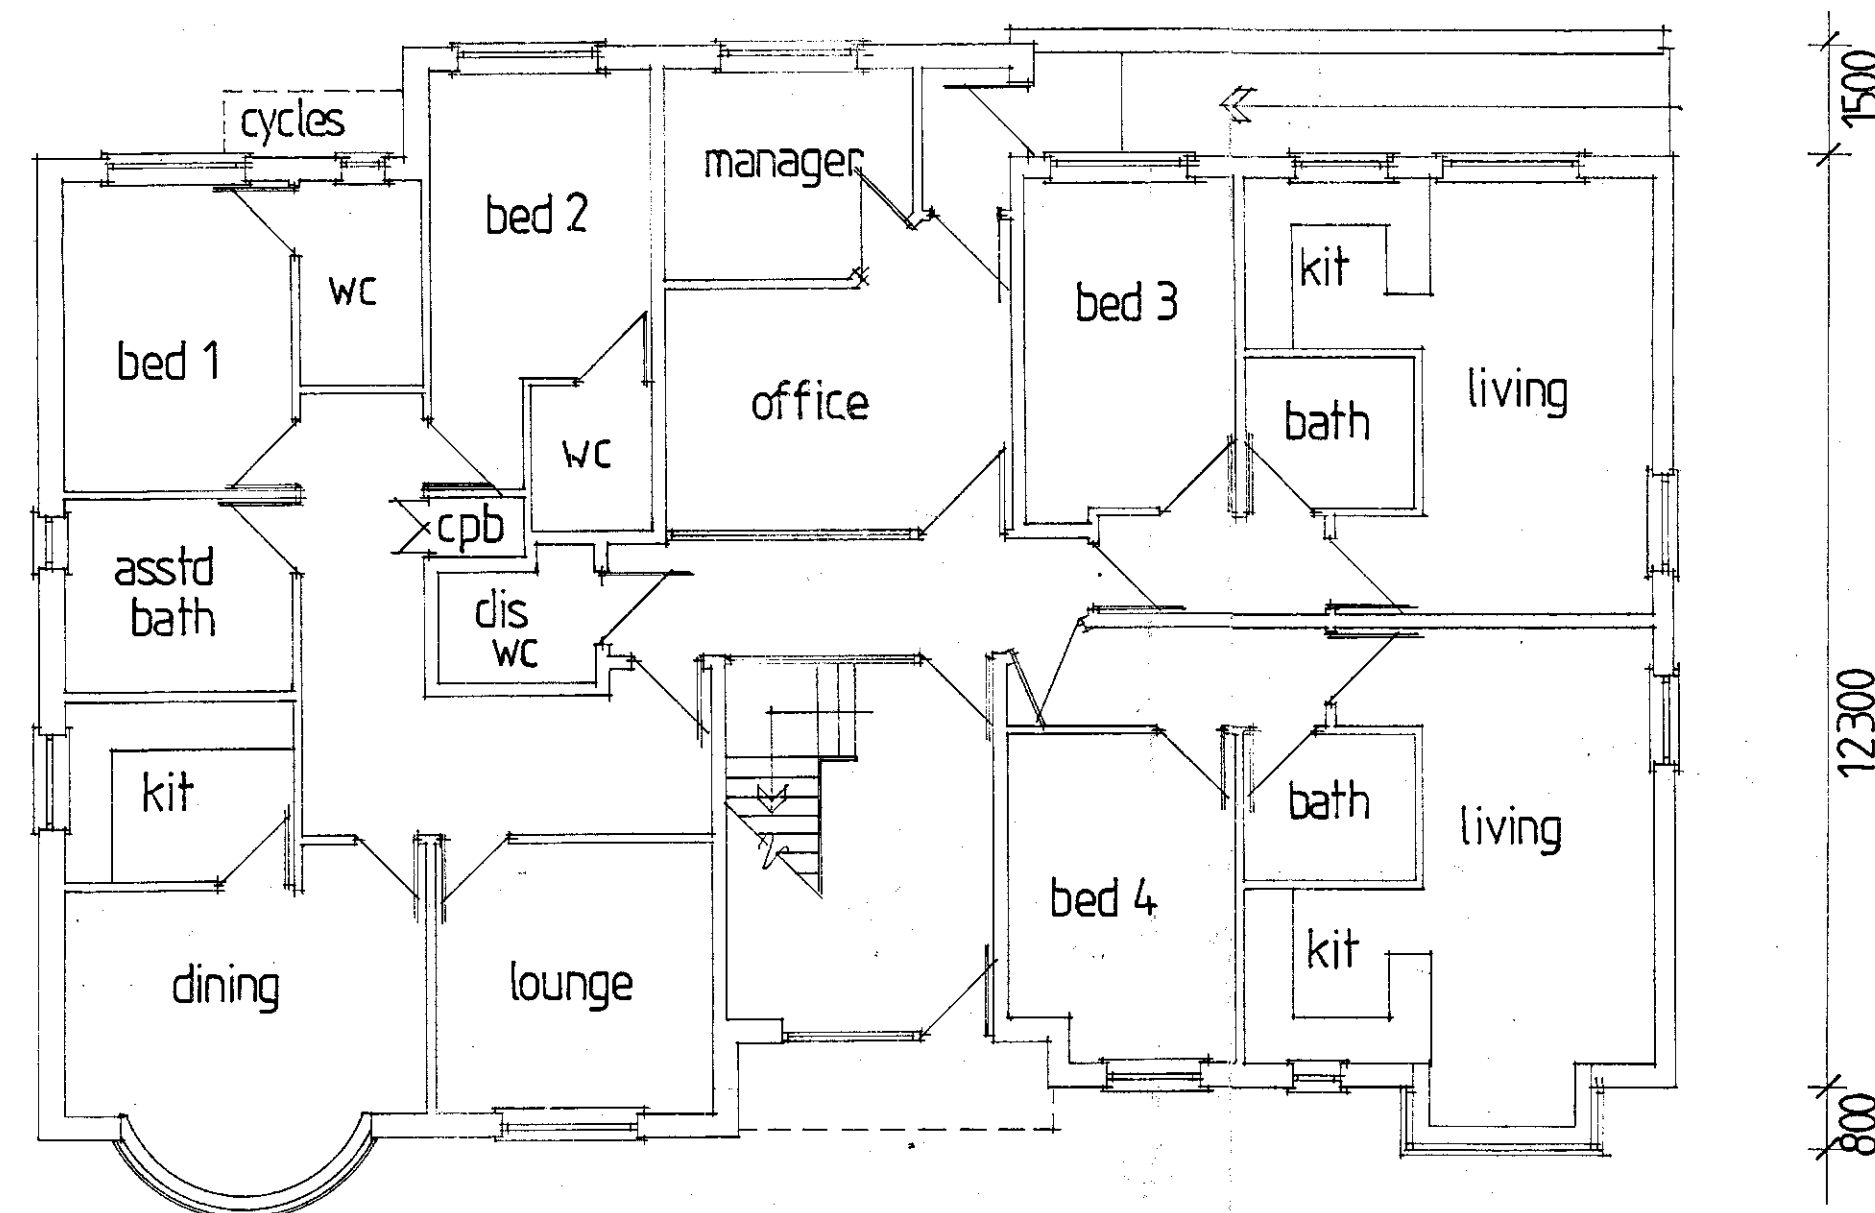


ground floor layout

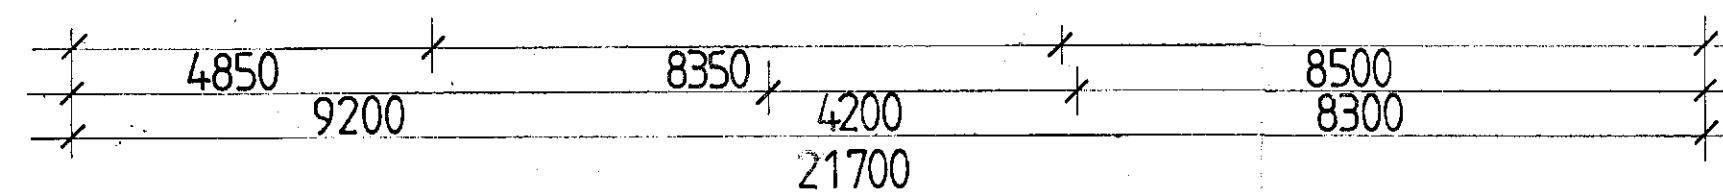


front elevation

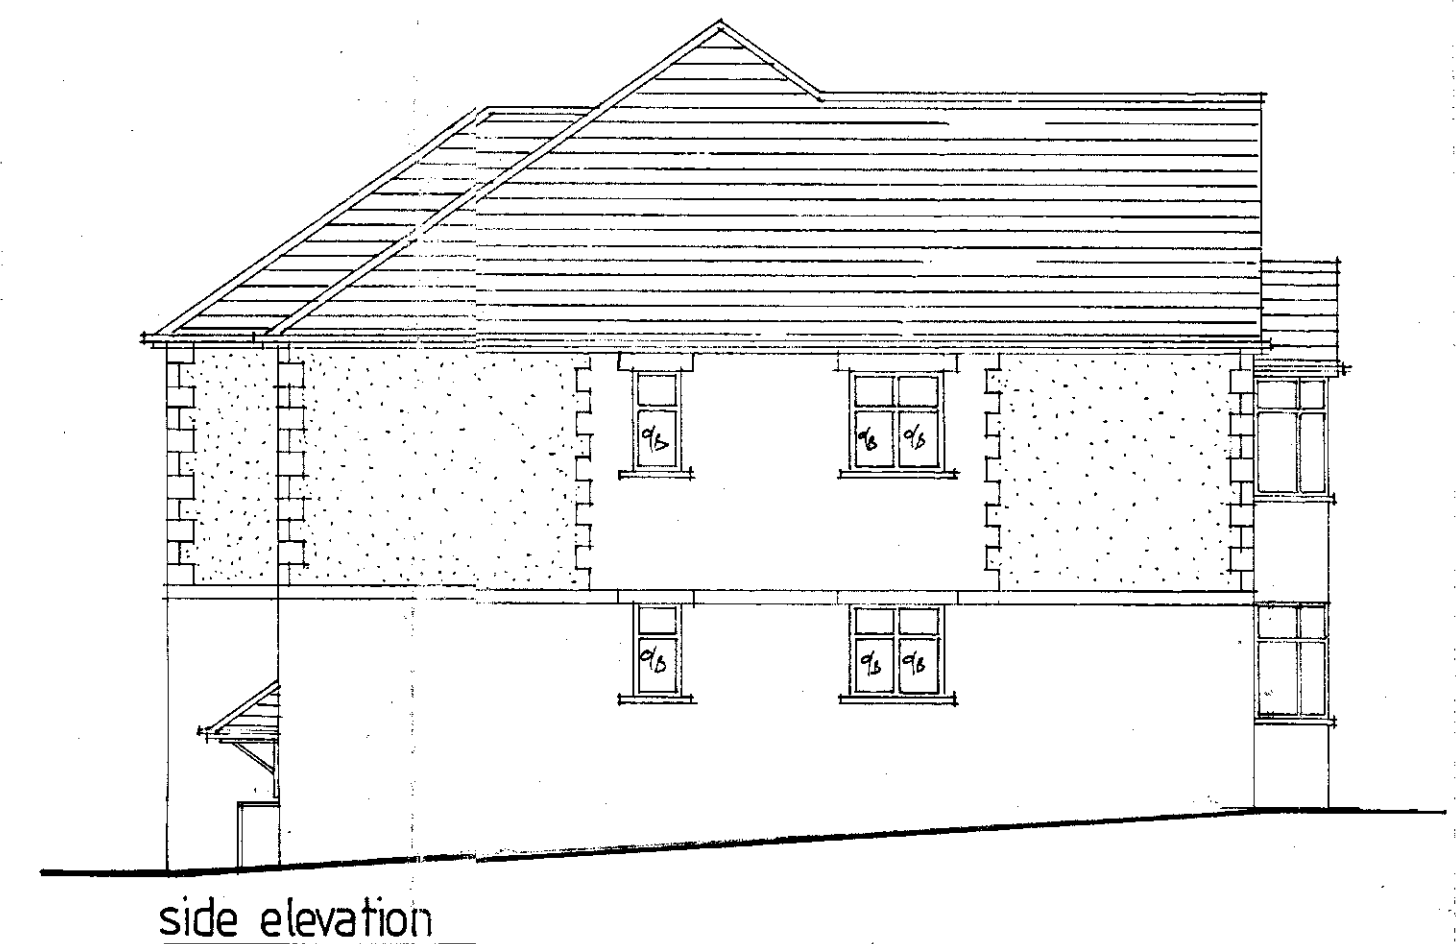

side elevation

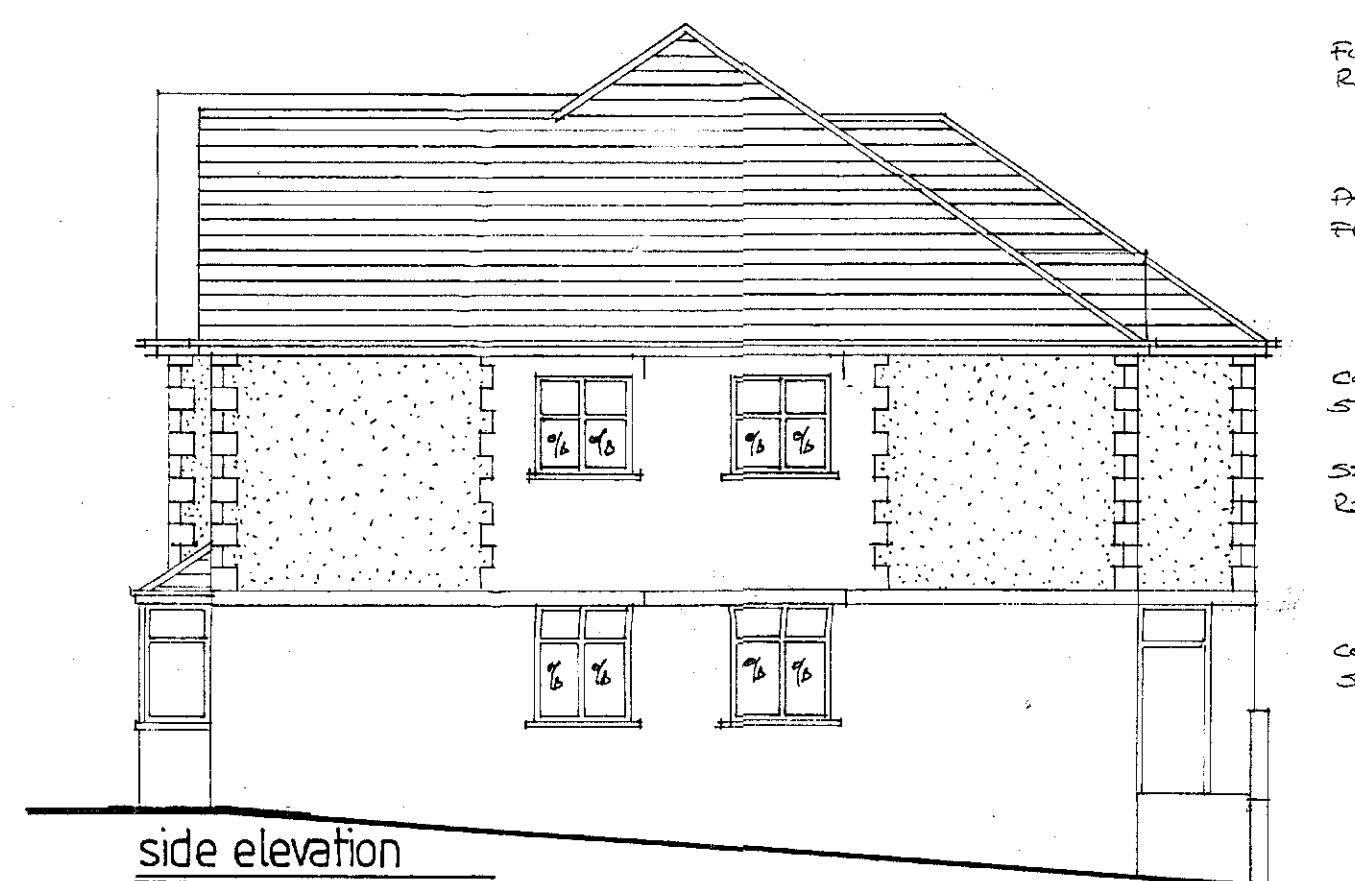

side elevation

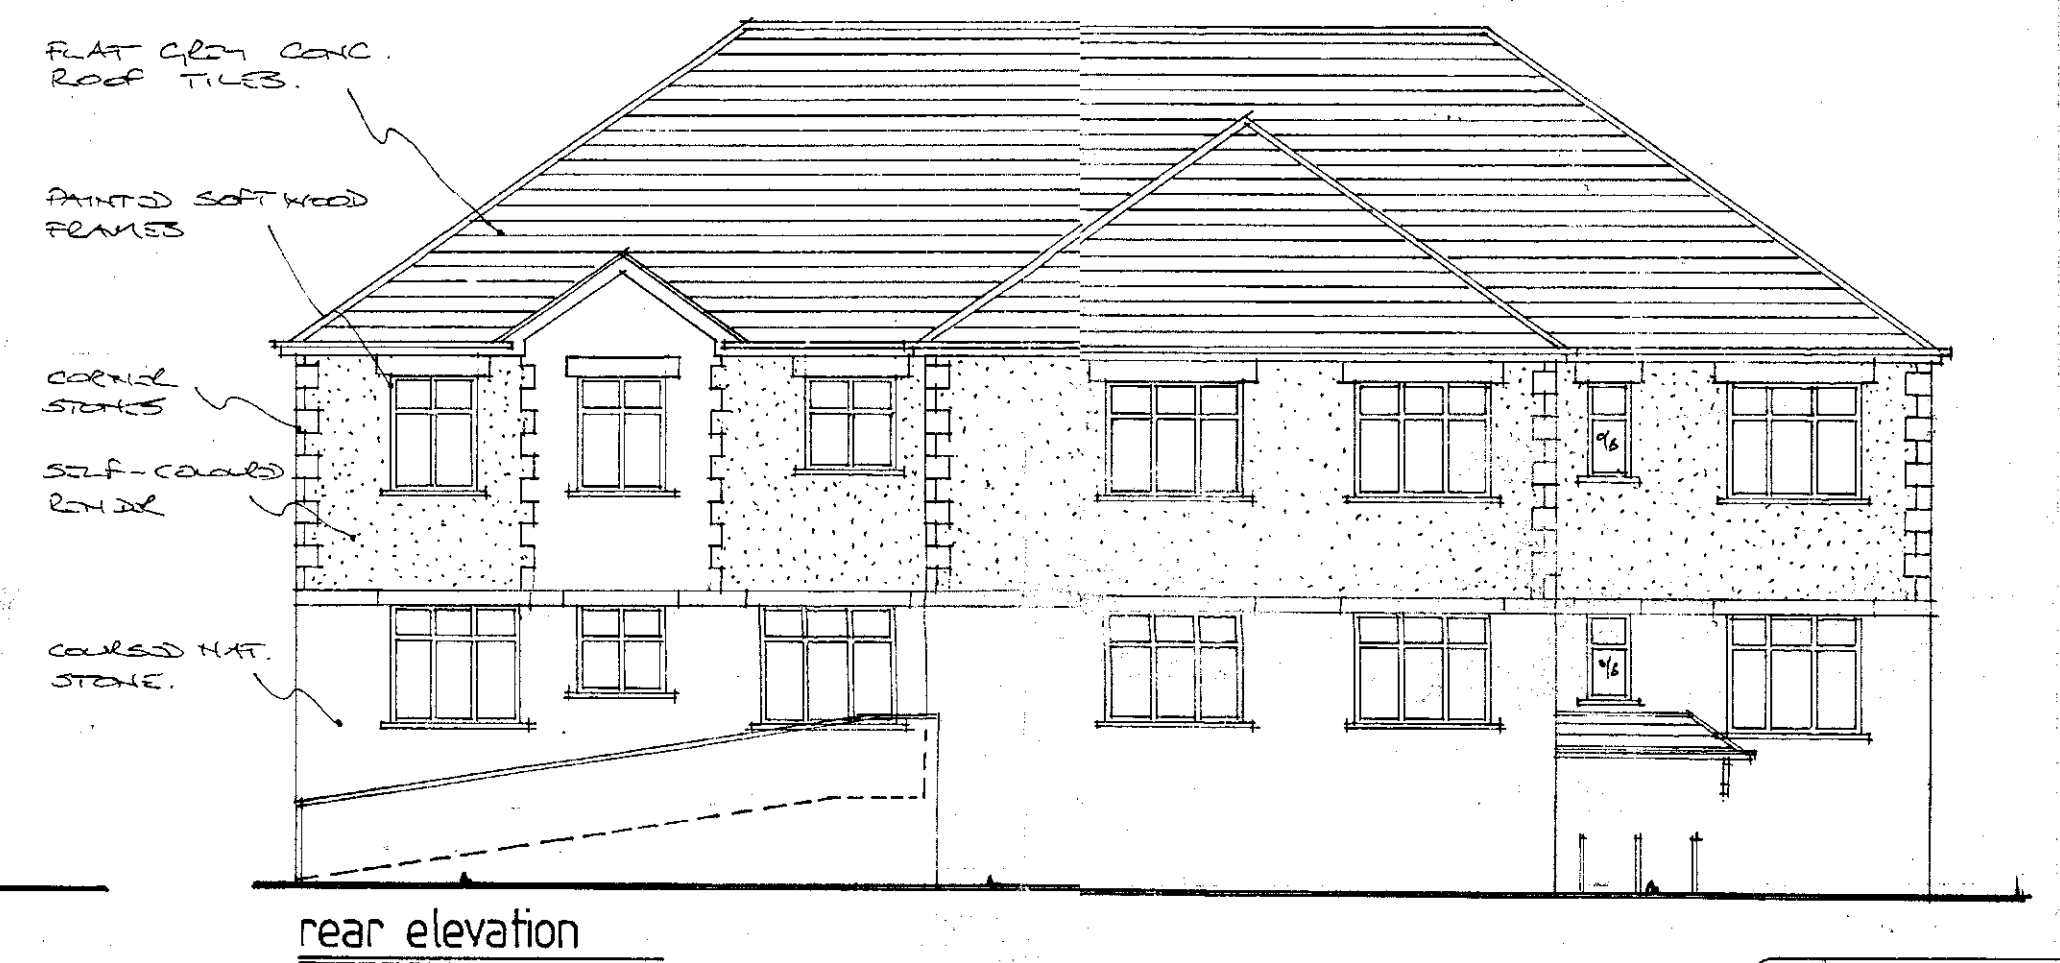

rear elevation

the design WORKS

94, Carr House Gate,
Wyke, BD12 8ER
Tel: 07770 848601.

Client: **M. A. CLARKE**
WOODLICH CARE LTD
WOODLICH HOUSE
HENSHAW LANE
YARROW, LEEDS

Drg Title: **PLANNING - UNIT 1**

Site: **75 PARK STREET**
WOLVERHAMPTON
WV6 1JH

Job Title: **12 BED RESIDENTIAL**
CARE CENTRE






Scale: **1:100**

Date: **APRIL 13**

Drn: **RJL**

Dwg No: **44/13/02**

Rev	Description	By	Date

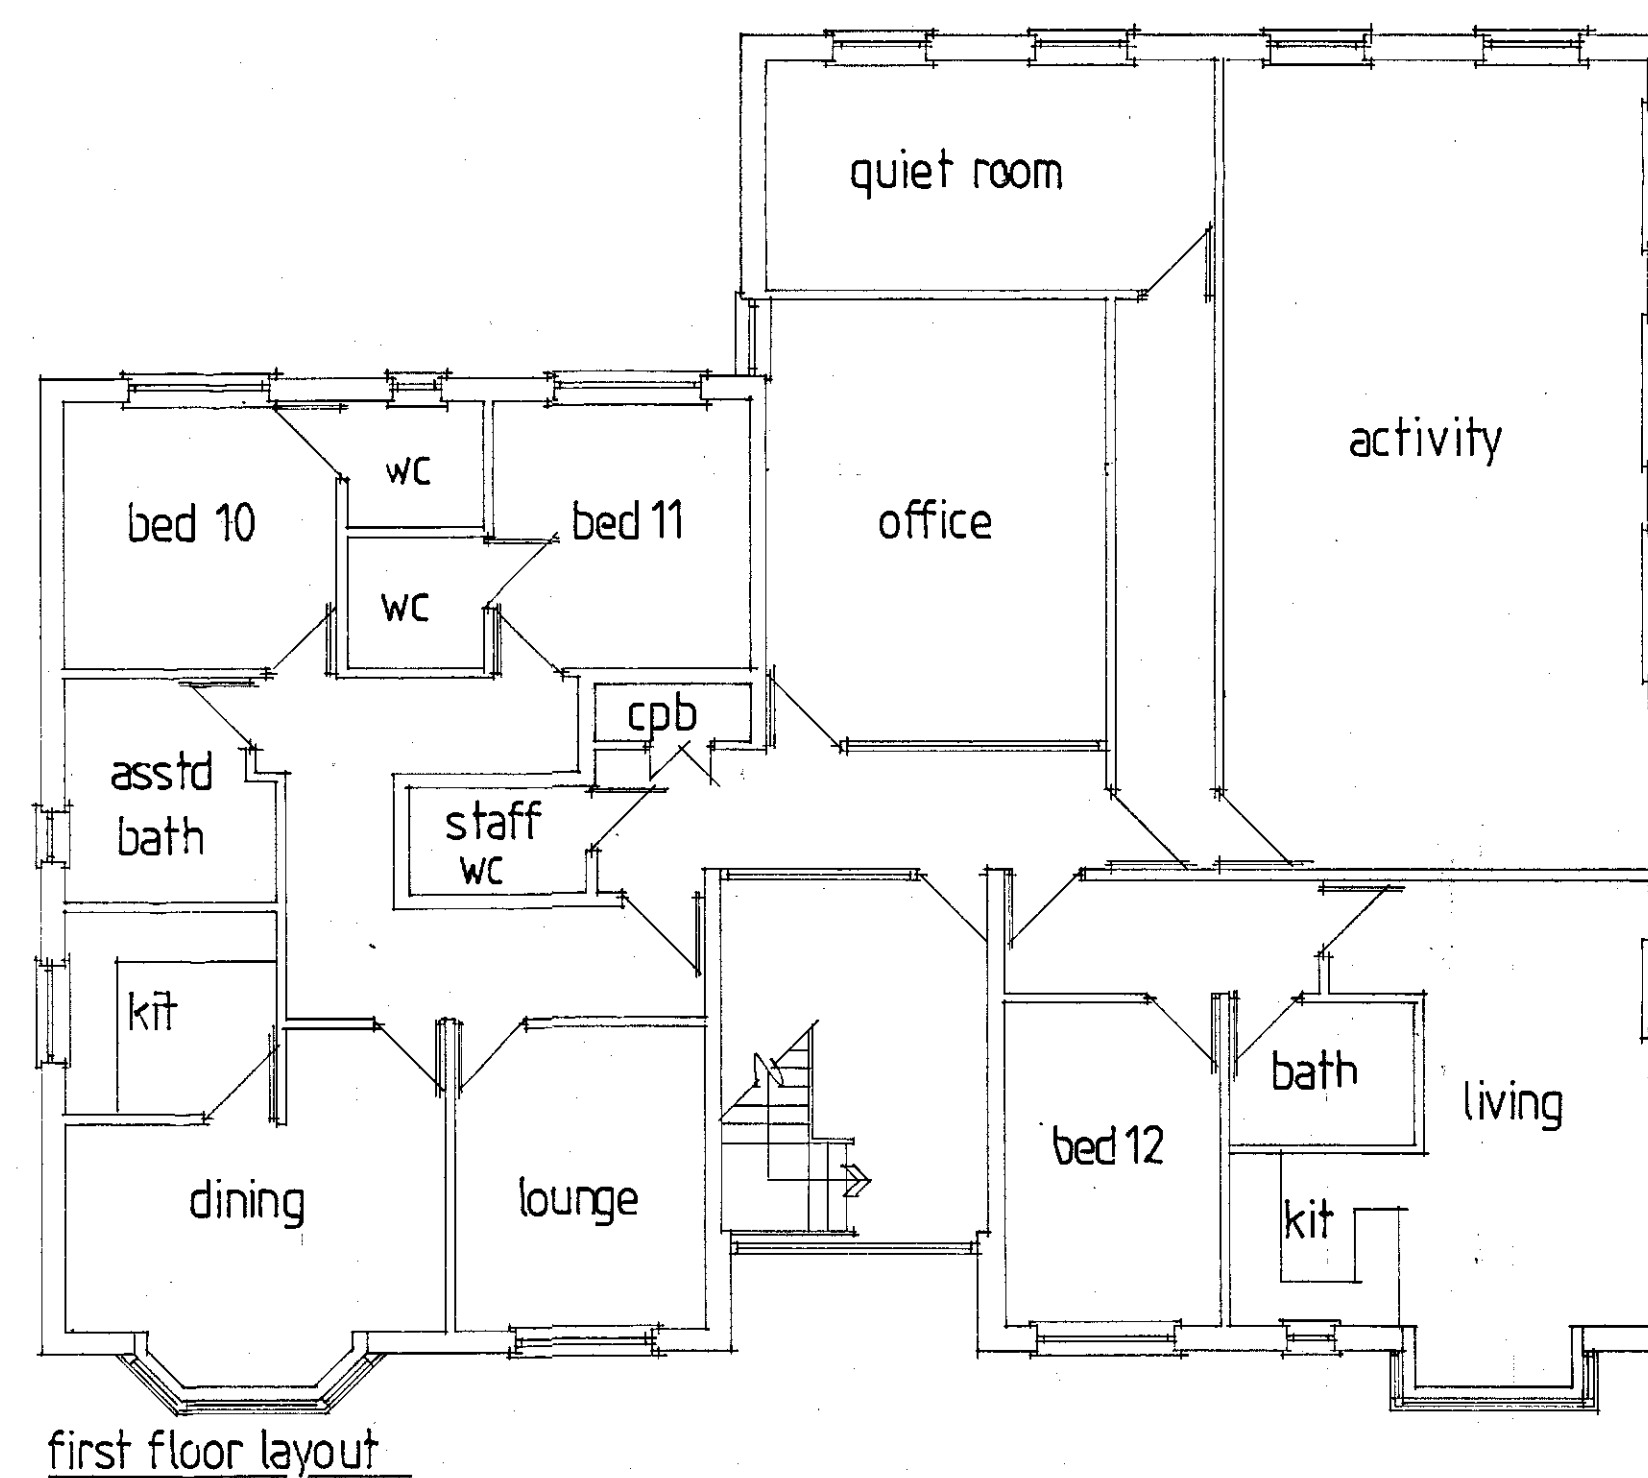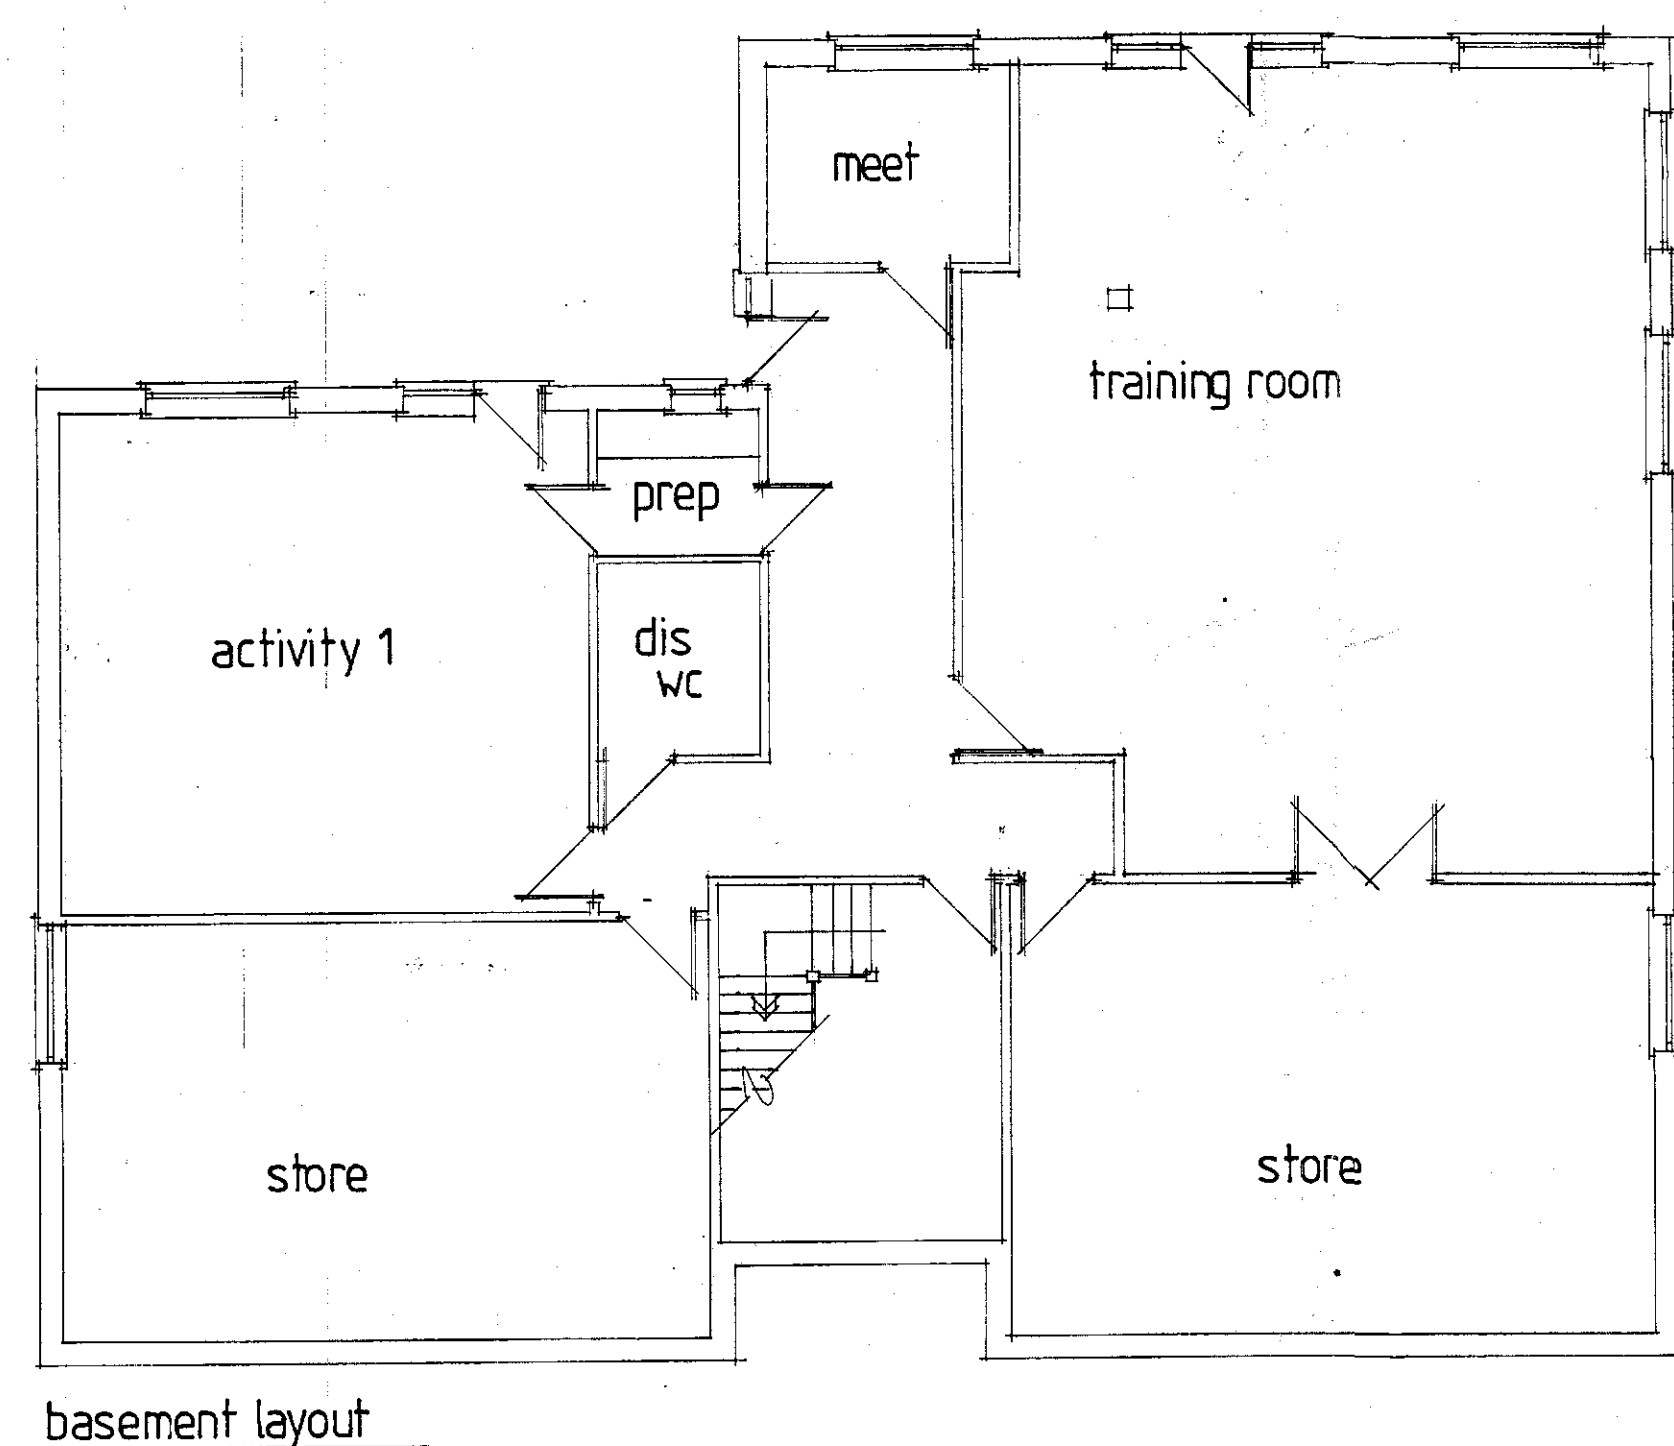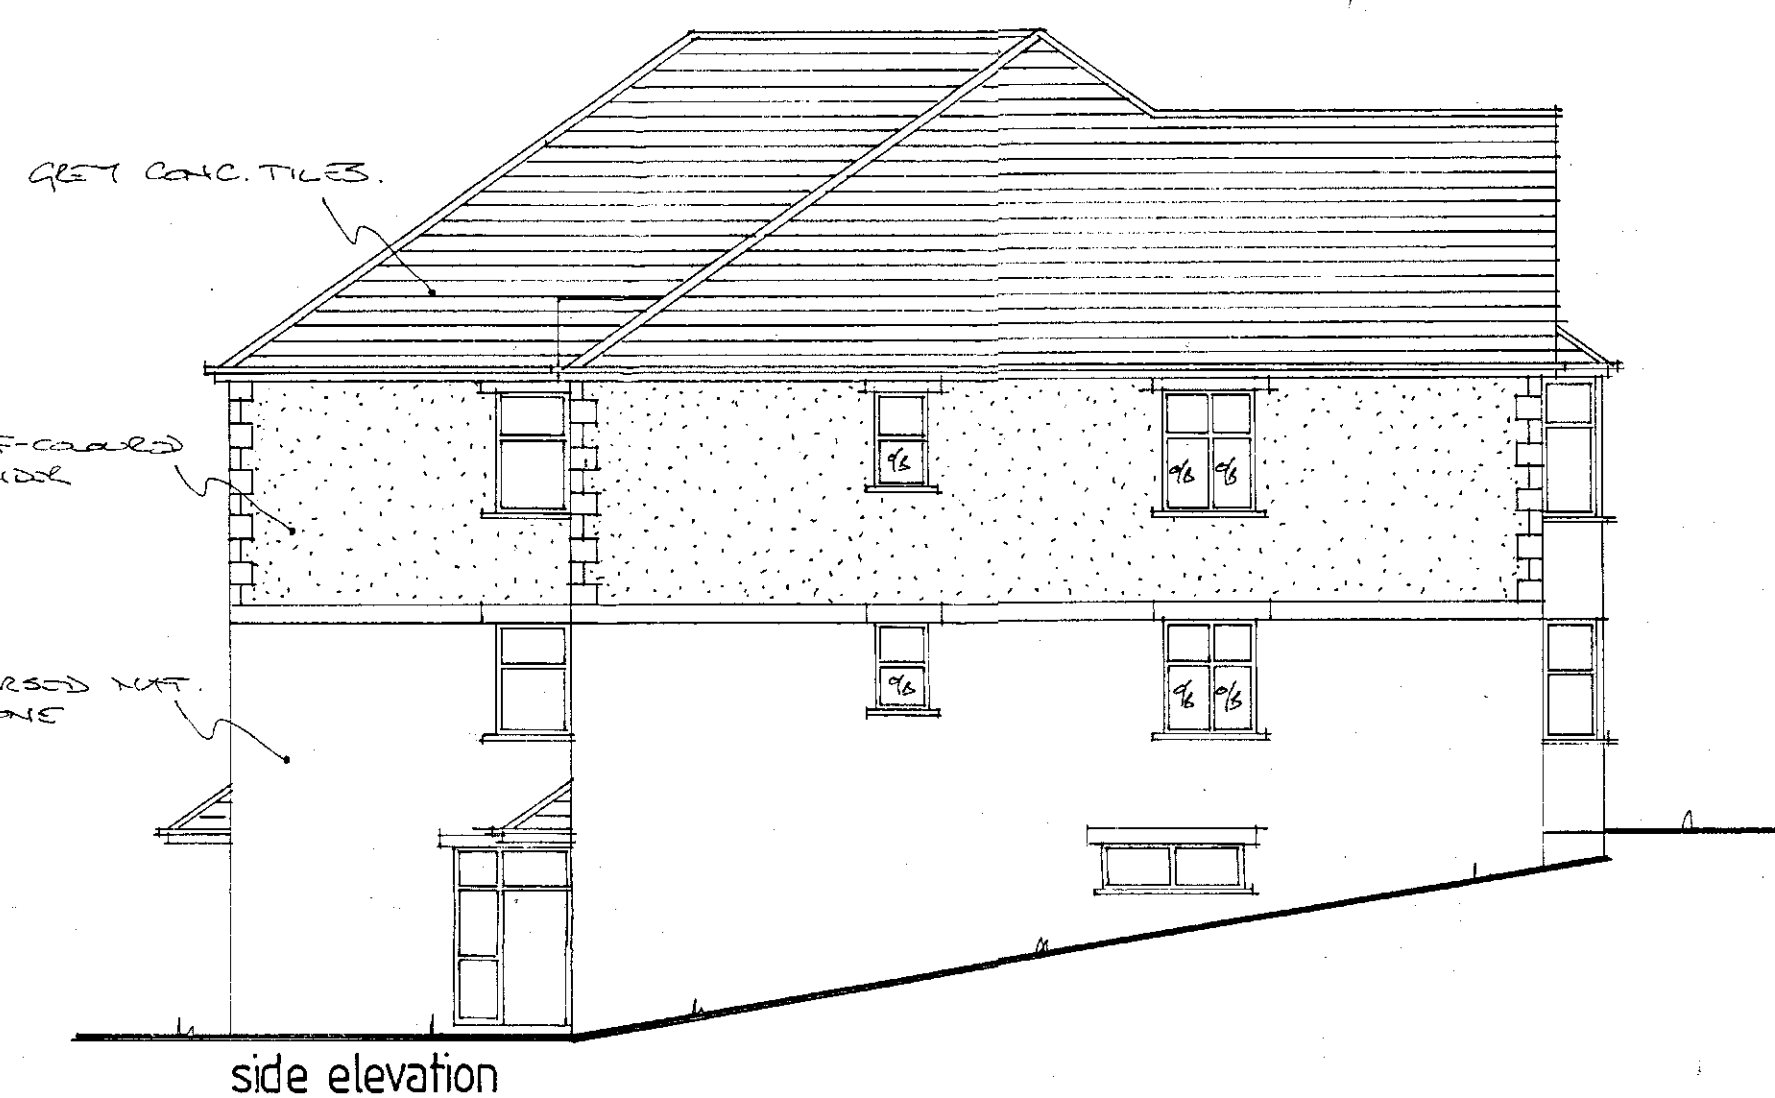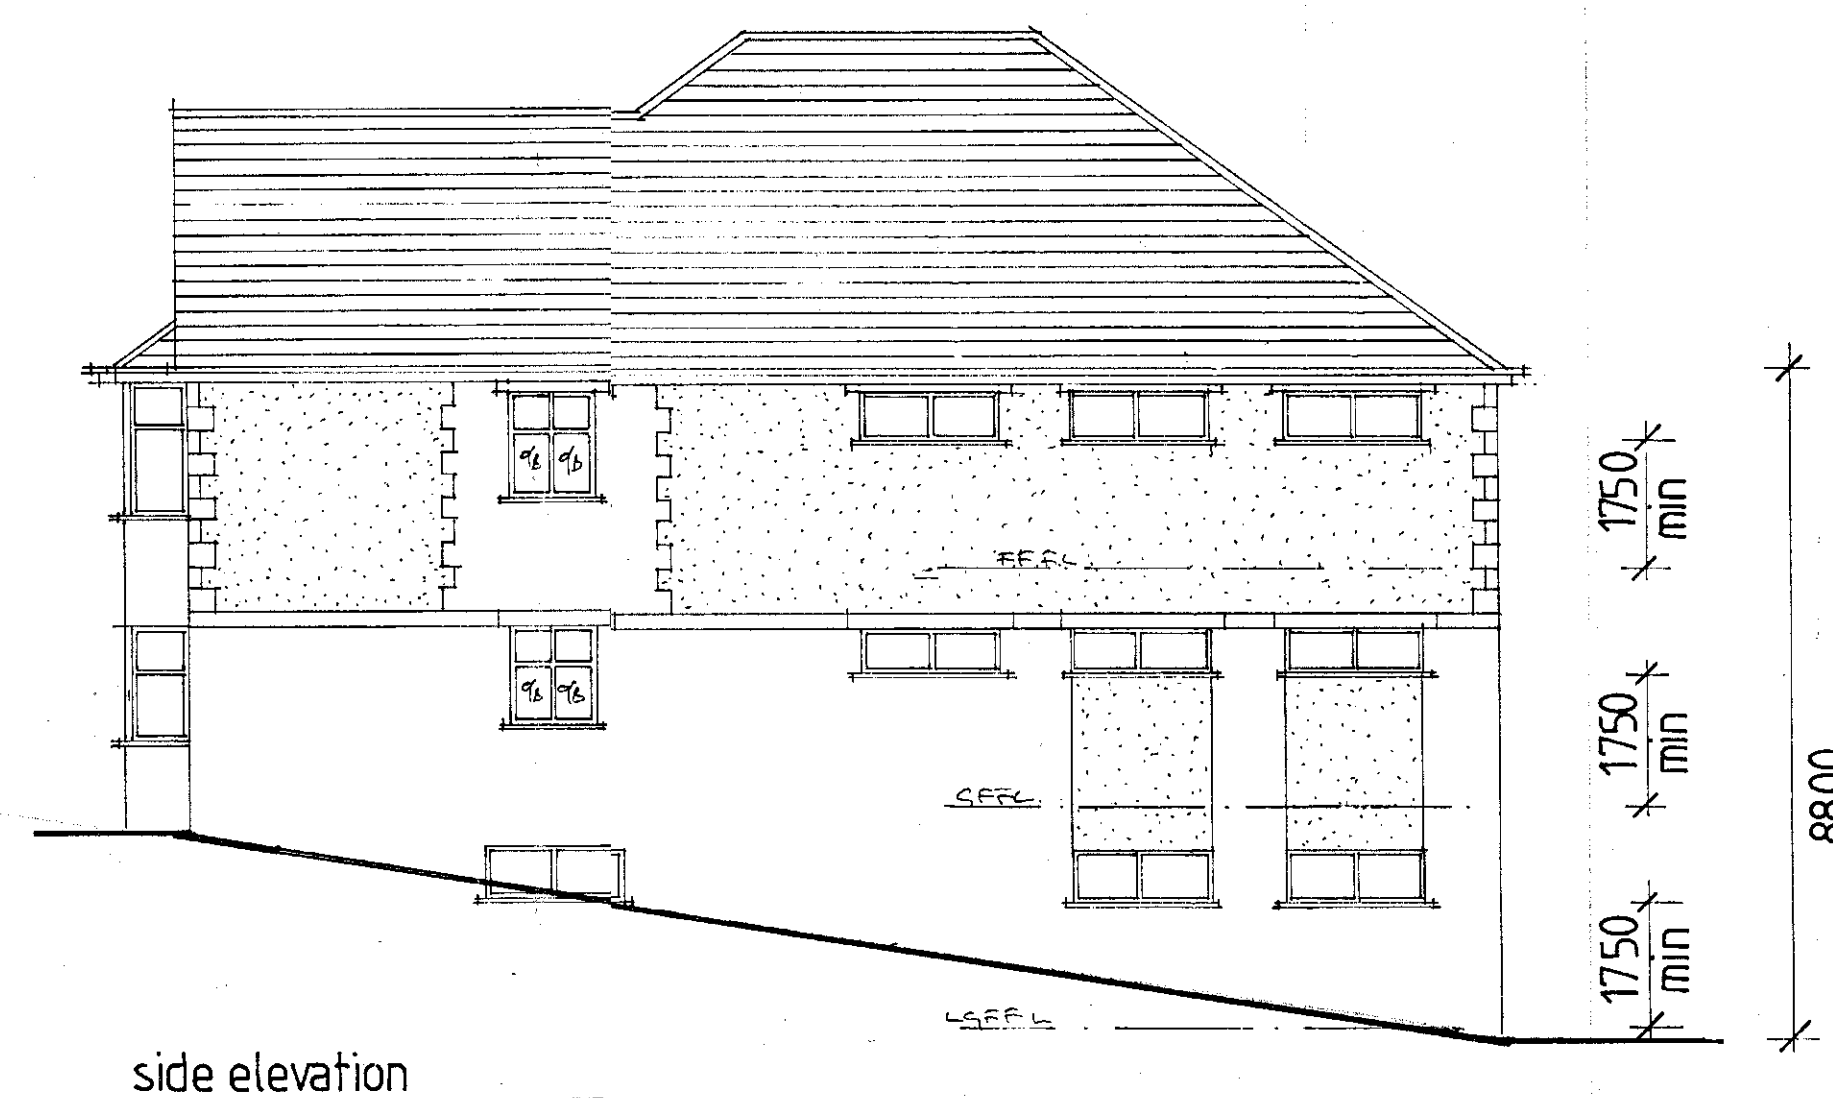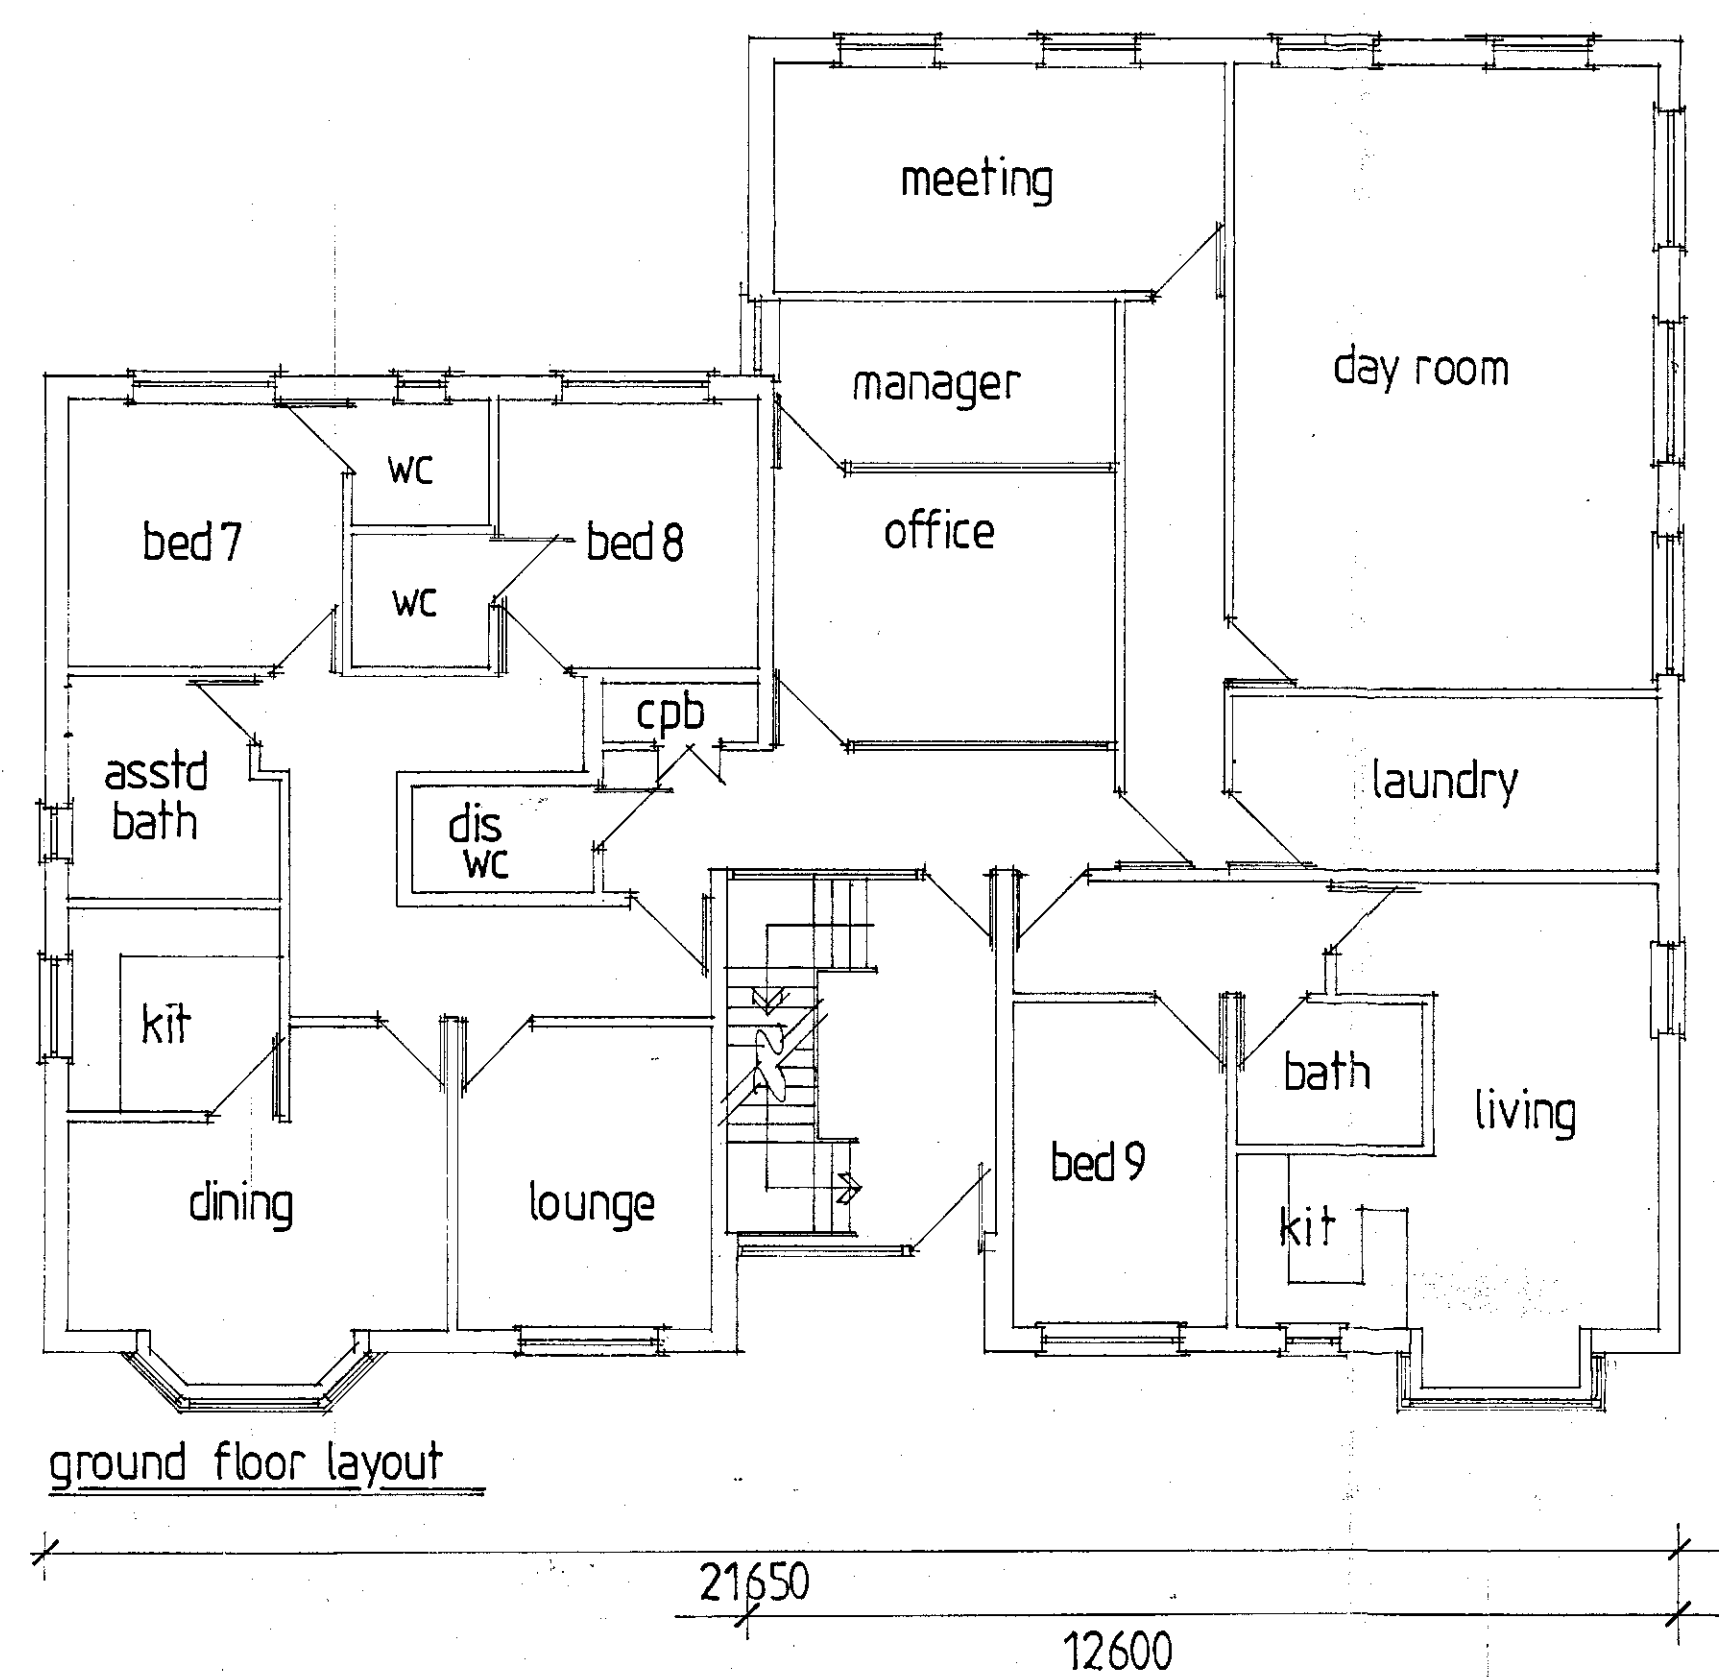

the design WORKS

94, Carr House Gate,
Wyke, BD12 8ER
Tel: 07770 848601

Client: MR. A. CLARKE
WOODLEIGH CARE
WOODLEIGH HOUSE
HOLSHAM LANE
YEADON, LEEDS

Drg Title: PLANNING - UNIT 2

Site: PARK STREET
WOMBWELL
S73 0HL

Job Title: 12 BED RESIDENTIAL
CARE CENTRE

Scale: 1:100





Date: APRIL '15

Dm: RA

Dwg No: 44/13/02

Rev	Description	By	Date

SITE LAYOUT 1:200

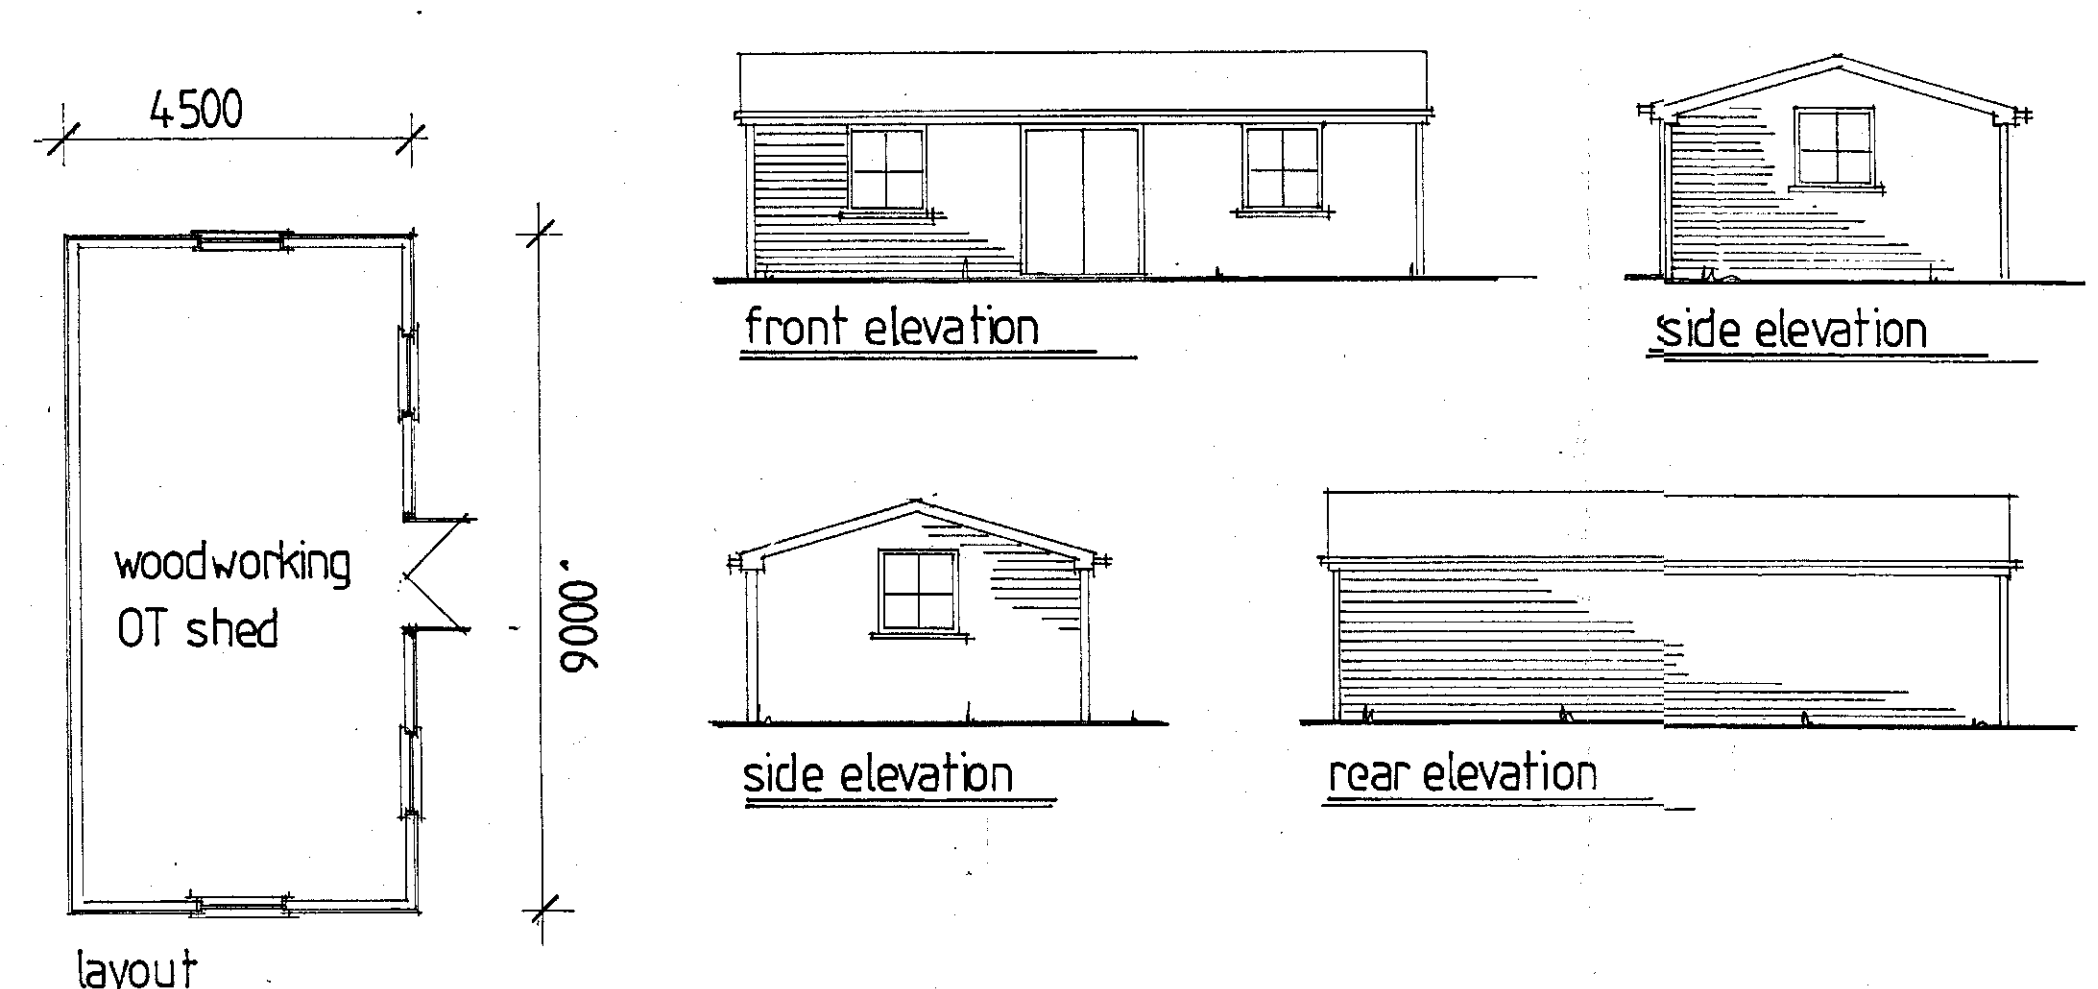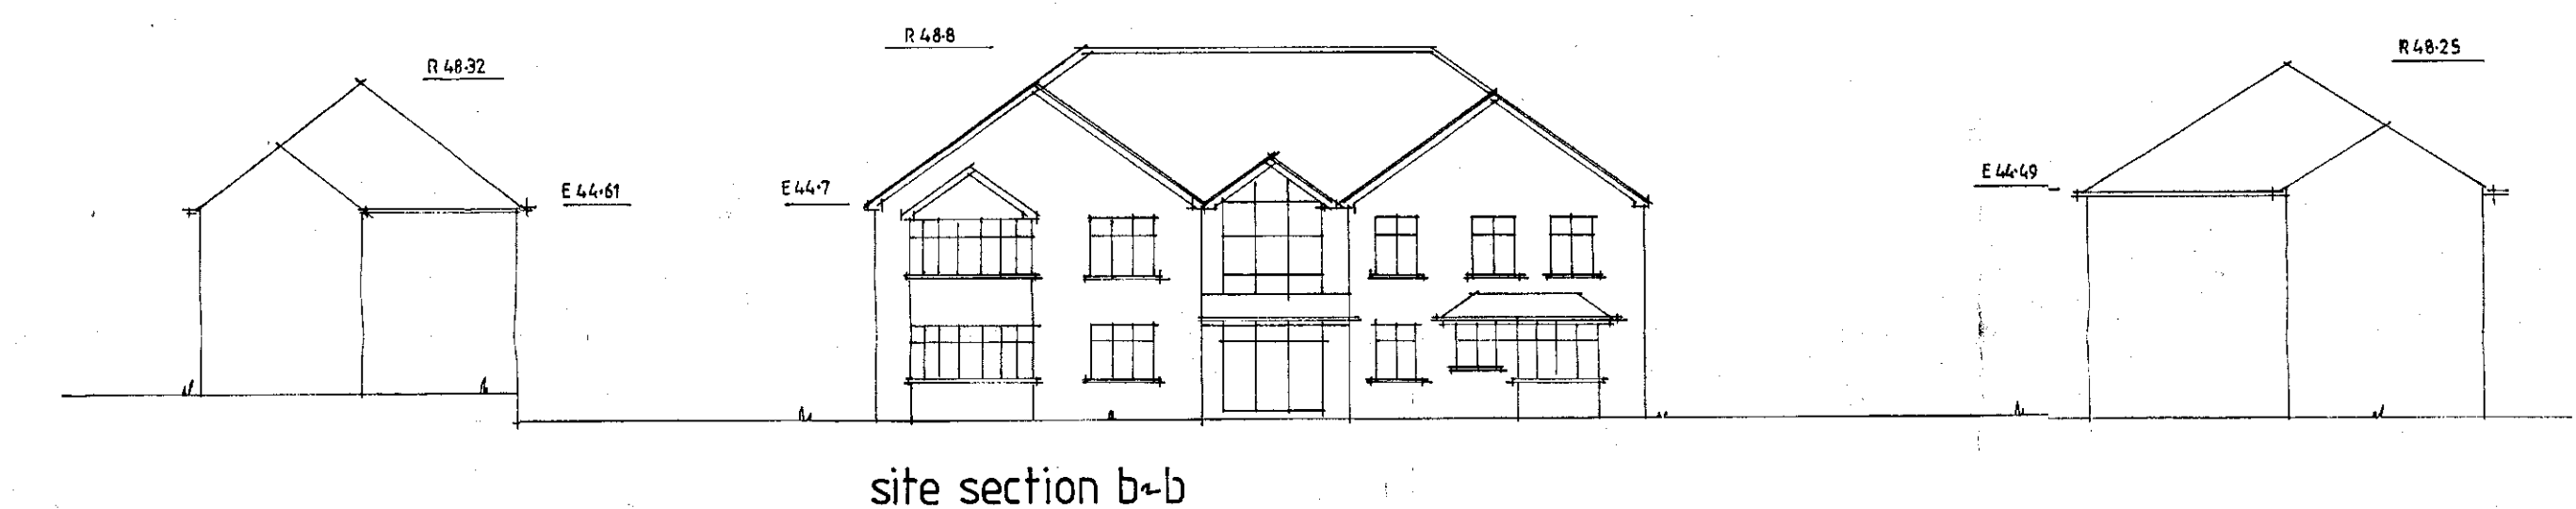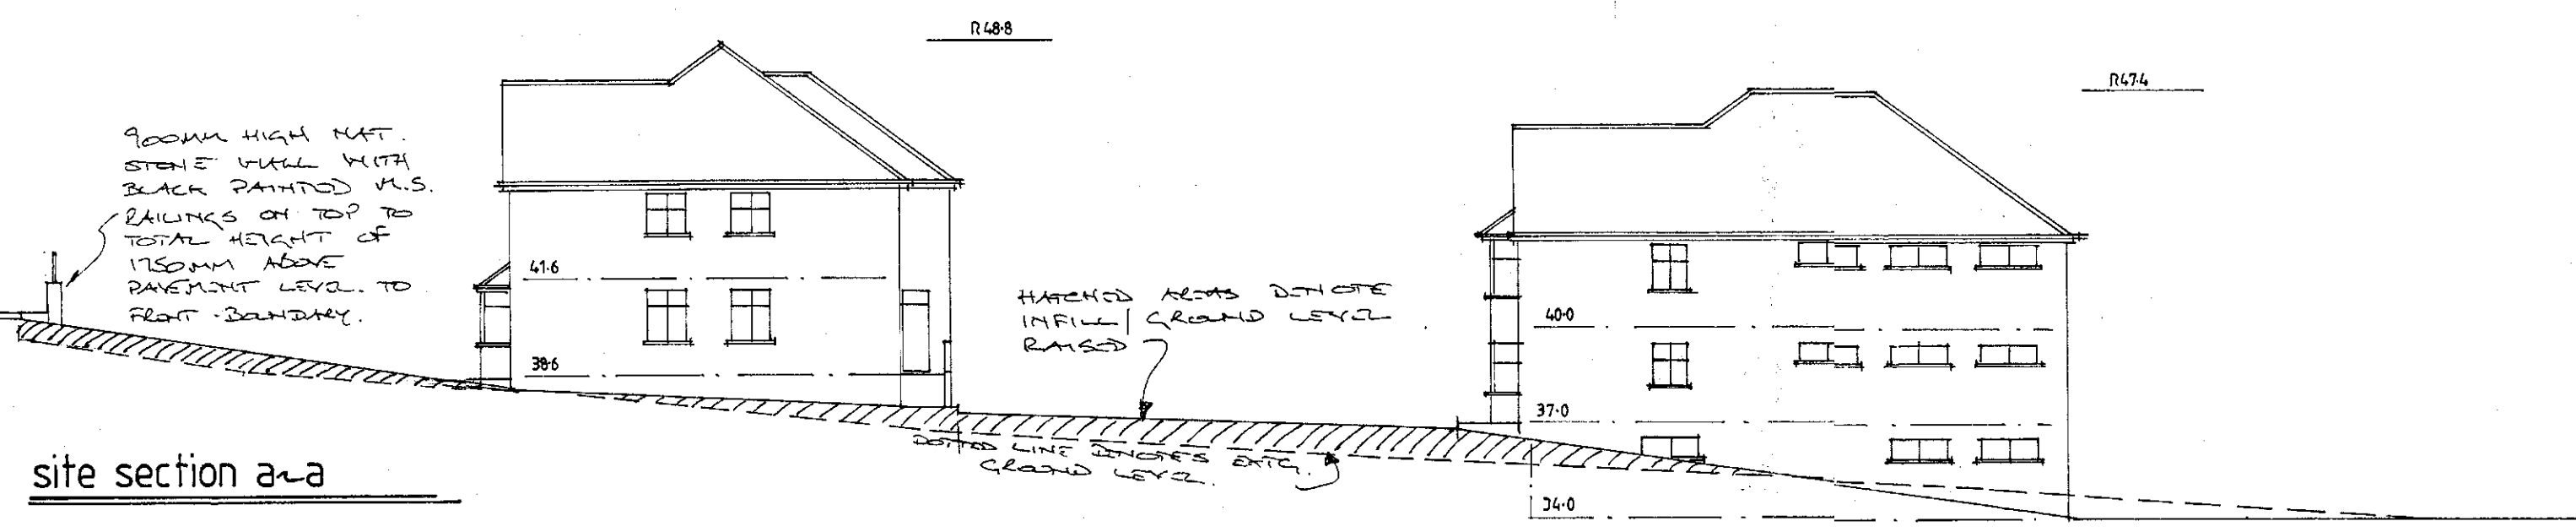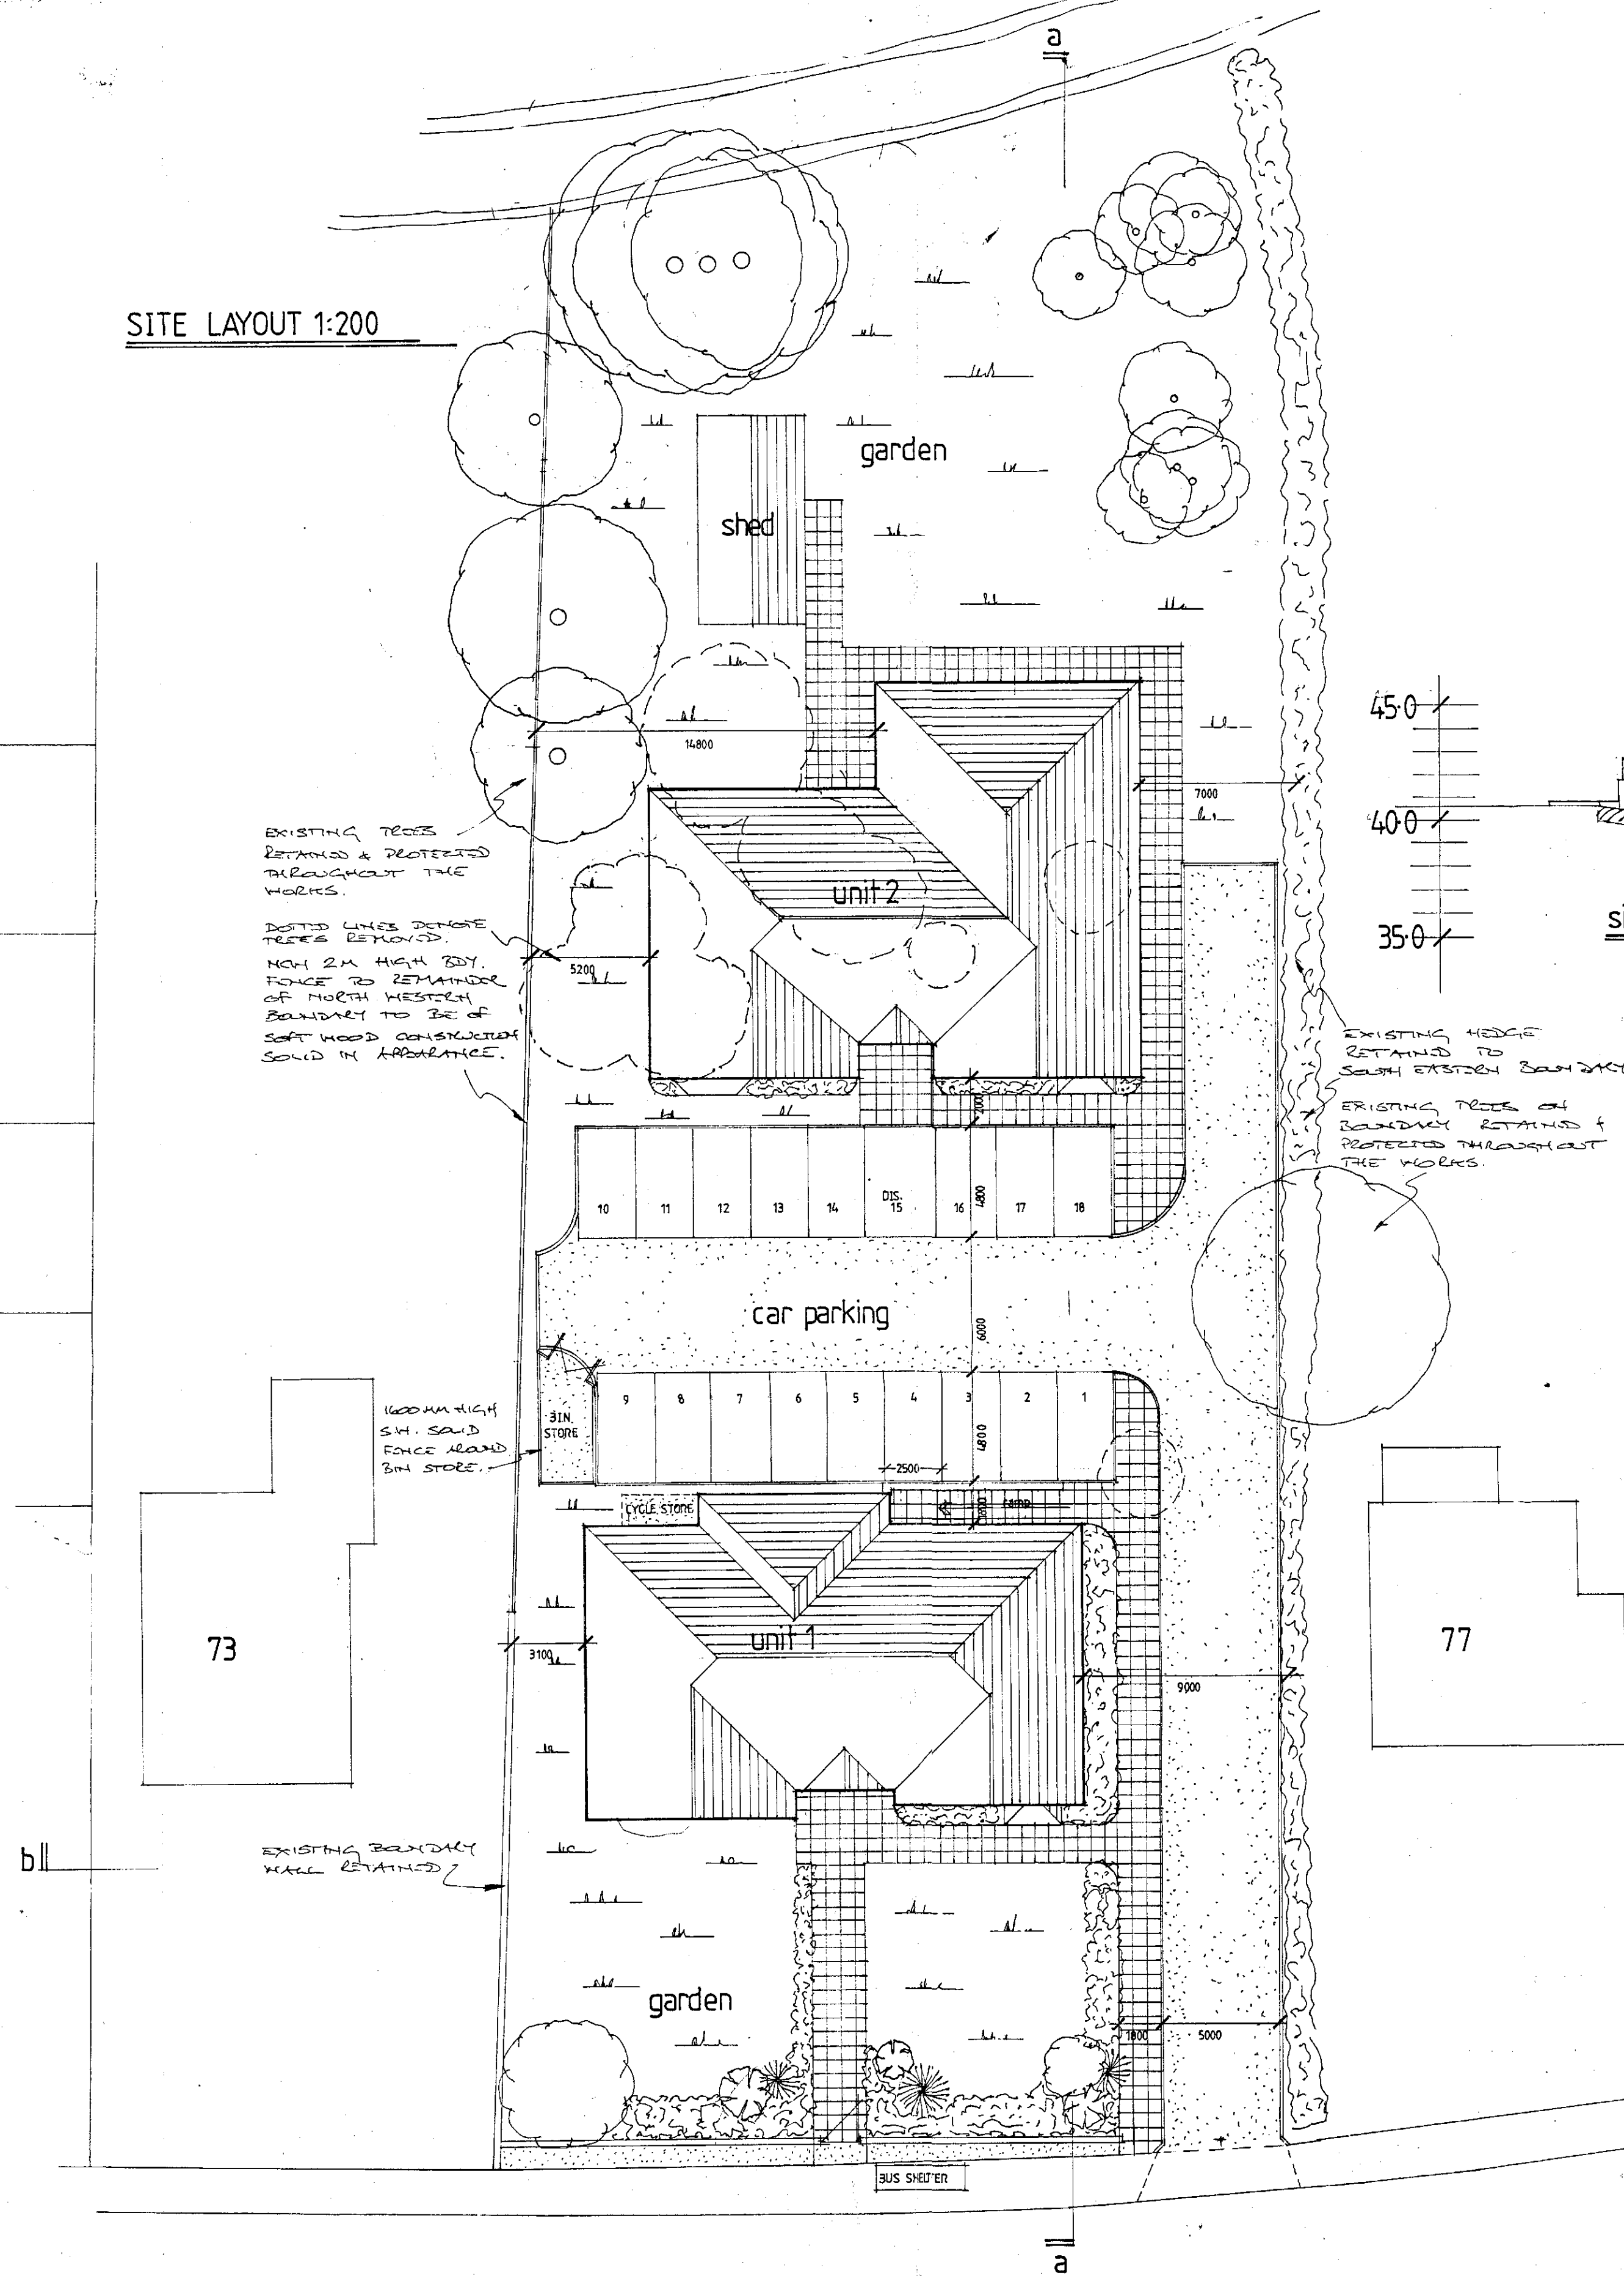

94, Carr House Gate,
Wyke, BD12 8ER
Tel: 07770 848601

Client: MR A. CLARKE
WOODLEIGH CARE
WOODLEIGH HOUSE
HOLSHAM LANE
YEADON, LEEDS

Drg Title: RAINING-SITE
LAYOUT & SECTION

Site: 75 PARK STREET
WOMBSWELL
S73 0HL

Job Title: 12 BED RESIDENTIAL
CARE CENTRE

Scale: 1:200 / 1:100

Date: APRIL '13

Dwn: R/L

Dwg No: 44/13/01

Rev	Description	By	Date