


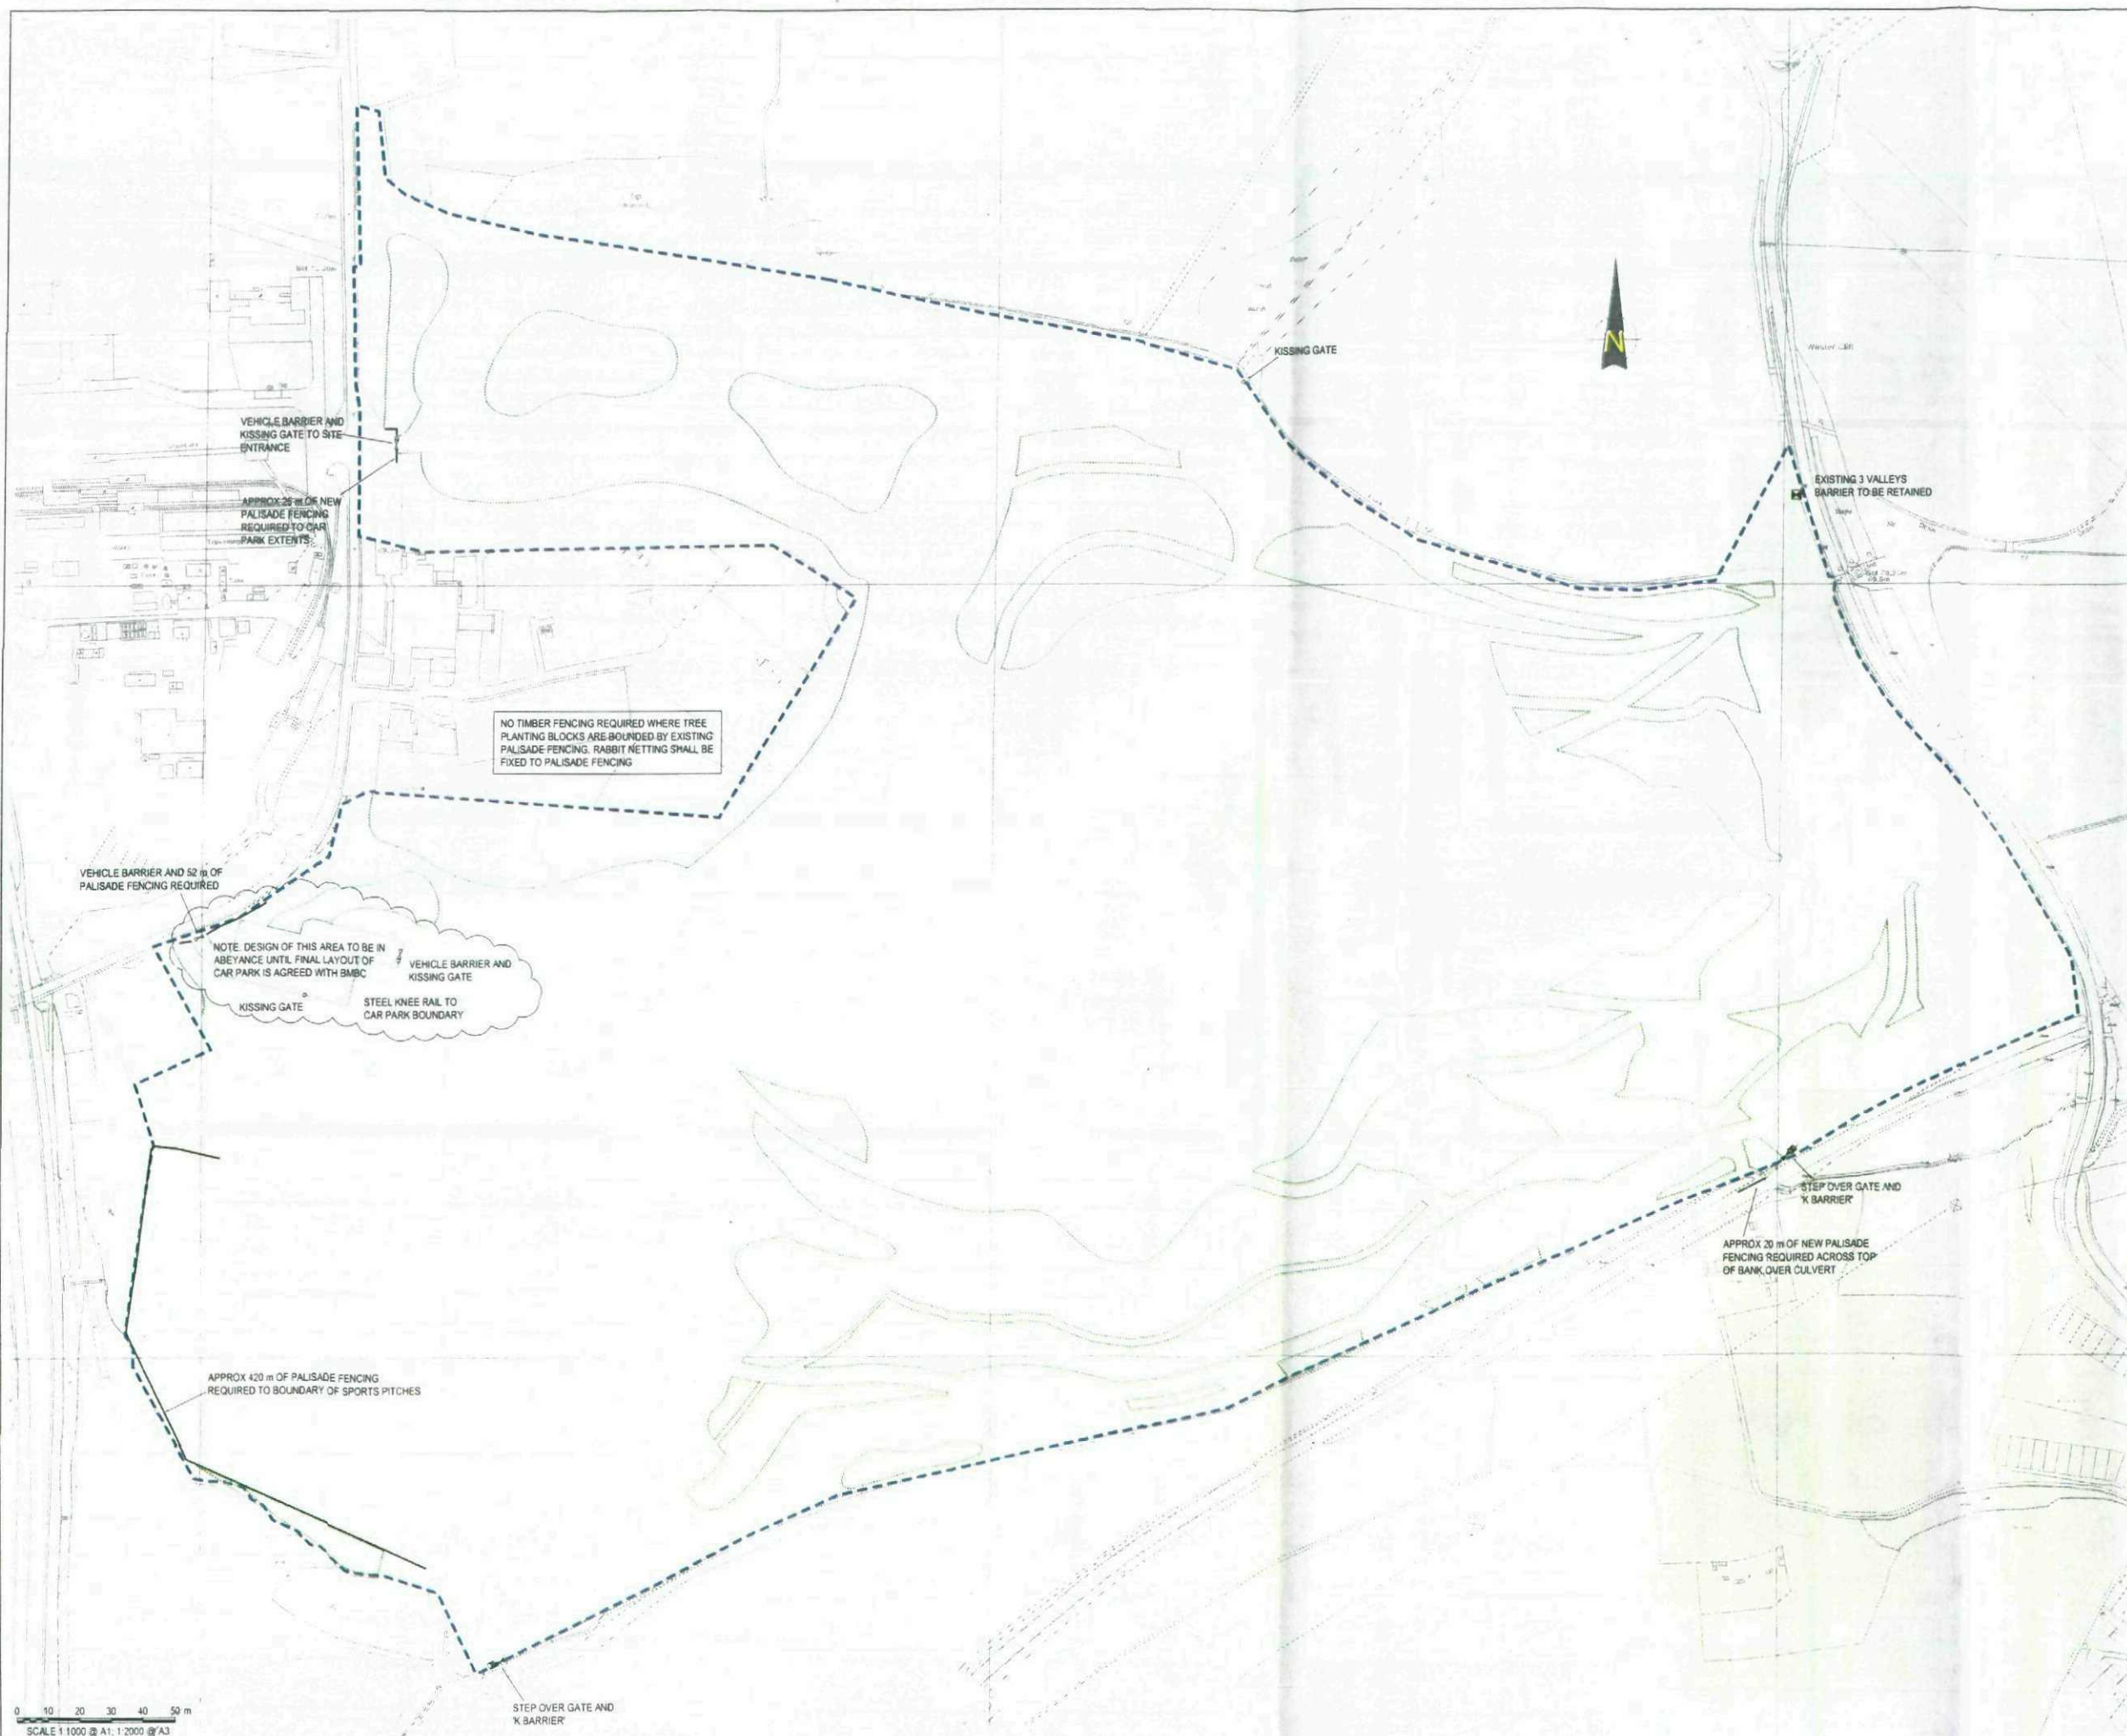

GENERAL NOTES

- DO NOT SCALE. ALL DIMENSIONS ARE IN MILLIMETRES.
- THIS DRAWING IS TO BE READ IN CONJUNCTION WITH ALL OTHER RELEVANT CONTRACT DRAWINGS.
- THE CONTRACTOR SHOULD SITE CHECK ALL EXISTING DIMENSIONS SHOWN. ANY DISCREPANCIES ON THIS DRAWING IDENTIFIED BY THE CONTRACTOR SHOULD BE BROUGHT TO THE ATTENTION OF THE ENGINEER PRIOR TO CONSTRUCTION ON SITE.
- THE CONTRACTOR SHALL CONFORM TO ALL STATUTORY AUTHORITY REQUIREMENTS, CHECKING WITH THE EMPLOYER/CLIENT TO IDENTIFY BOTH BELOW GROUND AND OVERHEAD SERVICES. CONTRACTOR TO FULLY COMPLY WITH ALL CDM, H&S AND PARTY WALL ACTS THAT ARE CURRENT. ALL BS REFERENCES ARE TO CURRENT EDITIONS.
- ALL TEMPORARY WORKS FOR FORMWORK, EXCAVATIONS ETC., TO BE THE DESIGN RESPONSIBILITY OF THE CONTRACTOR.
- ALL LEVELS ARE IN METRES (A.O.D.)

SURVEY NOTES

- THE SURVEY INFORMATION USED IN THE PREPARATION OF THE DRAWING IS NOT WARRANTED. IT WILL BE THE RESPONSIBILITY OF THE CONTRACTOR TO VERIFY THIS SURVEY INFORMATION PROVIDED.
- DRAWING BASED ON SURVEY PROVIDED BY DEREK BROOK DATED APRIL 2008.
- ALL SITE INVESTIGATION DATA IS PROVIDED FOR INFORMATION ONLY. THE CONTRACTOR SHALL VERIFY PRIOR TO COMMENCEMENT OF THE WORKS.
- THE LOCATION AND VALUE OF THE ORDNANCE SURVEY BENCH MARKS (OBM) WHICH SHALL BE USED AS THE DATUM FOR THE PROJECT IS SHOWN ON THIS DRAWING. THE CONTRACTOR SHALL BE RESPONSIBLE FOR OBTAINING CONFORMANCE OF THE ASSIGNED VALUE FROM THE ORDNANCE SURVEY.
- THE CONTRACTOR SHALL BE RESPONSIBLE FOR ESTABLISHING TEMPORARY BENCH MARKS FOR USE IN SETTING OUT THE WORKS. THE CONTRACTOR SHALL BE RESPONSIBLE FOR CHECKING ON A REGULAR BASIS. THE VALUE OF THE TBMS RELATIVE TO THE OBM.

FENCING NOTES

- REFER TO DRAWING A039273-320 FOR GATE AND FENCING CONSTRUCTION DETAILS.

KEY

EXISTING SITE FEATURES

- SITE BOUNDARY
- EXTENTS OF NEAR SURFACE CONTAMINATION
- EXISTING PALISADE FENCING TO BE RETAINED

PROPOSED FEATURES

- PROPOSED PALISADE FENCING
- PROPOSED TIMBER POST AND WIRE RABBIT FENCING
- PROPOSED STEEL KNEE RAIL FENCING
- PROPOSED KISSING GATE
- PROPOSED K BARRIER (MOTORBIKE ACCESS RESTRICTION)
- PROPOSED LOCKABLE VEHICLE BARRIER
- PROPOSED HORSE ACCESS STEP OVER BARRIER

Reproduced from Ordnance Survey Digital Data by permission of Ordnance Survey © on behalf of the Controller of Her Majesty's Stationery Office. © Crown Copyright. All rights reserved. Reference number 100017863.

PLANNING ISSUE

REV	DESCRIPTION	BY	CHK	APP	DATE
A	UPDATED LAYOUT TO REV F MASTERPLAN	LA	SM	SM	09 10 08

Supported by

English Partnerships

carillion

NEWSTEAD COURT, LITTLE OAK DRIVE
SHERWOOD BUSINESS PARK
ANNESLEY, NOTTINGHAMSHIRE
NG15 0DR

TEL: +44 (0)1623 684 500
FAX: +44 (0)1623 684 550
e-mail: nottingham@wyg.com

Project: A039273

RABBIT INGS REGENERATION


Drawing Title:
PROPOSED FENCING & BARRIERS LAYOUT

Scale	A1	Drawn	Date	Checked	Date	Approved	Date
SHOWN	ATF		03 08	LA	03 08	KB	03 08
Project No.	A039273	Office	51	Type	C&S	Drawing No.	326
Revision							A

© WYG Group Ltd

SHEET SIZE: A1 LANDSCAPE

0 10 20 30 40 50 m
SCALE 1:1000 @ A1; 1:2000 @ A3

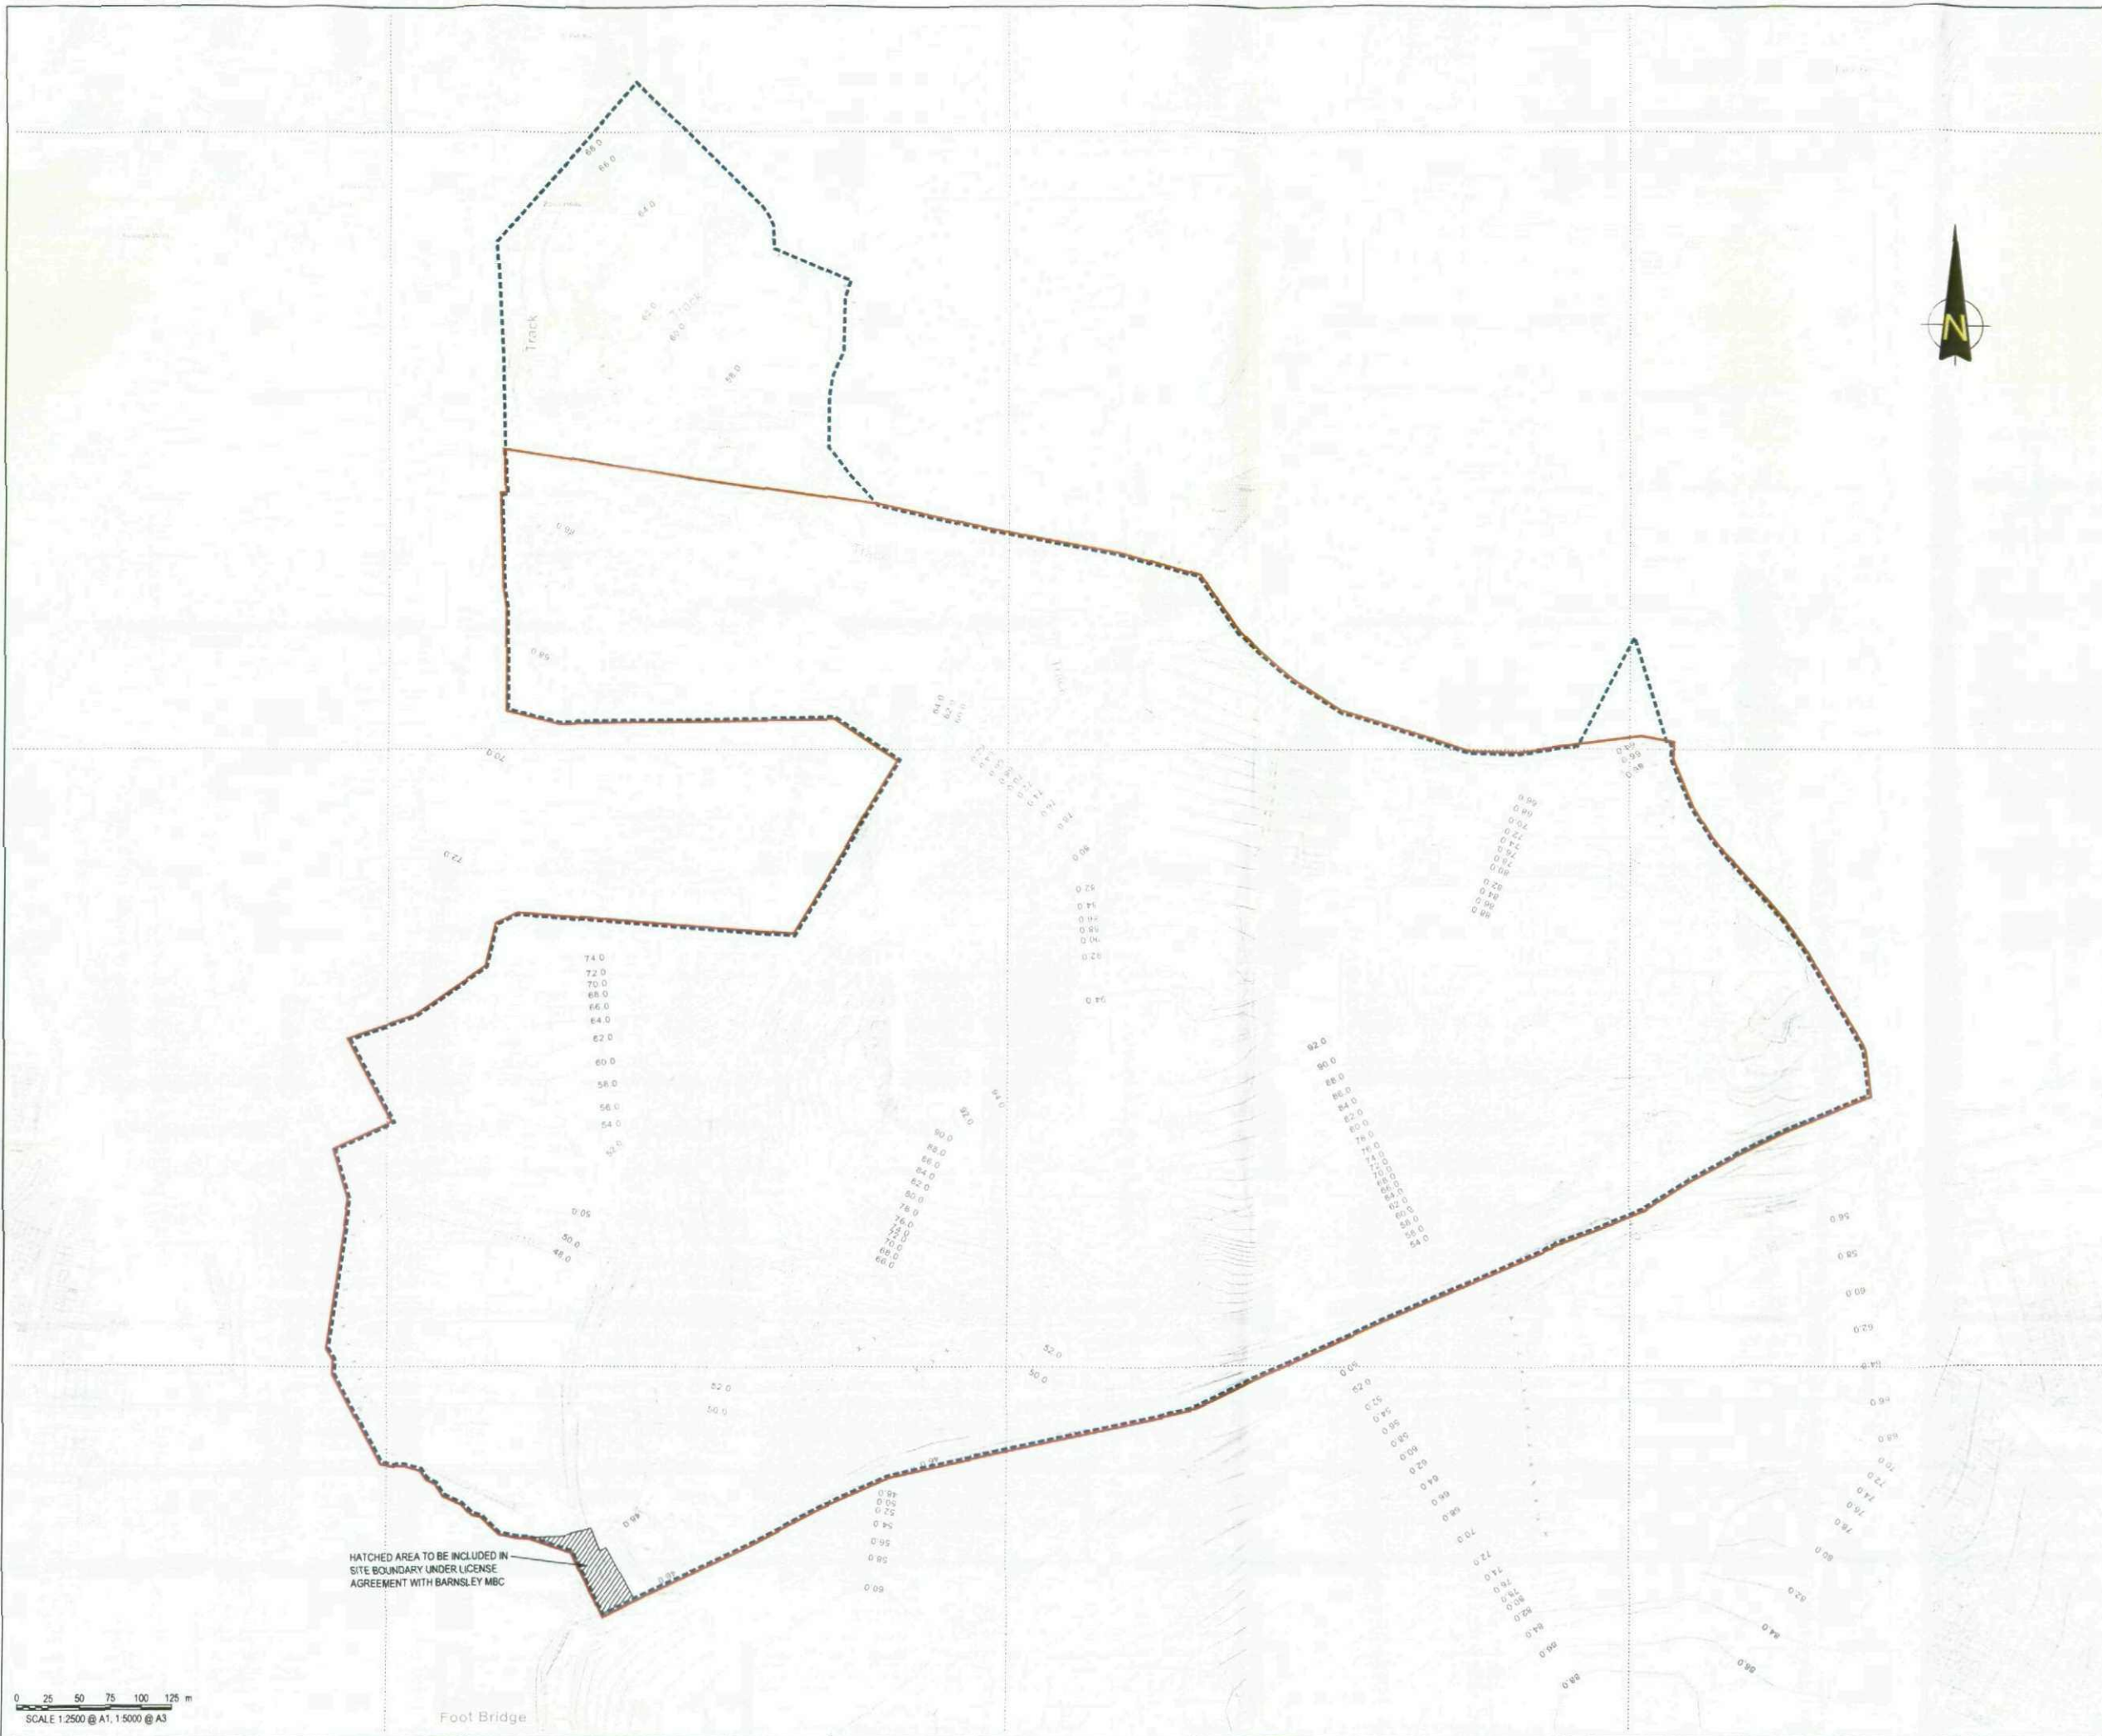

- NOTES
1. DO NOT SCALE. CONTRACTOR TO CHECK ALL DIMENSIONS AND REPORT ANY OMISSIONS OR ERRORS
 2. ALL DIMENSIONS ARE IN METERS, UNLESS NOTED OTHERWISE
 3. EXISTING SITE TOPOGRAPHIC SURVEY INFORMATION TAKEN FROM UK COAL SURVEY (DATE UNKNOWN)
 4. THE SURVEY INFORMATION USED IN THE PREPARATION OF THIS DRAWING IS NOT WARRANTED. IT WILL BE THE RESPONSIBILITY OF THE CONTRACTOR TO VERIFY THIS SURVEY INFORMATION PROVIDED
- KEY
- PLANNING BOUNDARY
 - - - SITE BOUNDARY

FOR INFORMATION ONLY

REV	DESCRIPTION	LA	PB	PB	DATE
A	Boundary amended at SE & NE corners	LA	PB	PB	26.03.08

Supported by

English Partnerships
The National Regeneration Agency

carillion

White Young Green
Consulting

ENGINEERING MANAGEMENT ENVIRONMENTAL PLANNING

NEWSTEAD COURT, LITTLE OAK DRIVE
SHERWOOD BUSINESS PARK
ANNESLEY, NOTTINGHAMSHIRE
NG15 0DR

TEL +44 (0)1623 684 500
FAX +44 (0)1623 684 550
e-mail nottingham@wyg.com

www.wyg.com


PROJECT: A039273
RABBIT INGS COLLIERY RECLAMATION

DRAWING TITLE


RED LINE & SITE BOUNDARIES

SCALE	A1	DRAWN	DATE	CHECKED	DATE	APPROVED	DATE
1:2500	ATF	FEB 08	PB	FEB 08	PB	FEB 08	
PROJECT No:	A039273	OFFICE	5101	TYPE	C&S	DRAWING No:	205
						REVISION	A


© White Young Green Consulting Ltd.

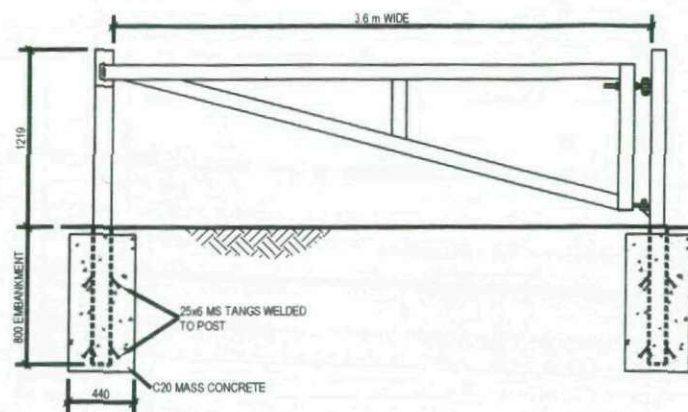


VEHICLE BARRIER (4 No REQUIRED)
SINGLE LEAF HEAVY DUTY BARRIER
SCALE 1:25

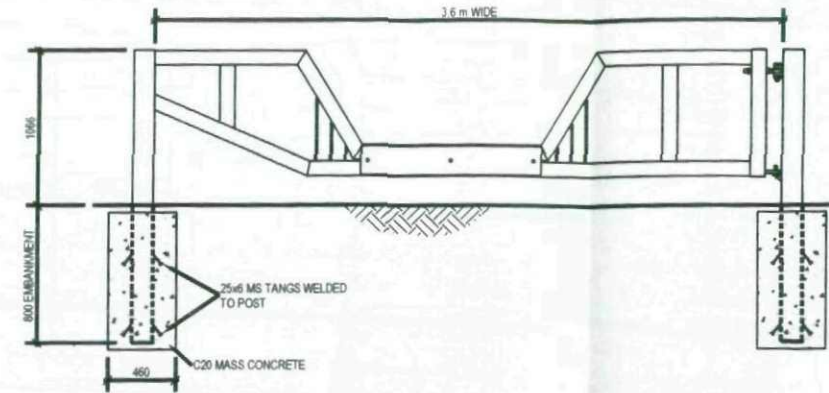


STEP OVER BARRIER (2 No REQUIRED)
HORSE FRIENDLY VEHICLE BARRIER DETAILS
NOT TO SCALE

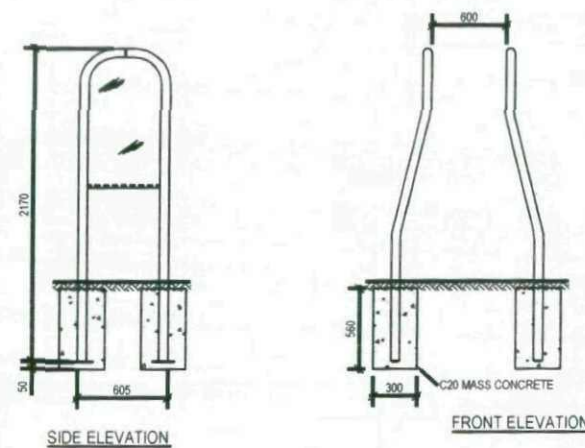

K BARRIER TYPE MOTORCYCLE BARRIER (3 No REQUIRED)
SCALE 1:25

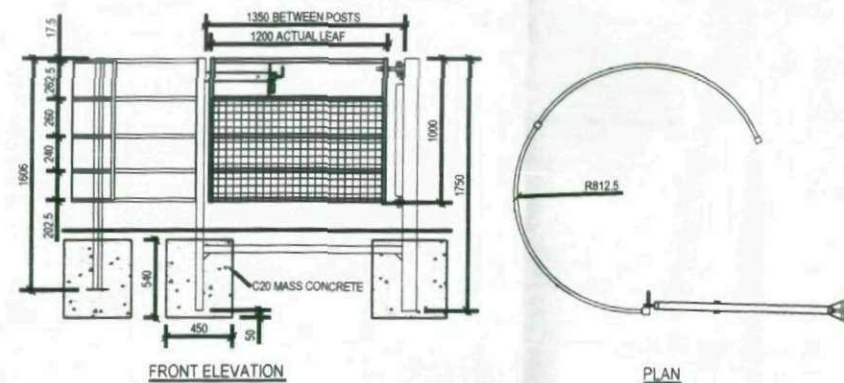

KISSING GATE FOR LARGE MOBILITY VEHICLES (6 No REQUIRED)
SCALE 1:25

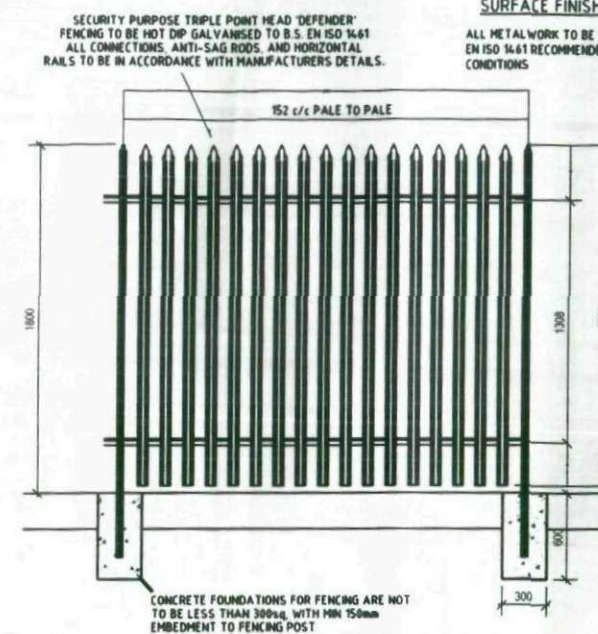

PALISADE FENCING DETAIL
Scale 1:25

GENERAL NOTES

- DO NOT SCALE. ALL DIMENSIONS ARE IN MILLIMETRES
- THIS DRAWING IS TO BE READ IN CONJUNCTION WITH ALL OTHER RELEVANT CONTRACT DRAWINGS
- THE CONTRACTOR SHOULD SITE CHECK ALL EXISTING DIMENSIONS SHOWN. ANY DISCREPANCIES ON THIS DRAWING IDENTIFIED BY THE CONTRACTOR SHOULD BE BROUGHT TO THE ATTENTION OF THE ENGINEER PRIOR TO CONSTRUCTION ON SITE
- THE CONTRACTOR SHALL CONFORM TO ALL STATUTORY AUTHORITY REQUIREMENTS, CHECKING WITH THE EMPLOYER/CLIENT TO IDENTIFY BOTH BELOW GROUND AND OVERHEAD SERVICES. CONTRACTOR TO FULLY COMPLY WITH ALL CDM, HAS AND PARTY WALL ACTS THAT ARE CURRENT. ALL BS REFERENCES ARE TO CURRENT EDITIONS.
- ALL TEMPORARY WORKS FOR FORMWORK, EXCAVATIONS ETC. TO BE THE DESIGN RESPONSIBILITY OF THE CONTRACTOR
- ALL LEVELS ARE IN METRES (A.O.D.)


FENCING NOTES

- REFER TO DRAWING A039273-326 FOR FENCING AND BARRIER LAYOUT


SURFACE FINISH

ALL METALWORK TO BE GALVANISED TO B.S. EN ISO 1461
EN ISO 1461 RECOMMENDED FOR EXPOSED CONDITIONS

SECURITY PURPOSE TRIPLE POINT HEAD 'DEFENDER'
FENCING TO BE HOT DIP GALVANISED TO B.S. EN ISO 1461
ALL CONNECTIONS, ANTI-SAG RODS, AND HORIZONTAL
RAILS TO BE IN ACCORDANCE WITH MANUFACTURERS DETAILS.

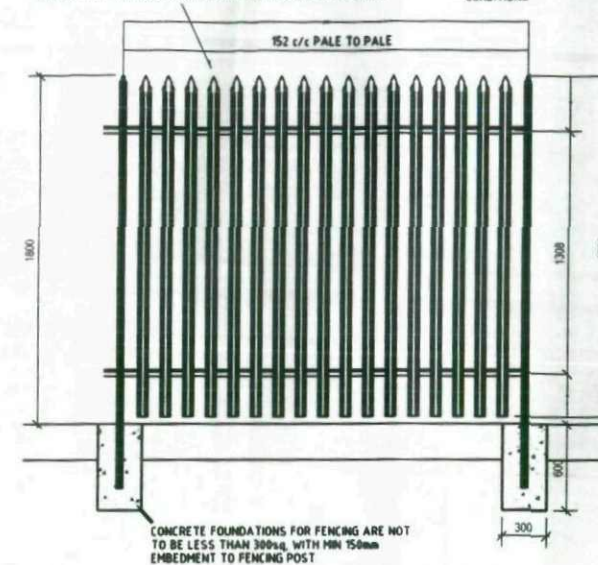

CONCRETE FOUNDATIONS FOR FENCING ARE NOT
TO BE LESS THAN 300mm, WITH MIN 150mm
EMBEDMENT TO FENCING POST

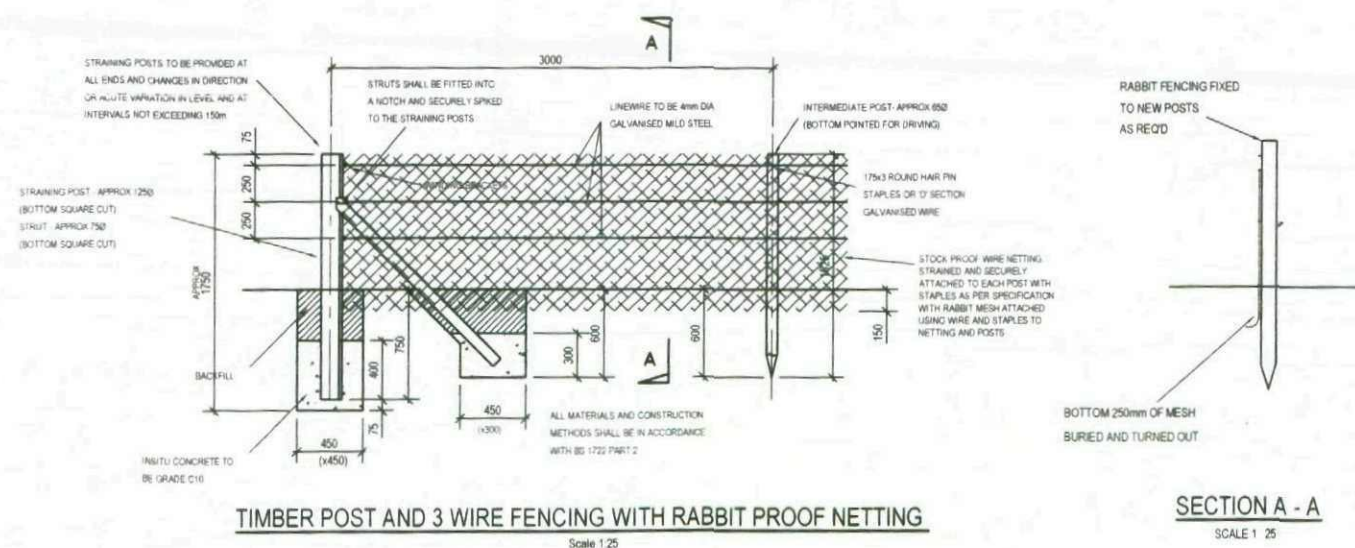

TIMBER POST AND 3 WIRE FENCING WITH RABBIT PROOF NETTING
Scale 1:25

SECTION A - A
SCALE 1:25

NOTES

- ALL STRAINED LINE WIRE FINISHING AT A POST SHALL BE TERMINATED BY LOOPING BACK ON ITSELF AND JOINED WITH A PRE ALL JOINTS IN THE SPRING STEEL WIRE SHALL BE MADE BY A PREFORMED FENCE CONNECTOR OR WIRE CONNECTOR.
- HEXAGONAL MESH TO BE FIXED TO POSTS WITH 40 x 4mm STAPLES (MIN 4 PER POST) MESH TO BE FIXED TO LINE WIRES WITH WHERE THE GROUND IS UNULATING. GROUND ANCHORS OR EXTRA STAKES ARE TO BE USED TO MAINTAIN THE CONSTANT DISTANCE FENCING TO COMPLY WITH BS 1722 PART 2.
- ALL TIMBER TO BE PRESSURE TREATED SOFTWOOD

PLANNING ISSUE

REV	DESCRIPTION	LA	SM	SM	DATE
B	PLANNING ISSUE	LA	SM	SM	08/10/08
A	NOTES ADDED	LA	-	-	29/05/08

Supported by



NEWSTEAD COURT, LITTLE OAK DRIVE
SHERWOOD BUSINESS PARK
ANNESLEY, NOTTINGHAMSHIRE
NG15 0DR

TEL: +44 (0)1623 684 500
FAX: +44 (0)1623 684 550
e-mail: nottingham@wyg.com

Project: A039273

RABBIT INGS REGENERATION


Drawing Title:

FENCING & BARRIER CONSTRUCTION DETAILS

Scale	A1	Drawn	Date	Checked	Date	Approved	Date
SHOWN	ATF	03/08	LA	03/08	KB	03/08	
Project No.	Office	Type	Drawing No.	Revision			
A039273	51	C&S	320	B			

© WYG Group Ltd

SHEET SIZE: A1 LANDSCAPE

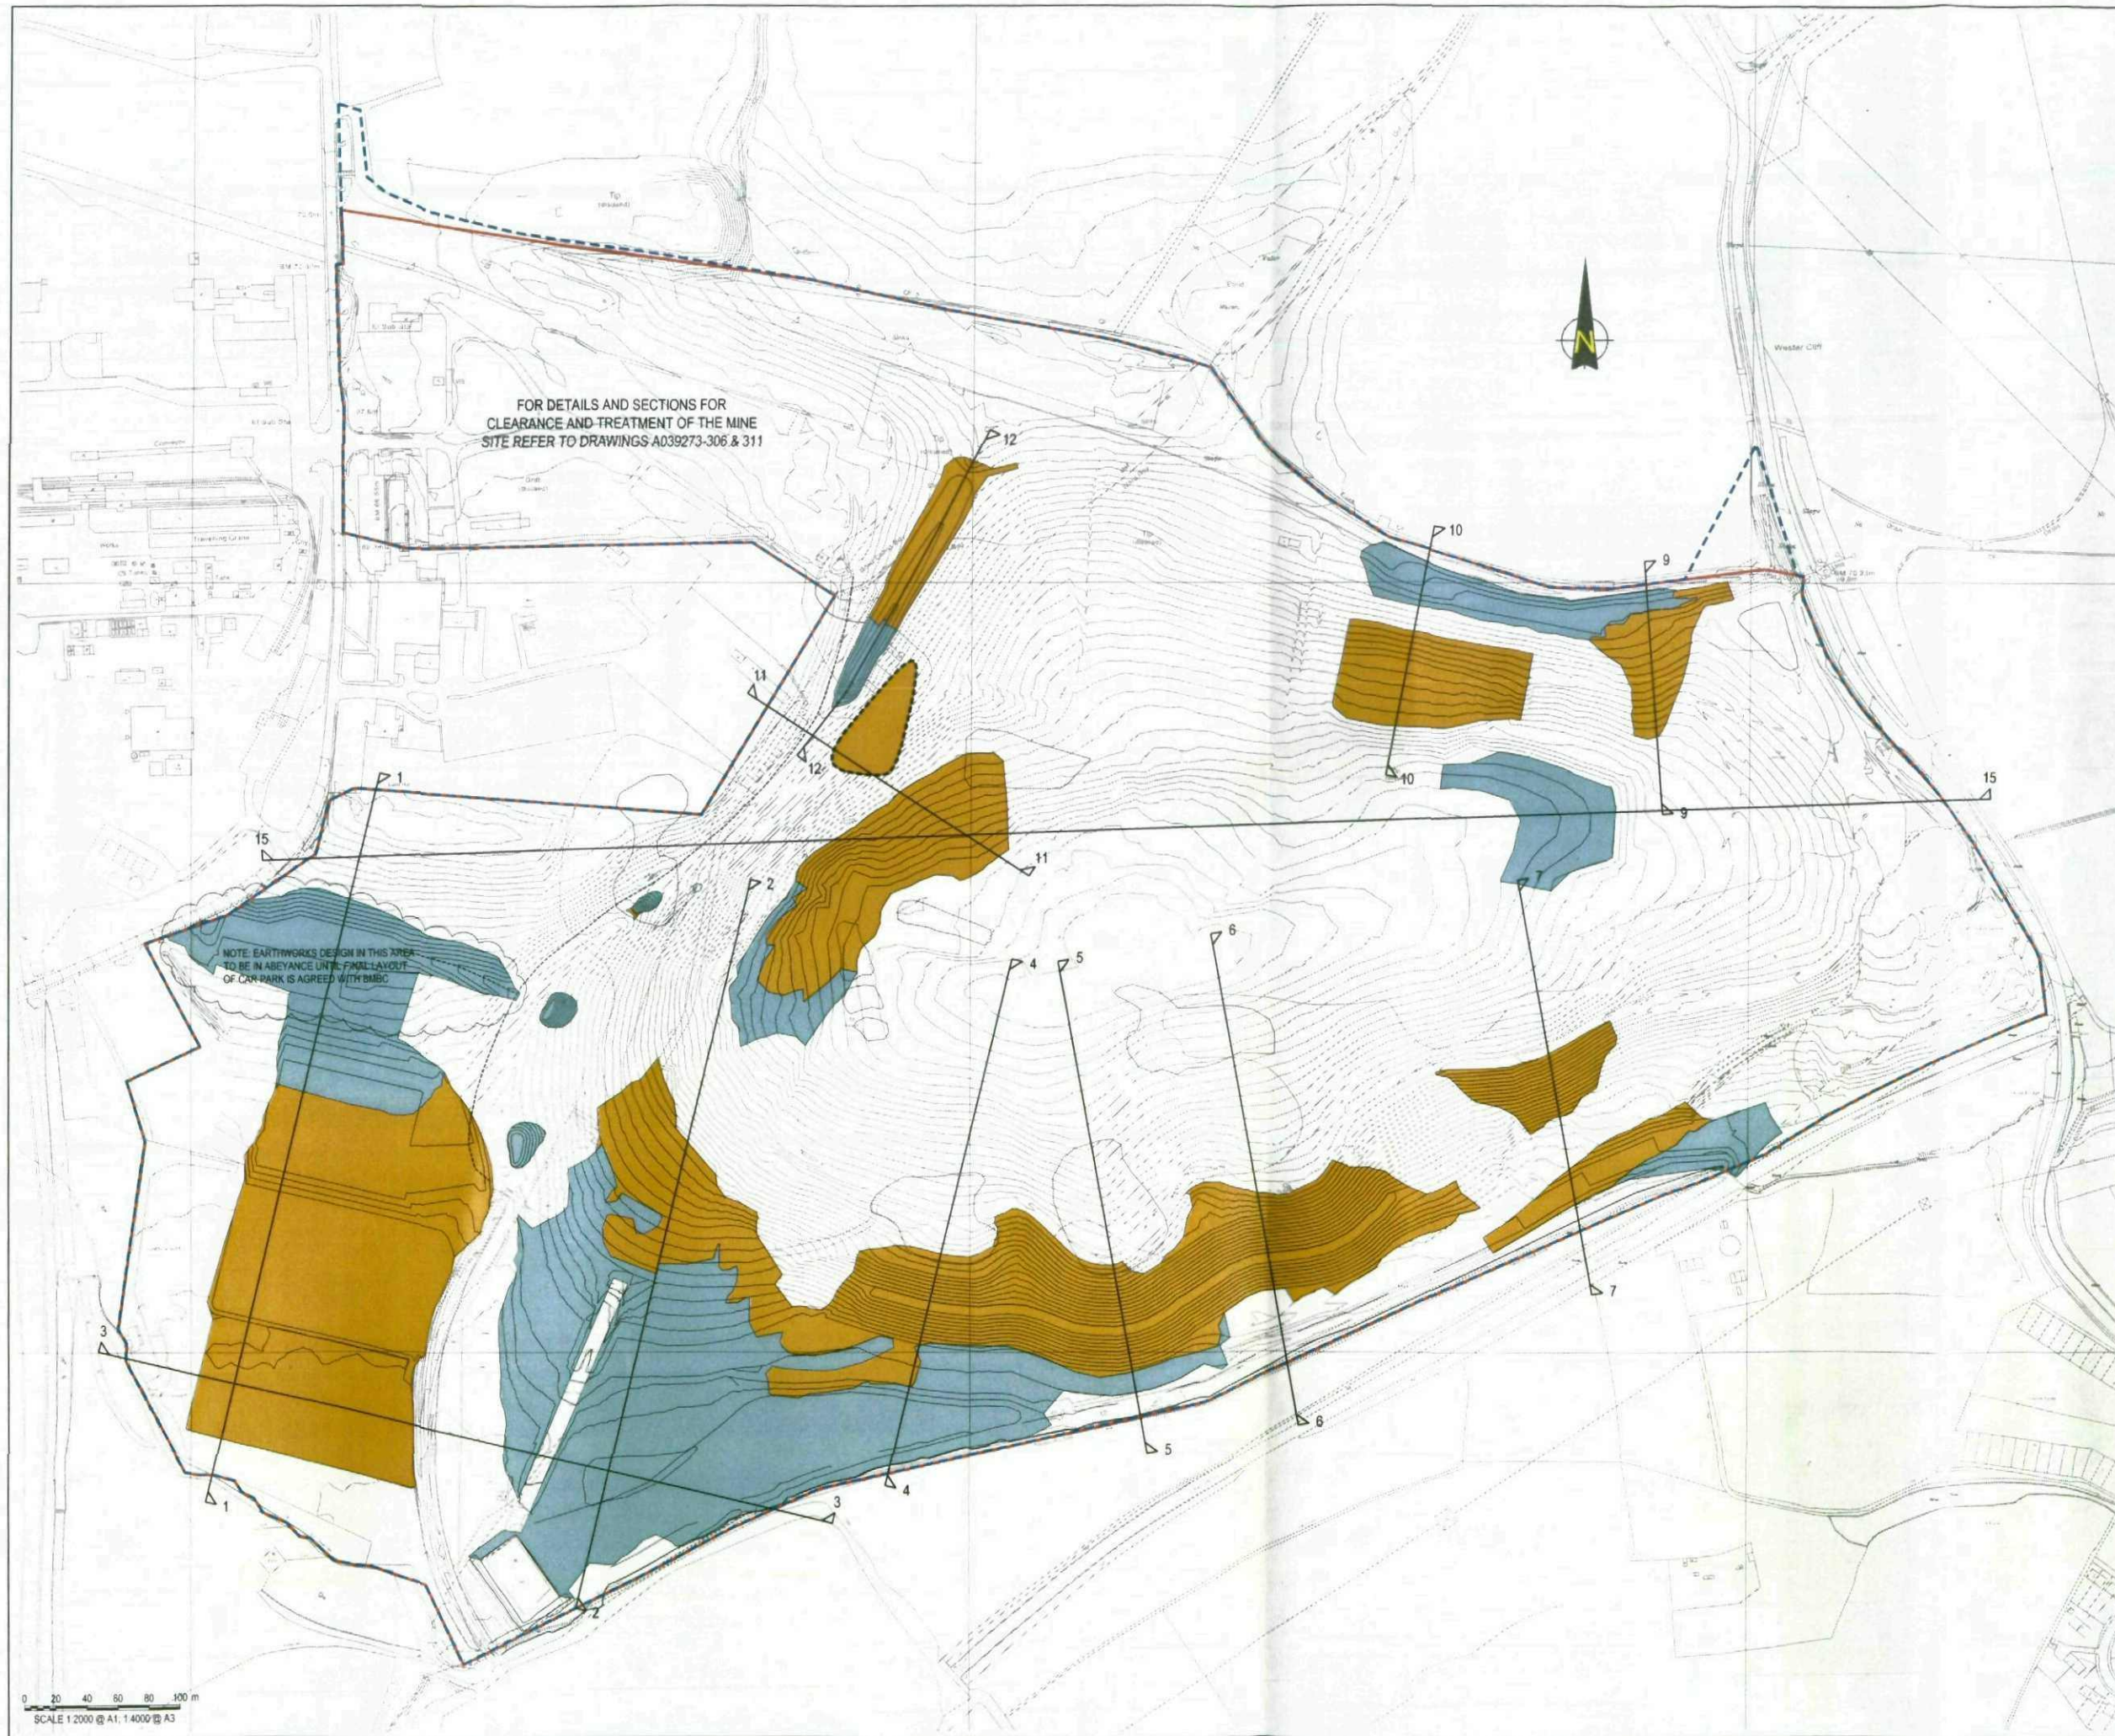

GENERAL NOTES

1. DO NOT SCALE. ALL DIMENSIONS ARE IN MILLIMETRES.
2. THIS DRAWING IS TO BE READ IN CONJUNCTION WITH ALL OTHER RELEVANT CONTRACT DRAWINGS.
3. THE CONTRACTOR SHOULD SITE CHECK ALL EXISTING DIMENSIONS SHOWN. ANY DISCREPANCIES ON THIS DRAWING IDENTIFIED BY THE CONTRACTOR SHOULD BE BROUGHT TO THE ATTENTION OF THE ENGINEER PRIOR TO CONSTRUCTION ON SITE.
4. THE CONTRACTOR SHALL CONFORM TO ALL STATUTORY AUTHORITY REQUIREMENTS, CHECKING WITH THE EMPLOYER/CLIENT TO IDENTIFY BOTH BELOW GROUND AND OVERHEAD SERVICES. CONTRACTOR TO FULLY COMPLY WITH ALL CDM, HAS AND PARTY WALL ACTS THAT ARE CURRENT. ALL BS REFERENCES ARE TO CURRENT EDITIONS.
5. ALL TEMPORARY WORKS FOR FORMWORK, EXCAVATIONS ETC., TO BE THE DESIGN RESPONSIBILITY OF THE CONTRACTOR.
6. ALL LEVELS ARE IN METRES (A.O.D.)

SURVEY NOTES

1. THE SURVEY INFORMATION USED IN THE PREPARATION OF THE DRAWING IS NOT WARRANTED. IT WILL BE THE RESPONSIBILITY OF THE CONTRACTOR TO VERIFY THIS SURVEY INFORMATION PROVIDED.
2. DRAWING BASED ON SURVEY PROVIDED BY DEREK BROOK DATED APRIL 2008.
3. ALL SITE INVESTIGATION DATA IS PROVIDED FOR INFORMATION ONLY. THE CONTRACTOR SHALL VERIFY PRIOR TO COMMENCEMENT OF THE WORKS.
4. THE LOCATION AND VALUE OF THE ORDNANCE SURVEY BENCH MARKS (OBM) WHICH SHALL BE USED AS THE DATUM FOR THE PROJECT IS SHOWN ON THIS DRAWING. THE CONTRACTOR SHALL BE RESPONSIBLE FOR OBTAINING CONFORMATION OF THE ASSIGNED VALUE FROM THE ORDNANCE SURVEY.
5. THE CONTRACTOR SHALL BE RESPONSIBLE FOR ESTABLISHING TEMPORARY BENCH MARKS FOR USE IN SETTING OUT THE WORKS. THE CONTRACTOR SHALL BE RESPONSIBLE FOR CHECKING ON A REGULAR BASIS. THE VALUE OF THE TBM(S) RELATIVE TO THE OBM.

EARTHWORK NOTES

1. REFER TO SITE SERVICES DRAWING A039273-305 PRIOR TO COMMENCEMENT OF EXCAVATION WORKS.
2. REFER TO DRAWING A039273-309 FOR EARTHWORK SECTIONS.
3. EXCAVATED MATERIAL TO BE RE-USED AS FILL SHALL BE FREE FROM ALL DELETERIOUS MATERIAL.

KEY

EXISTING SITE FEATURES

- REGENERATION BOUNDARY
- SITE APPLICATION BOUNDARY
- CONTOURS AT 1.0 m INTERVALS
- EXTENTS OF NEAR SURFACE CONTAMINATION
- EXTENTS OF SLURRY LAGOONS (TAKEN FROM HISTORIC NCB PLANS)

PROPOSED SITE FEATURES

- CONTOURS AT 1.0 m INTERVALS
- AREA OF CUT
- AREA OF FILL

Reproduced from Ordnance Survey Digital Data by permission of Ordnance Survey © on behalf of the Controller of Her Majesty's Stationery Office. © Crown Copyright. All rights reserved. Reference number: 100017603.

PLANNING ISSUE

B	SECTION 8-8 OMITTED. CONTAMINATED AREA	LA	SM	SM	09.10.08
REVISED	NOTES RE: CAR PARK ADDED	LA	SM	SM	05.06.08
A	SECTION LOCATIONS ADDED	LA	SM	SM	05.06.08
REV	DESCRIPTION	BY	CHK	APP	DATE

Supported by



NEWSTEAD COURT, LITTLE OAK DRIVE
SHERWOOD BUSINESS PARK
ANNESLEY, NOTTINGHAMSHIRE
NG15 0DR

TEL: +44 (0)1623 684 500
FAX: +44 (0)1623 684 550
e-mail: nottingham@wyg.com

Project: A039273

RABBIT INGS REGENERATION


Drawing Title:

PROPOSED EARTHWORK SECTION LOCATIONS


Scale	A1	Drawn	ATF	Date	03.08	Checked	LA	Date	03.08	Approved	KB	Date	03.08
Project No.	A039273	Office	51	Type	C&S	Drawing No.	308	Revision					

© WYG Group Ltd


SHEET SIZE A1 LANDSCAPE

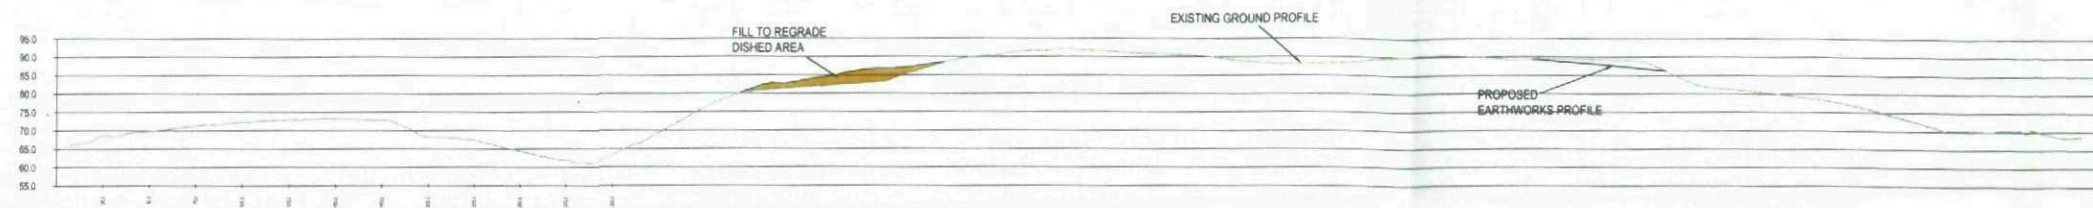


SECTION 13-13

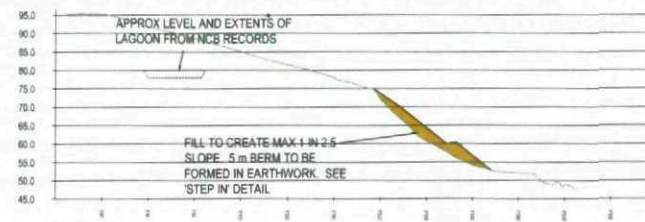

SECTION 6-6

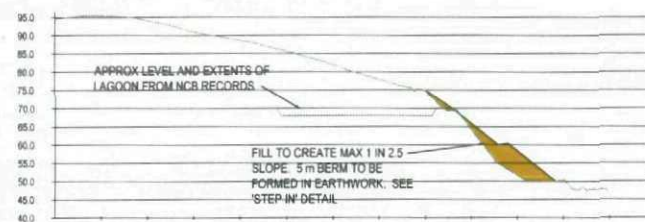


SECTION 5-5

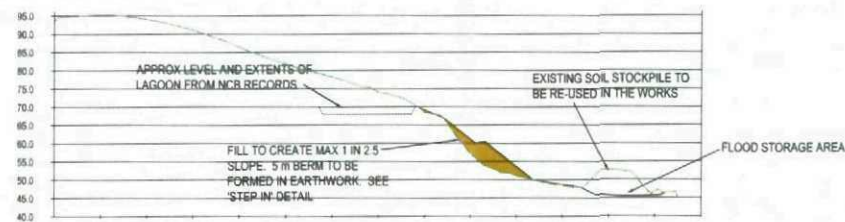


SECTION 4-4



SECTION 3-3

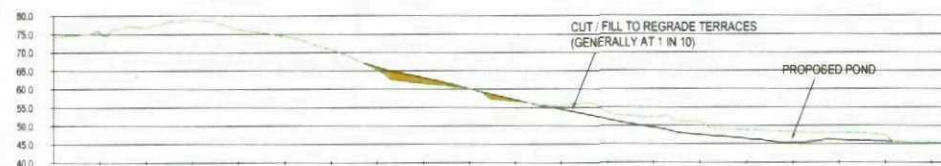

SECTION 2-2

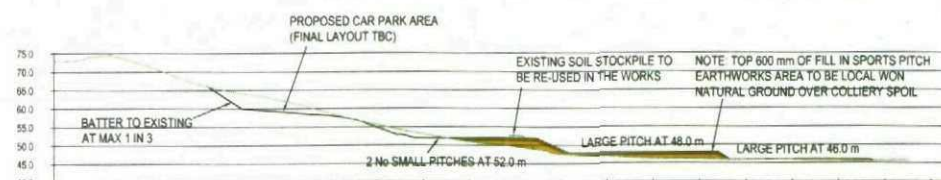

SECTION 1-1




SECTION 12-12




SECTION 11-11



SECTION 10-10

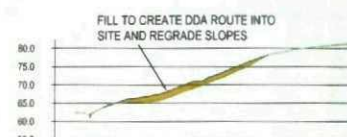


SECTION 9-9

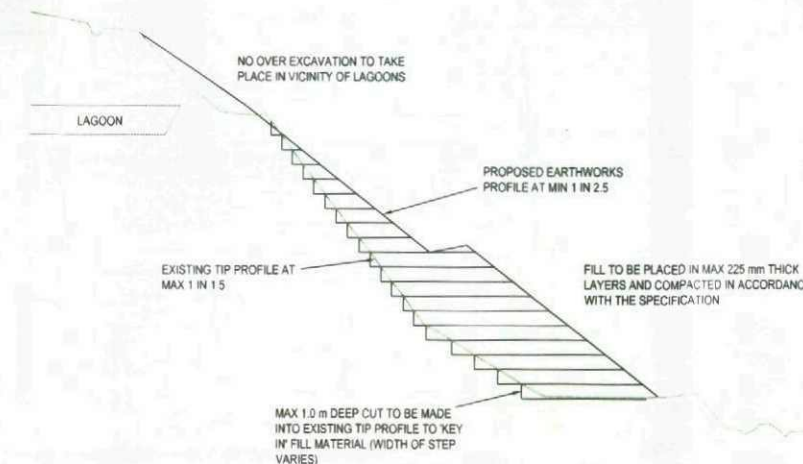

TYPICAL SECTION SHOWING STEP IN DETAIL FOR PLACEMENT OF FILL ON STEEP SLOPES (NTS)

SECTION 8-8 - OMITTED

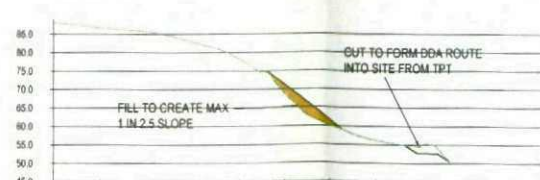

SECTION 7-7

GENERAL NOTES

1. DO NOT SCALE. ALL DIMENSIONS ARE IN MILLIMETRES.
2. THIS DRAWING IS TO BE READ IN CONJUNCTION WITH ALL OTHER RELEVANT CONTRACT DRAWINGS.
3. THE CONTRACTOR SHOULD SITE CHECK ALL EXISTING DIMENSIONS SHOWN. ANY DISCREPANCIES ON THIS DRAWING IDENTIFIED BY THE CONTRACTOR SHOULD BE BROUGHT TO THE ATTENTION OF THE ENGINEER PRIOR TO CONSTRUCTION ON SITE.
4. THE CONTRACTOR SHALL CONFORM TO ALL STATUTORY AUTHORITY REQUIREMENTS, CHECKING WITH THE EMPLOYER/CLIENT TO IDENTIFY BOTH BELOW GROUND AND OVERHEAD SERVICES. CONTRACTOR TO FULLY COMPLY WITH ALL CDM, HAS AND PARTY WALL ACTS THAT ARE CURRENT. ALL BS REFERENCES ARE TO CURRENT EDITIONS.
5. ALL TEMPORARY WORKS FOR FORMWORK, EXCAVATIONS ETC., TO BE THE DESIGN RESPONSIBILITY OF THE CONTRACTOR.
6. ALL LEVELS ARE IN METRES (A.O.D.)

SURVEY NOTES

1. THE SURVEY INFORMATION USED IN THE PREPARATION OF THE DRAWING IS NOT WARRANTED. IT WILL BE THE RESPONSIBILITY OF THE CONTRACTOR TO VERIFY THIS SURVEY INFORMATION PROVIDED.
2. DRAWING BASED ON SURVEY PROVIDED BY DEREK BROOK DATED APRIL 2008.
3. ALL SITE INVESTIGATION DATA IS PROVIDED FOR INFORMATION ONLY. THE CONTRACTOR SHALL VERIFY PRIOR TO COMMENCEMENT OF THE WORKS.
4. THE LOCATION AND VALUE OF THE ORDNANCE SURVEY BENCH MARKS (OBM) WHICH SHALL BE USED AS THE DATUM FOR THE PROJECT IS SHOWN ON THIS DRAWING. THE CONTRACTOR SHALL BE RESPONSIBLE FOR OBTAINING CONFORMANCE OF THE ASSIGNED VALUE FROM THE ORDNANCE SURVEY.
5. THE CONTRACTOR SHALL BE RESPONSIBLE FOR ESTABLISHING TEMPORARY BENCH MARKS FOR USE IN SETTING OUT THE WORKS. THE CONTRACTOR SHALL BE RESPONSIBLE FOR CHECKING ON A REGULAR BASIS. THE VALUE OF THE TBM(S) RELATIVE TO THE OBM.

EARTHWORK NOTES

1. REFER TO SITE SERVICES DRAWING A039273-305 PRIOR TO COMMENCEMENT OF EXCAVATION WORKS.
2. REFER TO DRAWING A039273-308 FOR EARTHWORK SECTION LOCATIONS.
3. EXCAVATED MATERIAL TO BE RE-USED AS FILL SHALL BE FREE FROM ALL DELETERIOUS MATERIAL.

Reproduced from Ordnance Survey Digital Data by permission of Ordnance Survey © on behalf of the Controller of Her Majesty's Stationery Office. © Crown Copyright. All rights reserved. Reference number 100017603.

PLANNING ISSUE

REV	DESCRIPTION	BY	CHK	APP	DATE
A	SECTION 8-8 OMITTED. STEP IN DETAIL ADDED	LA	SM	SM	09/10/08

Supported by



NEWSTEAD COURT, LITTLE OAK DRIVE
SHERWOOD BUSINESS PARK
ANNESLEY, NOTTINGHAMSHIRE
NG15 0DR

TEL: +44 (0)1623 684 500
FAX: +44 (0)1623 684 550
e-mail: nottingham@wyg.com

Project: A039273

RABBIT INGS REGENERATION

Drawing Title:


PROPOSED EARTHWORK SECTIONS

Scale	A1	Drawn	Date	Checked	Date	Approved	Date
1:2000	ATF	03/08	LA	03/08	KB	03/08	
Project No.	Office	Type	Drawing No.	Revision			
A039273	51	C&S	309	A			

© WYG Group Ltd

SHEET SIZE: A1 LANDSCAPE




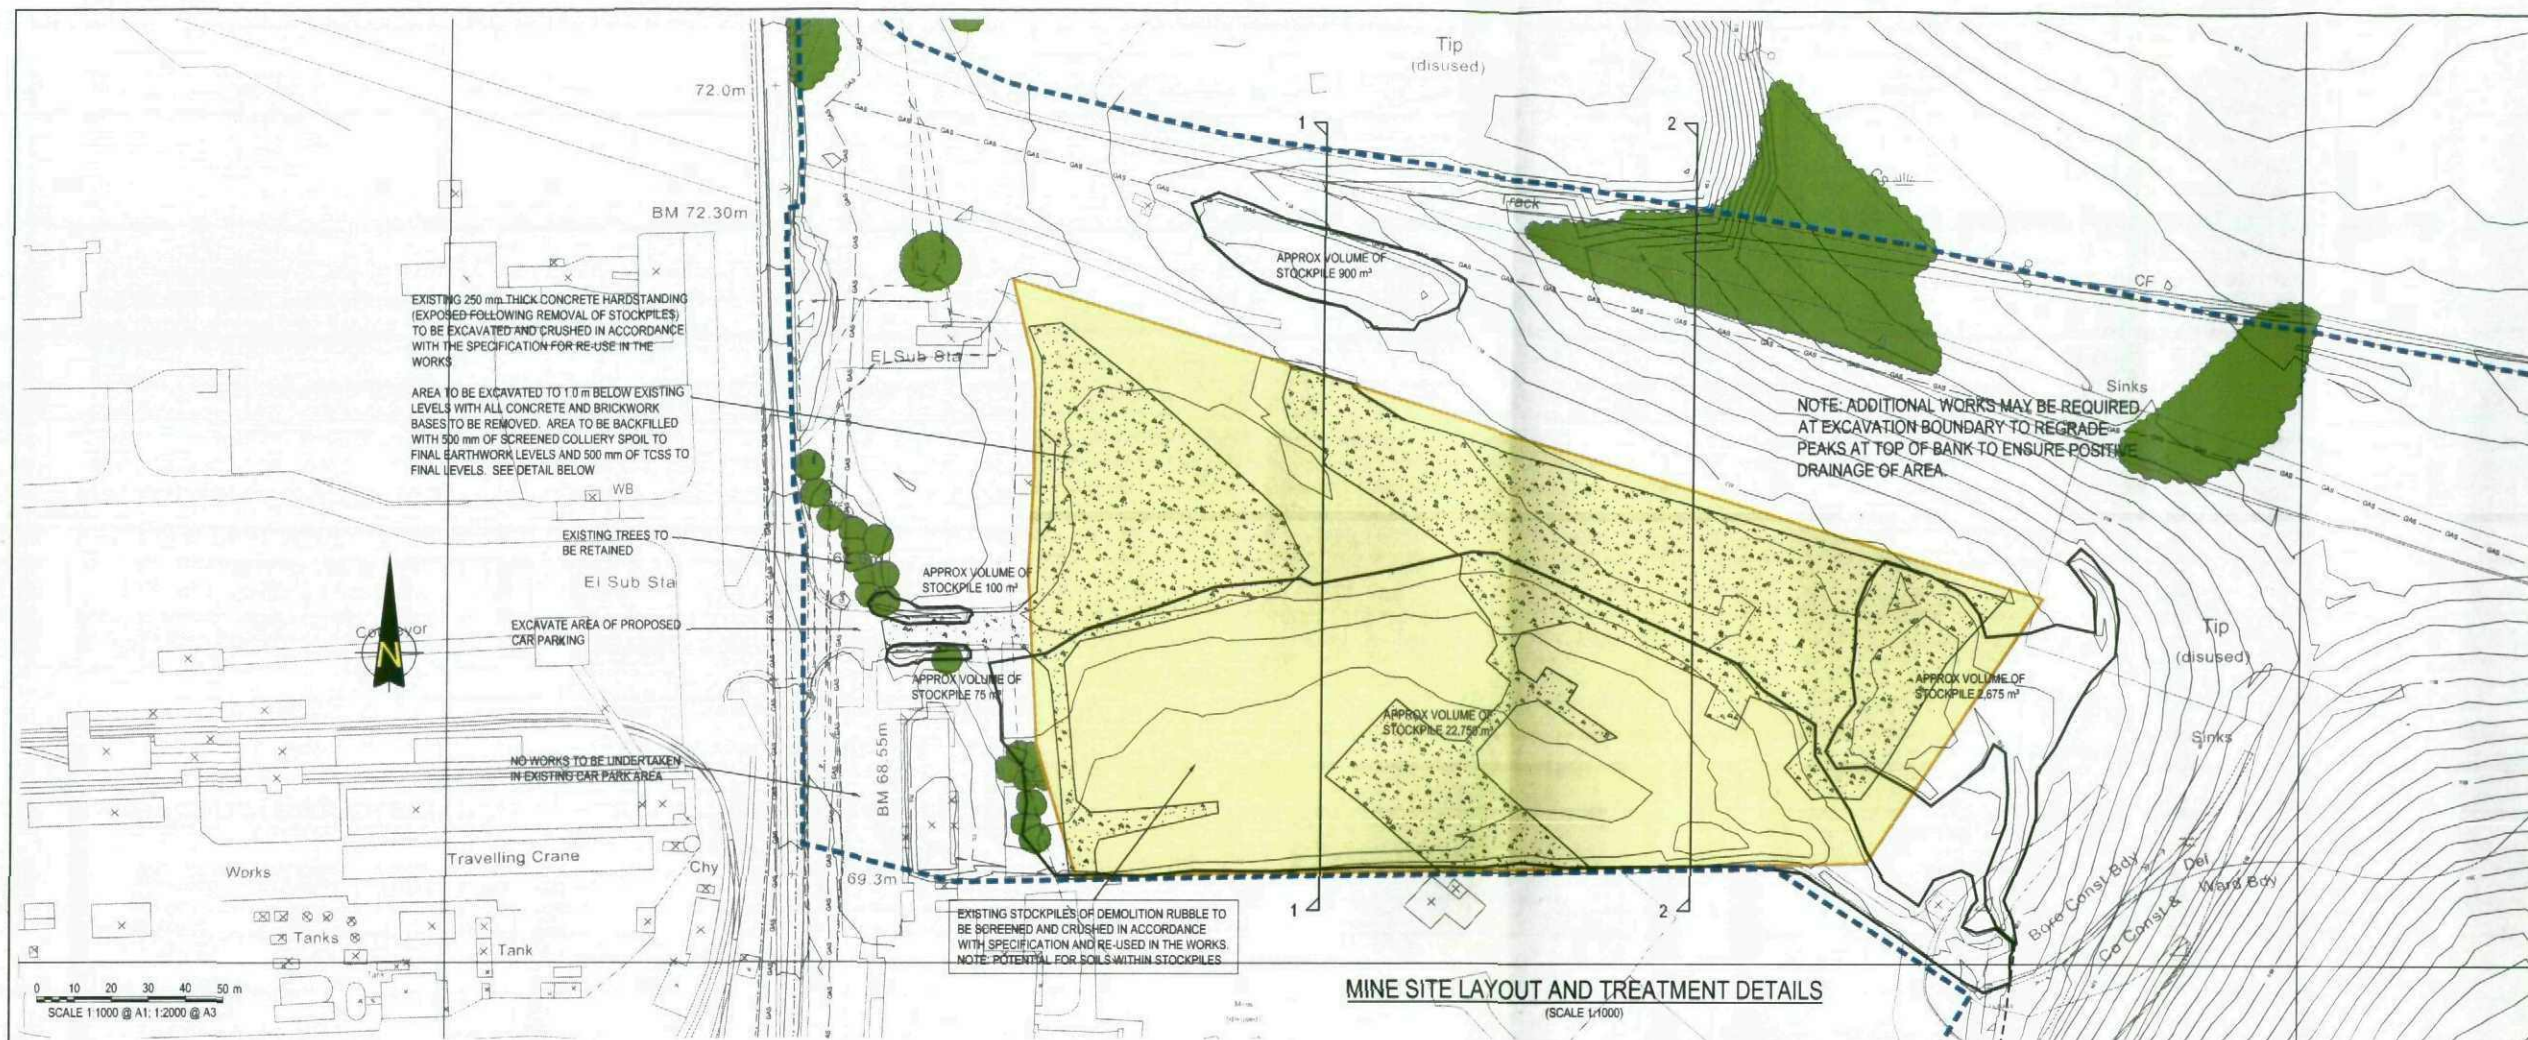


- GENERAL NOTES**
- DO NOT SCALE. ALL DIMENSIONS ARE IN MILLIMETRES.
 - THIS DRAWING IS TO BE READ IN CONJUNCTION WITH ALL OTHER RELEVANT CONTRACT DRAWINGS.
 - THE CONTRACTOR SHOULD SITE CHECK ALL EXISTING DIMENSIONS SHOWN. ANY DISCREPANCIES ON THIS DRAWING IDENTIFIED BY THE CONTRACTOR SHOULD BE BROUGHT TO THE ATTENTION OF THE ENGINEER PRIOR TO CONSTRUCTION ON SITE.
 - THE CONTRACTOR SHALL CONFORM TO ALL STATUTORY AUTHORITY REQUIREMENTS, CHECKING WITH THE EMPLOYER/CLIENT TO IDENTIFY BOTH BELOW GROUND AND OVERHEAD SERVICES. CONTRACTOR TO FULLY COMPLY WITH ALL CDM, HAS AND PARTY WALL ACTS THAT ARE CURRENT. ALL BS REFERENCES ARE TO CURRENT EDITIONS.
 - ALL TEMPORARY WORKS FOR FORMWORK, EXCAVATIONS ETC. TO BE THE DESIGN RESPONSIBILITY OF THE CONTRACTOR.
 - ALL LEVELS ARE IN METRES (A.O.D.)

- SURVEY NOTES**
- THE SURVEY INFORMATION USED IN THE PREPARATION OF THE DRAWING IS NOT WARRANTED. IT WILL BE THE RESPONSIBILITY OF THE CONTRACTOR TO VERIFY THIS SURVEY INFORMATION PROVIDED.
 - DRAWING BASED ON SURVEY PROVIDED BY DEREK BROOK DATED APRIL 2008.
 - ALL SITE INVESTIGATION DATA IS PROVIDED FOR INFORMATION ONLY. THE CONTRACTOR SHALL VERIFY PRIOR TO COMMENCEMENT OF THE WORKS.
 - THE LOCATION AND VALUE OF THE ORDNANCE SURVEY BENCH MARKS (OBM) WHICH SHALL BE USED AS THE DATUM FOR THE PROJECT IS SHOWN ON THIS DRAWING. THE CONTRACTOR SHALL BE RESPONSIBLE FOR OBTAINING CONFORMANCE OF THE ASSIGNED VALUE FROM THE ORDNANCE SURVEY.
 - THE CONTRACTOR SHALL BE RESPONSIBLE FOR ESTABLISHING TEMPORARY BENCH MARKS FOR USE IN SETTING OUT THE WORKS. THE CONTRACTOR SHALL BE RESPONSIBLE FOR CHECKING ON A REGULAR BASIS. THE VALUE OF THE BENCH MARKS RELATIVE TO THE OBM.

- EARTHWORK NOTES**
- REFER TO SITE SERVICES DRAWING A039273-305 PRIOR TO COMMENCEMENT OF EXCAVATION WORKS.
 - REFER TO DRAWING A039273-309 FOR EARTHWORK SECTIONS.
 - REFER TO DRAWING A039273-323 FOR SOIL REQUIREMENTS AND DEPTHS.
 - EXCAVATED MATERIAL TO BE RE-USED AS FILL SHALL BE FREE FROM ALL DELETERIOUS MATERIAL.

- KEY**
- EXISTING SITE FEATURES**
- SITE BOUNDARY
 - CONTOURS AT 1.0 m INTERVALS
 - AREA TO BE EXCAVATED TO 1.0 m BELOW EXISTING GROUND LEVELS
 - EXISTING STOCKPILES
 - EXTENTS OF CONCRETE HARDSTANDING (TAKEN FROM UK COAL SURVEY)

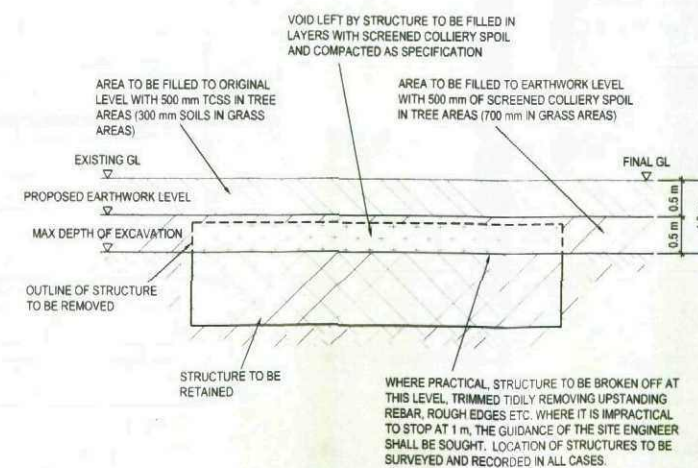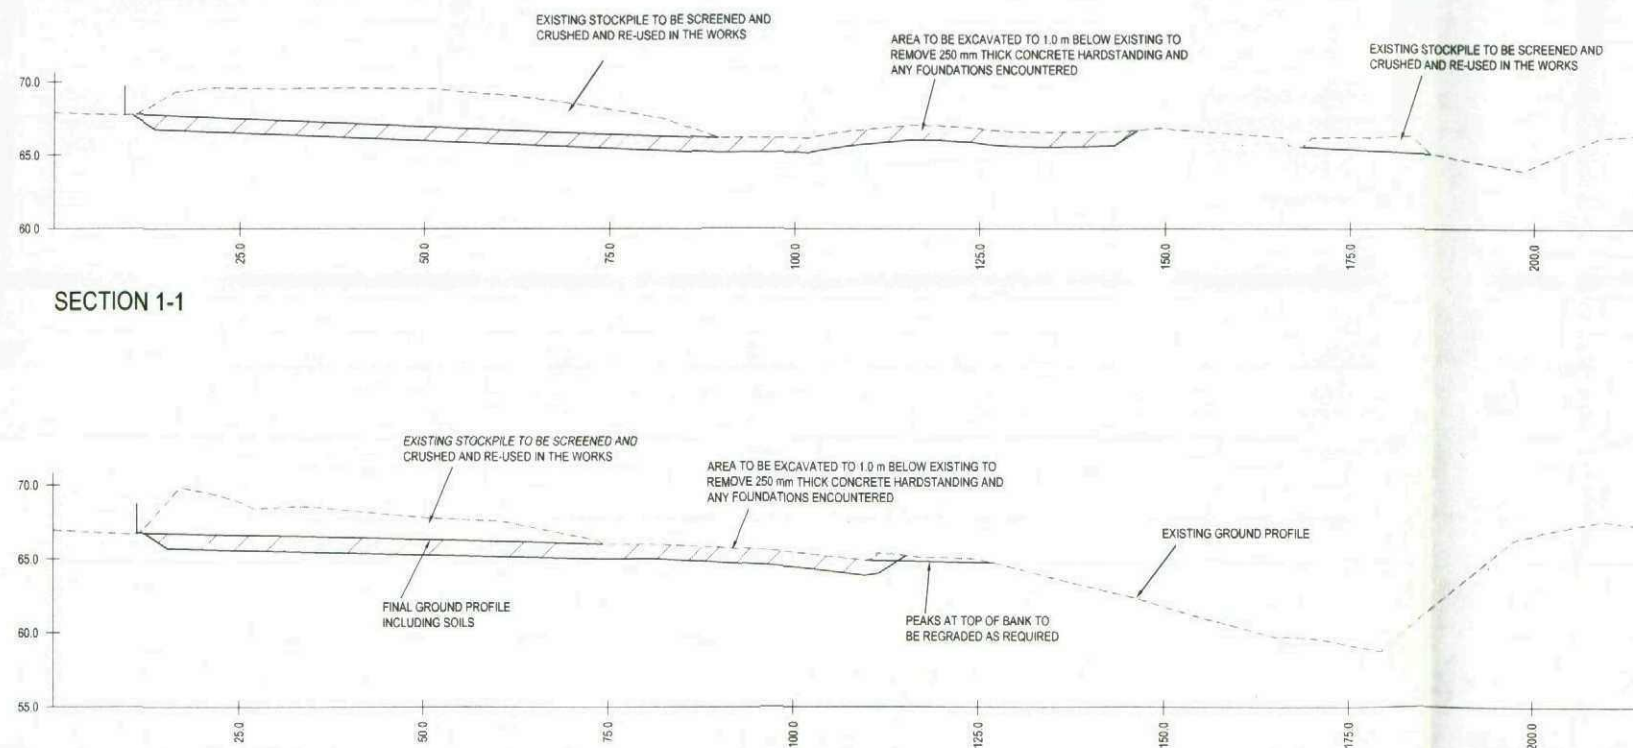

Reproduced from Ordnance Survey Digital Data by permission of Ordnance Survey © on behalf of the Controller of Her Majesty's Stationery Office. © Crown Copyright. All rights reserved. Reference number 100017603.

PLANNING ISSUE

REV	DESCRIPTION	LA	SM	SM	02.09.08
A	EXCAVATION MODIFIED TO AVOID SERVICES				



NEWSTEAD COURT, LITTLE OAK DRIVE
SHERWOOD BUSINESS PARK
ANNESLEY, NOTTINGHAMSHIRE
NG15 0DR

TEL: +44 (0)1623 684 500
FAX: +44 (0)1623 684 550
e-mail: nottingham@wyg.com

Project: A039273
RABBIT INGS REGENERATION

Drawing Title:
PROPOSED TREATMENT OF MINE SITE AREA

Scale	A1	Drawn	Date	Checked	Date	Approved	Date
SHOWN	LA	SM	08.06.08	SM	08.06.08	SM	08.06.08
Project No.	Office	Type	Drawing No.	Revision			
A039273	51	C&S	311	A			



- GENERAL NOTES**
1. DO NOT SCALE. ALL DIMENSIONS ARE IN MILLIMETRES
 2. THIS DRAWING IS TO BE READ IN CONJUNCTION WITH ALL OTHER RELEVANT CONTRACT DRAWINGS
 3. THE CONTRACTOR SHOULD SITE CHECK ALL EXISTING DIMENSIONS SHOWN. ANY DISCREPANCIES ON THIS DRAWING IDENTIFIED BY THE CONTRACTOR SHOULD BE BROUGHT TO THE ATTENTION OF THE ENGINEER PRIOR TO CONSTRUCTION ON SITE
 4. THE CONTRACTOR SHALL CONFORM TO ALL STATUTORY AUTHORITY REQUIREMENTS, CHECKING WITH THE EMPLOYER/CLIENT TO IDENTIFY BOTH BELOW GROUND AND OVERHEAD SERVICES. CONTRACTOR TO FULLY COMPLY WITH ALL CDM, H&S AND PARTY WALL ACTS THAT ARE CURRENT. ALL BS REFERENCES ARE TO CURRENT EDITIONS
 5. ALL TEMPORARY WORKS FOR FORMWORK, EXCAVATIONS ETC. TO BE THE DESIGN RESPONSIBILITY OF THE CONTRACTOR.
 6. ALL LEVELS ARE IN METRES (A.O.D.)

- SERVICES NOTES**
1. DETAILS SHOWN FOR GUIDANCE ONLY. EXACT LOCATIONS SHOULD BE SOUGHT FROM THE RELEVANT STATUTORY AUTHORITY BY THE CONTRACTOR
 2. EXTENT OF 'LIVE' SERVICES AND DRAINAGE ON THE SITE, FOR INFORMATION ONLY.
 3. FOR LOCATING APPARATUS, REFER TO DRAWINGS PROVIDED BY THE FOLLOWING STATUTORY UNDERTAKERS -
- CABLE & WIRELESS
 - ENERGIS
 - GOVERNMENT PIPELINES & STORAGE SYSTEMS
 - NATIONAL GRID TRANSOCO
 - YORKSHIRE WATER
 - YORKSHIRE ELECTRICITY GROUP PLC
 - BARNESLEY METROPOLITAN BOROUGH COUNCIL
4. SERVICES ARE TO BE LOCATED BY THE CONTRACTOR BEFORE WORK COMMENCES

KEY

---	BT CABLE(S)
---	WATER MAIN
---	ELECTRICITY CABLE(S) - UNDERGROUND
---	ELECTRICITY CABLE(S) - OVERHEAD
---	GAS MAIN(S)
---	NTL CABLE(S)
---	REGENERATION BOUNDARY

Reproduced from Ordnance Survey Digital Data by permission of Ordnance Survey on behalf of the Controller of Her Majesty's Stationary Office. © Crown Copyright. All rights reserved. Reference number 100017803.

PLANNING ISSUE

A OVERHEAD POWER CABLE DIVERSION SHOWN DATE LA SM 30/03/08			
REV	DESCRIPTION	BY	CHK APP DATE

Supported by



NEWSTEAD COURT, LITTLE OAK DRIVE
SHERWOOD BUSINESS PARK
ANNESLEY, NOTTINGHAMSHIRE
NG15 0DR

TEL: +44 (0)1623 684 500
FAX: +44 (0)1623 684 550
e-mail: nottingham@wyg.com

Project: A039273
RABBIT INGS REGENERATION

Drawing Title:
EXISTING STATUTORY UNDERTAKERS EQUIPMENT

Scale	A1	Drawn	ATF	Date	20/03/08	Checked	LA	Date	20/03/08	Approved	SM	Date	20/03/08
Project No.	A039273	Office	51	Type	C&S	Drawing No.	305	Revision					

© WYG Group Ltd SHEET SIZE: A1 LANDSCAPE



GENERAL NOTES

1. DO NOT SCALE. ALL DIMENSIONS ARE IN MILLIMETRES
2. THIS DRAWING IS TO BE READ IN CONJUNCTION WITH ALL OTHER RELEVANT CONTRACT DRAWINGS
3. THE CONTRACTOR SHOULD SITE CHECK ALL EXISTING DIMENSIONS SHOWN. ANY DISCREPANCIES ON THIS DRAWING IDENTIFIED BY THE CONTRACTOR SHOULD BE BROUGHT TO THE ATTENTION OF THE ENGINEER PRIOR TO CONSTRUCTION ON SITE
4. THE CONTRACTOR SHALL CONFORM TO ALL STATUTORY AUTHORITY REQUIREMENTS, CHECKING WITH THE EMPLOYER/CLIENT TO IDENTIFY BOTH BELOW GROUND AND OVERHEAD SERVICES. CONTRACTOR TO FULLY COMPLY WITH ALL CDM, H&S AND PARTY WALL ACTS THAT ARE CURRENT. ALL BS REFERENCES ARE TO CURRENT EDITIONS
5. ALL TEMPORARY WORKS FOR FORMWORK, EXCAVATIONS ETC., TO BE THE DESIGN RESPONSIBILITY OF THE CONTRACTOR
6. ALL LEVELS ARE IN METRES (A.O.D.)

SURVEY NOTES

1. THE SURVEY INFORMATION USED IN THE PREPARATION OF THE DRAWING IS NOT WARRANTED. IT WILL BE THE RESPONSIBILITY OF THE CONTRACTOR TO VERIFY THIS SURVEY INFORMATION PROVIDED
2. DRAWING BASED ON SURVEY PROVIDED BY DEREK BROOK DATED APRIL 2008
3. ALL SITE INVESTIGATION DATA IS PROVIDED FOR INFORMATION ONLY. THE CONTRACTOR SHALL VERIFY PRIOR TO COMMENCEMENT OF THE WORKS
4. THE LOCATION AND VALUE OF THE ORDNANCE SURVEY BENCH MARKS (OBM) WHICH SHALL BE USED AS THE DATUM FOR THE PROJECT IS SHOWN ON THIS DRAWING. THE CONTRACTOR SHALL BE RESPONSIBLE FOR OBTAINING CONFORMATION OF THE ASSIGNED VALUE FROM THE ORDNANCE SURVEY
5. THE CONTRACTOR SHALL BE RESPONSIBLE FOR ESTABLISHING TEMPORARY BENCH MARKS FOR USE IN SETTING OUT THE WORKS. THE CONTRACTOR SHALL BE RESPONSIBLE FOR CHECKING ON A REGULAR BASIS. THE VALUE OF THE BENCH MARKS RELATIVE TO THE OBM

CLEARANCE NOTES

1. ALL FLY TIPPED MATERIAL AND DELETERIOUS MATERIAL ARISING FROM SCREENING AND THE WORKS GENERALLY TO BE REMOVED OFF SITE
2. ANY TREES, HEDGES AND VEGETATION NOT SHOWN ON THIS PLAN AS BEING RETAINED SHALL BE REMOVED OFF SITE

KEY

- SITE CLEARANCE BOUNDARY
- MINE SITE AREA TO BE EXCAVATED TO A DEPTH OF 1.0 m BELOW FINAL LEVELS (APPROX 3.9 ha)
- EXISTING CONCRETE TO BE BROKEN UP AND CRUSHED FOR RE-USE ON SITE (APPROX 14,700 m³). EXTENTS SHOWN TAKEN FROM UK COAL SURVEY
- EXISTING FENCING LINE TO BE REMOVED
- AREA OF NEAR SURFACE CONTAMINATION
- EXISTING TREES TO BE RETAINED (U.N.O. IN JCA LTD ARBORICULTURAL REPORT)
- EXISTING TREES TO BE REMOVED
- AREAS TO BE LEFT UNDISTURBED
- EXISTING HEATHLAND TO BE RETAINED

Reproduced from Ordnance Survey Digital Data by permission of Ordnance Survey © on behalf of the Controller of Her Majesty's Stationery Office. © Crown Copyright. All rights reserved. Reference number: 100017603.

PLANNING ISSUE

C	ECOLOGY AREAS ADDED	LA	SM	SM	18.07.08
B	CLEARANCE ITEMS ADDED	LA	SM	SM	22.05.08
A	TOPO & TREE SURVEYS ADDED	LA	PB	PB	23.04.08
REV	DESCRIPTION	BY	CHK	APP	DATE

Supported by

English Partnerships
The National Regeneration Agency

carillion

NEWSTEAD COURT, LITTLE OAK DRIVE
SHERWOOD BUSINESS PARK
ANNESLEY, NOTTINGHAMSHIRE
NG15 0DR

TEL: +44 (0)1623 684 500
FAX: +44 (0)1623 684 550
e-mail: nottingham@wyg.com

Project: A039273
RABBIT INGS REGENERATION

Drawing Title:
SITE CLEARANCE PLAN

Scale	A1	Drawn	ATF	Date	03.08	Checked	LA	Date	03.08	Approved	KB	Date	03.08
Project No.	A039273	Office	51	Type	C&S	Drawing No.	306	Revision					




- GENERAL NOTES**
1. DO NOT SCALE. ALL DIMENSIONS ARE IN MILLIMETRES.
 2. THIS DRAWING IS TO BE READ IN CONJUNCTION WITH ALL OTHER RELEVANT CONTRACT DRAWINGS.
 3. THE CONTRACTOR SHOULD SITE CHECK ALL EXISTING DIMENSIONS SHOWN. ANY DISCREPANCIES ON THIS DRAWING IDENTIFIED BY THE CONTRACTOR SHOULD BE BROUGHT TO THE ATTENTION OF THE ENGINEER PRIOR TO CONSTRUCTION ON SITE.
 4. THE CONTRACTOR SHALL CONFORM TO ALL STATUTORY AUTHORITY REQUIREMENTS, CHECKING WITH THE EMPLOYER/CLIENT TO IDENTIFY BOTH BELOW GROUND AND OVERHEAD SERVICES. CONTRACTOR TO FULLY COMPLY WITH ALL CDM, HAS AND PARTY WALL ACTS THAT ARE CURRENT. ALL BS REFERENCES ARE TO CURRENT EDITIONS.
 5. ALL TEMPORARY WORKS FOR FORMWORK, EXCAVATIONS ETC., TO BE THE DESIGN RESPONSIBILITY OF THE CONTRACTOR.
 6. ALL LEVELS ARE IN METRES (A.O.D.).
- SURVEY NOTES**
1. THE SURVEY INFORMATION USED IN THE PREPARATION OF THE DRAWING IS NOT WARRANTED. IT WILL BE THE RESPONSIBILITY OF THE CONTRACTOR TO VERIFY THIS SURVEY INFORMATION PROVIDED.
 2. DRAWING BASED ON SURVEY PROVIDED BY DEREK BROOK DATED APRIL 2008.
 3. ALL SITE INVESTIGATION DATA IS PROVIDED FOR INFORMATION ONLY. THE CONTRACTOR SHALL VERIFY PRIOR TO COMMENCEMENT OF THE WORKS.
 4. THE LOCATION AND VALUE OF THE ORDNANCE SURVEY BENCH MARKS (OBM) WHICH SHALL BE USED AS THE DATUM FOR THE PROJECT IS SHOWN ON THIS DRAWING. THE CONTRACTOR SHALL BE RESPONSIBLE FOR OBTAINING CONFORMANCE OF THE ASSIGNED VALUE FROM THE ORDNANCE SURVEY.
 5. THE CONTRACTOR SHALL BE RESPONSIBLE FOR ESTABLISHING TEMPORARY BENCH MARKS FOR USE IN SETTING OUT THE WORKS. THE CONTRACTOR SHALL BE RESPONSIBLE FOR CHECKING ON A REGULAR BASIS, THE VALUE OF THE TBM(S) RELATIVE TO THE OBM.
- KEY**
- SITE AND CONTRACTOR'S HEALTH & SAFETY BOUNDARY
 - APPLICATION SITE BOUNDARY (65.9 ha)
 - EXISTING PUBLIC RIGHT OF WAY
 - EXISTING TREES (FROM JCA LTD ARBORICULTURAL REPORT)
 - FORMER BUILDING FOOTPRINT (FROM HISTORIC NCB RECORDS)
 - EXISTING DRIFT (FROM HISTORIC NCB RECORDS)
 - EXISTING CULTVERT / PIPED DRAINAGE
 - AREA OF CONTAMINATED LAND (NO EXCAVATION)
 - EXTENTS OF SLURRY LAGOONS (TAKEN FROM HISTORIC NCB PLANS)

Reproduced from Ordnance Survey Digital Data by permission of Ordnance Survey © on behalf of the Controller of Her Majesty's Stationary Office. © Crown Copyright. All rights reserved. Reference number 100017603.

PLANNING ISSUE									
B	AREA OF CONTAMINATION AMENDED	ATP	LA	SM	30.09.08				
A	NOTES ADDED	LA	SM	SM	22.08.08				
REV	DESCRIPTION	BY	CHK	APP	DATE				

Supported by

 

NEWSTEAD COURT, LITTLE OAK DRIVE
SHERWOOD BUSINESS PARK
ANNESLEY, NOTTINGHAMSHIRE
NG15 0DR


TEL: +44 (0)1623 684 500
FAX: +44 (0)1623 684 550
e-mail: nottingham@wyg.com

Project: A039273
RABBIT INGS REGENERATION


Drawing Title:
EXISTING SITE FEATURES AND CONSTRAINTS PLAN

Scale	A1	Drawn	Date	Checked	Date	Approved	Date
1:2000	LA	18.04.08	PB	18.04.08	PB	18.04.08	
Project No	A039273	Office	51	Type	C&S	Drawing No	304
Revision							B


© WYG Group Ltd SHEET SIZE A1 LANDSCAPE

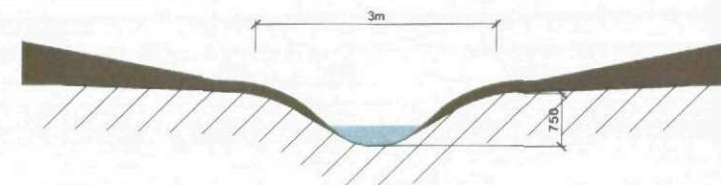


3m UNLINED SURFACE WATER CHANNEL DETAILS
SCALE 1:50

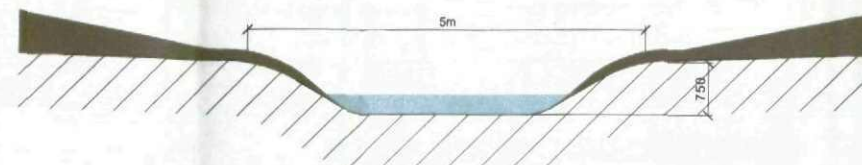


5m UNLINED SURFACE WATER CHANNEL DETAILS
SCALE 1:50

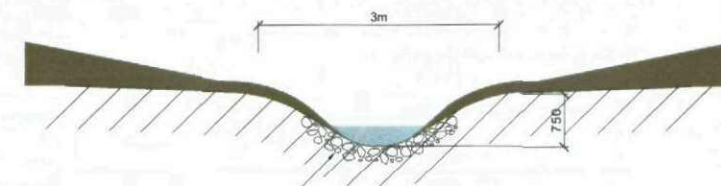


200mm THICK LAYER OF STONE TO BE EMBEDDED
AND COMPACTED INTO DITCH PROFILE TO
SATISFACTION OF THE ENGINEER
3m STONE LINED CHANNEL DETAILS
SCALE 1:50

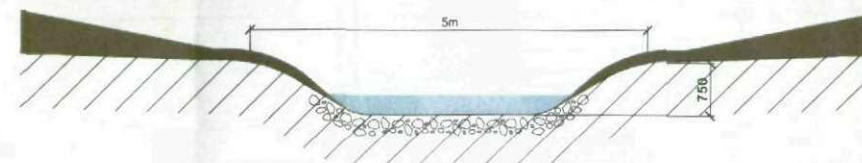

5m STONE LINED CHANNEL DETAILS
SCALE 1:50

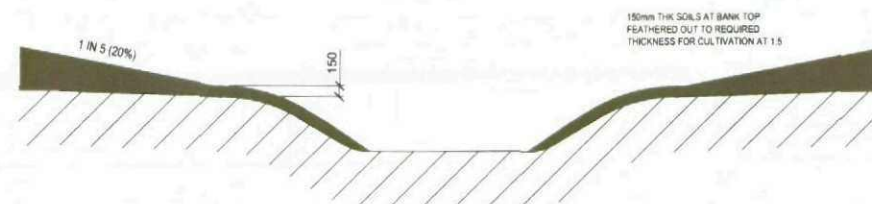

TYPICAL SOILING TO CHANNEL DETAILS
SCALE 1:50

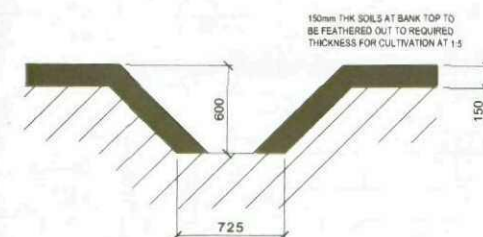

TYPICAL CUT OFF DRAIN
SCALE 1:25

GENERAL NOTES

1. DO NOT SCALE. ALL DIMENSIONS ARE IN MILLIMETRES
2. THIS DRAWING IS TO BE READ IN CONJUNCTION WITH ALL OTHER RELEVANT CONTRACT DRAWINGS
3. THE CONTRACTOR SHOULD SITE CHECK ALL EXISTING DIMENSIONS SHOWN. ANY DISCREPANCIES ON THIS DRAWING IDENTIFIED BY THE CONTRACTOR SHOULD BE BROUGHT TO THE ATTENTION OF THE ENGINEER PRIOR TO CONSTRUCTION ON SITE
4. THE CONTRACTOR SHALL CONFORM TO ALL STATUTORY AUTHORITY REQUIREMENTS, CHECKING WITH THE EMPLOYER/CLIENT TO IDENTIFY BOTH BELOW GROUND AND OVERHEAD SERVICES. CONTRACTOR TO FULLY COMPLY WITH ALL CDM, H&S AND PARTY WALL ACTS THAT ARE CURRENT. ALL BS REFERENCES ARE TO CURRENT EDITIONS.
5. ALL TEMPORARY WORKS FOR FORMWORK, EXCAVATIONS ETC., TO BE THE DESIGN RESPONSIBILITY OF THE CONTRACTOR.
6. ALL LEVELS ARE IN METRES (A.O.D.)

DRAINAGE NOTES

1. STONE LINED DITCHES TO HAVE STONE EMBEDDED IN THE DITCH TO THE APPROVAL OF THE ENGINEER. STONE COULD POTENTIALLY BE SOURCED FROM SITE STOCKPILES AS DIRECTED BY THE ENGINEER. STONE SIZING AND GRADING MUST BE APPROVED BY THE ENGINEER.
2. ALL DITCHES TO BE SET OUT THEN ALL SETTING OUT POINTS TO BE LEVELLED BY THE CONTRACTOR AND RESULTS TO THE ENGINEER AND APPROPRIATE FALL MUST BE APPLIED TO ALL DITCHES - IF THIS MEANS REALIGNING OR MAKING THE DITCH DEEPER IT MUST BE APPROVED BY THE ENGINEER. TO ENSURE FLOWS THROUGH DITCHES MINIMUM GRADIENT 1 in 500
3. FOR DRAINAGE LAYOUT PLAN REFER TO DRAWING A039273-313
4. FOR SOIL DEPTH DETAILS SEE DRAWING A039273-322

PLANNING ISSUE

REV	DESCRIPTION	BY	CHK	APP	DATE
B	PLANNING ISSUE	LA	SM	SM	09 10 08
A	NOTES ADDED	LA	-	-	29 05 08

Supported by



NEWSTEAD COURT, LITTLE OAK DRIVE
SHERWOOD BUSINESS PARK
ANNESLEY, NOTTINGHAMSHIRE
NG15 0DR

TEL: +44 (0)1623 684 500
FAX: +44 (0)1623 684 550
e-mail: nottingham@wyg.com

Project: A039273

RABBIT INGS REGENERATION

Drawing Title:

DRAINAGE CONSTRUCTION DETAILS:
3 & 5 m WIDE CHANNELS

Scale	A1	Drawn	Date	Checked	Date	Approved	Date
1:2000	A1	ATF	03.08	LA	03.08	KB	03.08
Project No	Office	Type	Drawing No	Revision			
A039273	51	C&S	314	B			


© WYG Group Ltd

SHEET SIZE: A1 LANDSCAPE

FULL DEPTH CONSTRUCTION OF 3.2 m TRACK AND 3 m DITCH, GIVES APPROX 4.4 m³ SURPLUS CUT PER LINEAR m
FULL DEPTH CONSTRUCTION OF 3.2 m TRACK AND 5 m DITCH, GIVES APPROX 5.9 m³ SURPLUS CUT PER LINEAR m

SOILS TO BE FEATHERED OUT AT 1 IN 5 FROM 150 mm THICK AT DITCH TO FINAL SOIL DEPTH (500 mm IN GRASS AREAS, 300 mm IN TREE AREAS)

SOILS TO BE FEATHERED OUT AT 1 IN 5 FROM 150 mm THICK AT DITCH TO FINAL SOIL DEPTH (500 mm IN GRASS AREAS, 300 mm IN TREE AREAS)

 

TYPICAL SECTION THROUGH TRACK & DITCH
SHOWING EXISTING GROUND AT LEVEL GRADE
(SCALE 1:50)


EXISTING GROUND PROFILE AT 1 IN 5
EARTHWORK PROFILE AT 1 IN 3 TO EXISTING

FULL DEPTH CONSTRUCTION OF 3.2 m TRACK AND 3 m DITCH, GIVES APPROX 6.7 m³ CUT & 2.2 m³ FILL PER LINEAR m

FULL DEPTH CONSTRUCTION OF 3.2 m TRACK AND 5 m DITCH, GIVES APPROX 13.1 m³ CUT & 2.2 m³ FILL PER LINEAR m


SOILS TO BE TIED INTO 150 mm THICK LAYER AT DITCH AS SHOWN ABOVE (500 mm IN GRASS AREAS, 300 mm IN TREE AREAS)

SOILS TO BE FEATHERED OUT FROM 150 mm THICK TO FINAL SOIL DEPTH (500 mm IN GRASS AREAS, 300 mm IN TREE AREAS)

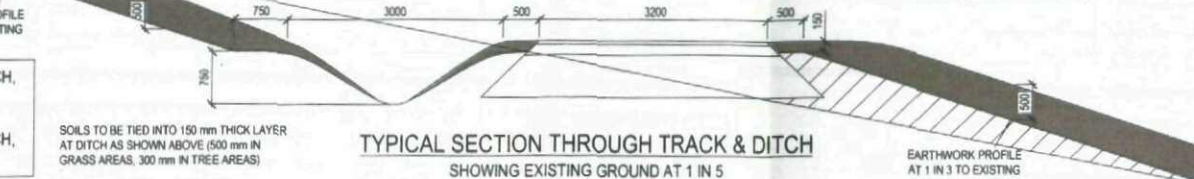


TYPICAL SECTION THROUGH TRACK & DITCH
SHOWING EXISTING GROUND AT 1 IN 5
(SCALE 1:50)


EARTHWORK PROFILE AT 1 IN 3 TO EXISTING

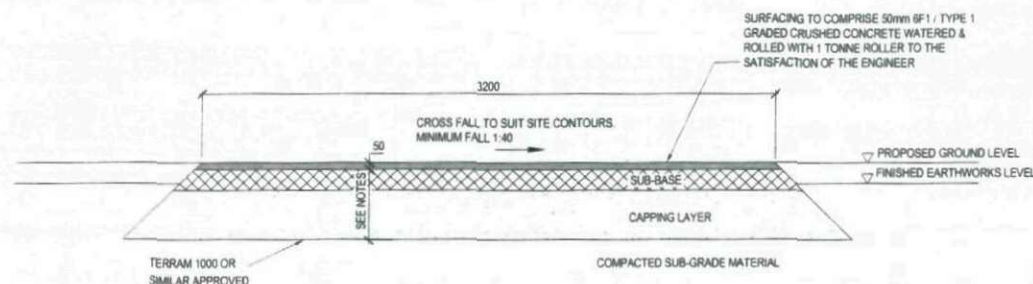


TYPE 1 FOOTPATH / TRACK
TYPICAL CROSS SECTION
(SCALE 1:25)

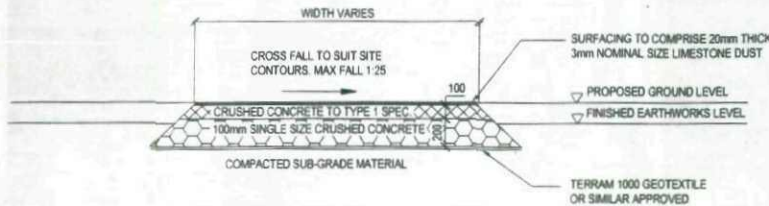


TYPE 4 (1.0m TO 2.5m WIDE MOUNTAIN BIKE TRACK)
CROSS SECTION
(SCALE 1:25)

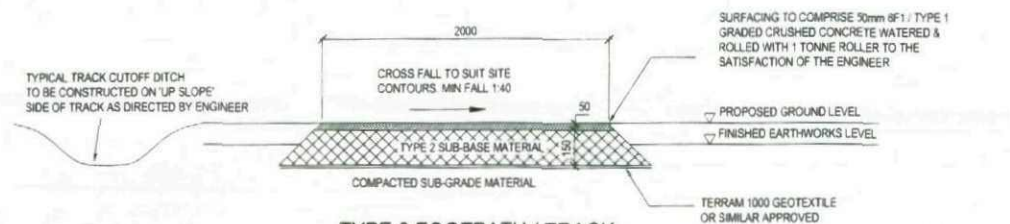


TYPE 2 FOOTPATH / TRACK
TYPICAL CROSS SECTION
(SCALE 1:25)

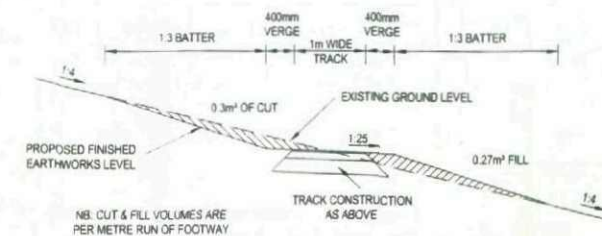

SECTION SHOWING AMOUNT OF CUT & FILL REQUIRED FOR 1m WIDE TRACK
(SCALE 1:20)

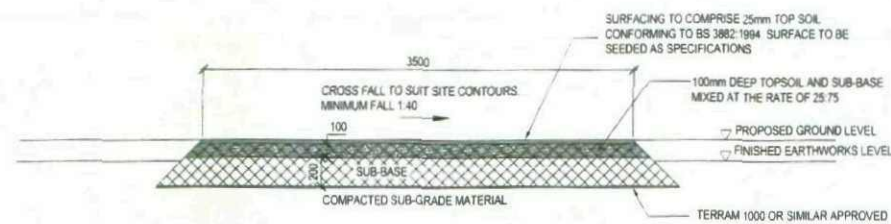

TYPE 3 (3.5m WIDE SOFT SURFACE CENTER TRACK)
CROSS SECTION
(SCALE 1:25)

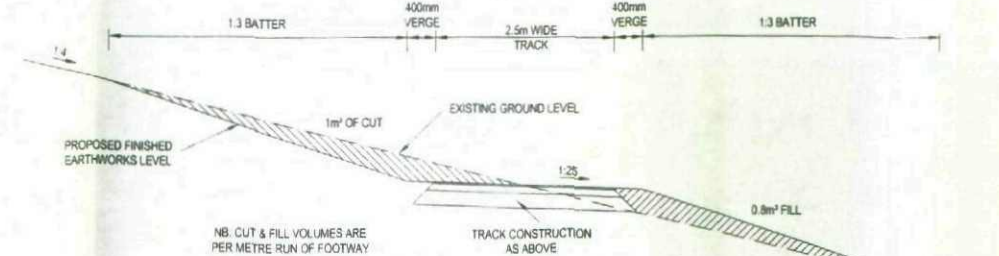

SECTION SHOWING AMOUNT OF CUT & FILL REQUIRED FOR 2.5m WIDE TRACK
(SCALE 1:20)

GENERAL NOTES

- DO NOT SCALE. ALL DIMENSIONS ARE IN MILLIMETRES.
- THIS DRAWING IS TO BE READ IN CONJUNCTION WITH ALL OTHER RELEVANT CONTRACT DRAWINGS.
- THE CONTRACTOR SHOULD CHECK ALL EXISTING DIMENSIONS SHOWN. ANY DISCREPANCIES ON THIS DRAWING IDENTIFIED BY THE CONTRACTOR SHOULD BE BROUGHT TO THE ATTENTION OF THE ENGINEER PRIOR TO CONSTRUCTION ON SITE.
- THE CONTRACTOR SHALL CONFORM TO ALL STATUTORY AUTHORITY REQUIREMENTS, CHECKING WITH THE EMPLOYER/CLIENT TO IDENTIFY BOTH BELOW GROUND AND OVERHEAD SERVICES. CONTRACTOR TO FULLY COMPLY WITH ALL CDM, HAS AND PARTY WALL ACTS THAT ARE CURRENT. ALL BS REFERENCES ARE TO CURRENT EDITIONS.
- ALL TEMPORARY WORKS FOR FORMWORK, EXCAVATIONS ETC. TO BE THE DESIGN RESPONSIBILITY OF THE CONTRACTOR.
- ALL LEVELS ARE IN METRES (A.O.D.)

TRACKS & FOOTPATH NOTES

- FORMATION TO BE SPRAYED WITH APPROVED HERBICIDE PRIOR TO CONSTRUCTION.
- CBR VALUES TO BE OBTAINED EVERY 50 m (BEFORE AND AFTER CAPPING IF NECESSARY). SEE TABLE BELOW FOR CBR EFFECT ON CONSTRUCTION DEPTHS FOR TYPE 1-3.2 m TRACK.

FOOTPATH CONSTRUCTION

CAPPING LAYER AND SUB-BASE THICKNESS TO BE DETERMINED BY CBR VALUE AND THE FOLLOWING TABLE:

CBR	CAPPING LAYER mm	SUB-BASE mm
15-30%	100	150
5-14%	150	200
3-4%	200	250
<2%	250	300

SUB-BASE TO BE 6F2 / TYPE 2 GRADED CRUSHED CONCRETE

- FOR SOIL DEPTH DETAILS SEE DRAWING A039273-322

PLANNING ISSUE

REV	DESCRIPTION	LA	SM	SM	09.10.08
A	CUT & FILL SECTIONS ADDED	ATF	LA	KB	06.05.08
REV	DESCRIPTION	BY	CHK	APP	DATE

Supported by



NEWSTEAD COURT, LITTLE OAK DRIVE
SHERWOOD BUSINESS PARK
ANNISLEY, NOTTINGHAMSHIRE
NG15 0DR

TEL: +44 (0)1823 684 500
FAX: +44 (0)1823 684 550
e-mail: nottingham@wyg.com

Project: A039273

RABBIT INGS REGENERATION


Drawing Title:

TRACK AND PATH CONSTRUCTION DETAILS


Scale	A1	Drawn	Date	Checked	Date	Approved	Date
SHOWN	ATF	03.08	LA	03.08	KB	03.08	
Project No.	A039273	Office	51	Type	C&S	Drawing No.	318
						Revision	B

© WYG Group Ltd


SHEET SIZE: A1 LANDSCAPE

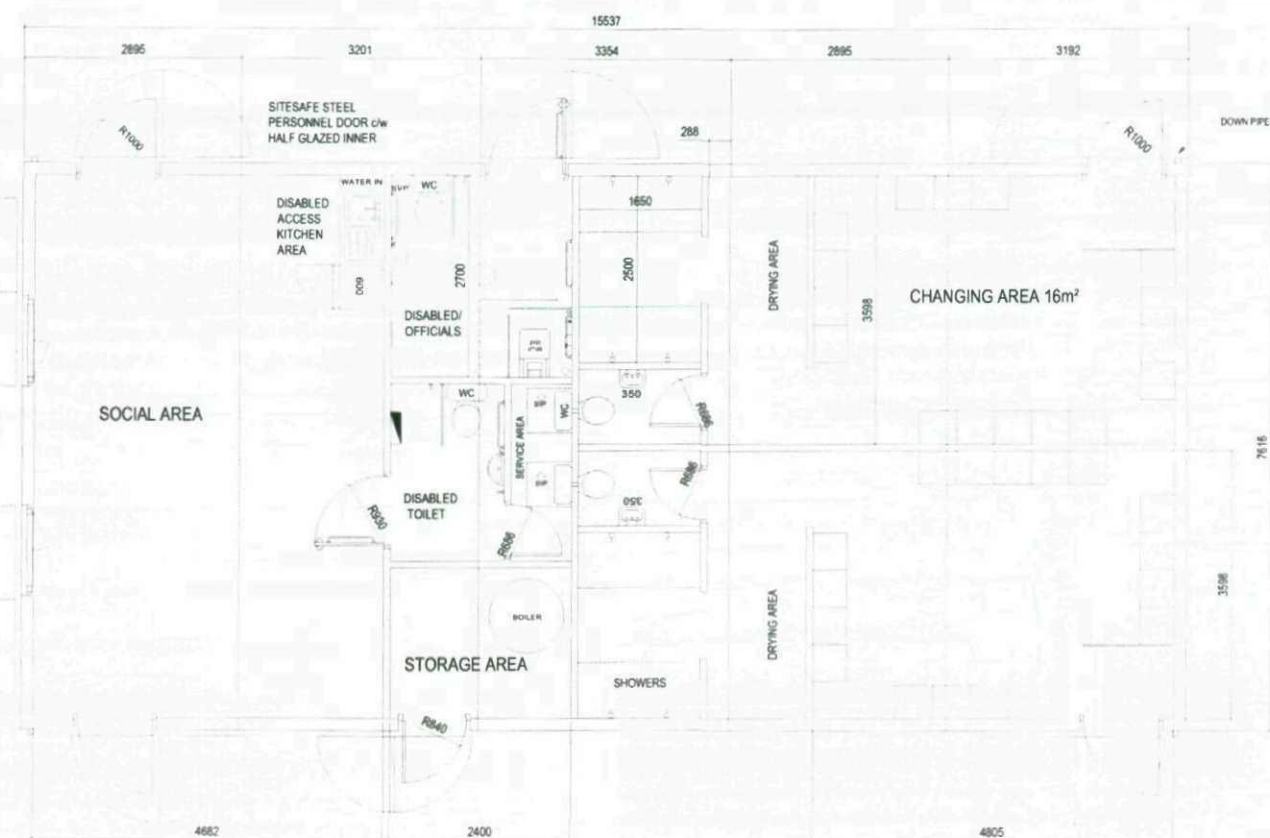


PLAN

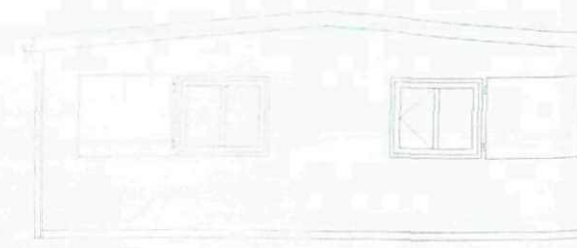

SIDE ELEVATIONS

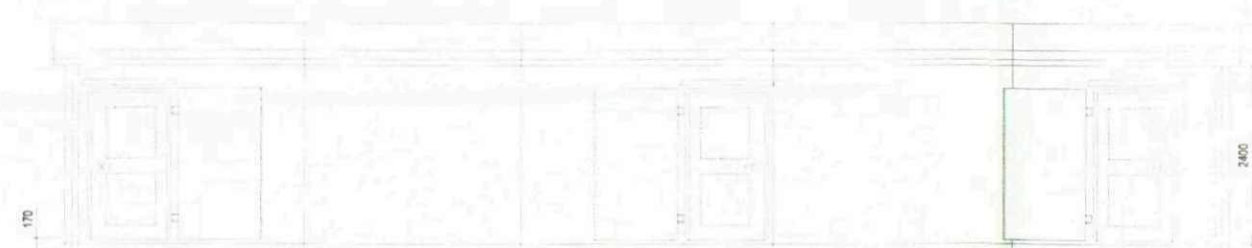

REAR ELEVATION

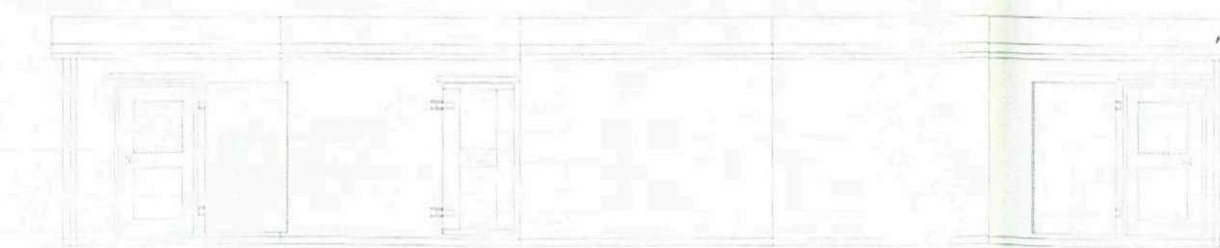

FRONT ELEVATION

FRONT & REAR ELEVATIONS

NOTES:

1. DO NOT SCALE. CONTRACTOR TO CHECK ALL DIMENSIONS AND REPORT ANY OMISSIONS OR ERRORS
2. ALL DIMENSIONS ARE IN MILLIMETRES, UNLESS NOTED OTHERWISE
3. CHANGING FACILITY LAYOUT AND CONSTRUCTION AS PROVIDED BY CLEVELAND SITE SAFE LTD, RIVERSIDE WORKS, CLEVELAND, TS3 8AT. TEL: 01642 244663

PLANNING ISSUE

C	PLANNING ISSUE	LA	SM	SM	14.10.08
B	CHANGING FACILITY REVISED	ATF	LA	SM	26.08.08
A	CHANGING FACILITY REVISED	ATF	LA	SM	06.06.08
REV	DESCRIPTION	BY	CHK	APP	DATE



NEWSTEAD COURT, LITTLE OAK DRIVE
SHERWOOD BUSINESS PARK
ANNESLEY, NOTTINGHAMSHIRE
NG15 0DR

TEL: +44 (0)1623 684 500
FAX: +44 (0)1623 684 550
e-mail: nottingham@wyg.com

Project: A039273

RABBIT INGS REGENERATION

Drawing Title:

CHANGING FACILITY CONSTRUCTION DETAILS

Scale	A1	Drawn	Date	Checked	Date	Approved	Date
1:50	ATF	03.08	03.08	LA	03.08	KB	03.08
Project No	A039273	Office	51	Type	C&S	Drawing No	322
Revision	C						

© WYG Group Ltd

SHEET SIZE: A1 LANDSCAPE