
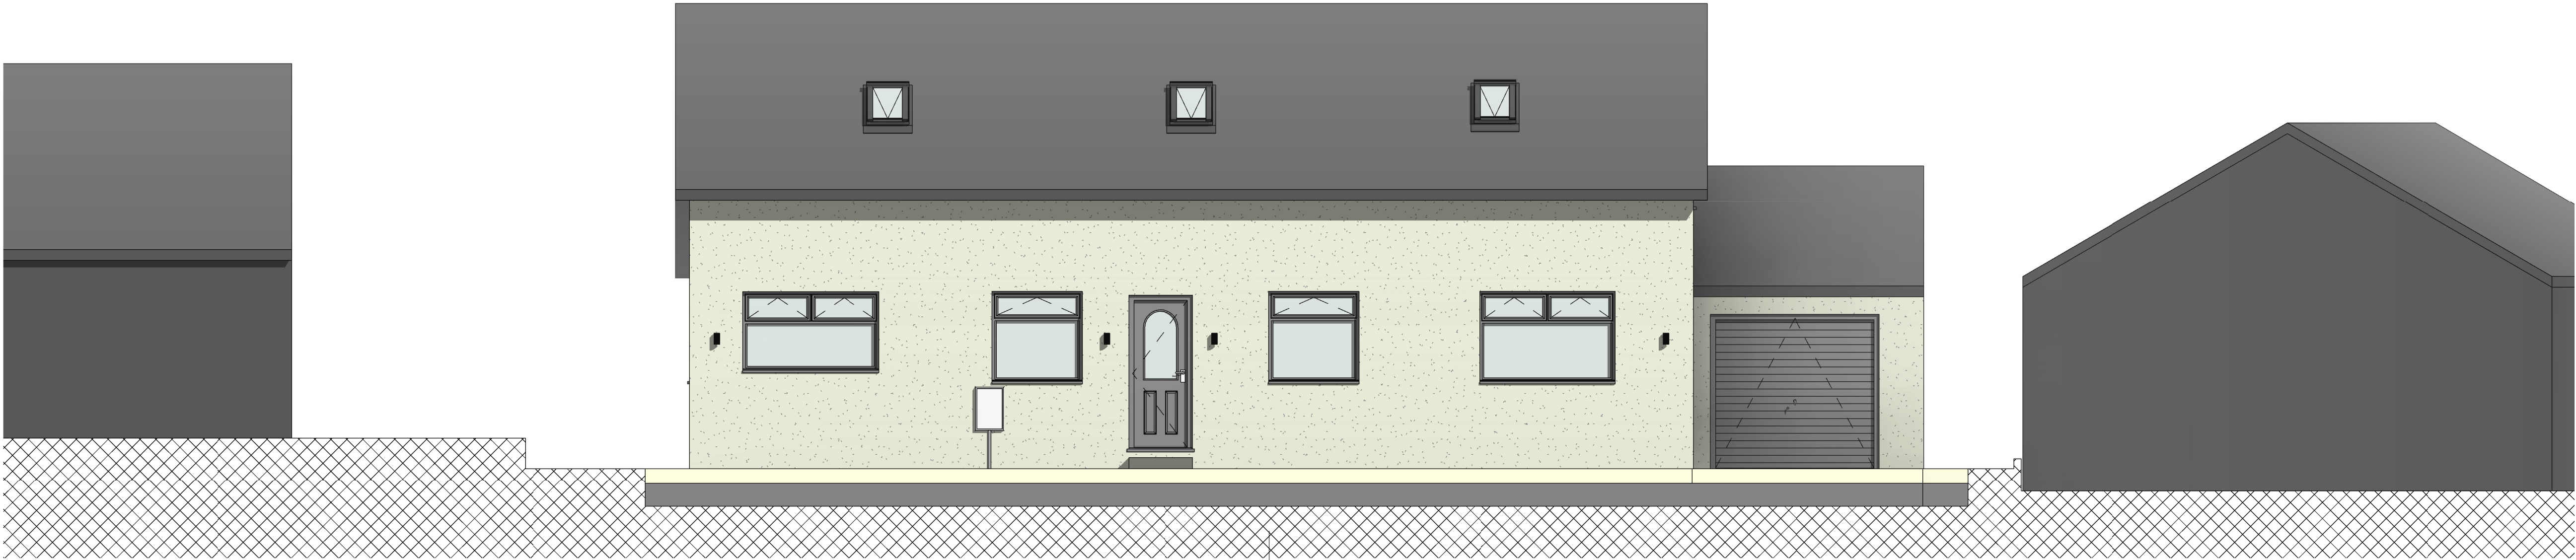


1

Street View Section Existing
1 : 50

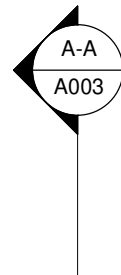

2

Street View Section Proposed
1 : 50

P02	07.04.2021	FOR RESUBMISSION FOLLOWING UPDATED DORMER MATERIAL FINISH & THE DORMER POSITION IN RELATION TO SOUTH ELEVATION WALL. WINDOW ADDED TO EAST ELEVATION TO MEET FIRE ESCAPE REQUIREMENTS	ARK
P01	30.11.2020	FIRST ISSUE FOLLOWING PLANNING REQUEST	ARK

REV	DATE	AMENDMENT	BY
DRAWING STATUS: FOR RESUBMISSION			RIBA STAGE: STAGE 3

CLIENT:
William Atha & Georgina Simpson



ARK CONSULTING

Draughting services for Architectural, Civil/Structural Engineers, Development Consultants, Project Managers.

Head Office
11A Ferryway Close, Penistone
Sheffield, South Yorkshire, S38 6GY.
Tel: 01930073801
Email: mail@arkconsulting.com
www.arkconsulting.co.uk

PROJECT:
**16 Highfields, Hoylandswaine,
Sheffield, S36 7JP**

TITLE:
Street Scene View

DATE: NOV 2020	SCALE: 1 : 50 @ A1	DRAWN: ARK
ARK PROJECT REF: 0001	ARK DRAWING REF: A110	CHECKED: ARK
		REVISION: P02

BIM DRAWING REF:
HHSY - ARK - 00 - ZZ - DR - A - A110 - P02

© THIS DRAWING IS THE PROPERTY OF ARK CONSULTING AND MUST NOT BE COPIED OR OTHERWISE REPRODUCED WITHOUT THE EXPRESS WRITTEN PERMISSION OF THE COMPANY.