



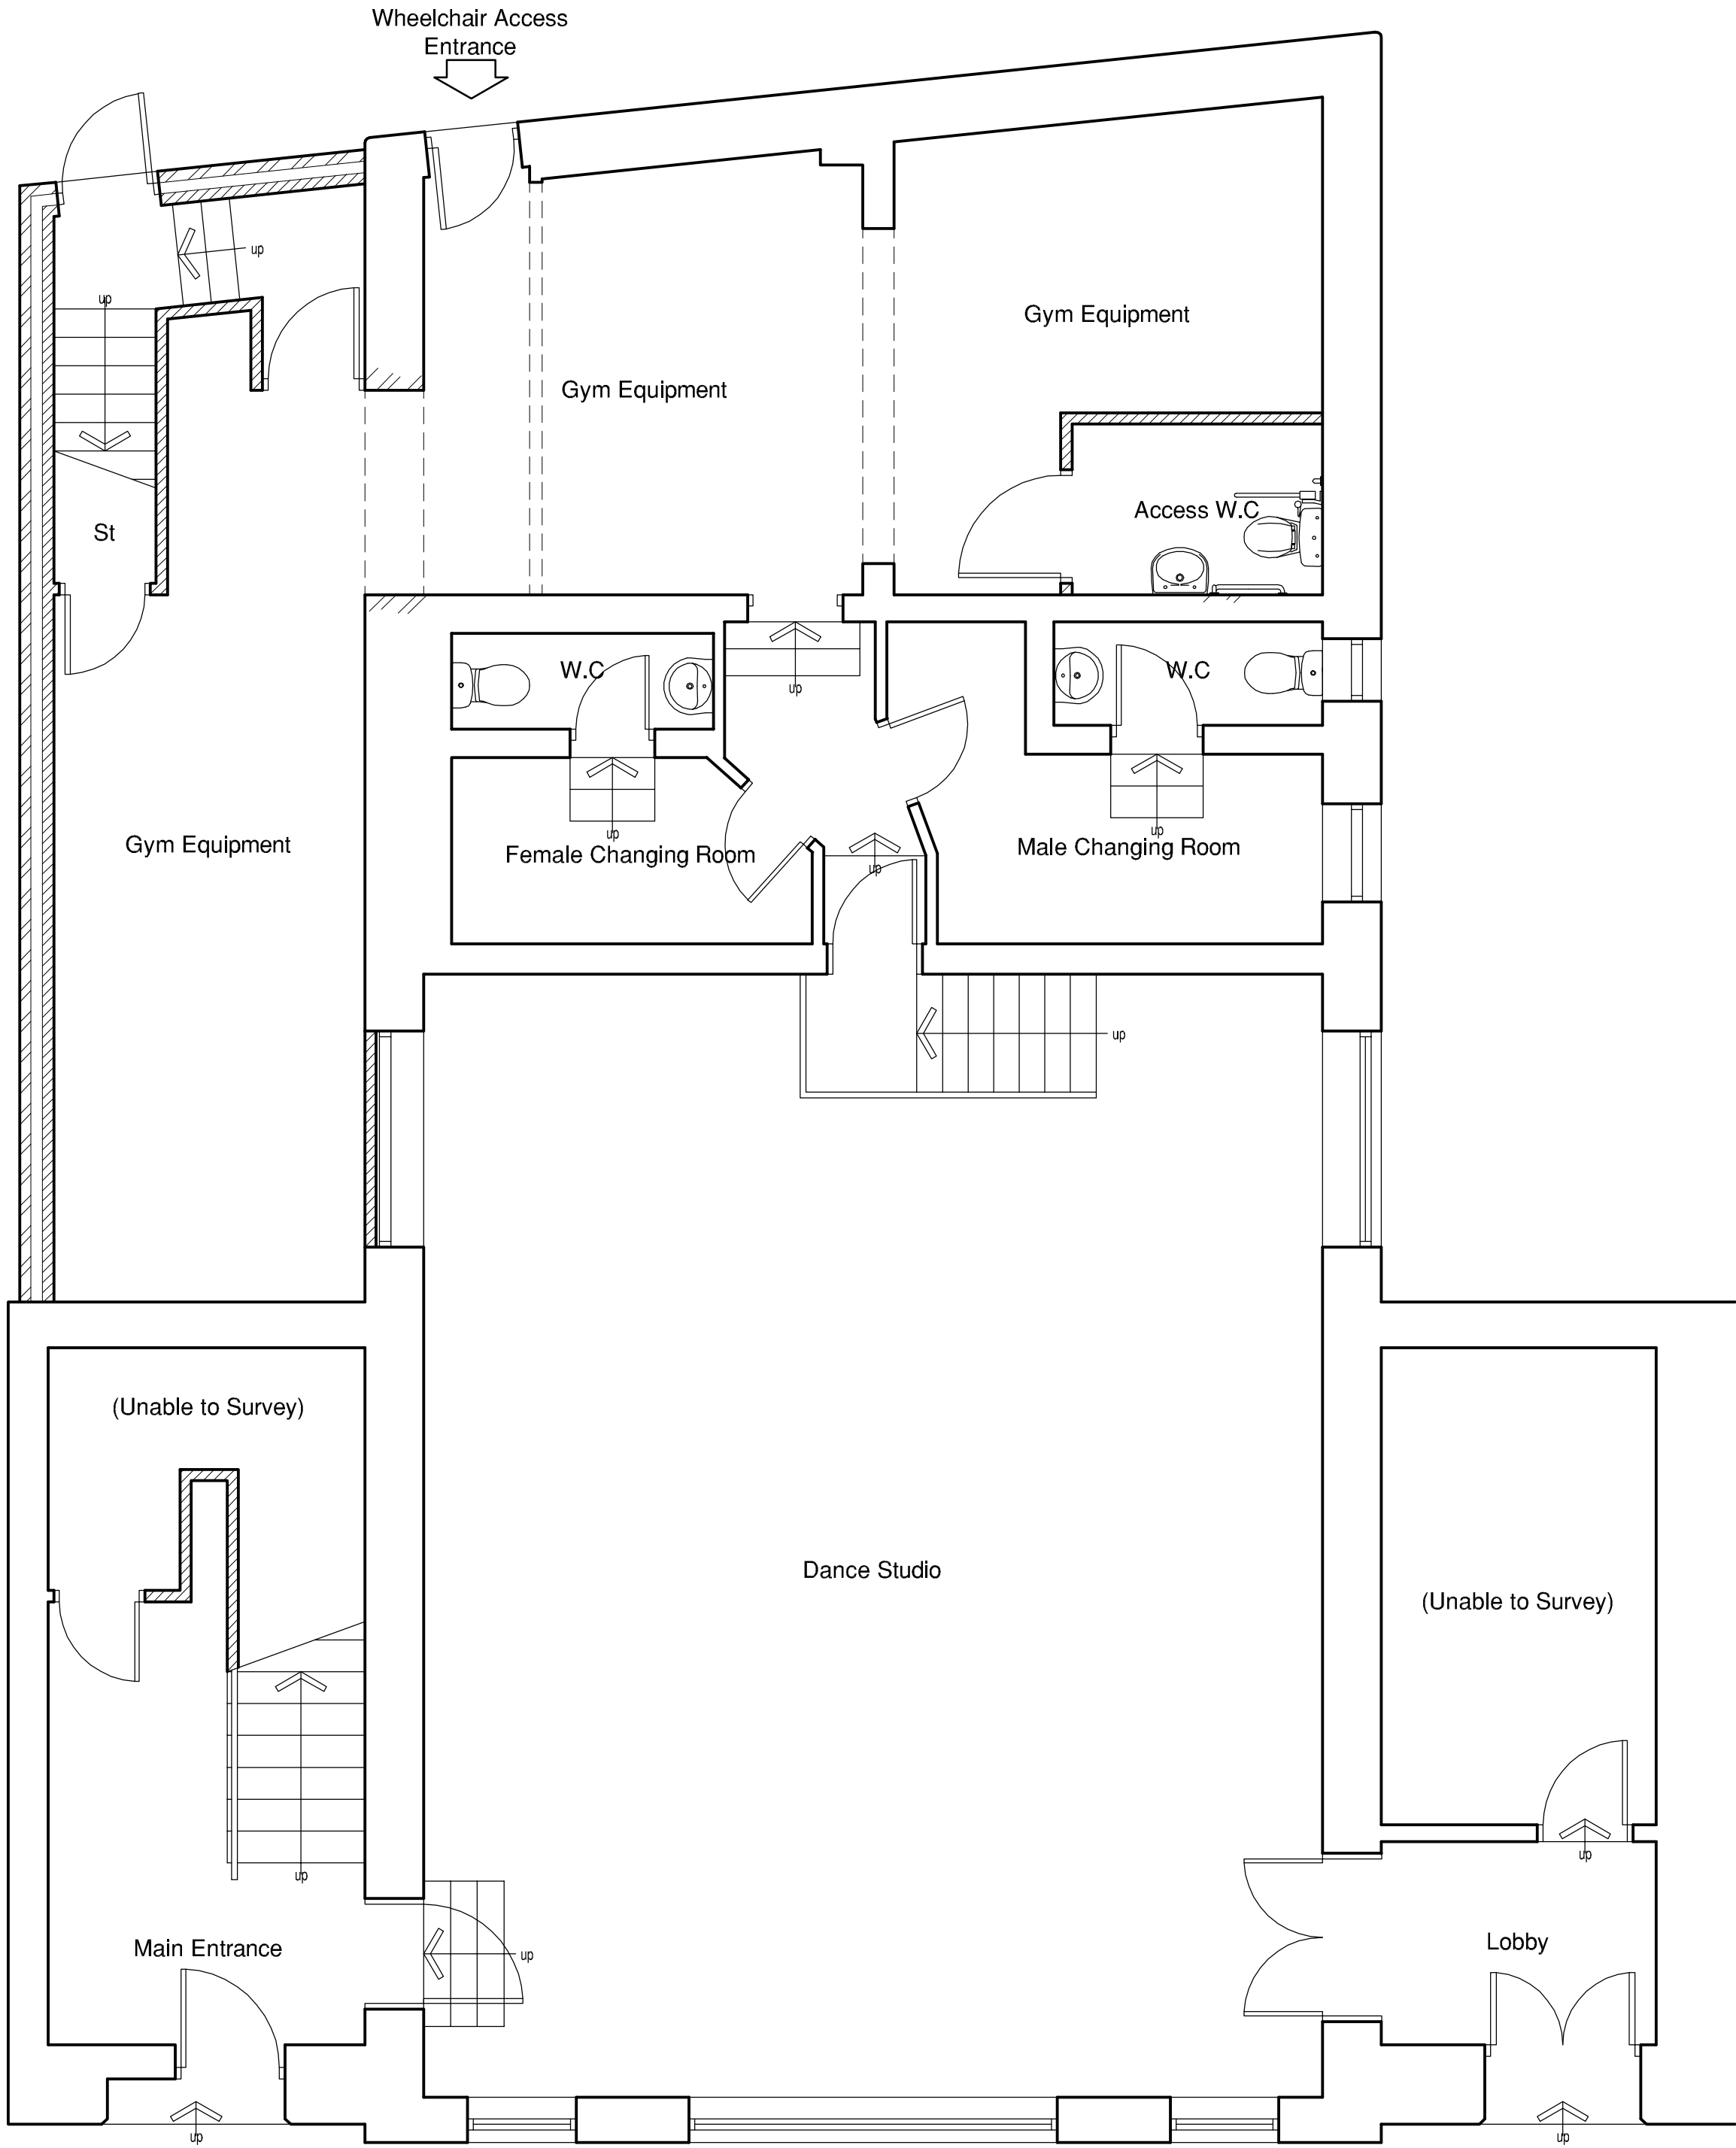

Proposed Lower Floor Plan
(Scale 1:50)

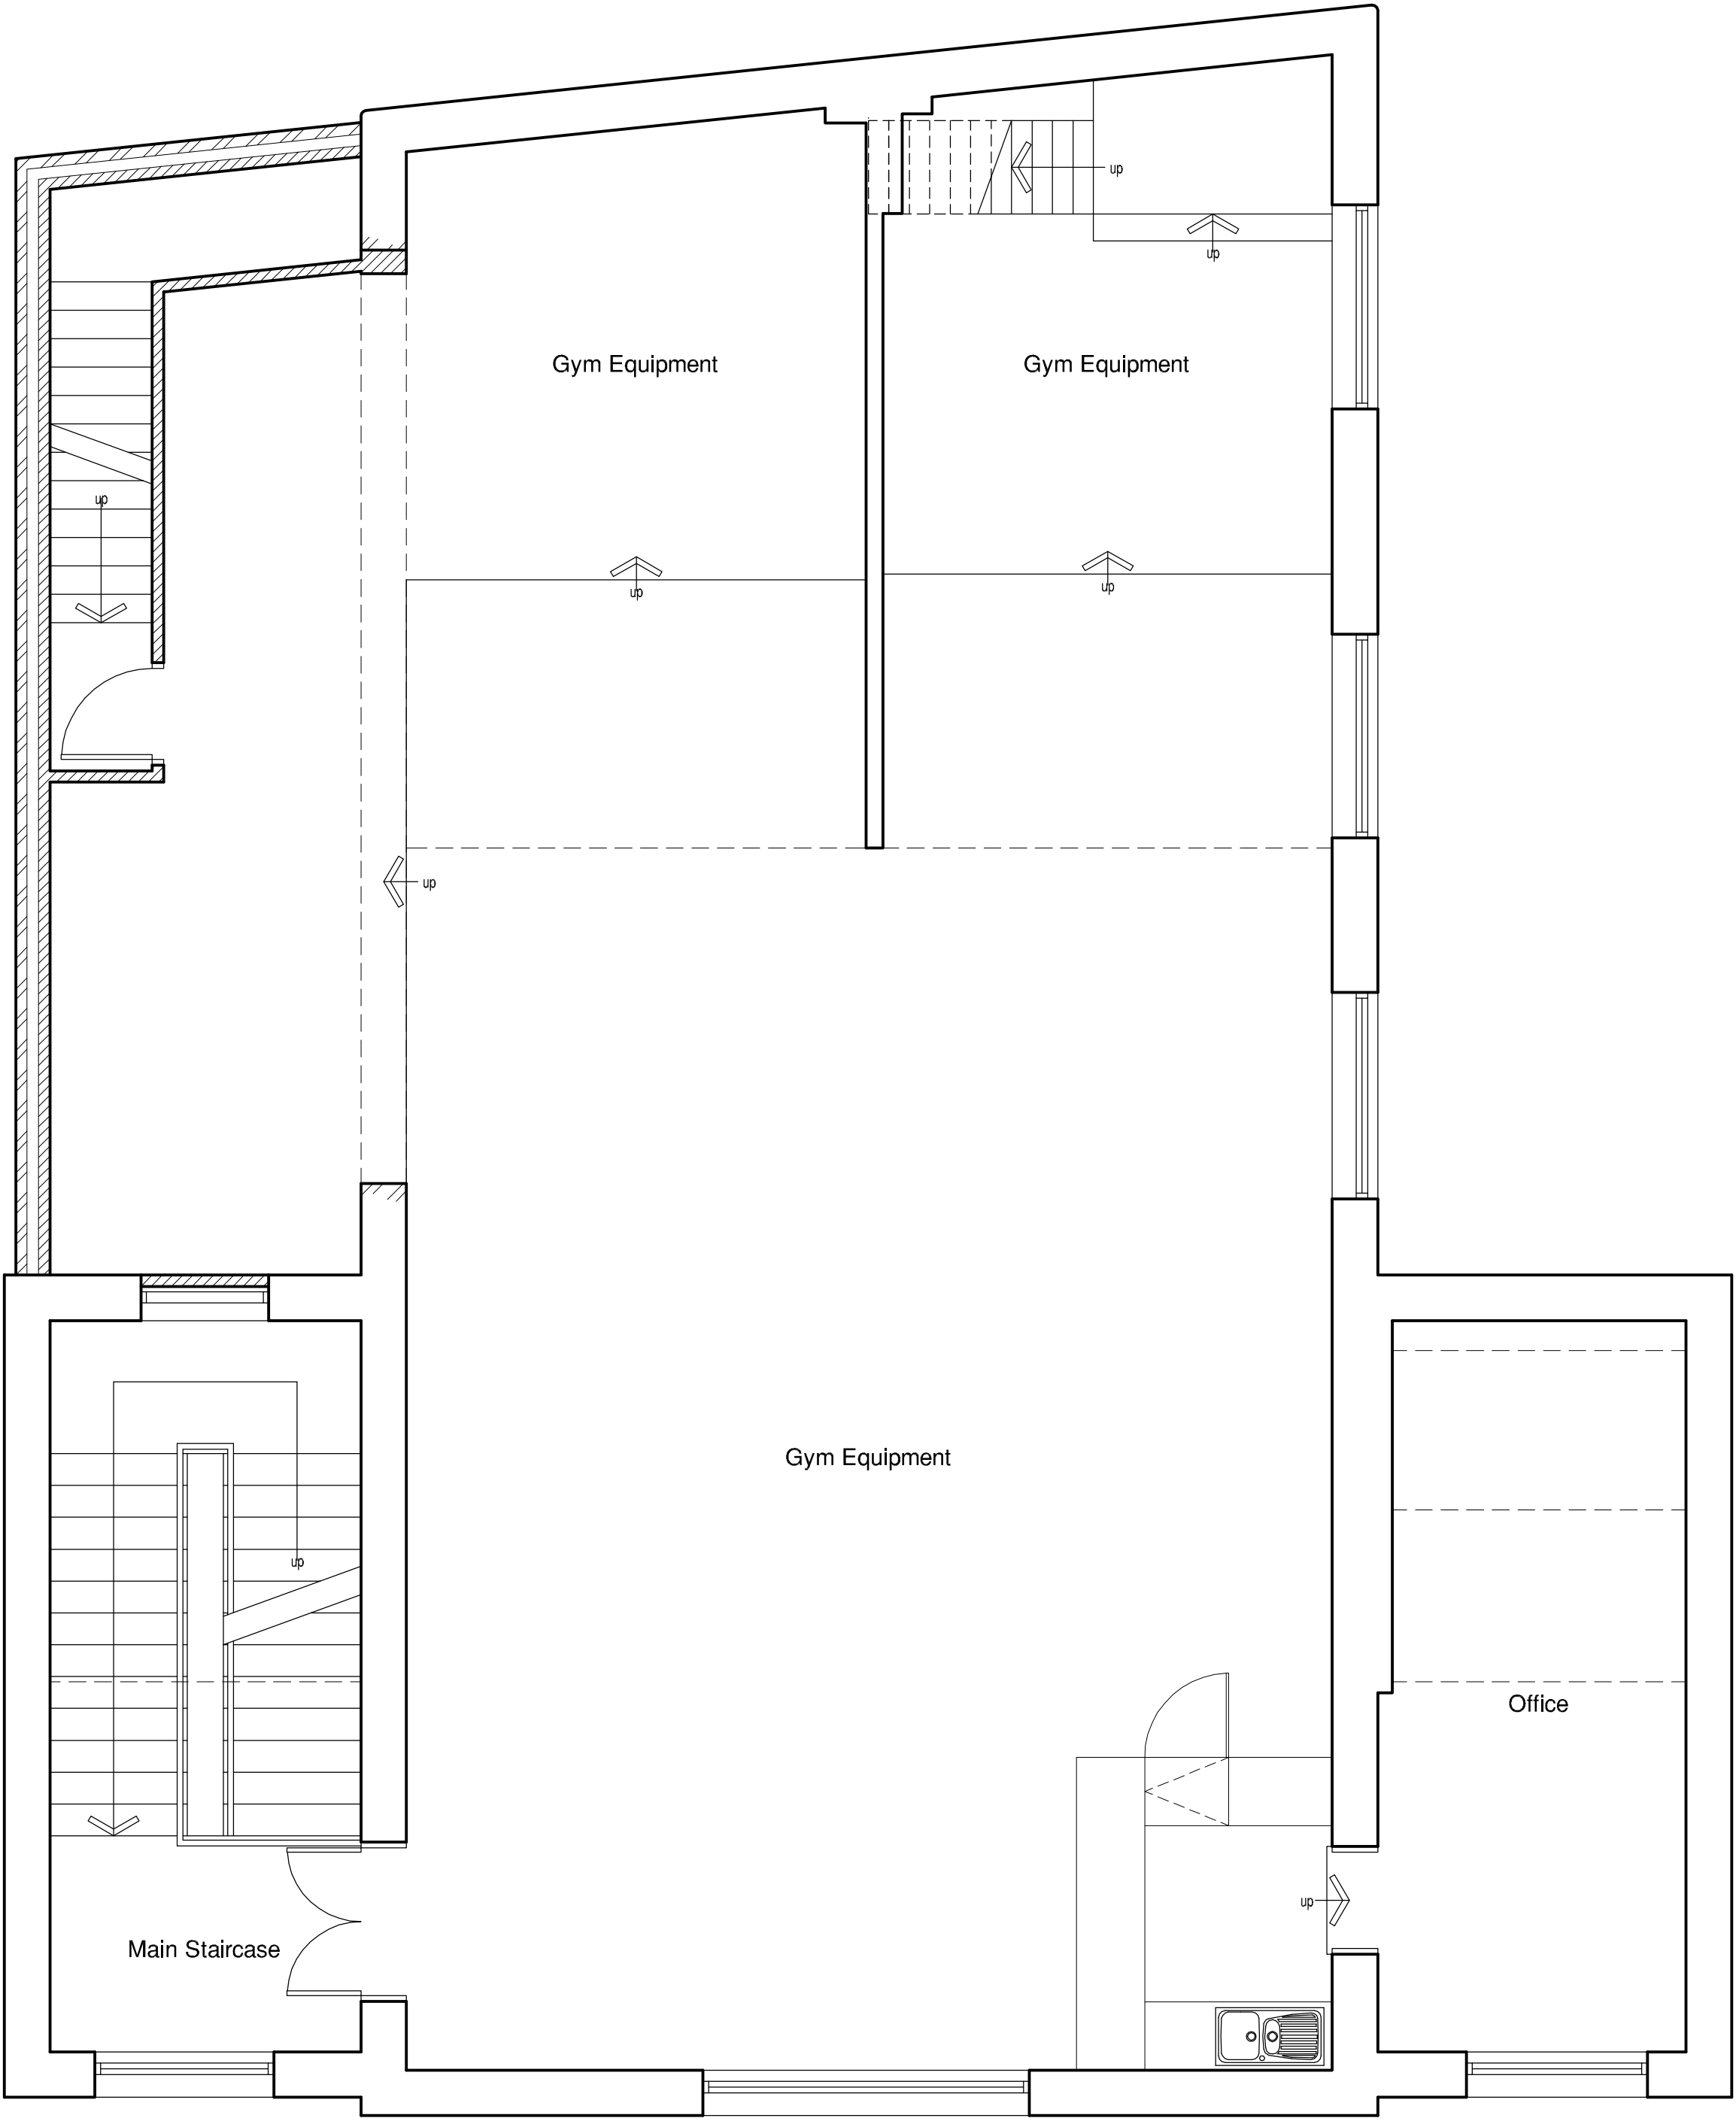

Proposed Upper Floor Plan
(Scale 1:50)

COPYRIGHT:
THIS DRAWING AND THE DESIGNS DEPICTED THEREON ARE THE COPYRIGHT
OF EYRE ASSOCIATES LIMITED

ALL DRAWINGS AND DIMENSIONS TO BE CHECKED AND ANY DISCREPANCIES
TO BE REPORTED PRIOR TO THE COMMENCEMENT OF WORKS OR
PRODUCTION OF SHOP DRAWINGS

NO DIMENSIONS TO BE SCALED FROM THIS DRAWING UNLESS APPROVED BY
A REPRESENTATIVE OF THE COMPANY

ALL WORK TO BE CARRIED OUT IN ACCORDANCE WITH THE BUILDING
REGULATIONS AND THE REQUIREMENTS OF THE LOCAL AUTHORITY

REVISIONS				
REF.	DESCRIPTION	BY	CHK	DATE
A	ROOFLIGHTS ADDED TO NEW EXTENSION.	CAE		15.06.09
B	EXTENSION ROOF ALTERED FOLLOWING COMMENTS BY PLANNING OFFICER.	CAE		19.08.09

EYRE ASSOCIATES LIMITED

ARCHITECTURAL SERVICES

3 LOW CROFT
WOMBWELL, BARNSELEY, SOUTH YORKSHIRE
S73 0DX

tel: 01226 341121

mob: 07799 143586

web: www.eyreassociates.co.uk

e-mail: enquiries@eyreassociates.co.uk

CLIENT
**MR D BROWN
(TEMPLE GYM)**

PROJECT
**PROPOSED EXTENSION
TEMPLE GYM
STATION ROAD, WOMBWELL**

DRAWING TITLE
**PROPOSED FLOOR PLANS
(SHEET 1 OF 2)**

SCALES	DATE	DRAWN	CHKD
1:50	02.06.09	CAE	

DRAWING No.	REV
09.0015104	B