



FRONT ELEVATION
AS PROPOSED


ROOF TILES TO
MATCH EXISTING

GUTTER, FASCIA AND
SOFFIT TO MATCH
EXISTING


RENDER AND BRICK
FEATURE BANDING
TO MATCH EXISTING

SPECIAL BRICK
COURSES SALVAGED
FROM EXISTING

BRICKWORK TO
MATCH EXISTING

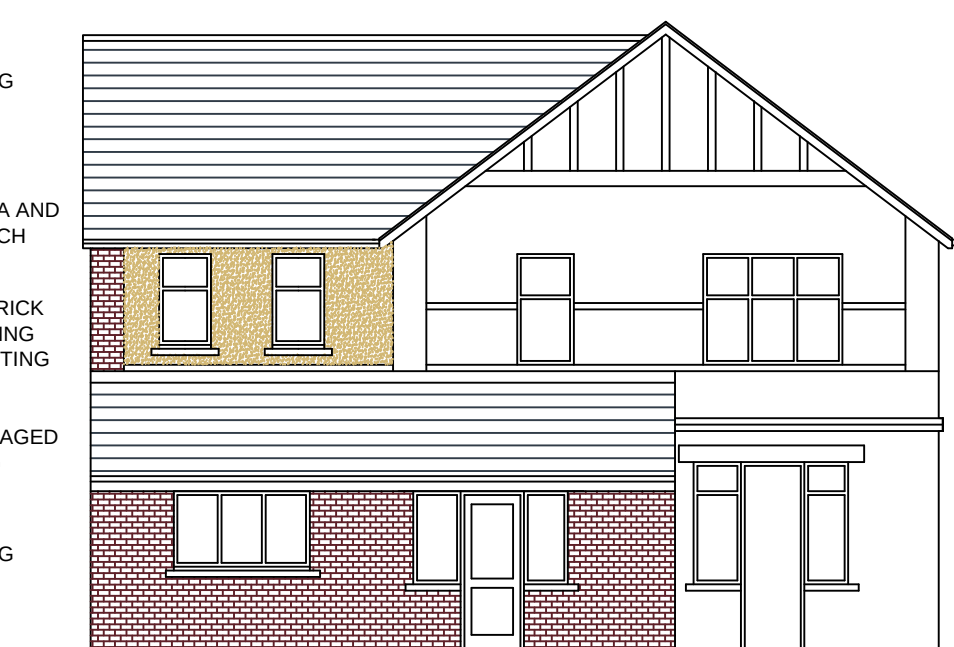

REAR ELEVATION
AS PROPOSED

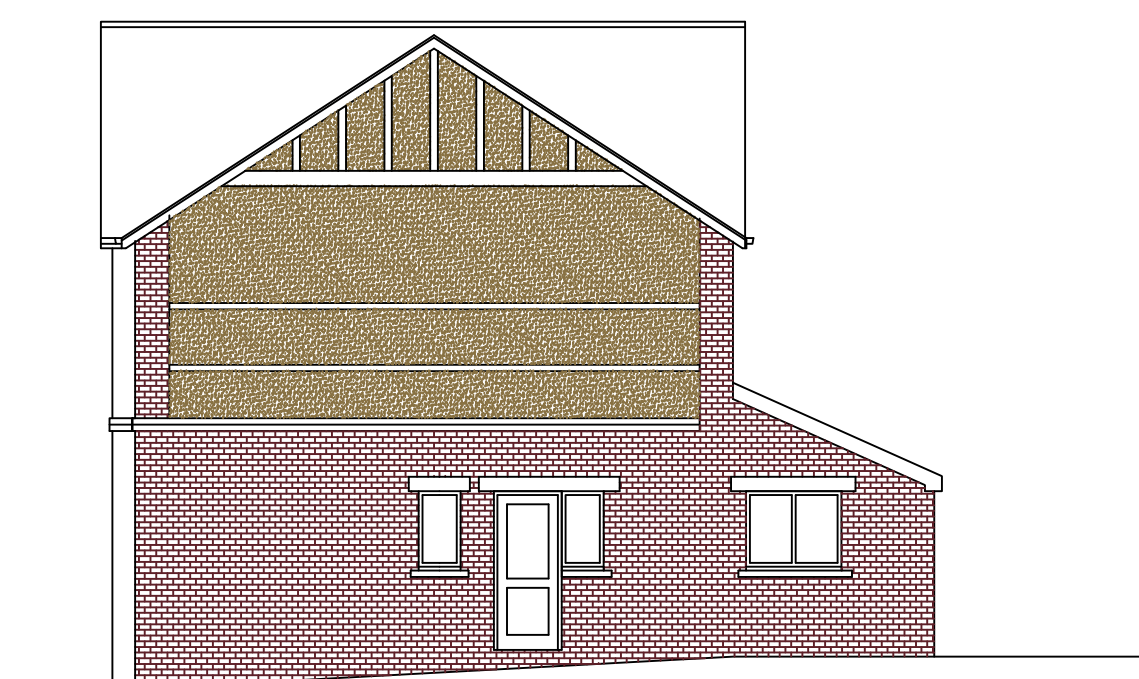


SIDE ELEVATION
AS PROPOSED




FRONT ELEVATION
AS EXISTING




REAR ELEVATION
AS EXISTING

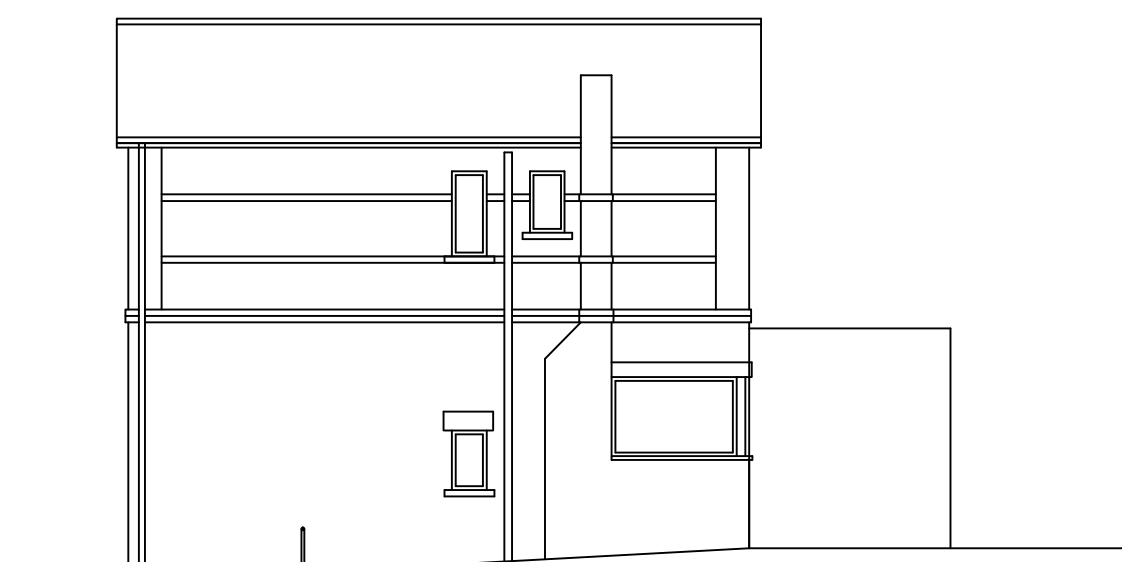


SIDE ELEVATION
AS EXISTING

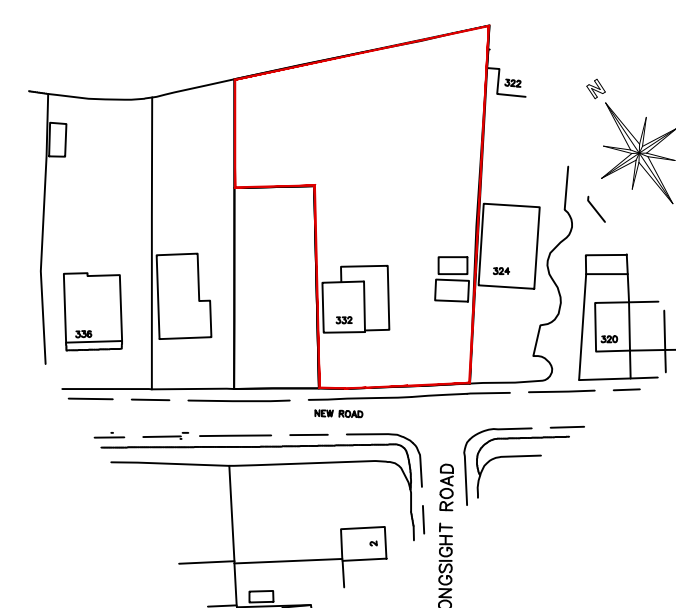


LOCATION PLAN
SCALE 1:1250

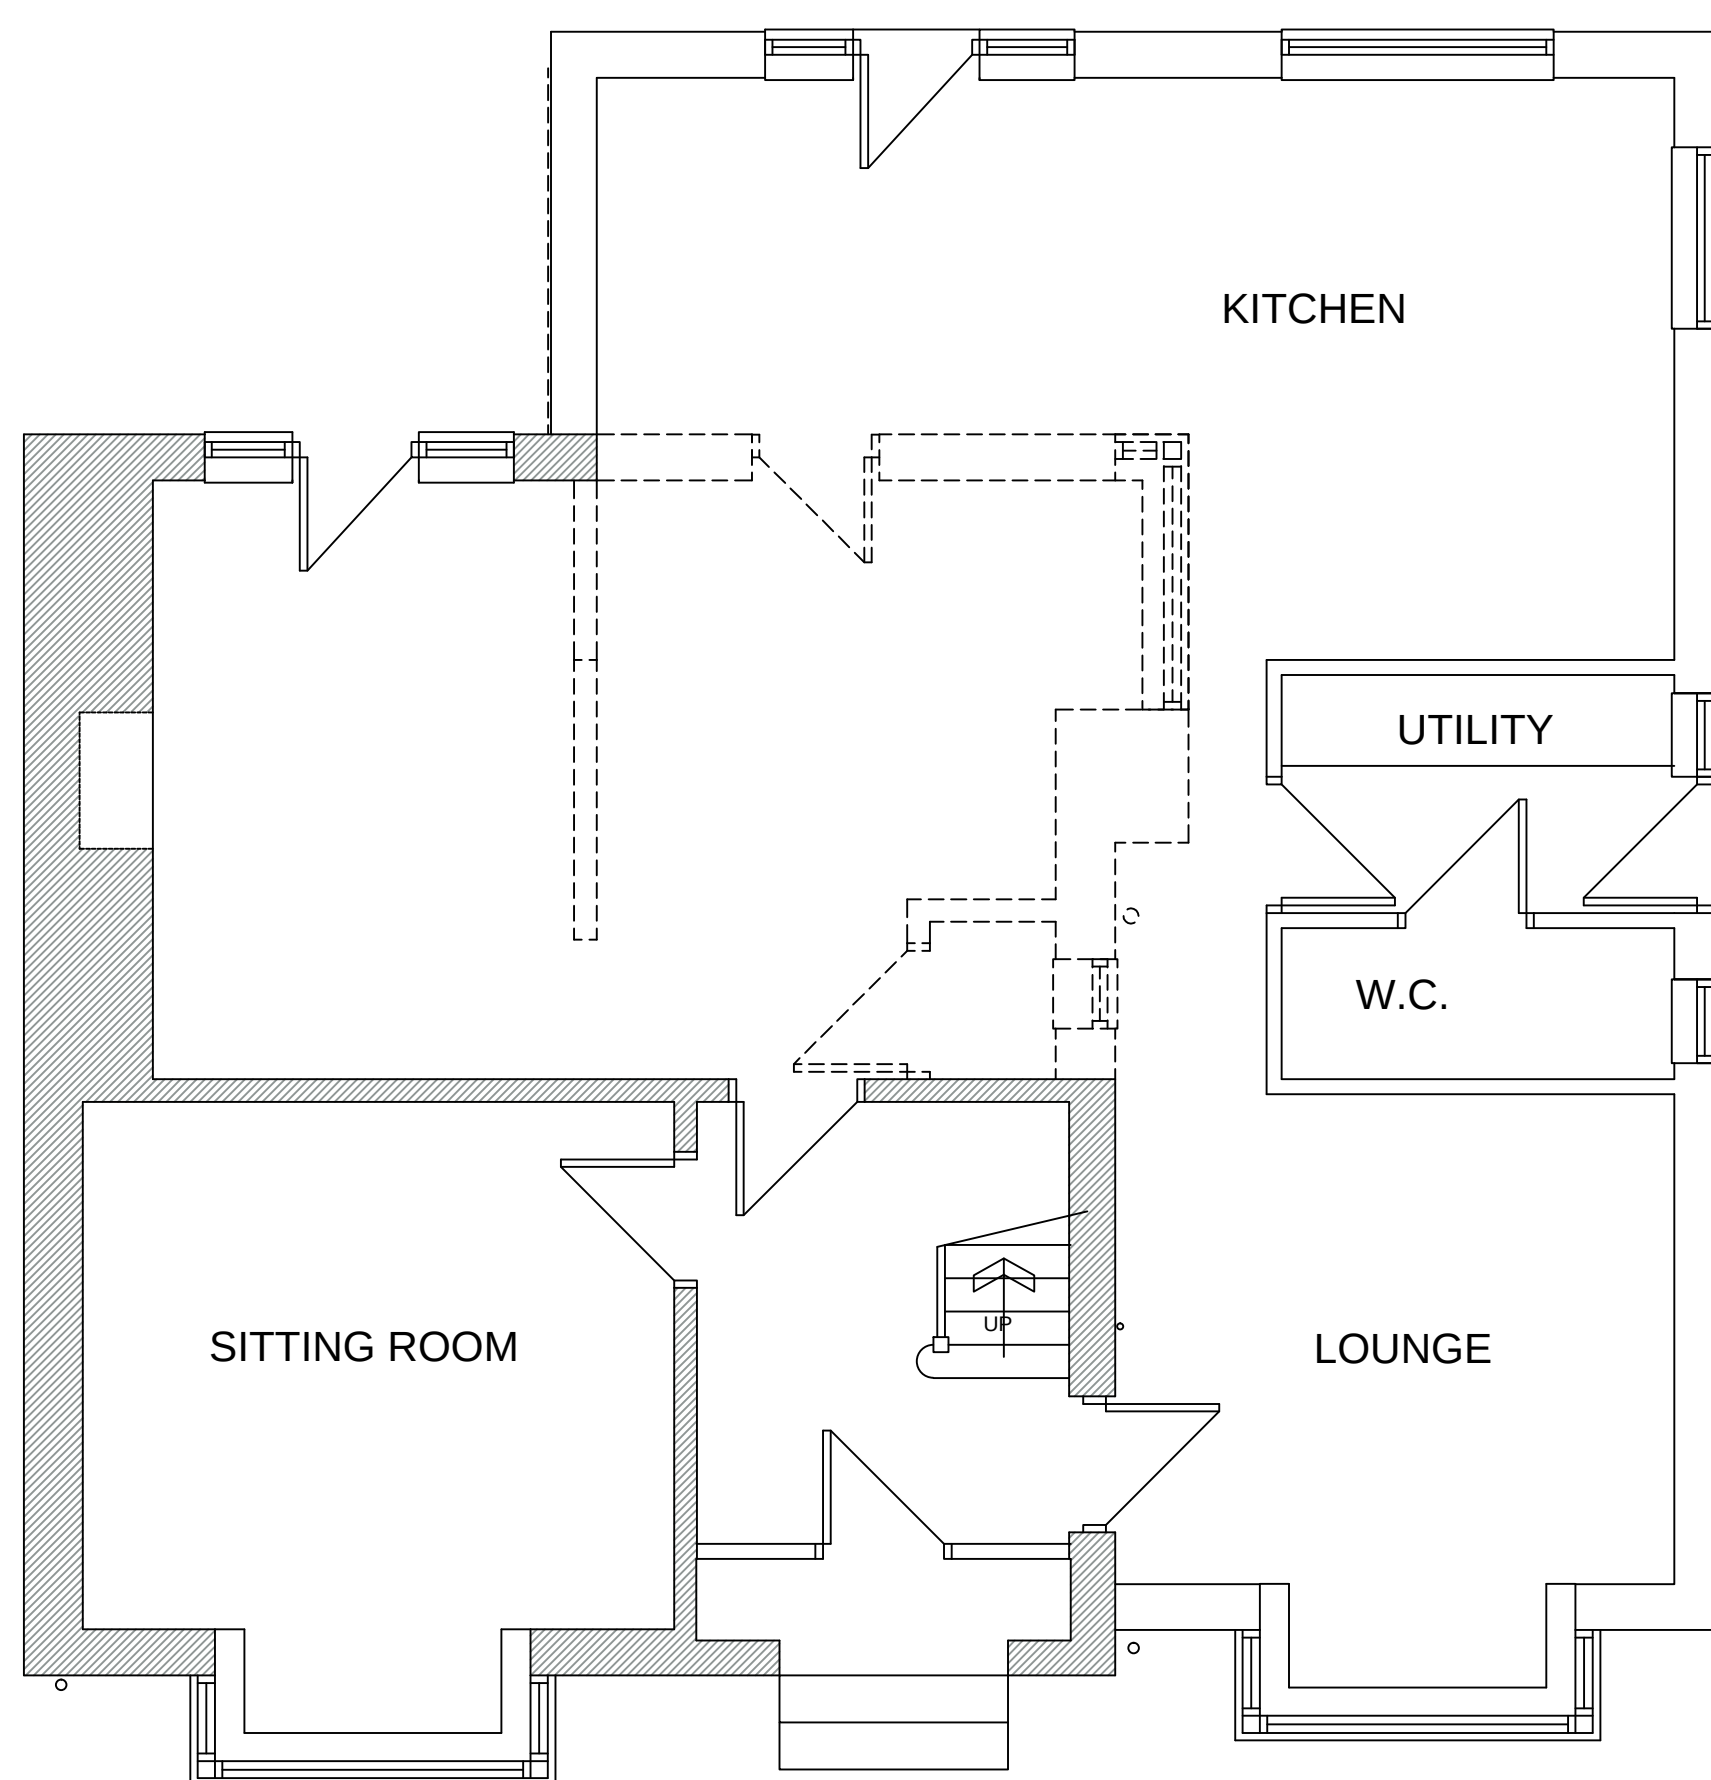


GROUND FLOOR PLAN
AS PROPOSED

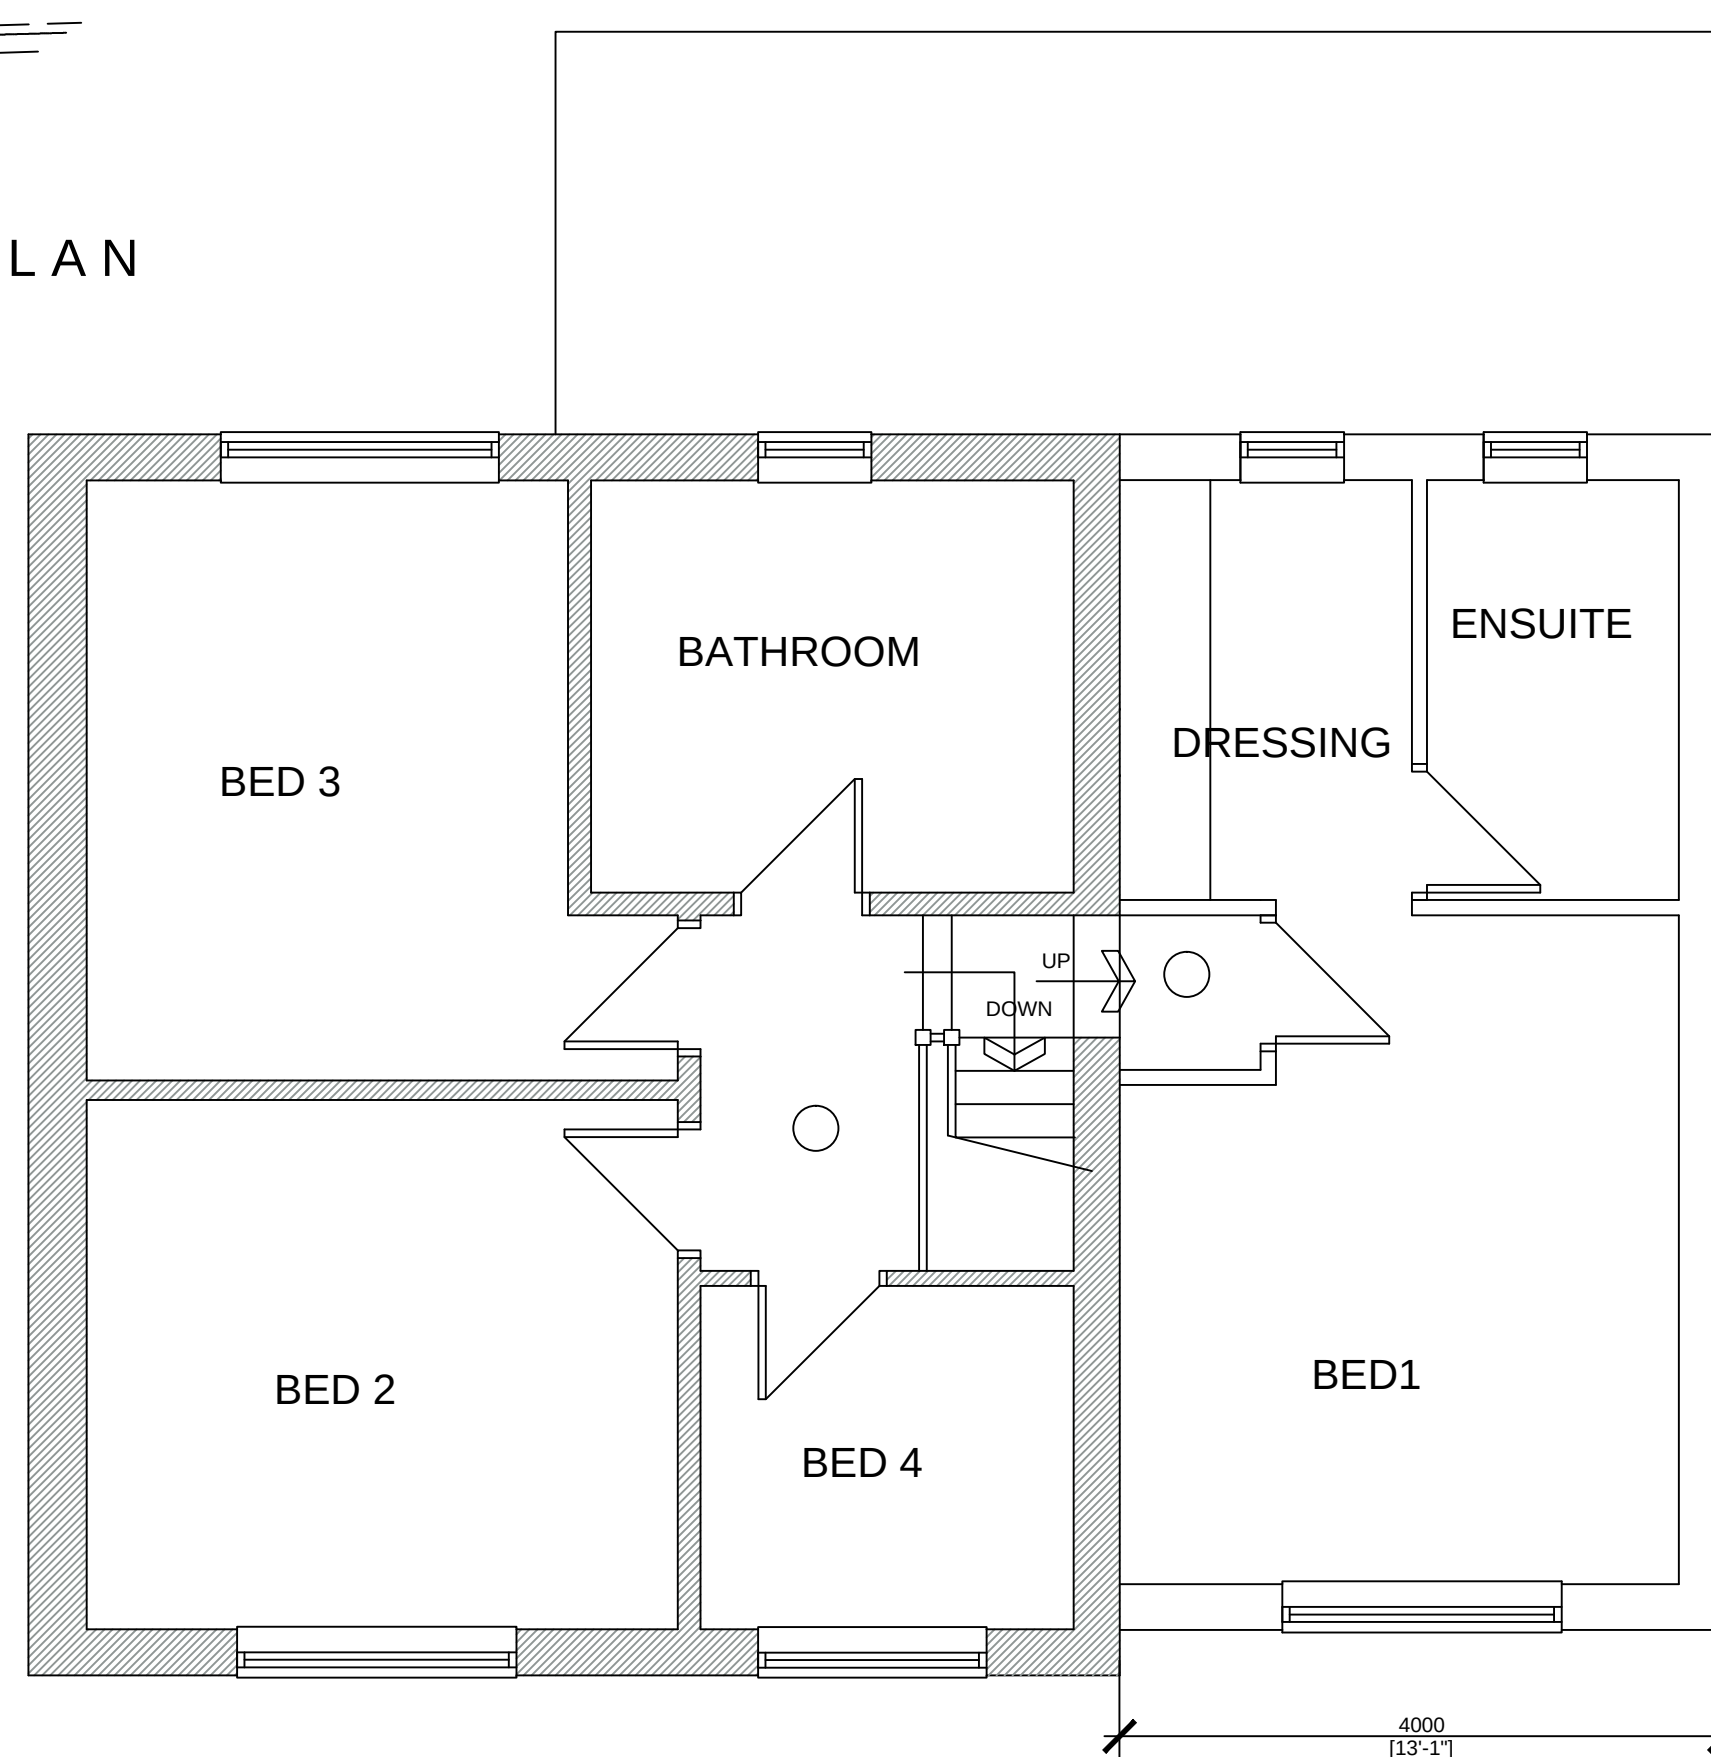

FIRST FLOOR PLAN
AS PROPOSED

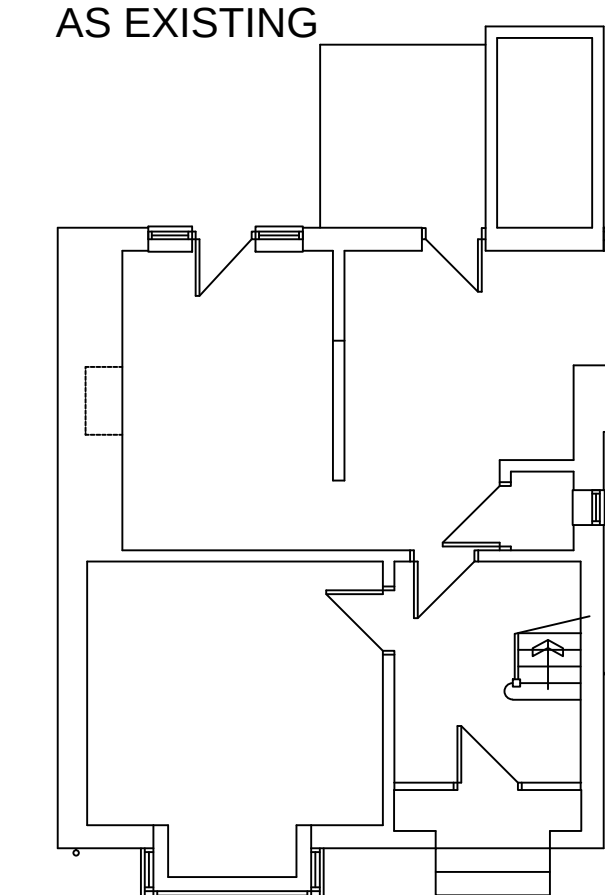

GROUND FLOOR PLAN
AS EXISTING

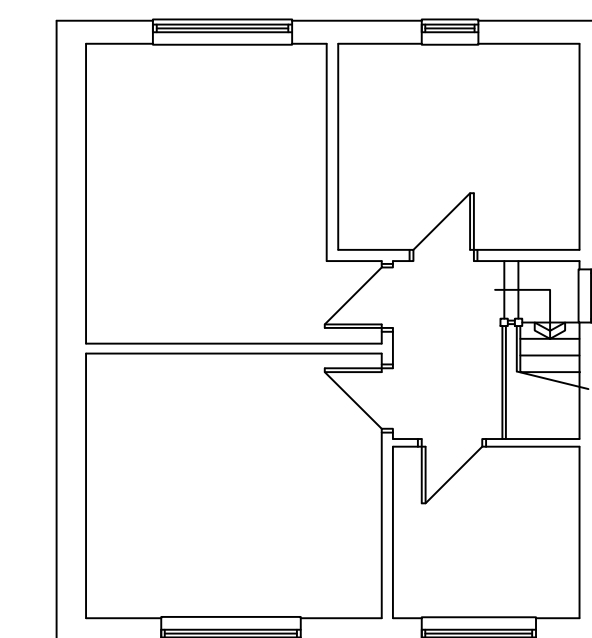

FIRST FLOOR PLAN
AS EXISTING

WhiteAgus PARTNERSHIP ARCHITECTURAL SERVICES AND SURVEYORS				8 MORSTON BUSINESS PARK, WHALEY ROAD, BARUGH GREEN, BARNSELY, S75 1HQ Phone: 01226 208482 Fax: 01226 283030 Email: info@whiteaguspartnership.co.uk Web: www.whiteaguspartnership.co.uk			
Project: PROPOSED EXTENSION AT 332 NEW ROAD, STAINCROSS BARNSELY, S75 6ER				Client: MR KEVIN JONES			
Drawing Title: PLANS AND ELEVATIONS				Date: MARCH 2015	Scale: 1:50 & 1:100 @ A1		
				Ref: 14-134	Dwg. No: 01	Rev: A	
Date	Suffix	Description	Date	Suffix	Description		
07-03-15	A	MINOR AMENDMENTS TO CLIENT'S REQUIREMENTS					