


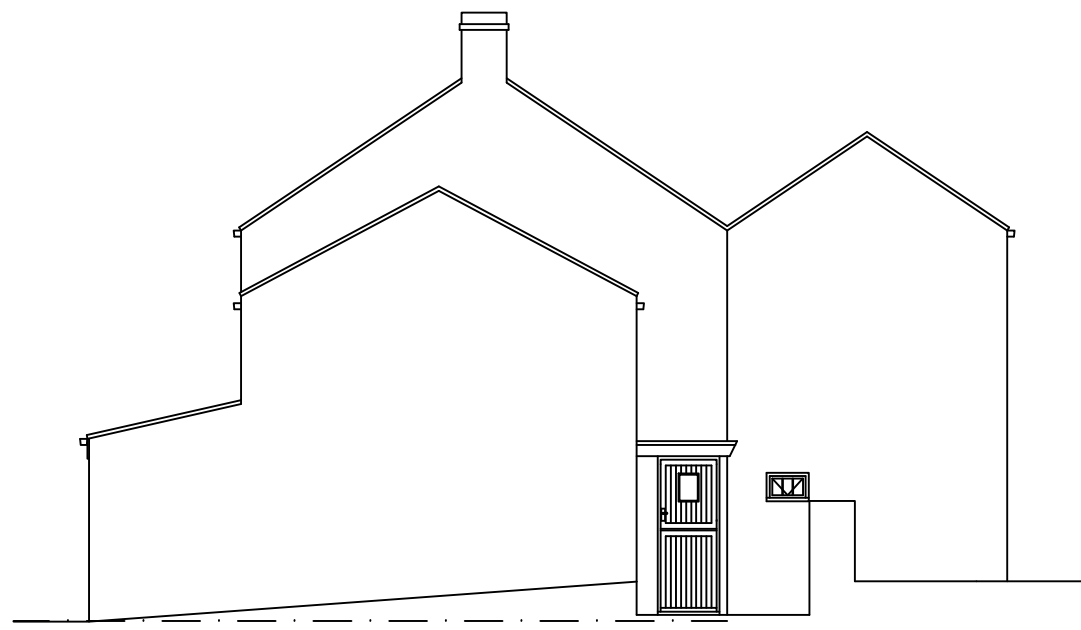

PROPOSED
SIDE ELEVATION
SCALE 1:100




PROPOSED
REAR ELEVATION
SCALE 1:100




EXISTING
SIDE ELEVATION
SCALE 1:100




EXISTING
REAR ELEVATION
SCALE 1:100

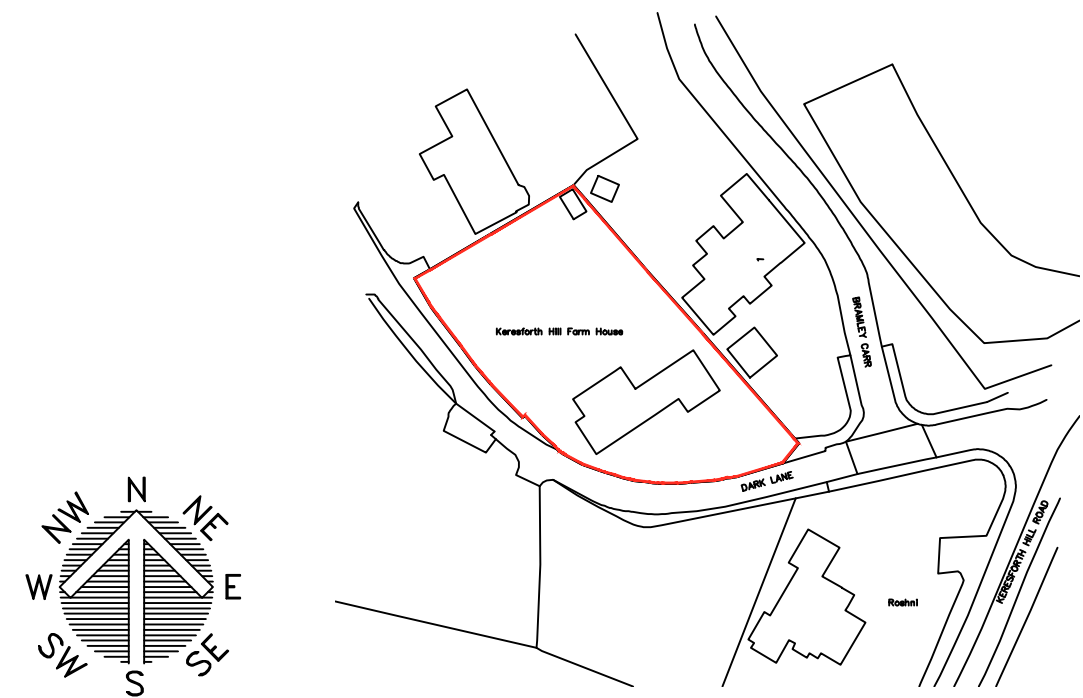


LOCATION PLAN
SCALE 1:1250

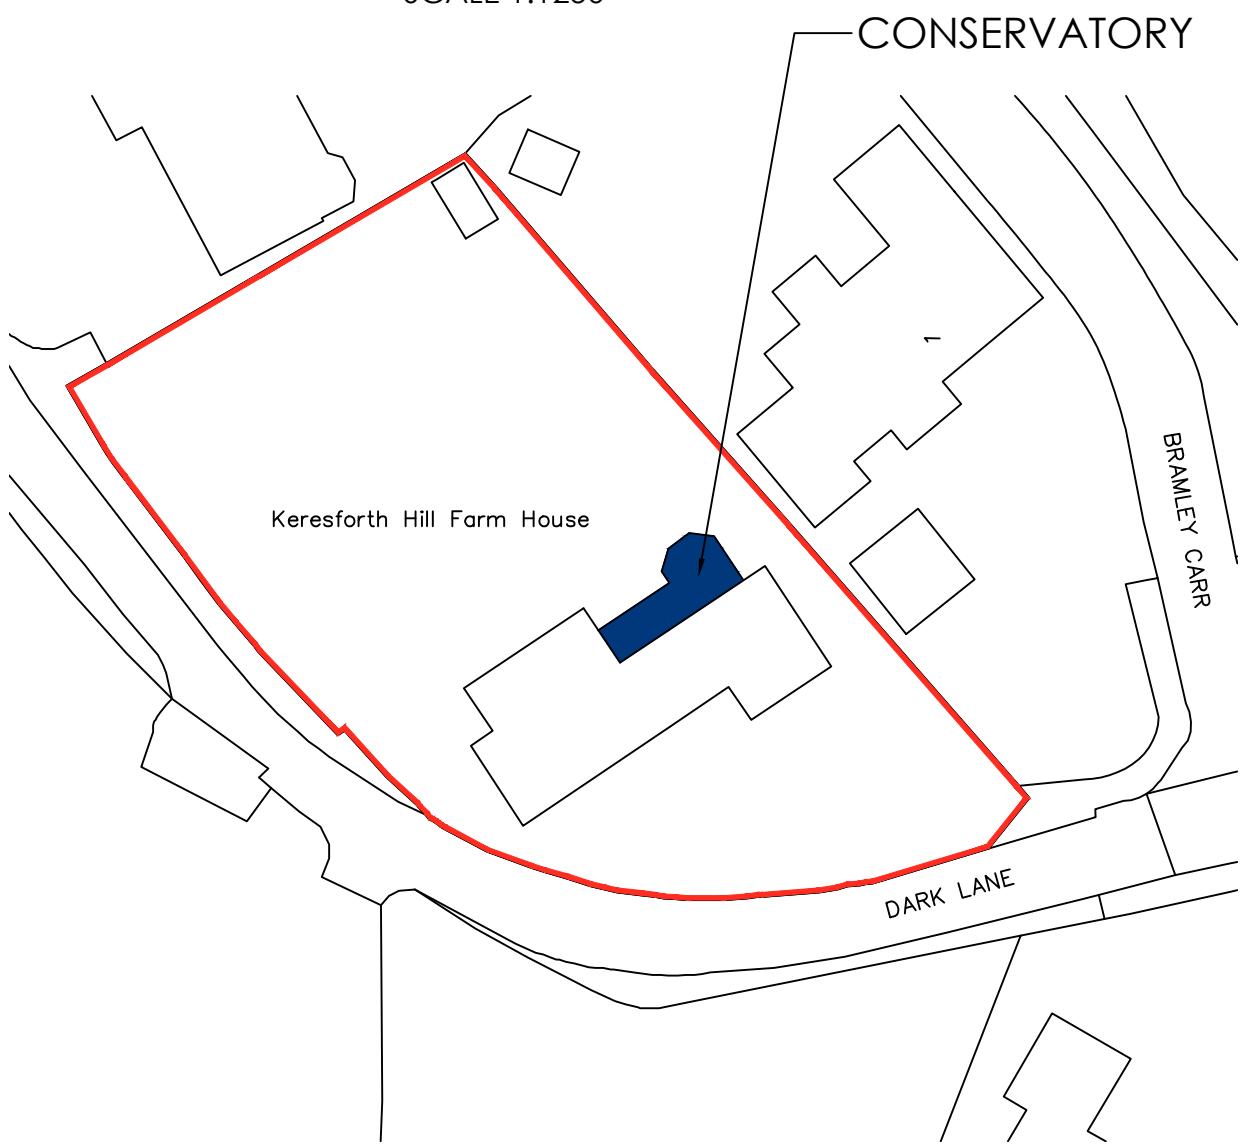

BLOCK PLAN
SCALE 1:500

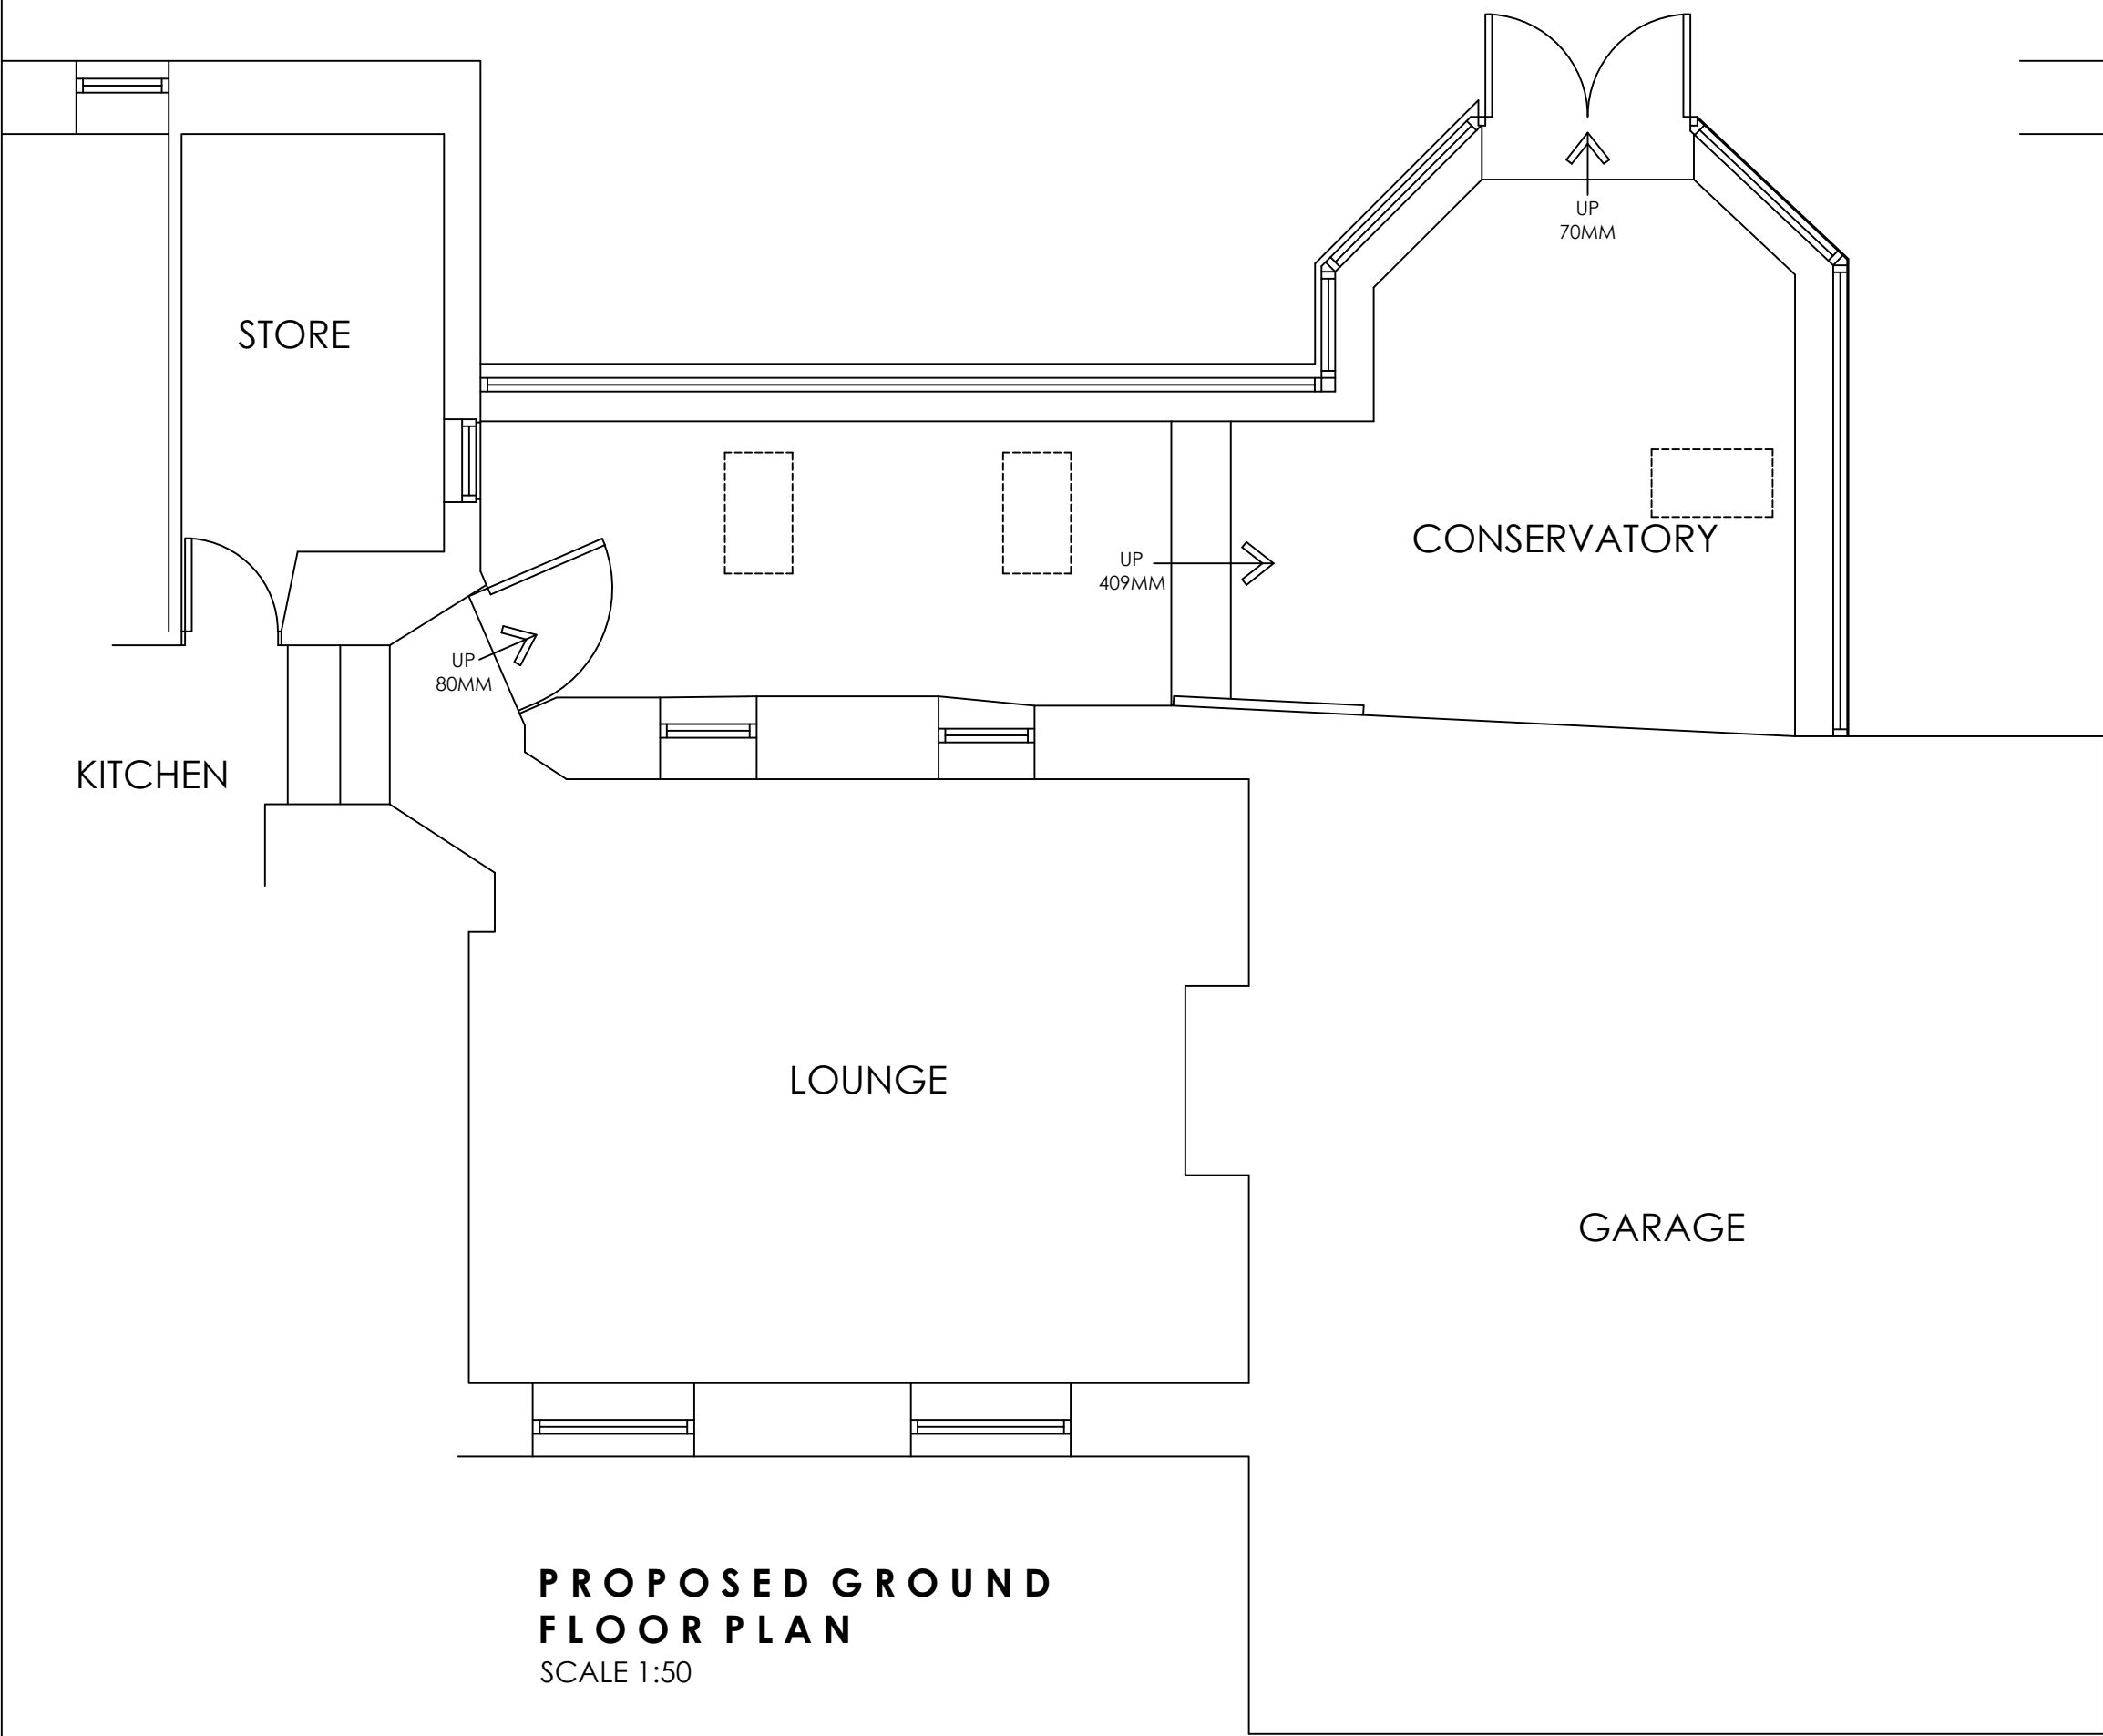

PROPOSED GROUND
FLOOR PLAN
SCALE 1:50

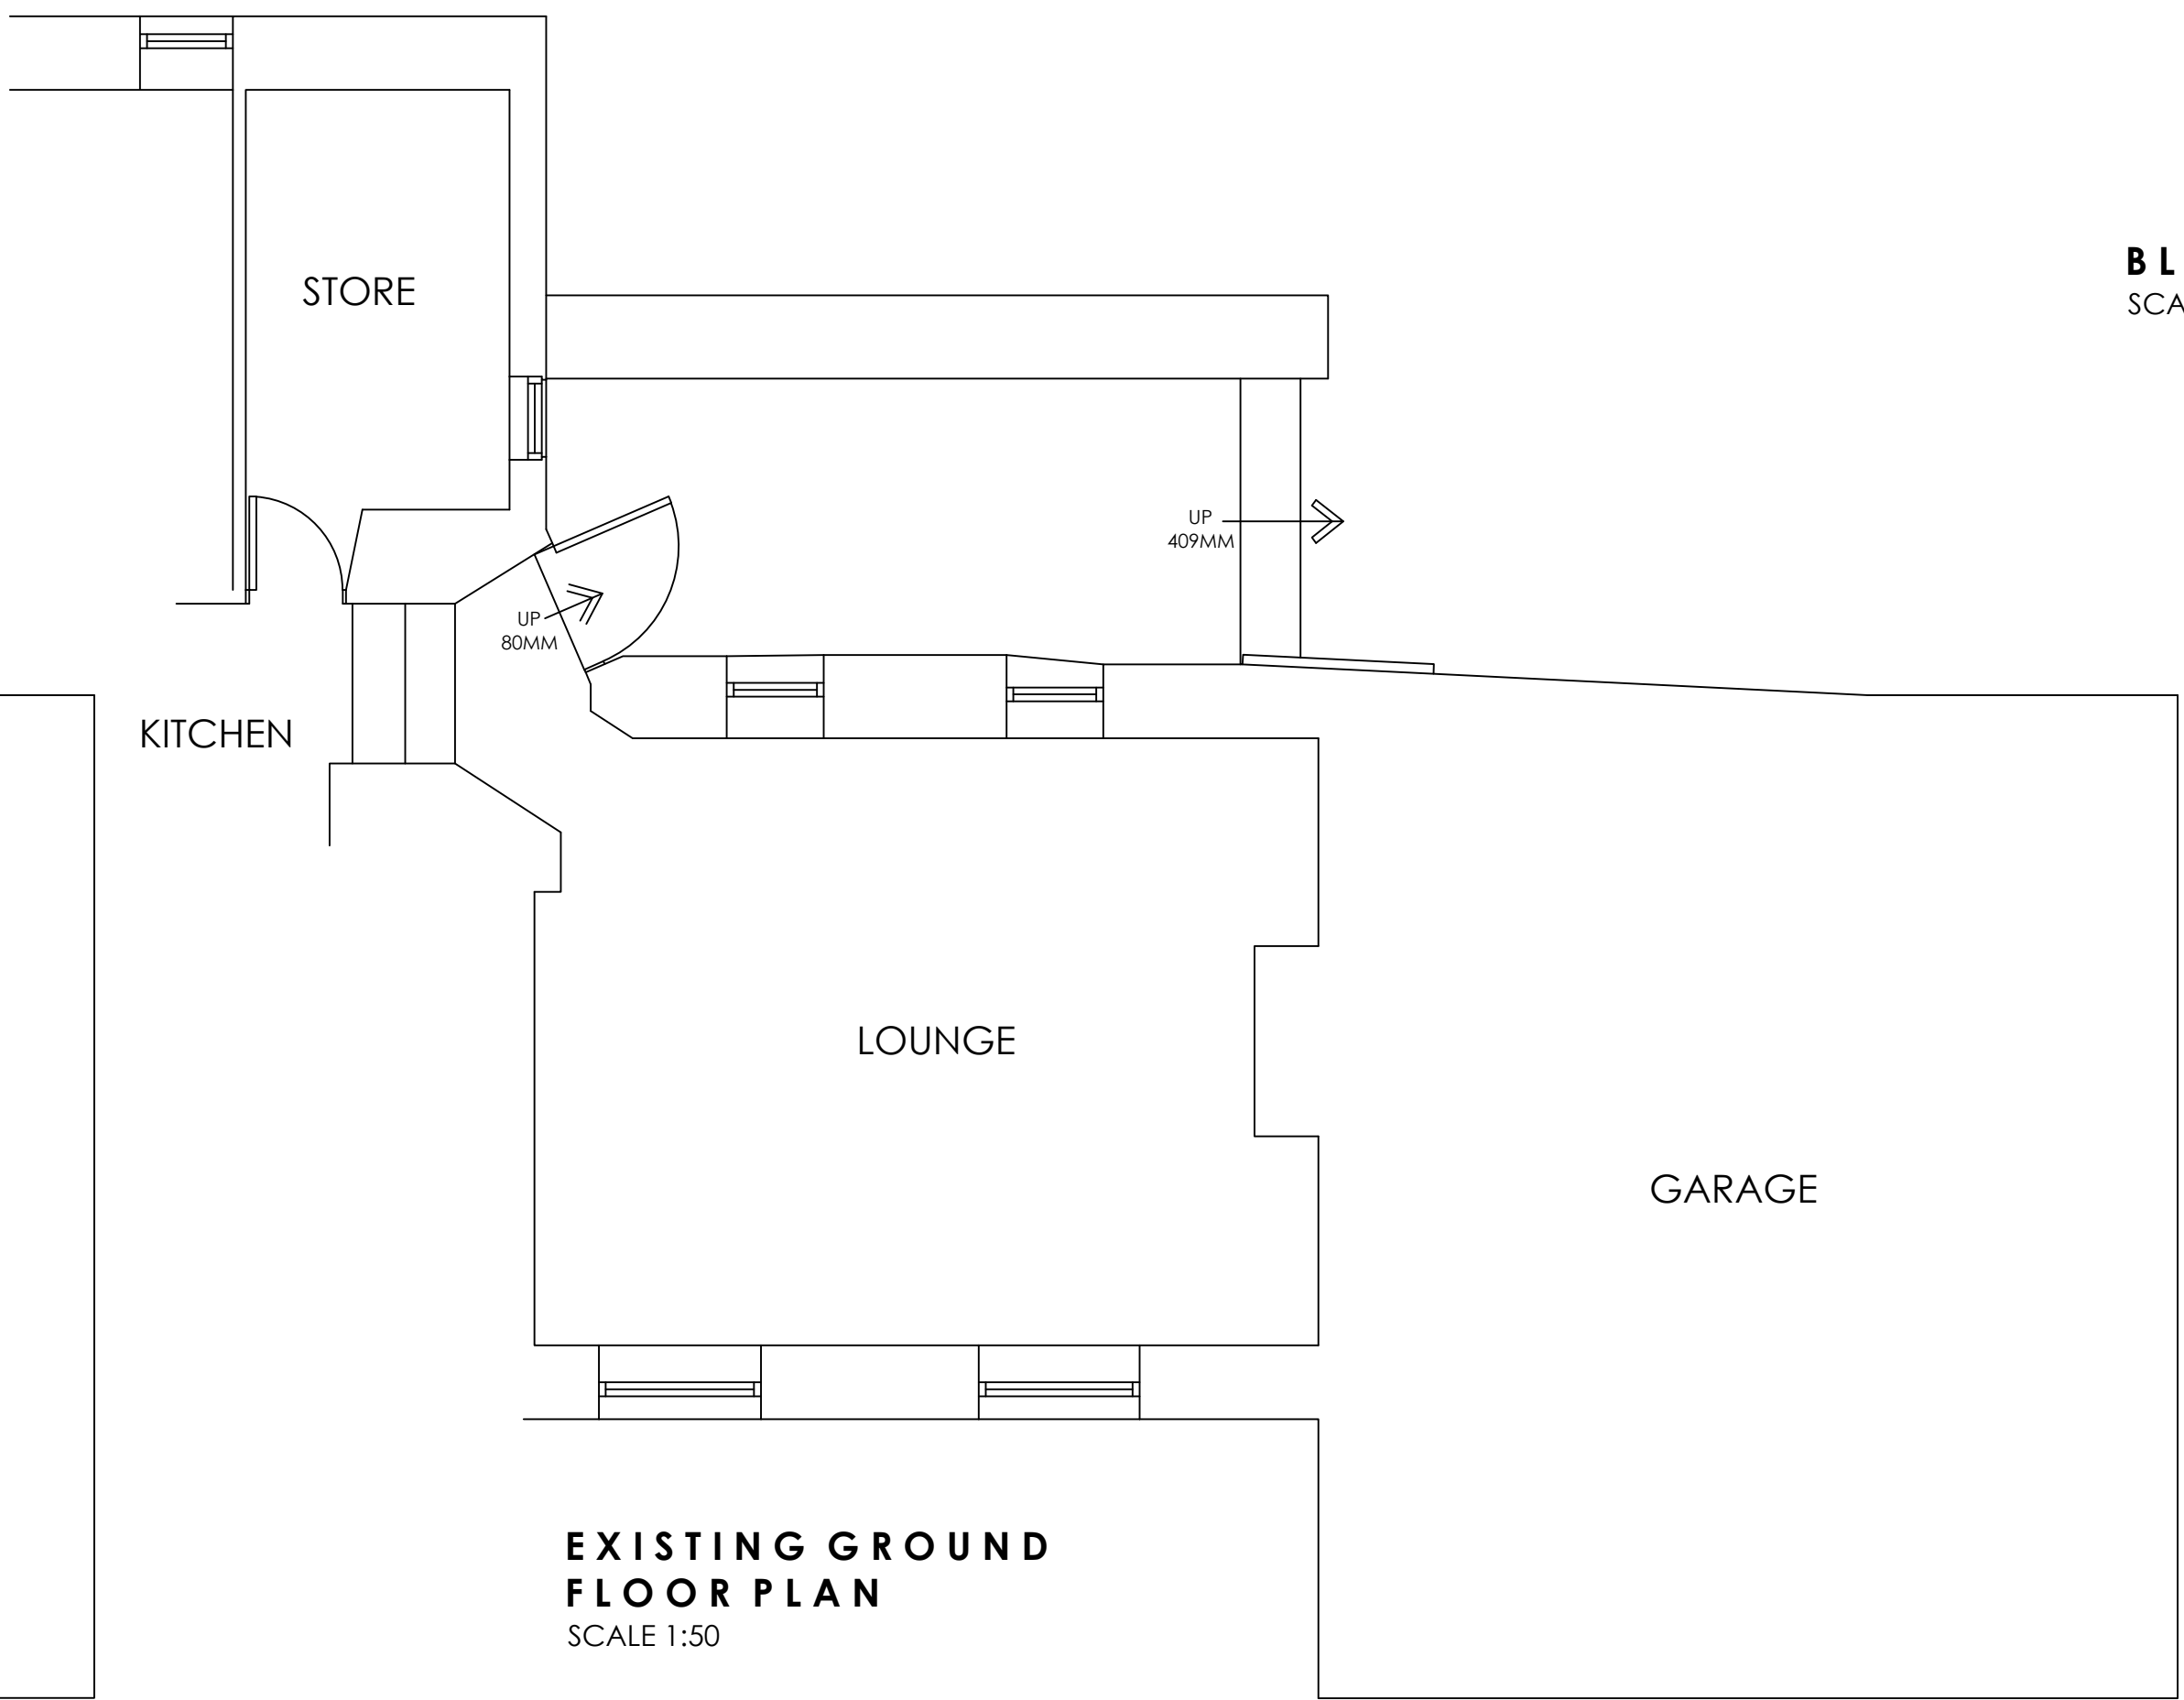

EXISTING GROUND
FLOOR PLAN
SCALE 1:50

 White Agus Architectural Services			OFFICE ONE, DRILL HALL, 11 EASTGATE, BARNLEY, S70 2EU			Phone: 01226 208482 Email: info@whiteagus.co.uk Web: www.whiteagus.co.uk		
Project. CONSERVATORY AT KERESFORTH HILL FARM HOUSE DARK LANE, BARNLEY, S70 6RE					Client. MRS E. SCARGILL			
Drawing Title. PLANS AND ELEVATIONS					Date. JULY 2024		Scale. 1:50 & 1:100 @ A1	
					Ref. 24-078		Dwg. No. 01	
					Rev.			
Date			Suffix			Description		