


This drawing is to be read in conjunction with DLA Architecture drawing numbers:

2018-036/203	'General Arrangement Sections'
2018-036/204	'Proposed Elevations'
2018-036/210	'Fire Strategy Plan'
2018-036/220 & 221	'General Arrangement Sections'
2018-036/802	'Proposed Site Plan'

This drawing is to be read in conjunction with all relevant Structural Engineers detail design drawings and specifications

REVISIONS

A	31/10/18	GMD	-
PLANNING SET			
B	22/01/19	JB	-
ENTRANCE DOOR ADJ TO DOUBLE SWING			
ADDITIONAL SECTION LINES INTRODUCED			
GRID ADJ. ASSOCIATED DRAWINGS REFERRED TO			
C	31/01/19	GMD	-
SECTION 3-3 ADDED			

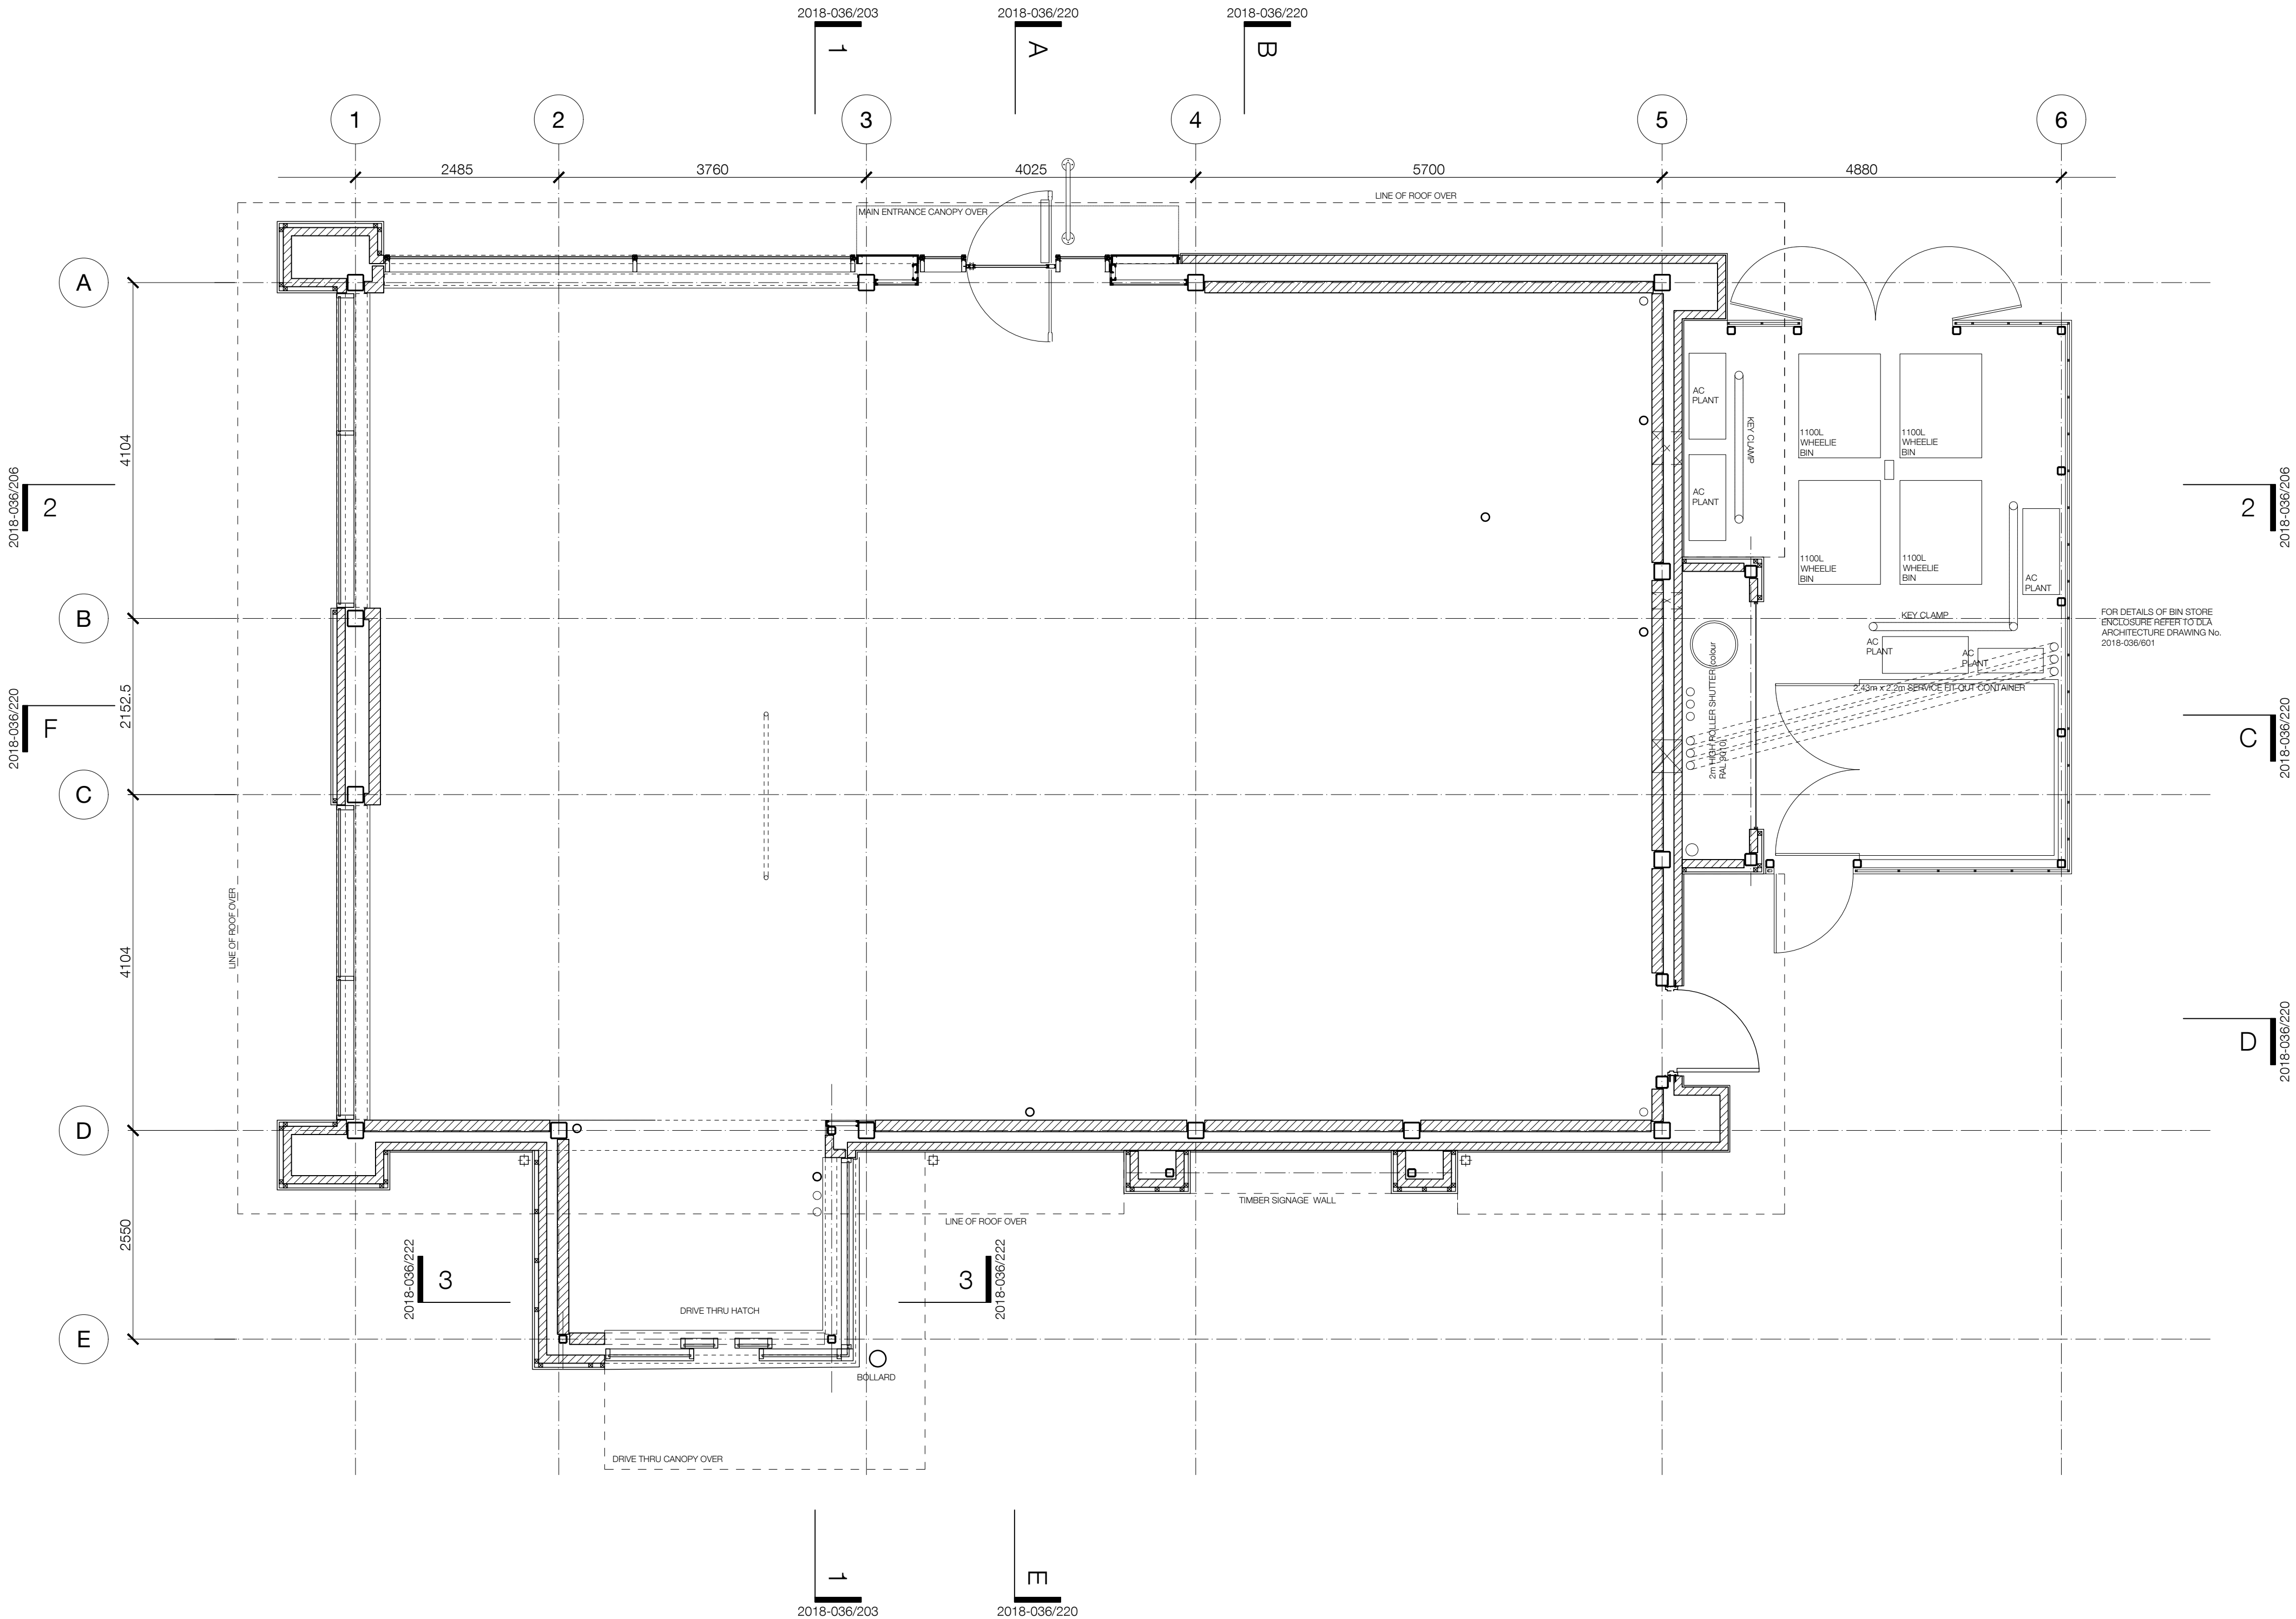

ARCHITECTURE

No.55 | St Pauls Street | Leeds | LS1 2TE
0113 887 3100 www.dla-design.co.uk

PROJECT
WOMBWELL LANE RETAIL PARK
PROPOSED DRIVE THRU UNIT

TITLE
GENERAL ARRANGEMENT PLAN

SCALE
1:50 @ A1

DATE
24/10/18

DRAWN
GMD

REVIEWED

DRAWING NO
2018-036/201

REVISION
C

FILE PATH
T:\2018\2018-036\CAD\05-Autocad\Drawgs\201

STATUS