


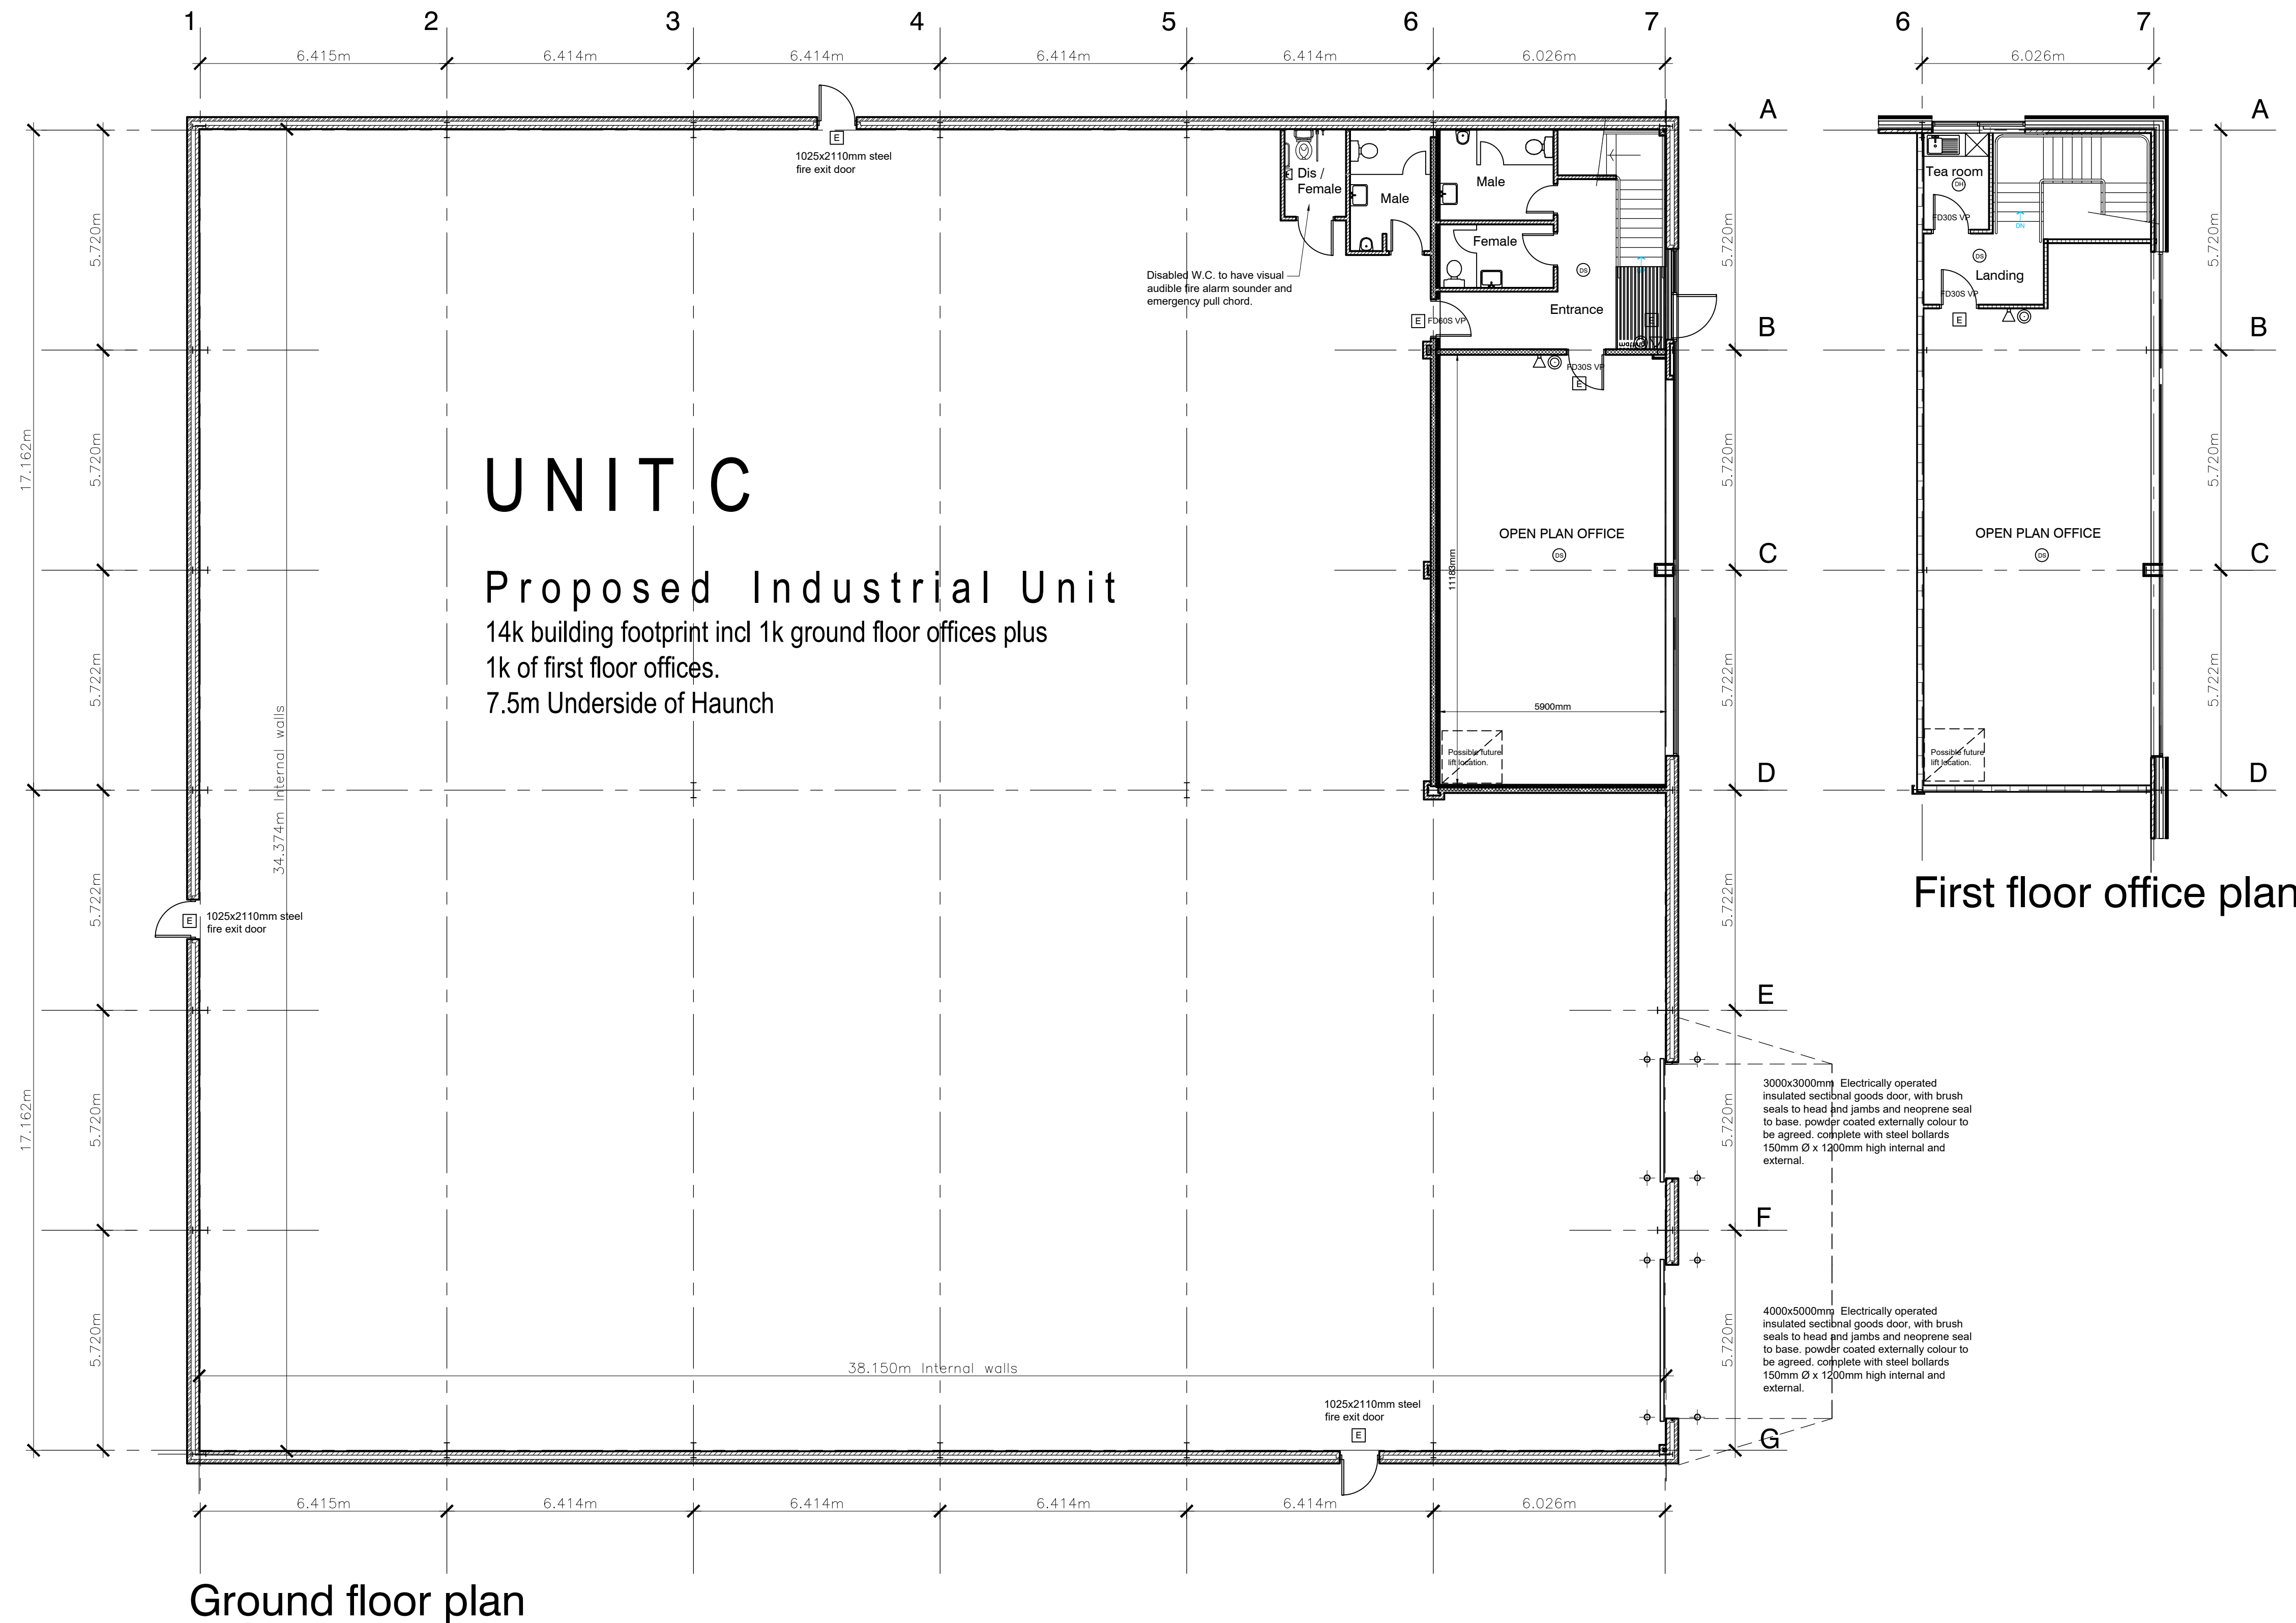

Ground floor plan

First floor office plan

Unit C - Phase 2 - Capitol Park, Capitol Close, Barnsley.

COPYRIGHT RESERVED

Notes

Revisions

Rev	Date	Description

BUILDING MANAGEMENT SERVICES LTD

Huddersfield Road
Elland, West Yorkshire
HX5 9BW
TELEPHONE : ELLAND (01422) 371616
FAX No : (01422) 376717
email : mail@bmselland.com

**Building
Management
Services**

Client


Commercial Development Projects Limited

Project

Industrial Development
Phase 2 - Capitol Park,
Barnsley.

Sheet

Unit C - Proposed floor plan.

Drawn

D.C.H

Date

May 2017

Scale

1:100 @ A1

Status

Planning

Drawing No.

M3035-04

Revision