



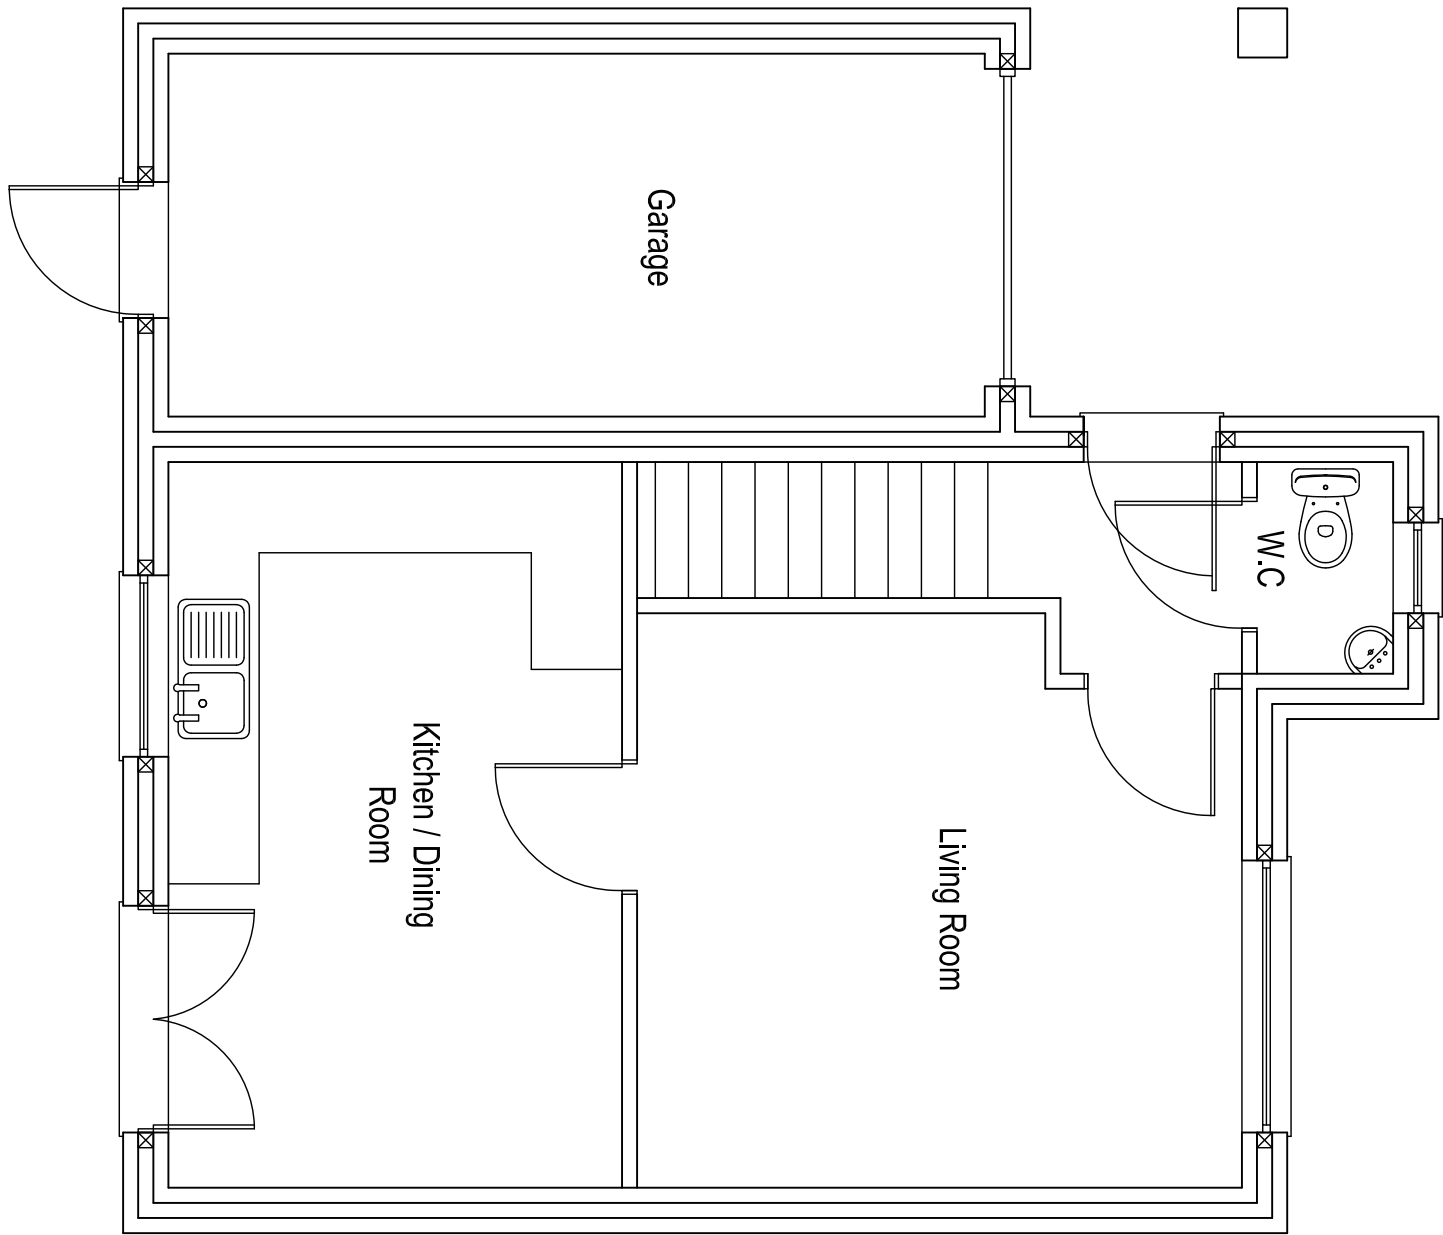


Ground Floor Plan

Scale 1:50

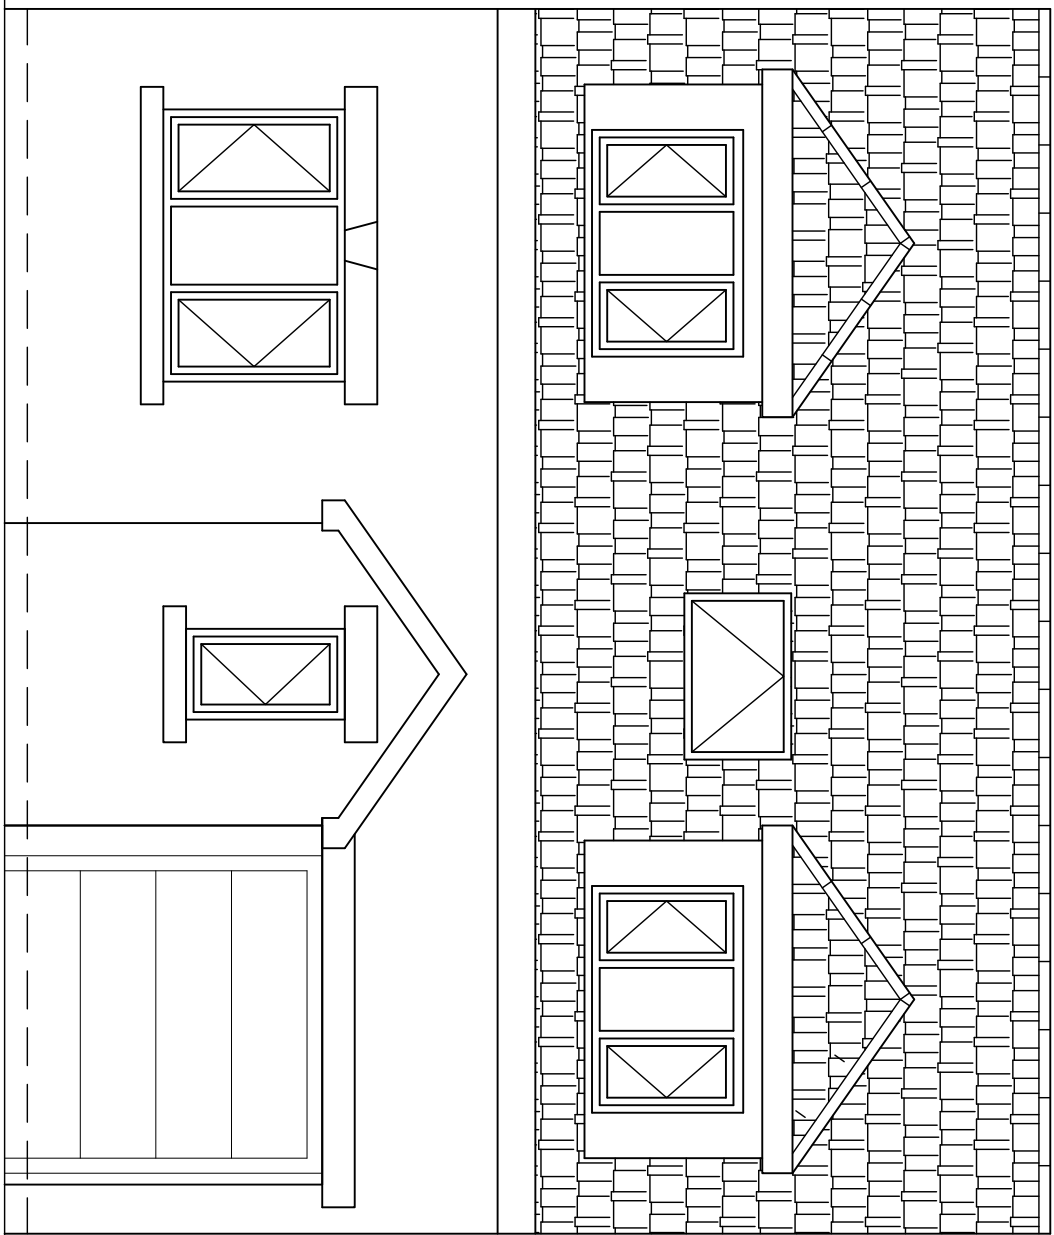


Front Elevation

Scale 1:50

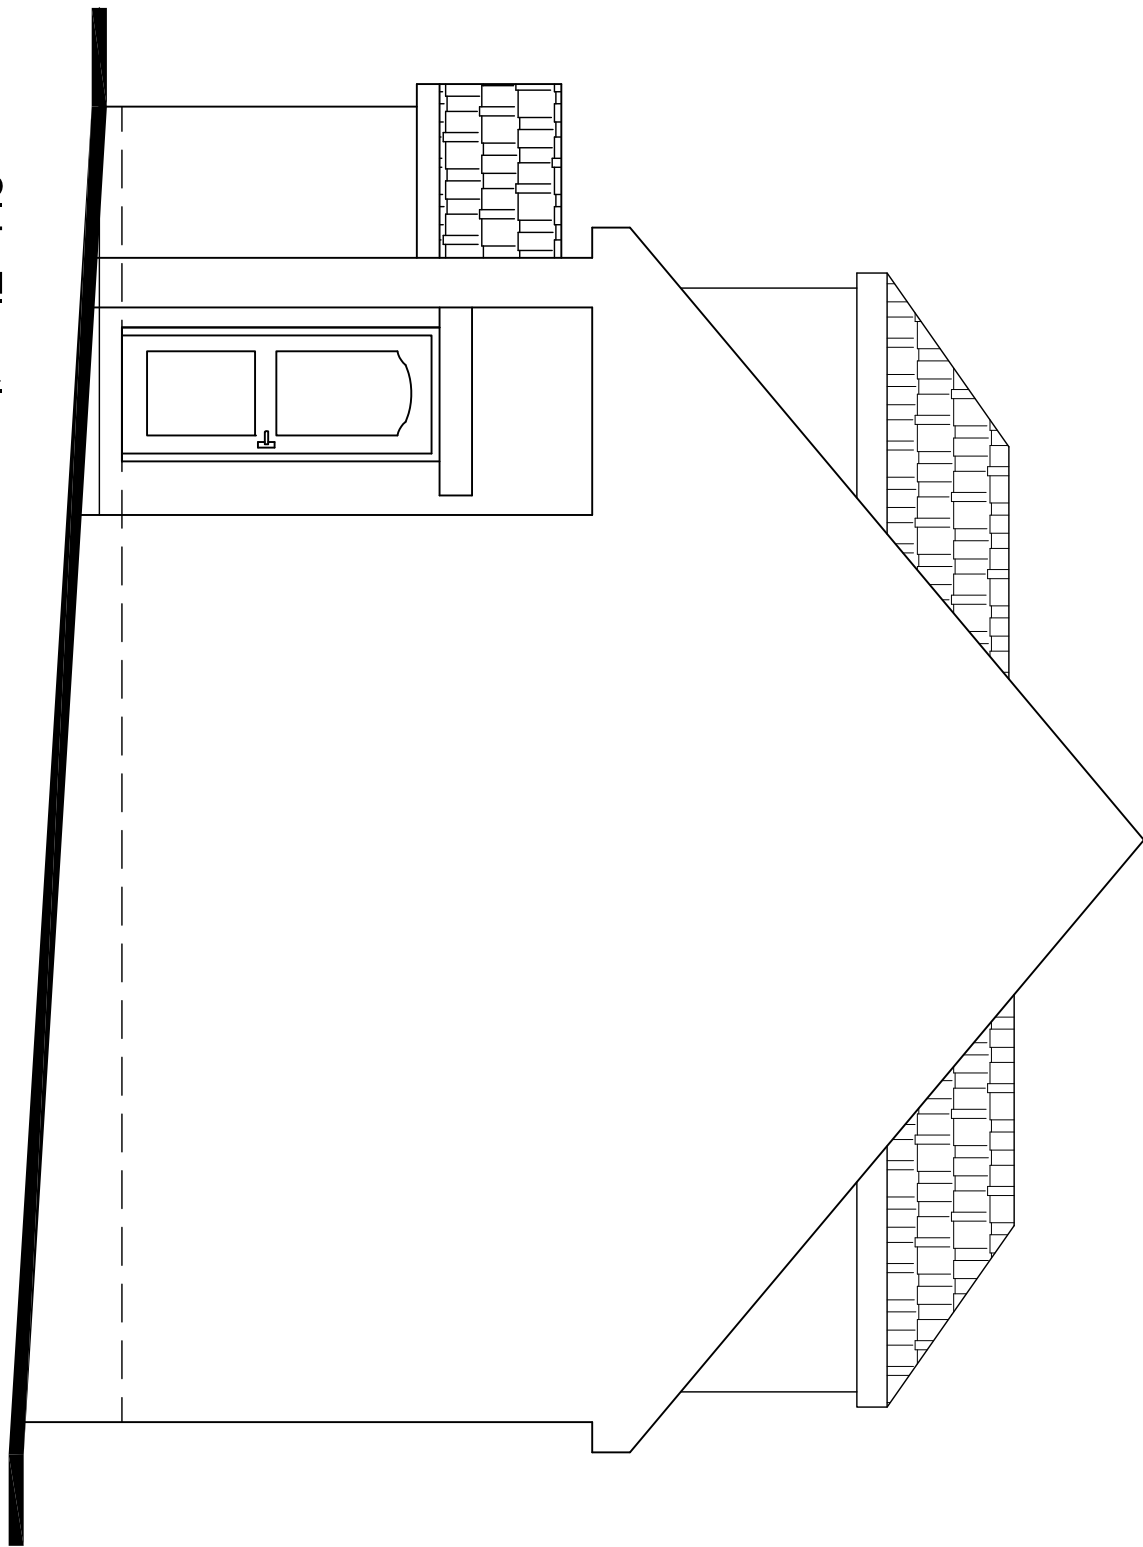


Side Elevation

Scale 1:50

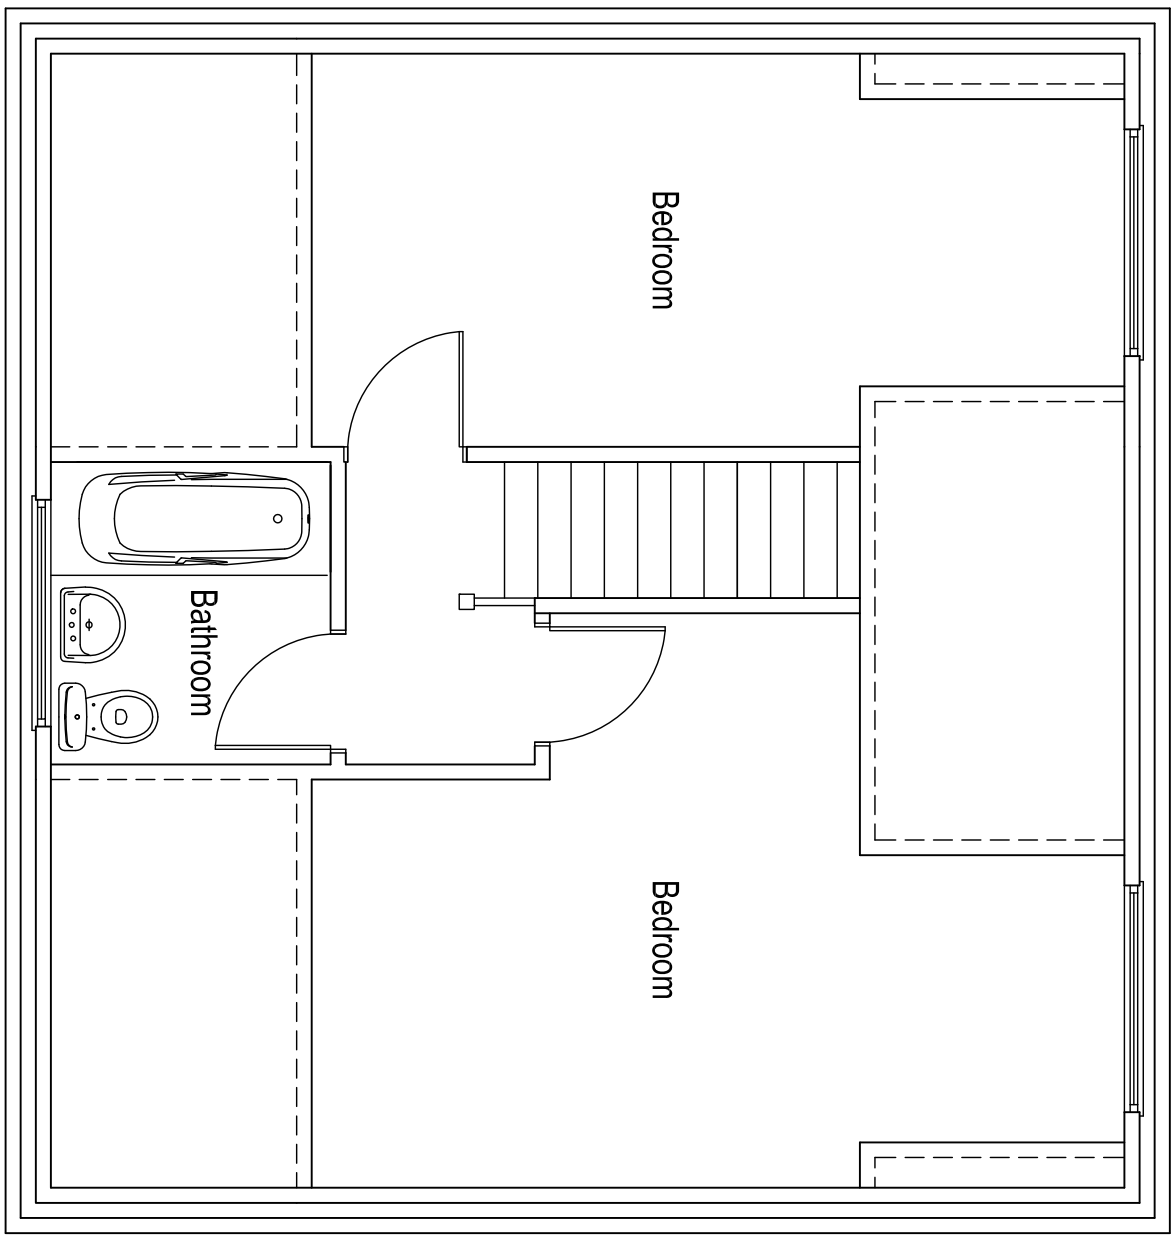


First Floor Plan

Scale 1:50

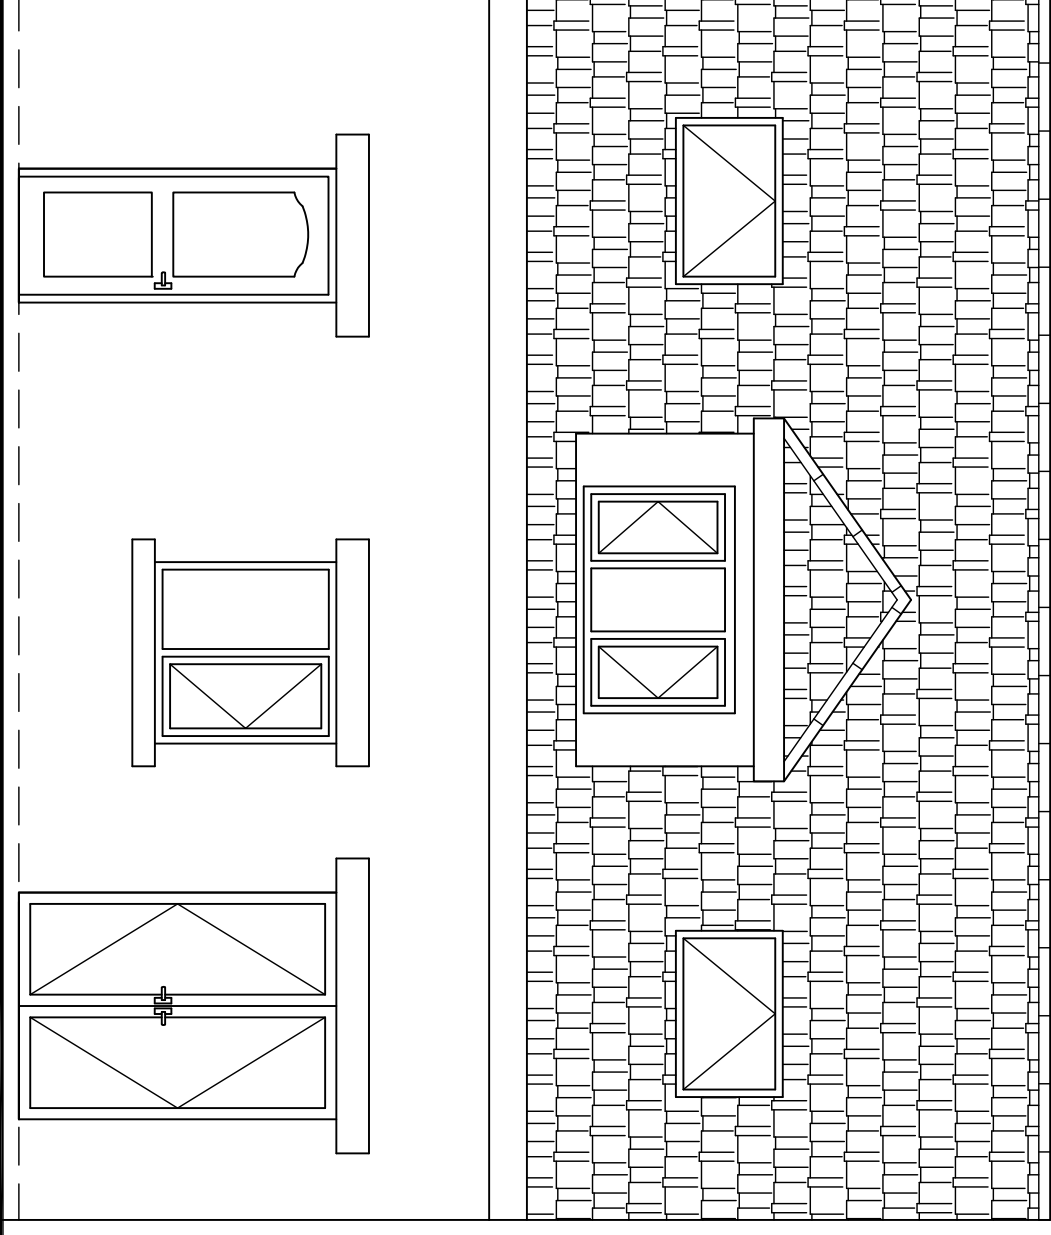


Rear Elevation

Scale 1:50

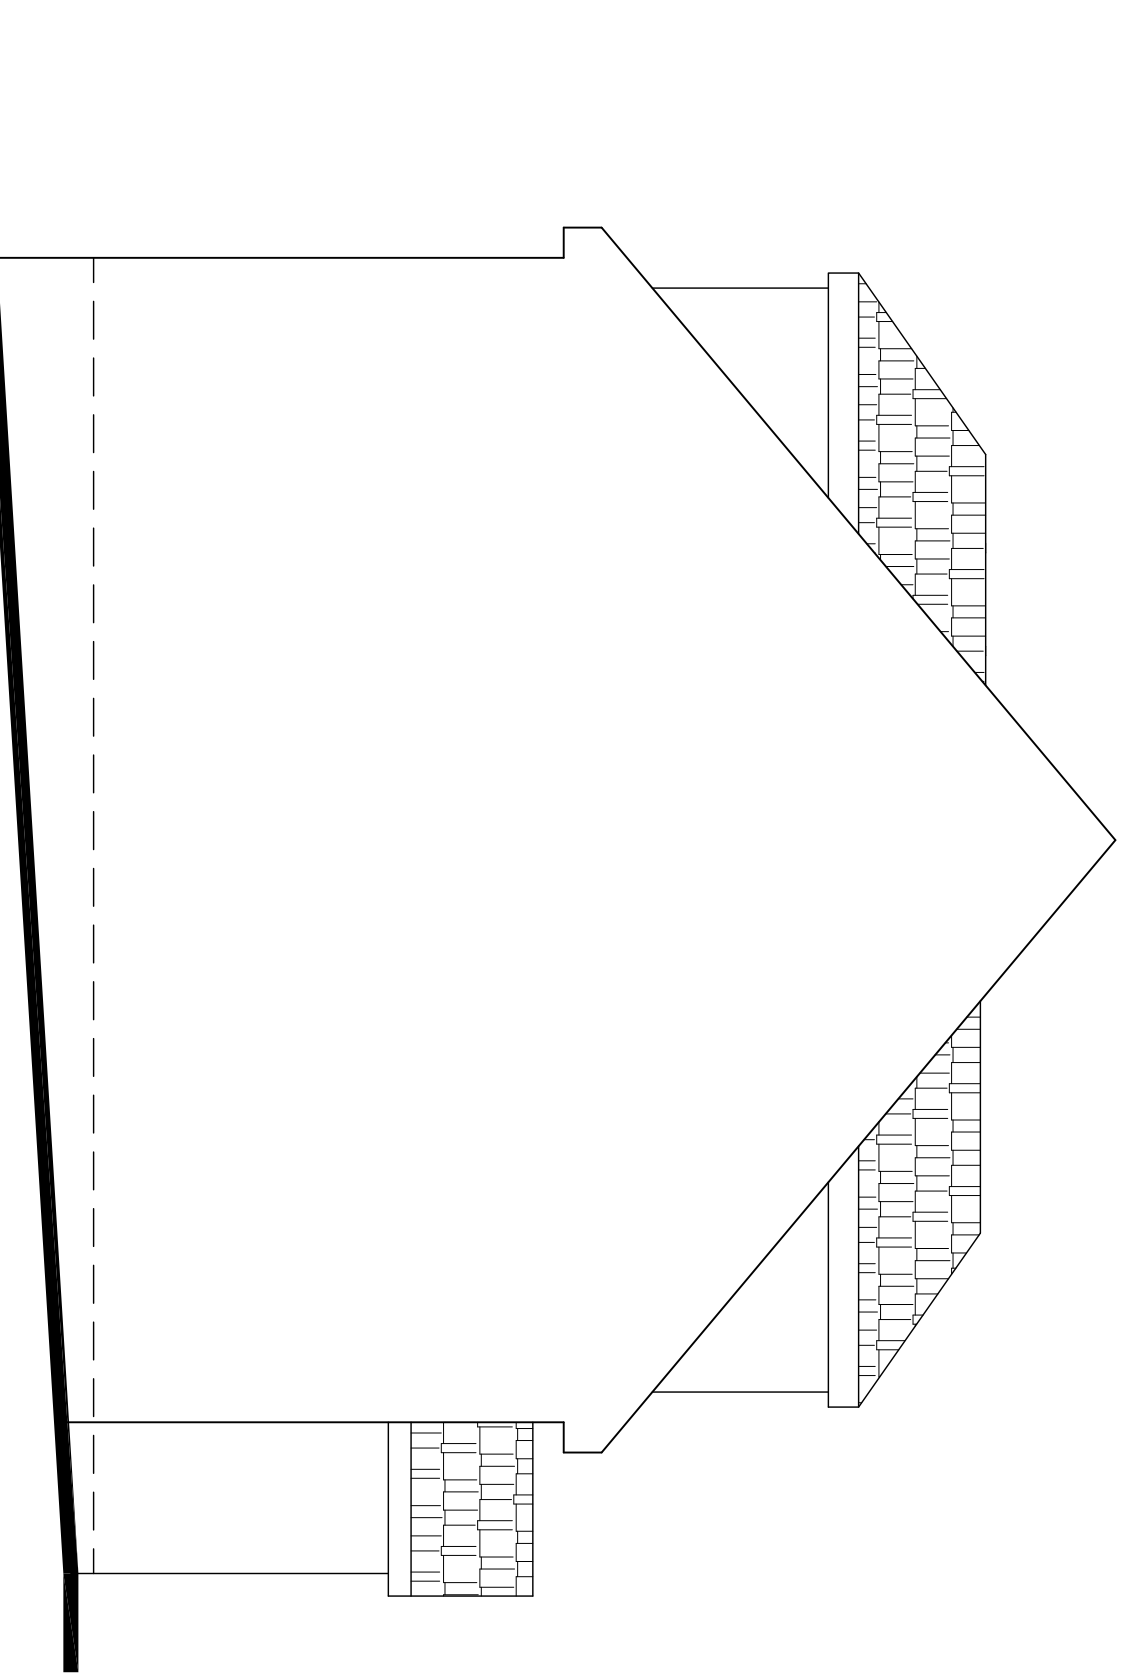

Side Elevation

Scale 1:50

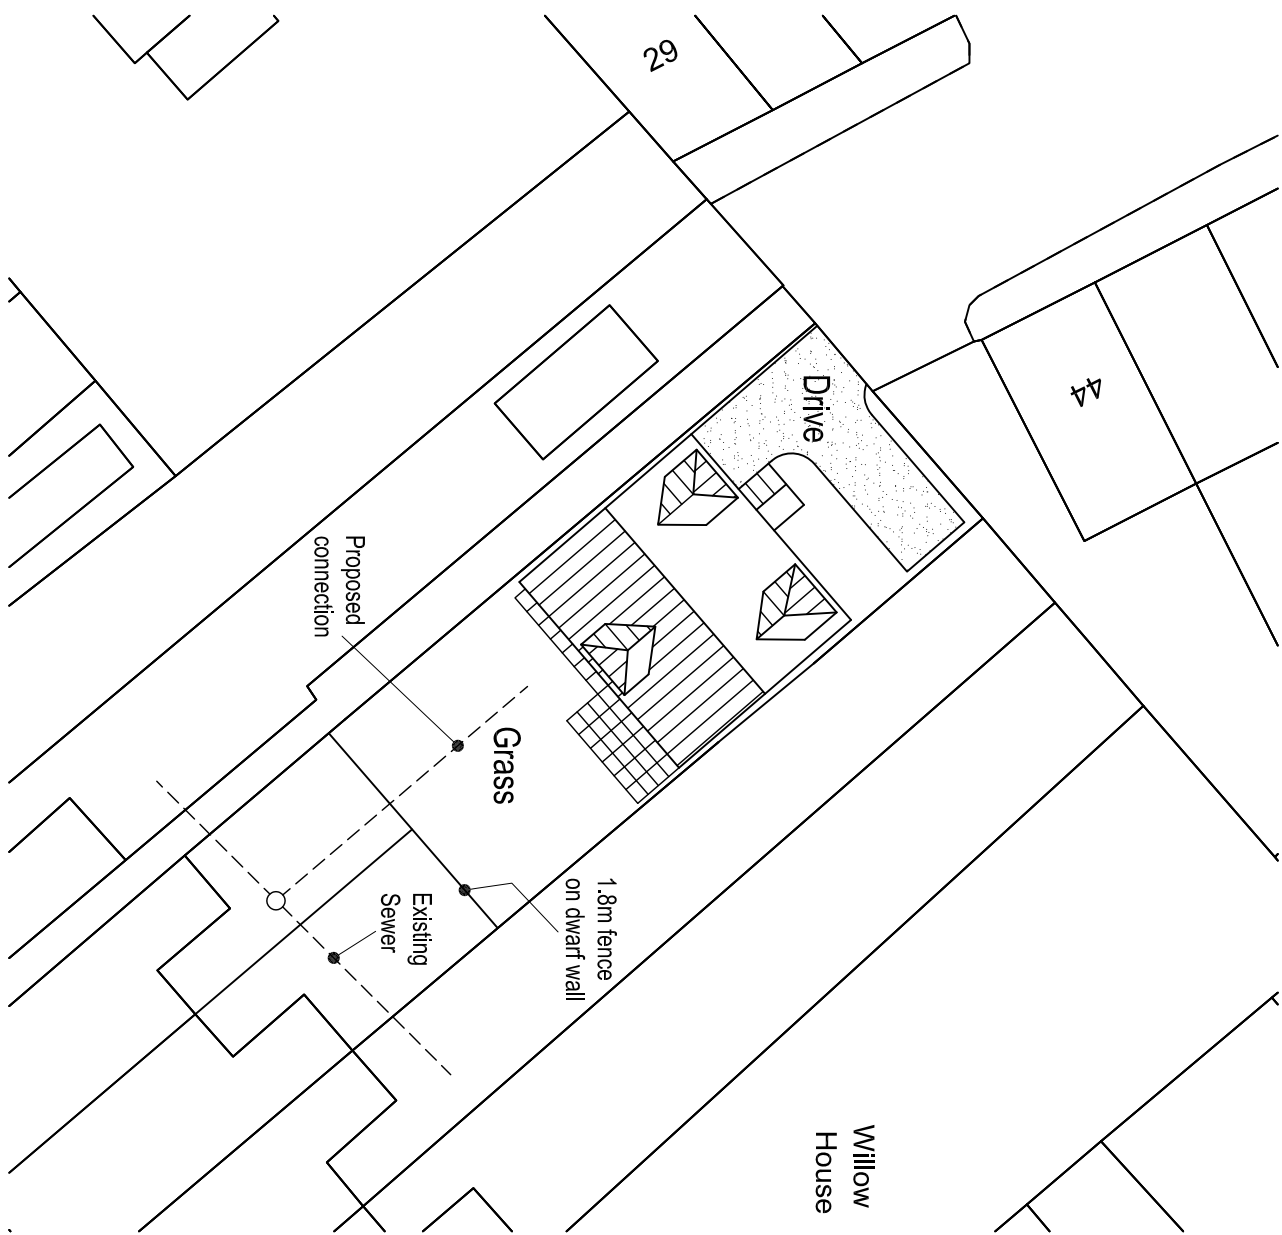

Site Plan

Scale 1:250



Location Plan

Scale 1:1250

E2A Ltd
51 Birchm Bank
Eblecar
Barnsley
South Yorkshire
S70 6DQ
Tel: 0114 255 0123
Mobile: 0788 406 5744
Email: enquiries@e2a-buildingdesigners.co.uk
Web: www.e2a-buildingdesigners.co.uk



Proposed Detached Dwelling
Land to Rear of 15 & 17 Princess Street
Hoyland Common, Barnsley

CLIENT: Pennine Homes Ltd

TITLE: Planning Application

SCALE: 1:50, 1:250, 1:1250	DRAWN BY: CV	CHECKED BY: CV	DATE: Aug 2009	DATE: Aug 2009	DATE: Aug 2009
----------------------------	--------------	----------------	----------------	----------------	----------------