



LOCATION PLAN Scale 1:1250

FOR PROPOSED HAIRDRESSING SALON
COLLINDRIDGE ROAD, WOMBWELL, BARNSELEY
FOR MR. SHAW

DRG N° KS/DW/2018/1

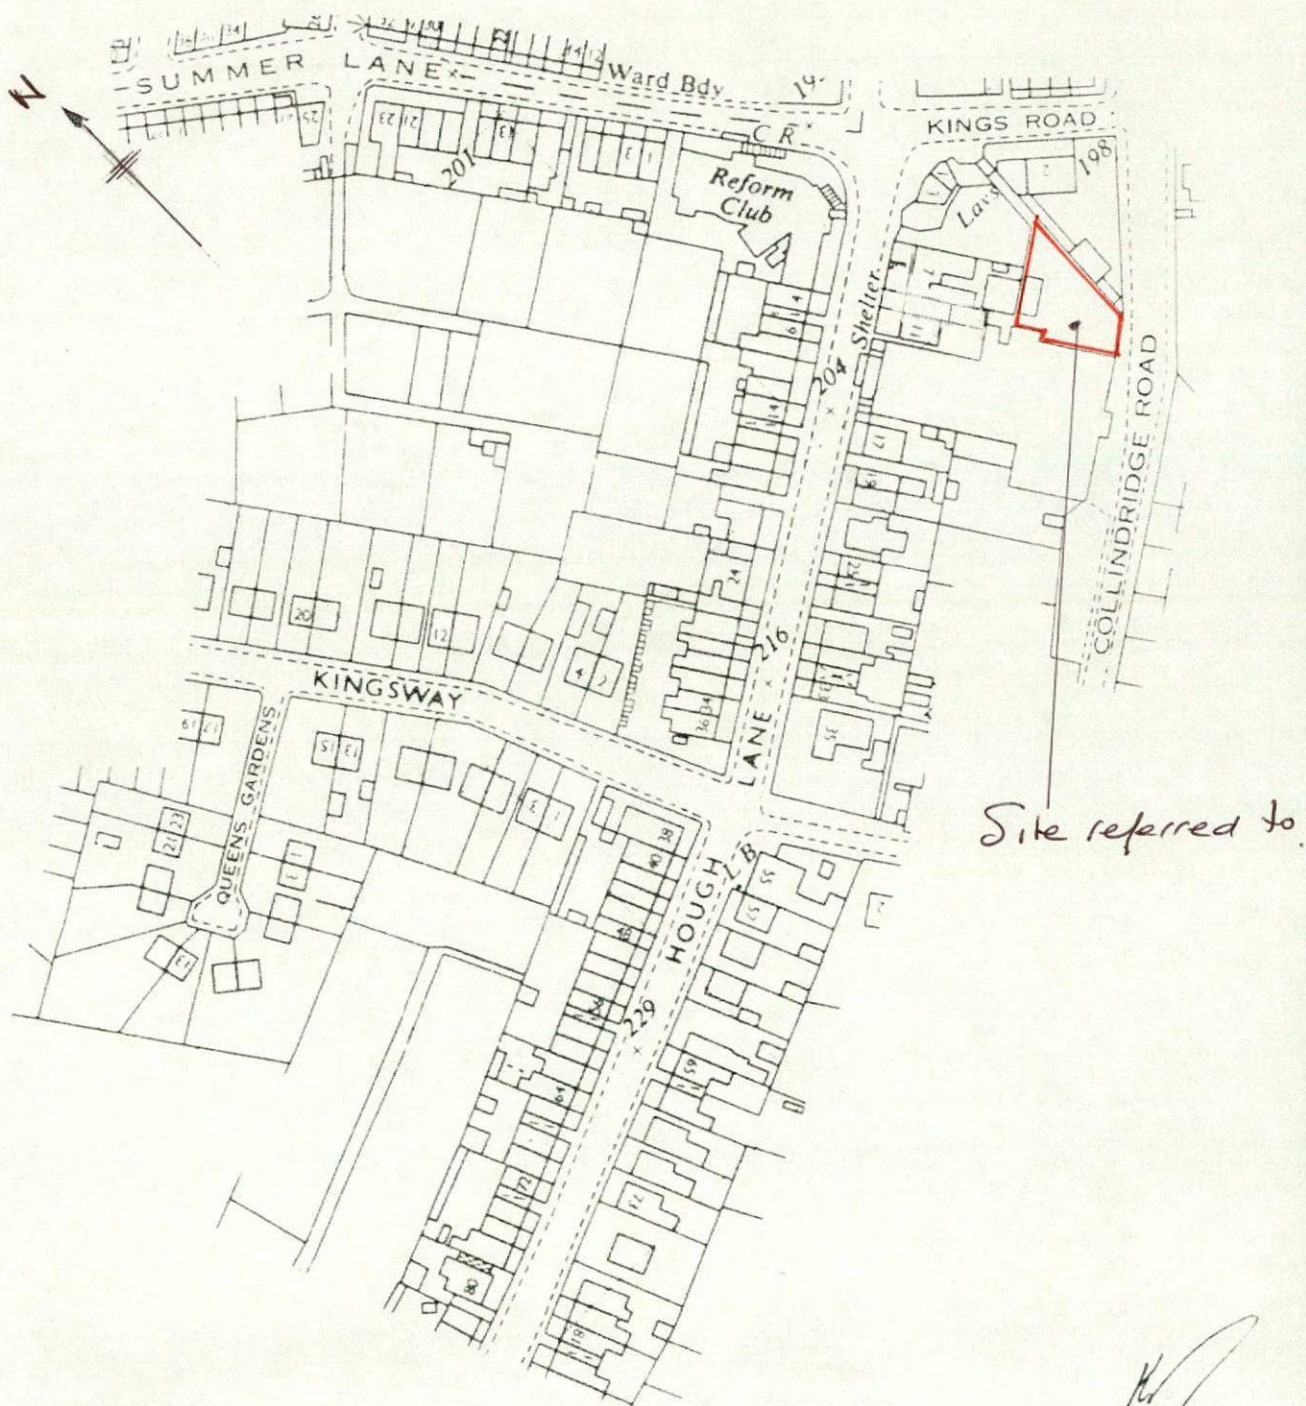

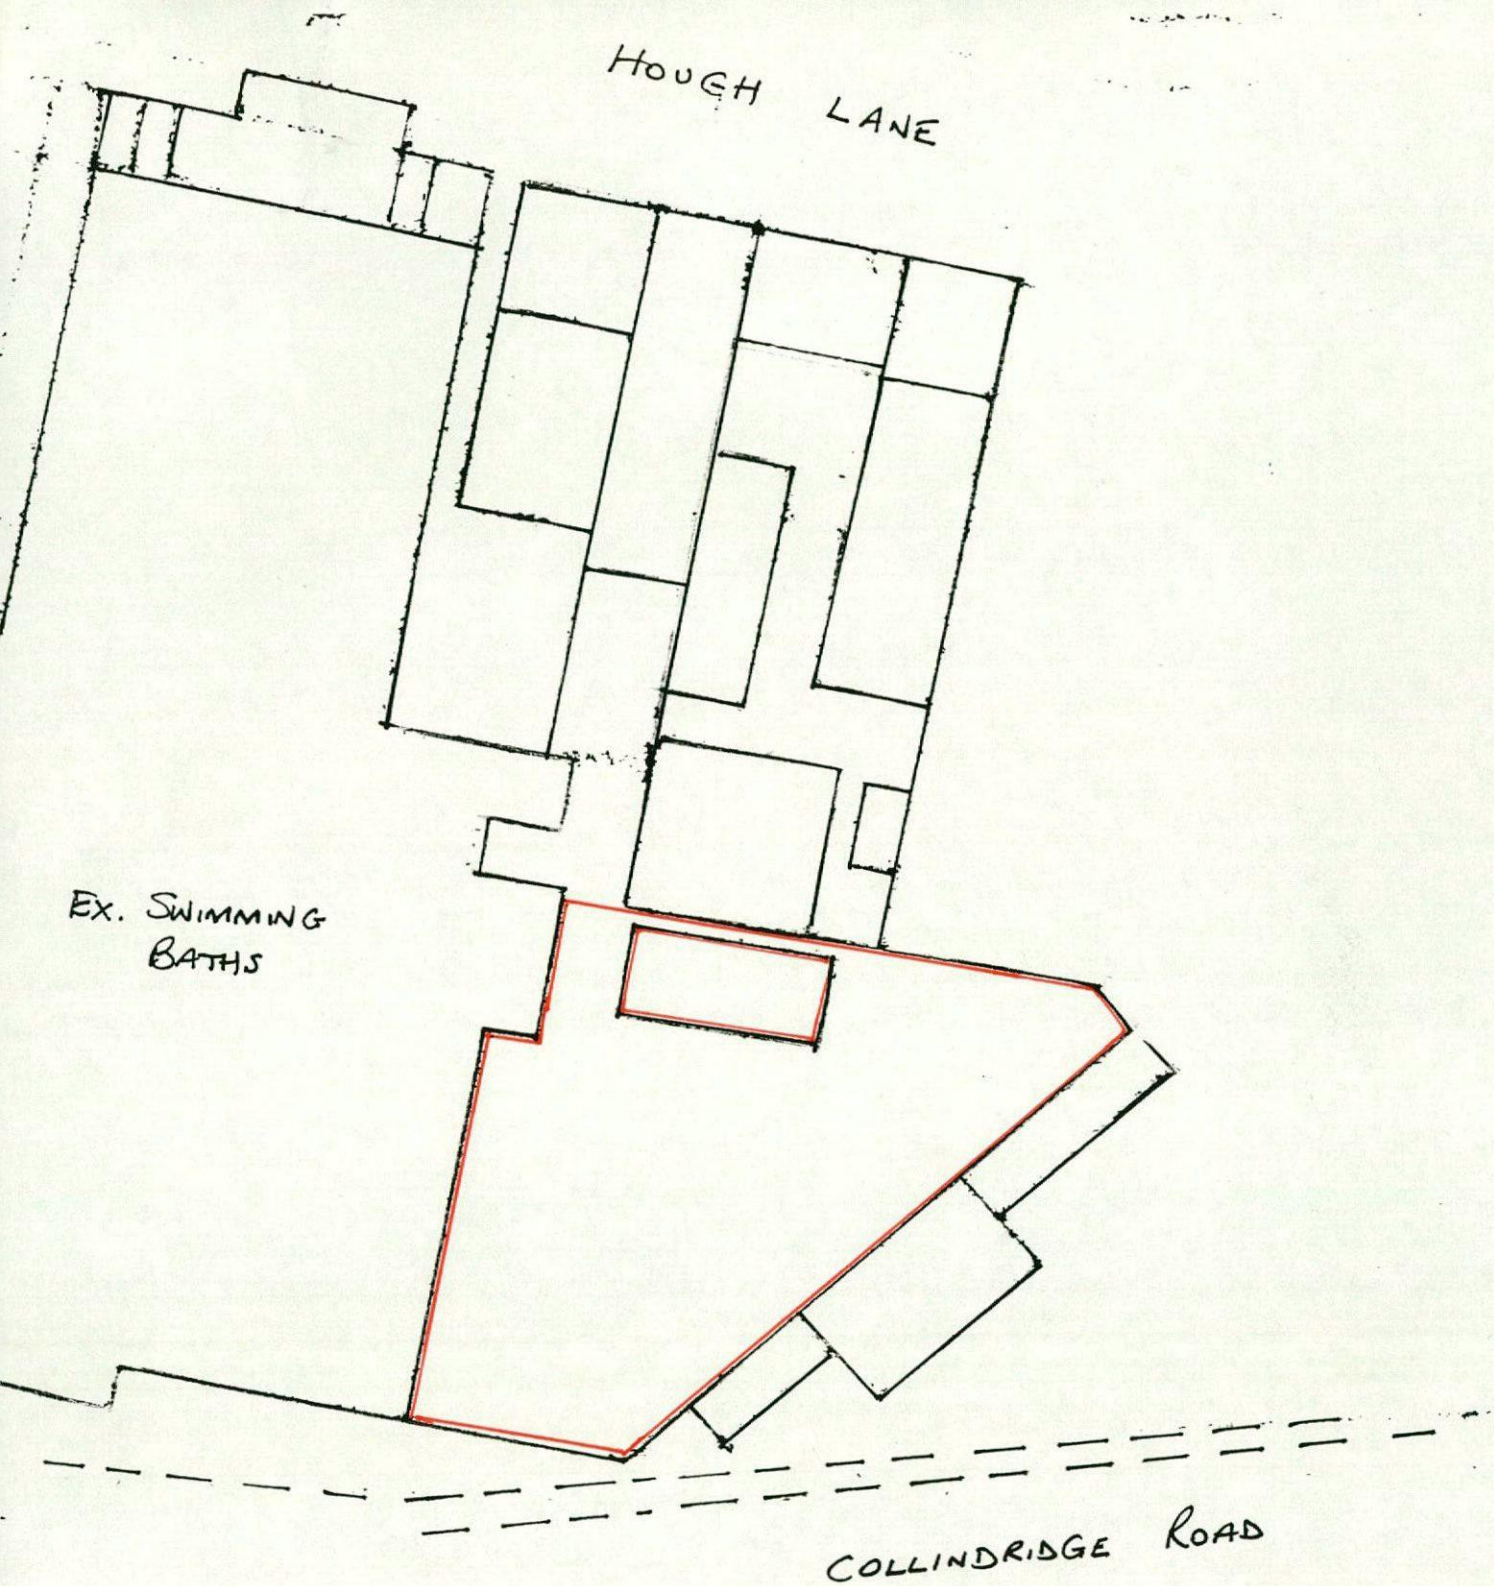

Site Plan Scale 1:500 approx.

FOR PROPOSED HAIRDRESSING SALON AT
COLLINDRIDGE ROAD, WOMBWELL, BARNSELEY
FOR MR. SHAW

DRG N° KS/DW/2018/2.