

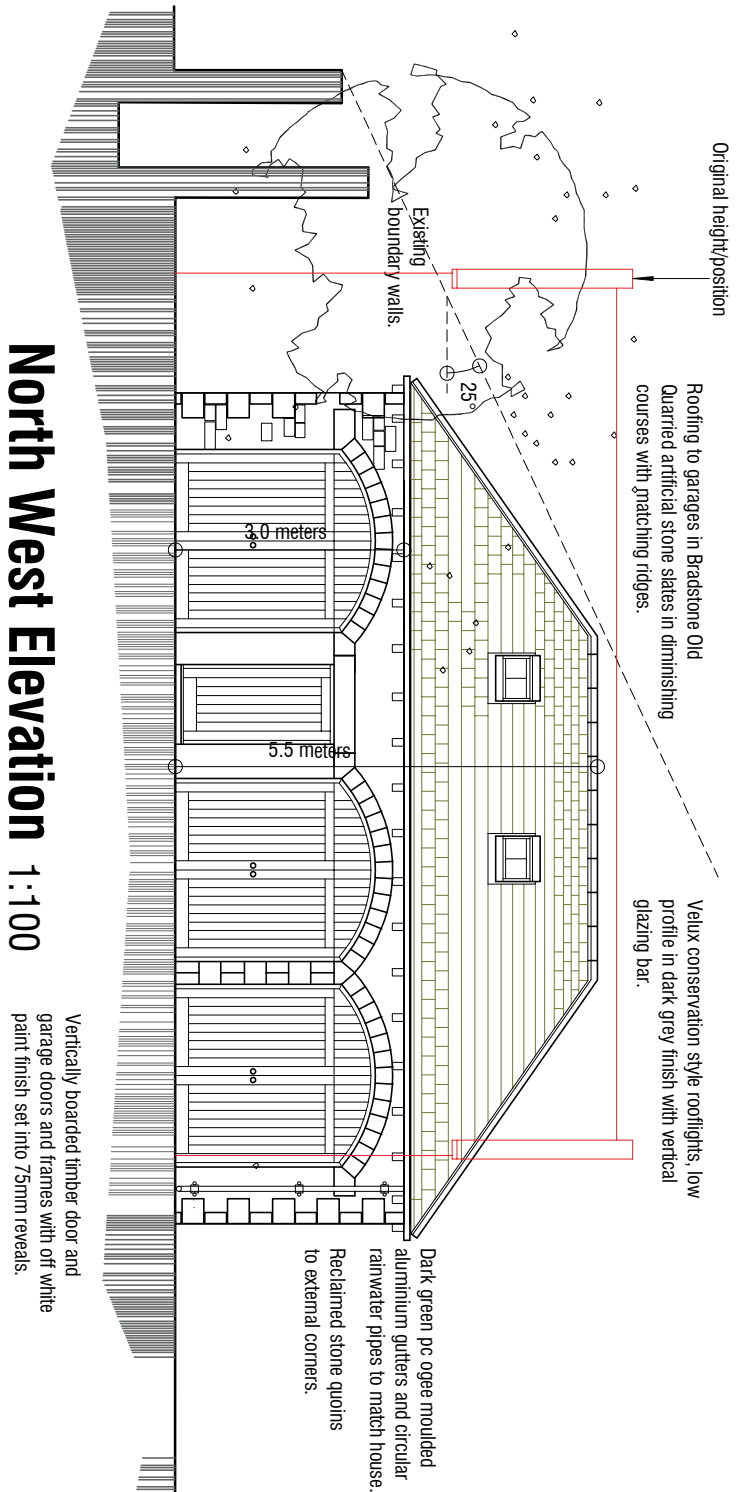


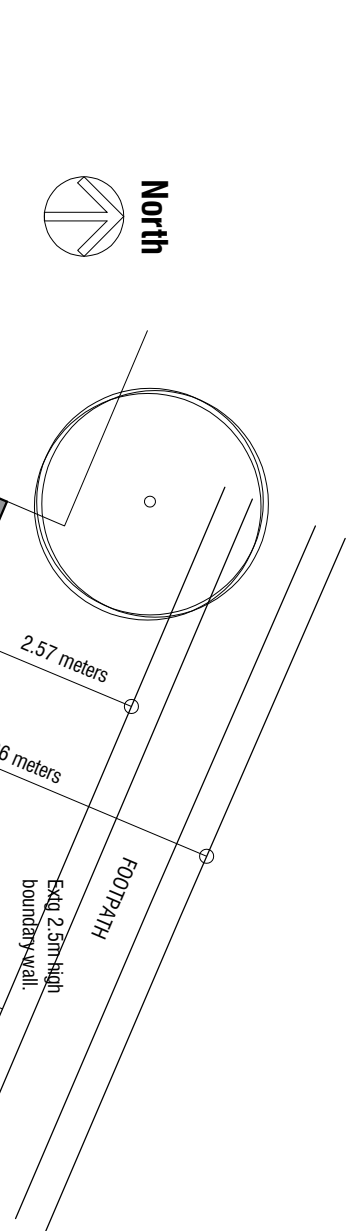


North West Elevation 1:100

South West Elevation 1:100


South East Elevation 1:100

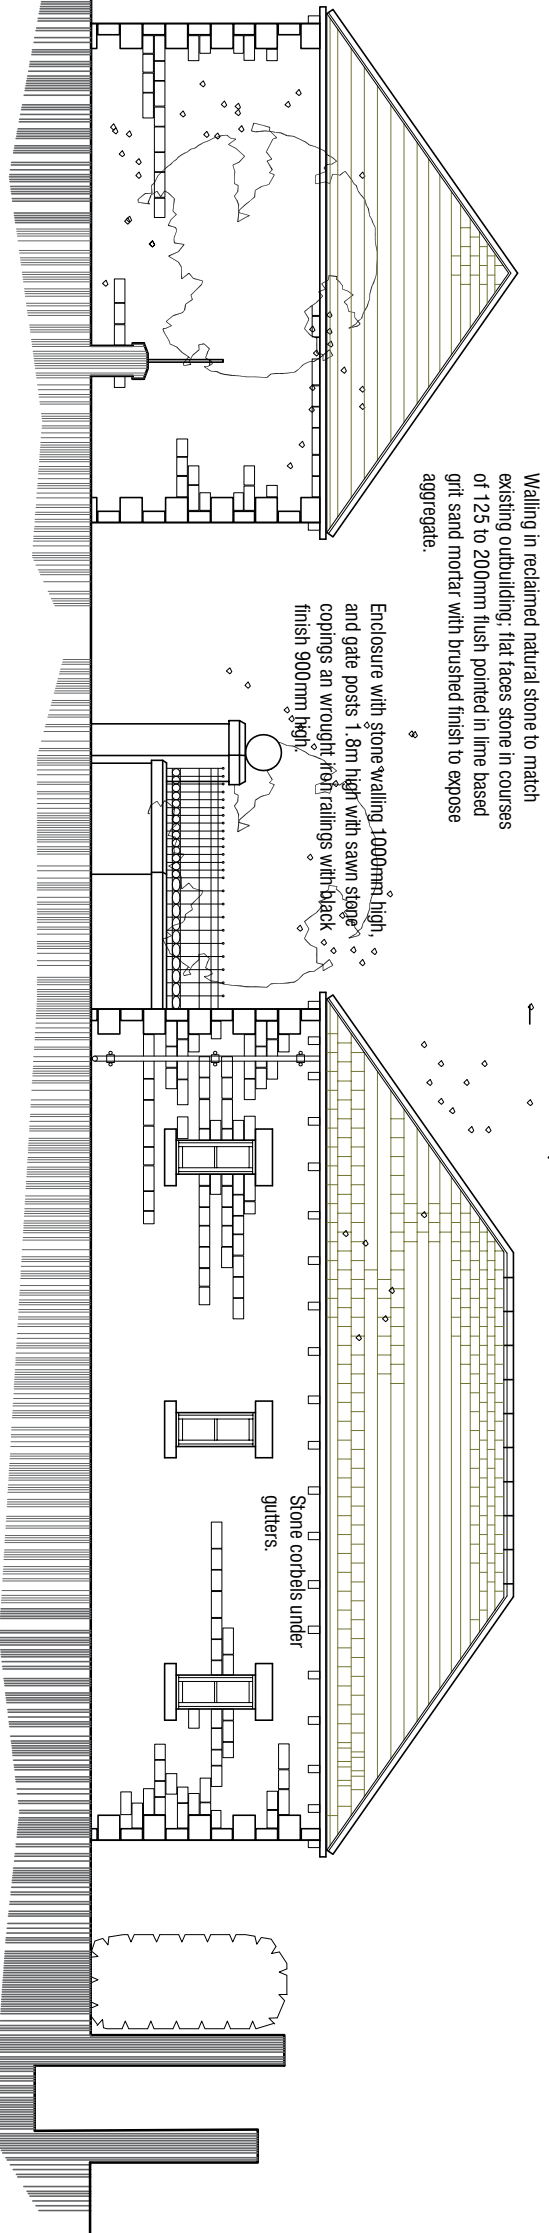

Ground Floor Plan 1:100

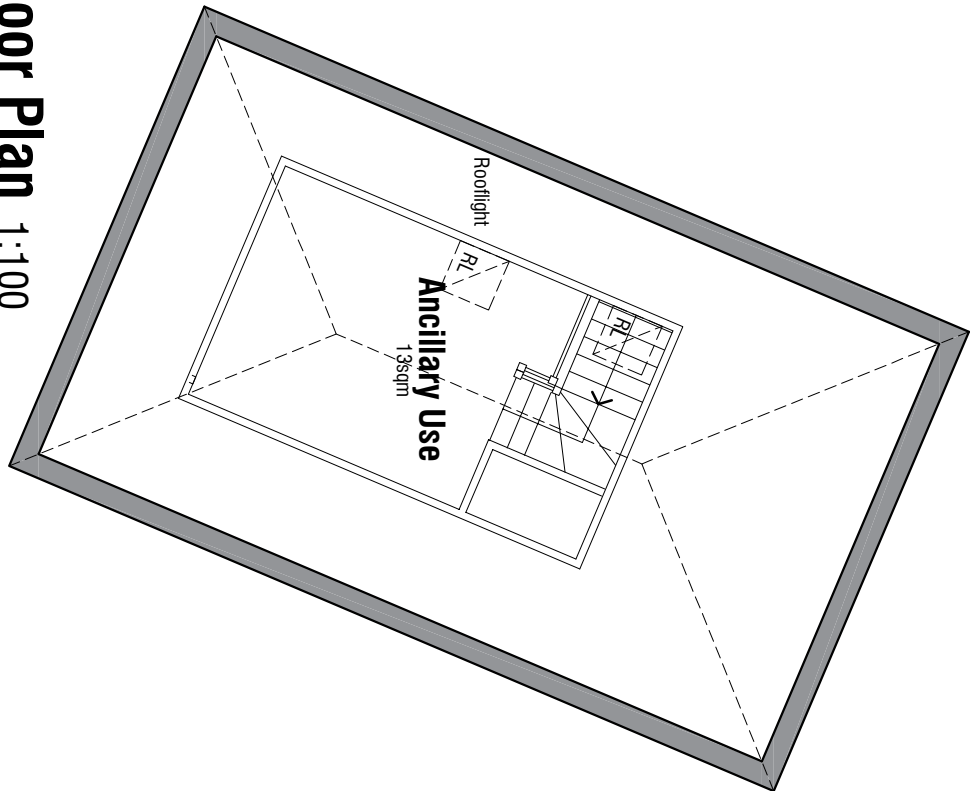

First Floor Plan 1:100

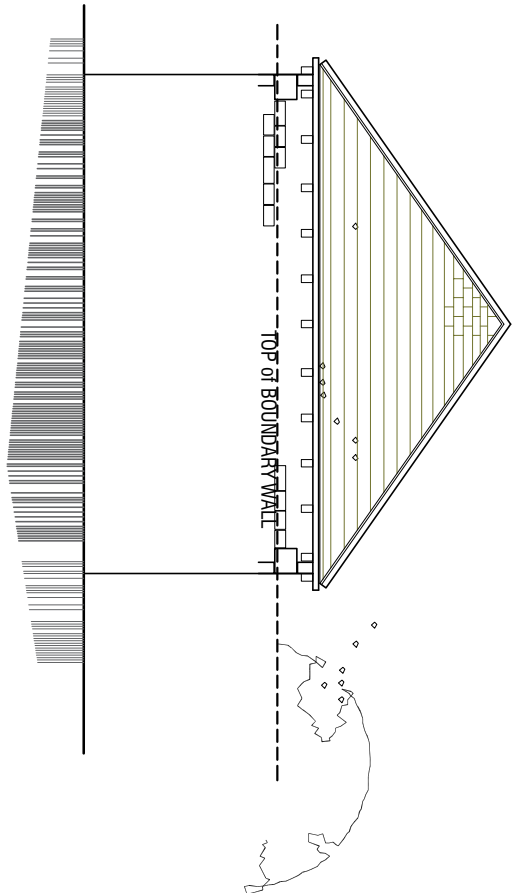

North East Elevation 1:100

B 06.11.2020 - Reduce eaves height; reduce width of garages;
reposition garages away from Boundary Wall; show first floor
space as Ancillary Use.
A 05.11.2020 - Amend design of garage roof.

Osborne House
Burton Road
Monk Bretton
Barnsley S71 2JS

PROPOSALS

GARAGES

mboothdesign
architectural design and building consultants
Fairfield House
Barnesial Close Barnsley
S70 2FL
T: 01226 286256
M: 07881 893300
E: mark@mboothdesign.co.uk

Scale	1:100 @ A2	Drawn	MLB
Date	JAN 2019	Ref.	19.39
Dwg No.	P4	Rev.	B
0mm	25mm	4mm	6mm

Copyright:mboothdesign. All dimensions in millimeters unless otherwise stated.
Dimensions for setting out in existing buildings are to be checked and verified on site.