




Drawing No.	Rev No.
MSD002 -003	

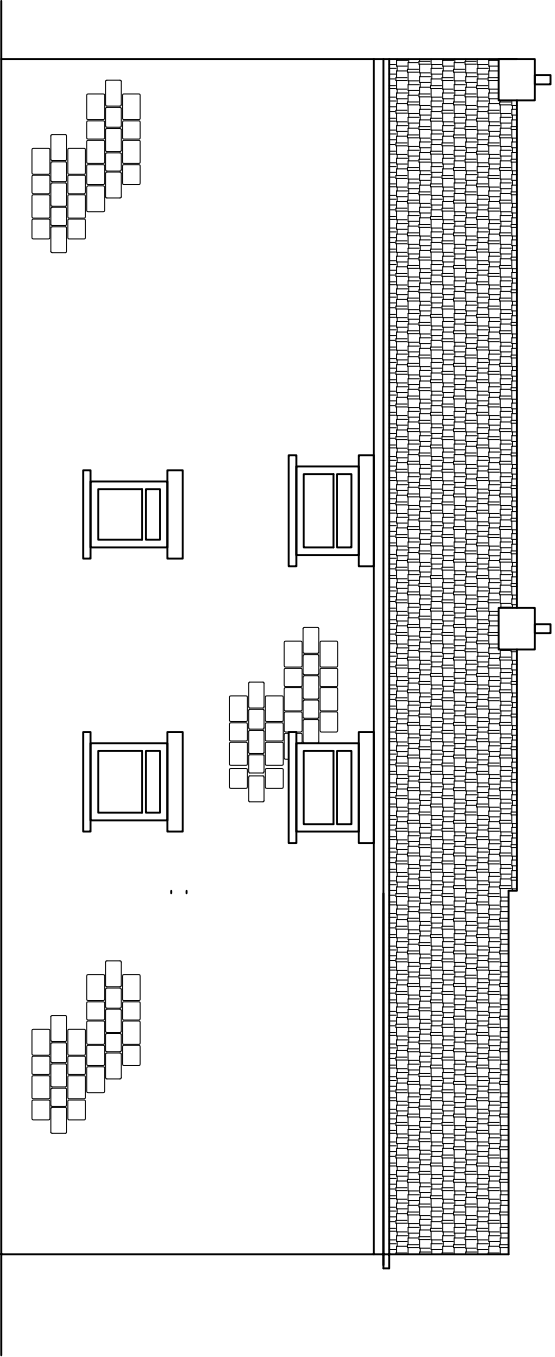

PROPOSED REAR ELEVATION
SCALE 1:100 AT A3

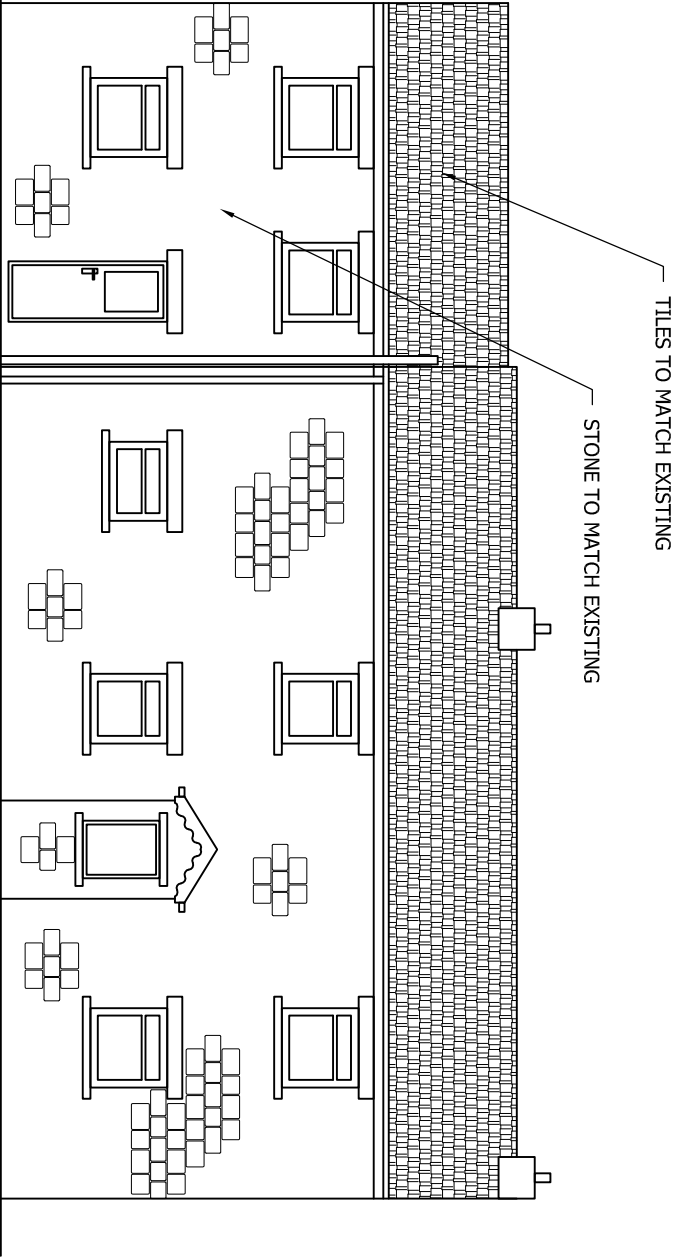

PROPOSED FRONT ELEVATION
SCALE 1:100 AT A3

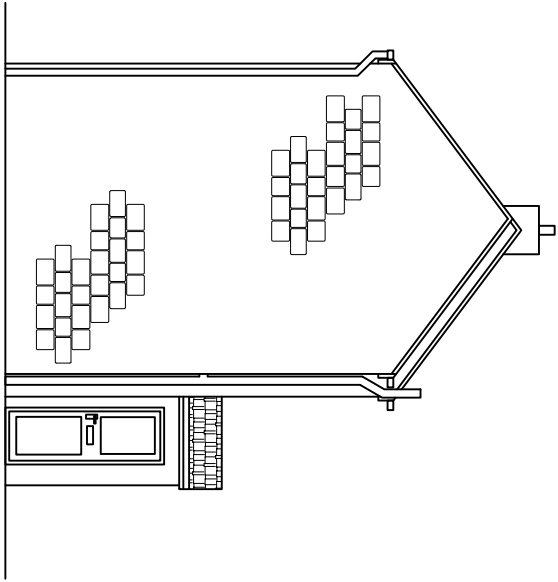

PROPOSED END ELEVATION
SCALE 1:100 AT A3

NOTE !
PLANNING PERMISSION HAS BEEN GRANTED FOR THIS
EXTENSION 2012/0050

DO NOT SCALE: Contractor to check all dimensions and report
any omissions or errors

NOTES

Rev	Description	By	CHK	App	Date
-----	-------------	----	-----	-----	------

JRB DESIGNS Ltd
1 Saville Road
Cudworth
Barnsley
S72 8LT
Tel: 01226 383542
Fax: 01226 380078
Mob: 07970 541192
Email: joine@jrbdesigns.co.uk
This drawing is copyright. © Jrbdesigns Ltd.

Client
MR S DODSON

Drawing Title
PROPOSED ELEVATIONS

Address
**71 CHAPEL STREET
BIRDWELL
BARNSELEY
S70 5UG**

Project Title:
**CONVERSION OF HOUSE TO
2 ONE BED APARTMENTS**

Purpose of Issue:
PLANNING

Drawing Status
FIRST ISSUE

Scale at A3	Drawn By	Date		
AS SHOWN	JRB	26/03/2012		
Checked By	Date	Approved By	Date	
JB	26/03/2012	JB	26/03/2012	
Project No.	Drawing No.	Revision		
MSD002	003	-		

APPROVAL ☒ INFORMATION ☐ TENDER ☐ CONTRACT ☐ CONSTRUCTION ☐