
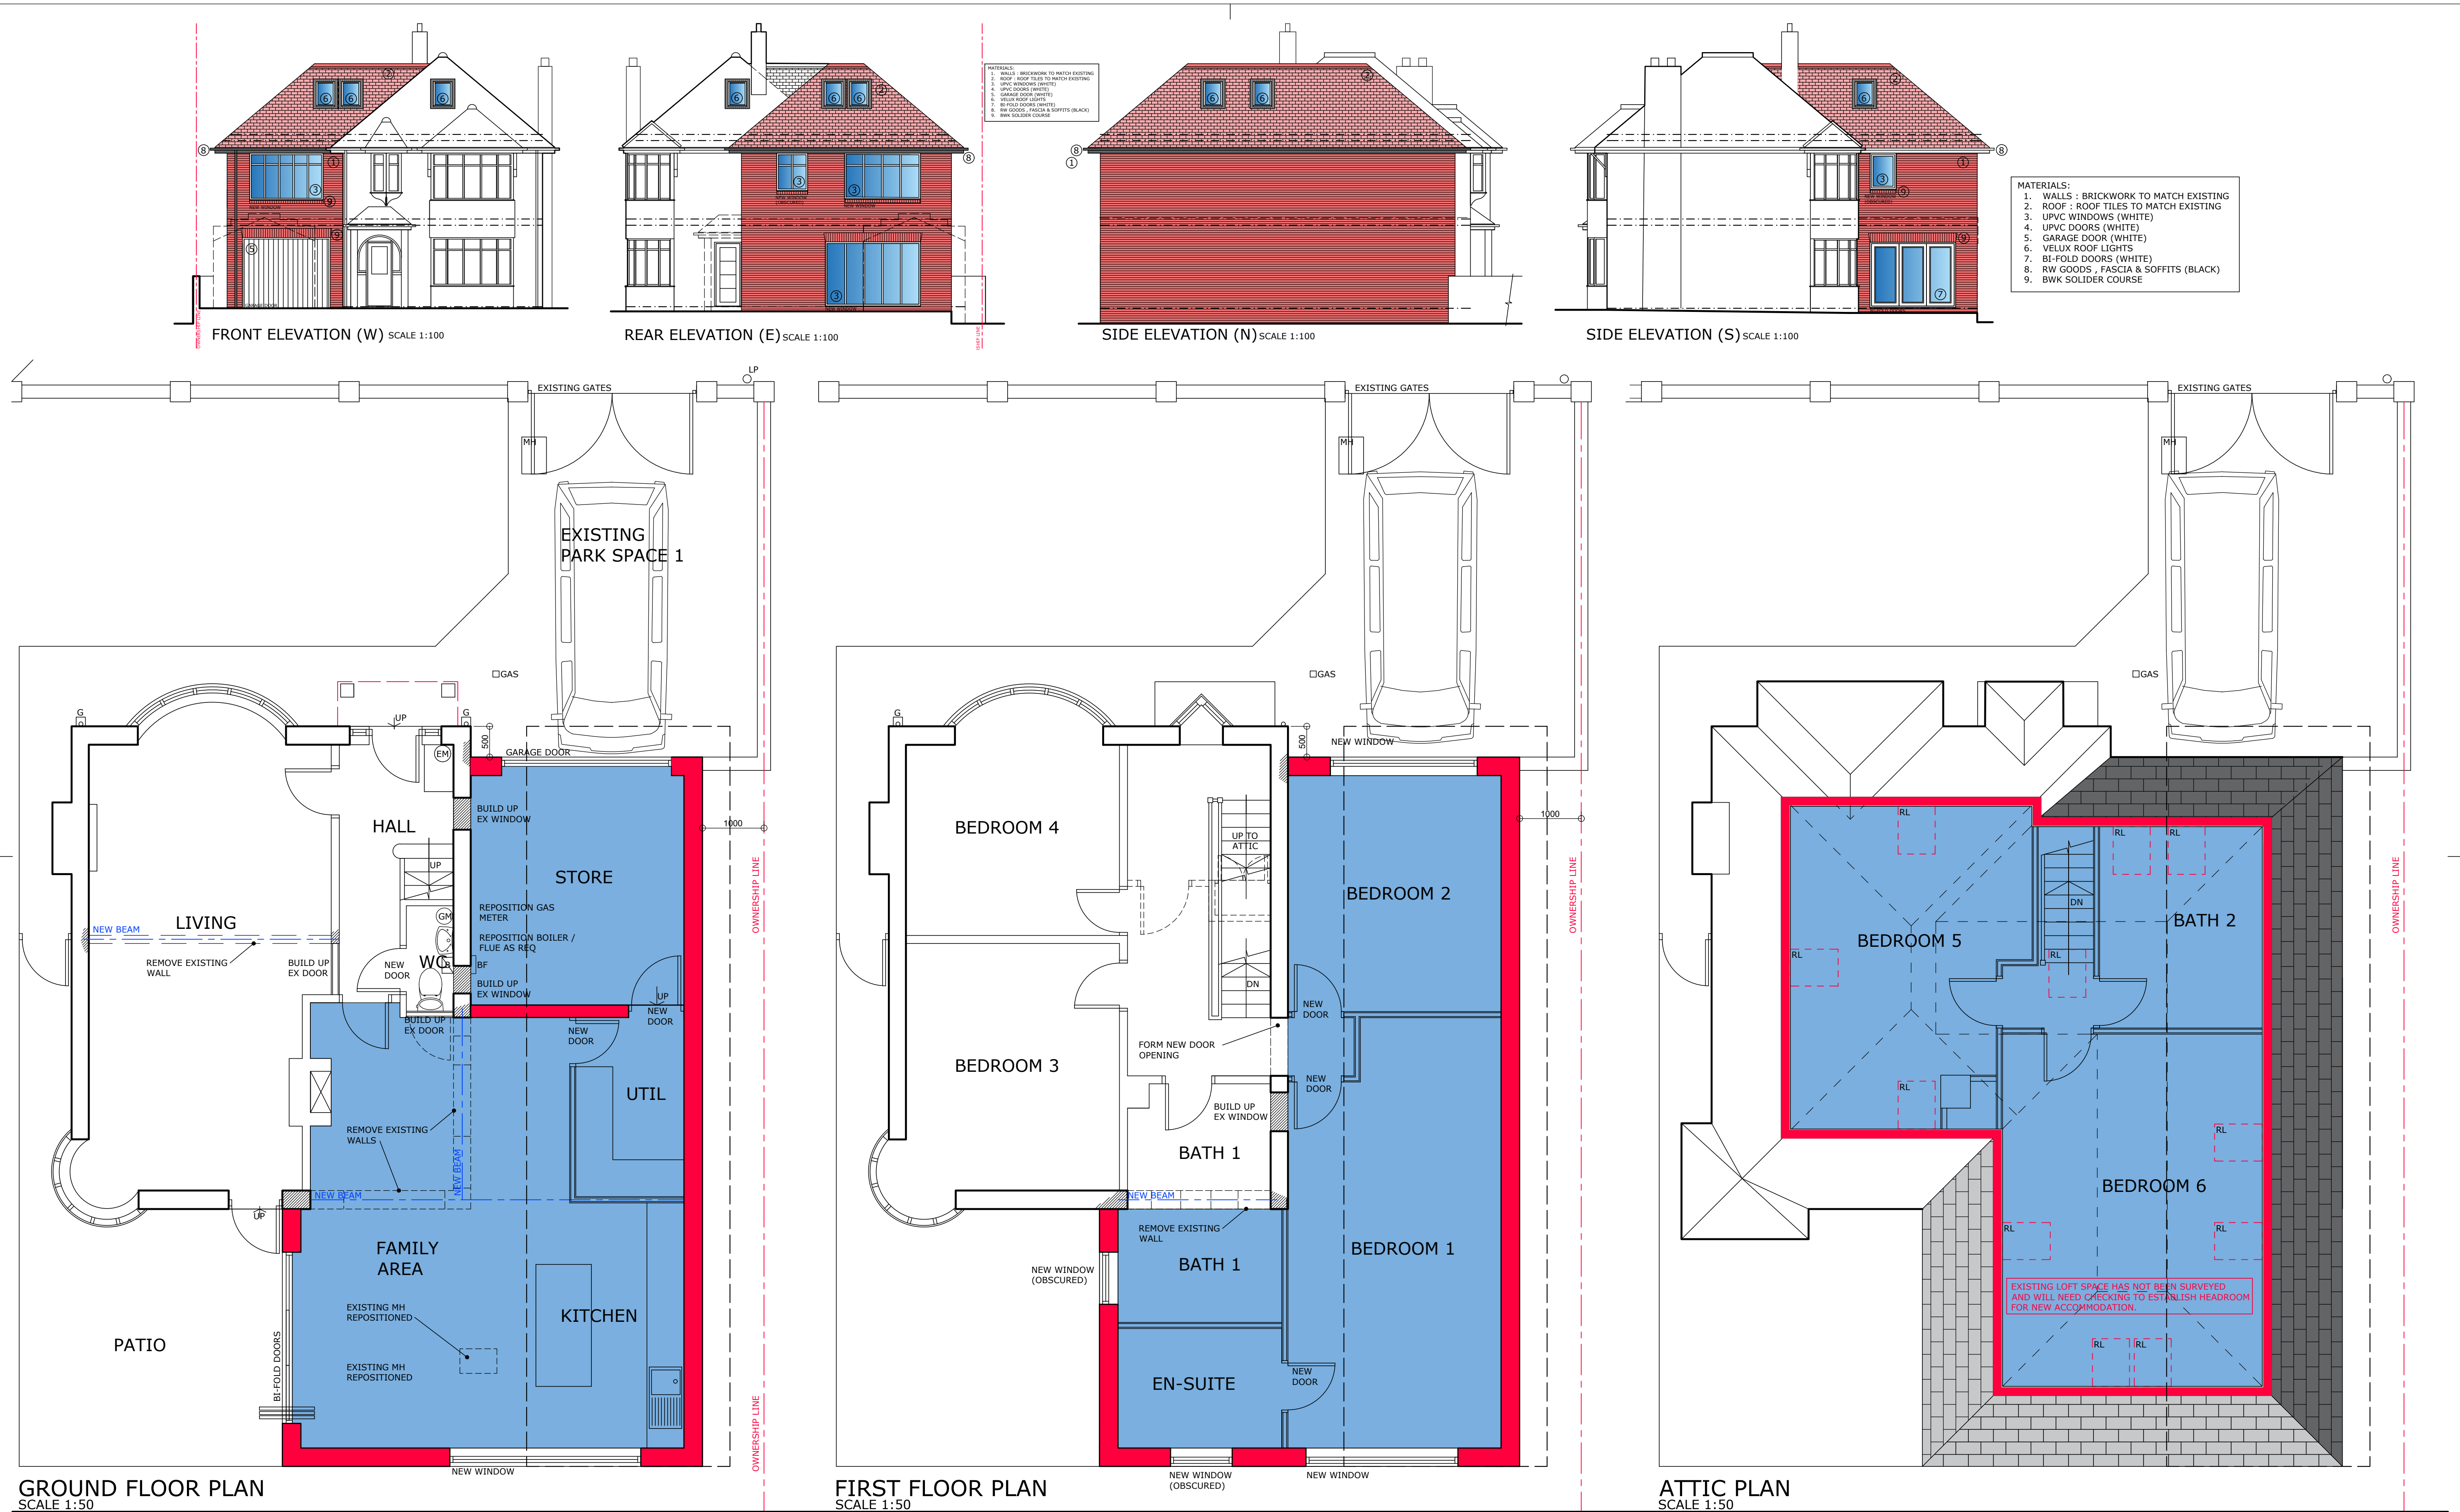


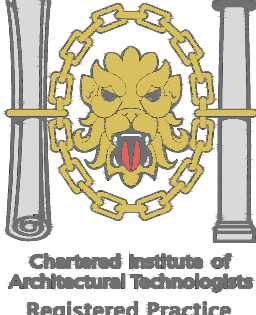

 		1. THIS DRAWING AND THE COPYRIGHTS AND PATENTS THEREIN ARE THE PROPERTY OF NYP ARCHITECTURAL SERVICES LLP REGISTERED IN ENGLAND AND WALES No. 4631338 AND MAY BE USED OR REPRODUCED ONLY UNDER CONTRACT. 2. CONTRACTORS AND SUB-CONTRACTORS MUST CHECK AND AGREE ALL DIMENSIONS BEFORE PREPARING SHOP DRAWINGS OR COMMENCING WORK ON SITE. 3. CONTRACTORS ARE RESPONSIBLE FOR INFORMING THE DESIGNER OF ANY DISCREPANCY DISCOVERED ON THIS DRAWING OR BETWEEN THIS DRAWING AND ANY OTHER RELATED DOCUMENT ISSUED UNDER THE STANDARD FORM OF CONTRACT IN RESPECT OF THE WORK. 4. WRITTEN DIMENSIONS ONLY ARE TO BE USED FROM THIS DRAWING. IF IN ANY DOUBT ASK FOR CLARIFICATION.		Notes.		<table><tr><th colspan="6">Revisions.</th></tr><tr><th>Date</th><th>Suffix</th><th>Description</th><th>Date</th><th>Suffix</th><th>Description</th></tr><tr><td>11-06-2024</td><td>A</td><td>EXTENSION NORTH BOUNDARY WALL REPOSITION 1M AWAY FROM BOUNDARY & EXTENSION FRONT ELEVATION PULLED BACK TO 500MM.</td><td></td><td></td><td></td></tr></table>						Revisions.						Date	Suffix	Description	Date	Suffix	Description	11-06-2024	A	EXTENSION NORTH BOUNDARY WALL REPOSITION 1M AWAY FROM BOUNDARY & EXTENSION FRONT ELEVATION PULLED BACK TO 500MM.				<table><tr><td colspan="6">NYP ARCHITECTURAL SERVICES LIMITED</td></tr><tr><td colspan="6">BBC, Innovation Way, Barnsley, S75 1JL. Tel: 01226 200989. E-mail : scott@nypas.co.uk / stephen@nypas.co.uk</td></tr><tr><td colspan="3">Project. 41 VERNON WAY BARNSELEY, S75-2NN</td><td colspan="3">Client. MR B. WOODHOUSE</td></tr><tr><td colspan="3">Drawing Title. PLANNING DRAWING PLANS & ELEVATIONS</td><td>Date. MARCH 2024</td><td>Scale. AS INDICATED</td><td></td></tr><tr><td colspan="3">Ref. 105-21</td><td>Dwg. No. P01</td><td>Rev. A</td><td></td></tr></table>						NYP ARCHITECTURAL SERVICES LIMITED						BBC, Innovation Way, Barnsley, S75 1JL. Tel: 01226 200989. E-mail : scott@nypas.co.uk / stephen@nypas.co.uk						Project. 41 VERNON WAY BARNSELEY, S75-2NN			Client. MR B. WOODHOUSE			Drawing Title. PLANNING DRAWING PLANS & ELEVATIONS			Date. MARCH 2024	Scale. AS INDICATED		Ref. 105-21			Dwg. No. P01	Rev. A	
Revisions.	
Date	Suffix	Description	Date	Suffix	Description	
11-06-2024	A	EXTENSION NORTH BOUNDARY WALL REPOSITION 1M AWAY FROM BOUNDARY & EXTENSION FRONT ELEVATION PULLED BACK TO 500MM.	
NYP ARCHITECTURAL SERVICES LIMITED	
BBC, Innovation Way, Barnsley, S75 1JL. Tel: 01226 200989. E-mail : scott@nypas.co.uk / stephen@nypas.co.uk	
Project. 41 VERNON WAY BARNSELEY, S75-2NN			Client. MR B. WOODHOUSE	
Drawing Title. PLANNING DRAWING PLANS & ELEVATIONS			Date. MARCH 2024	Scale. AS INDICATED	
Ref. 105-21			Dwg. No. P01	Rev. A	