




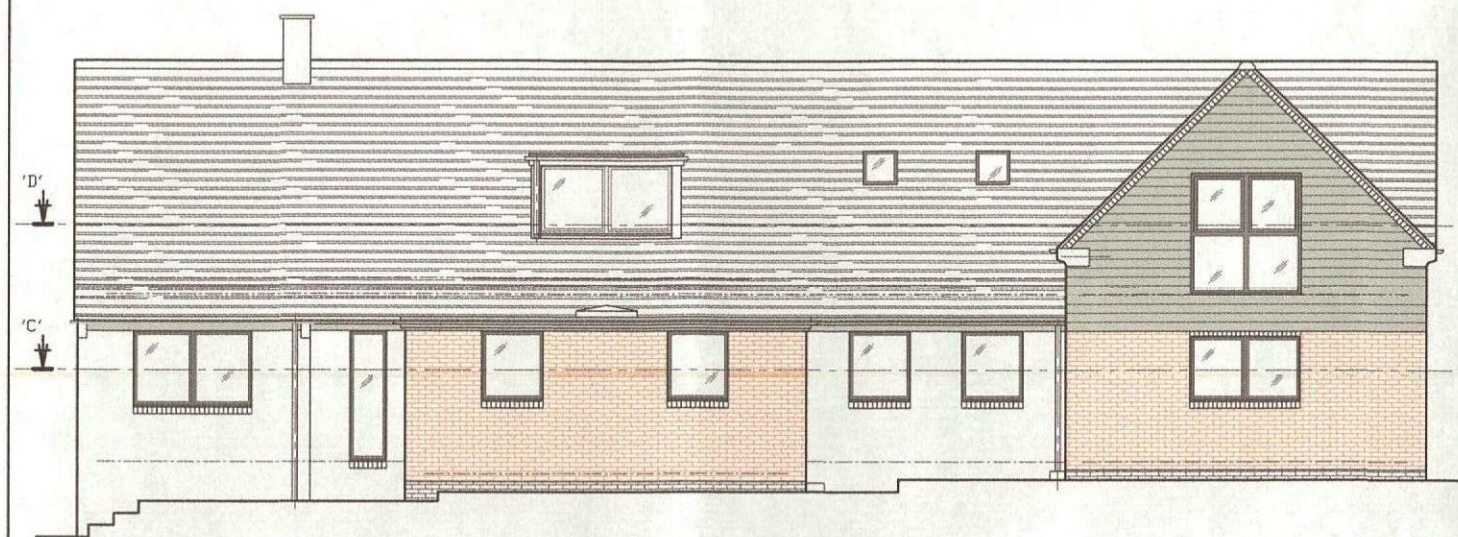


PROPOSED FRONT ELEVATION ON 'A'

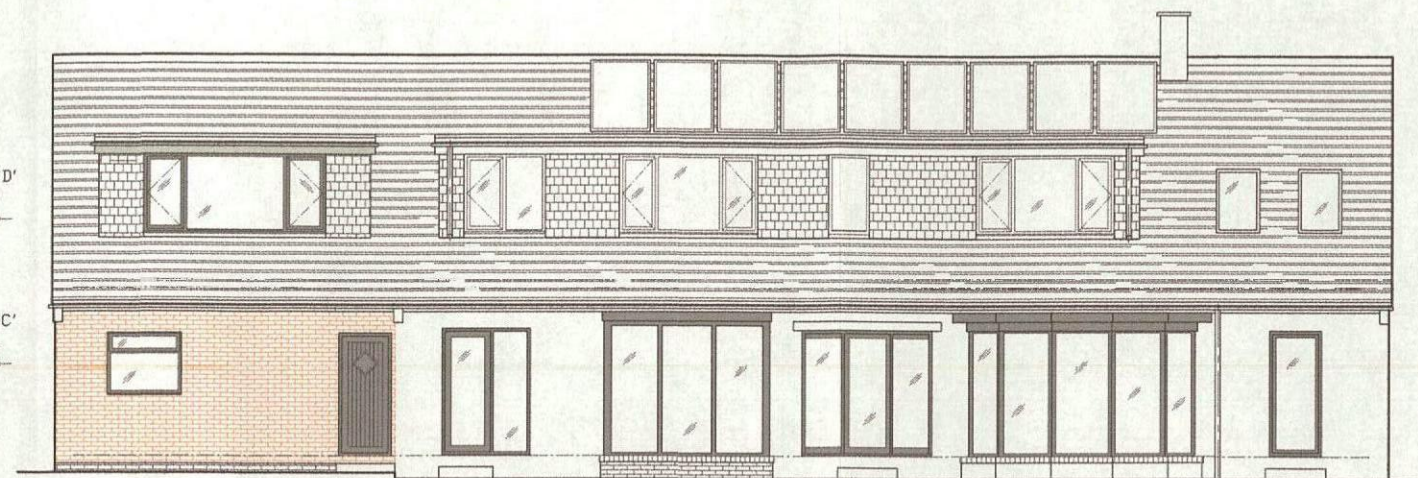

PROPOSED REAR ELEVATION ON 'B'

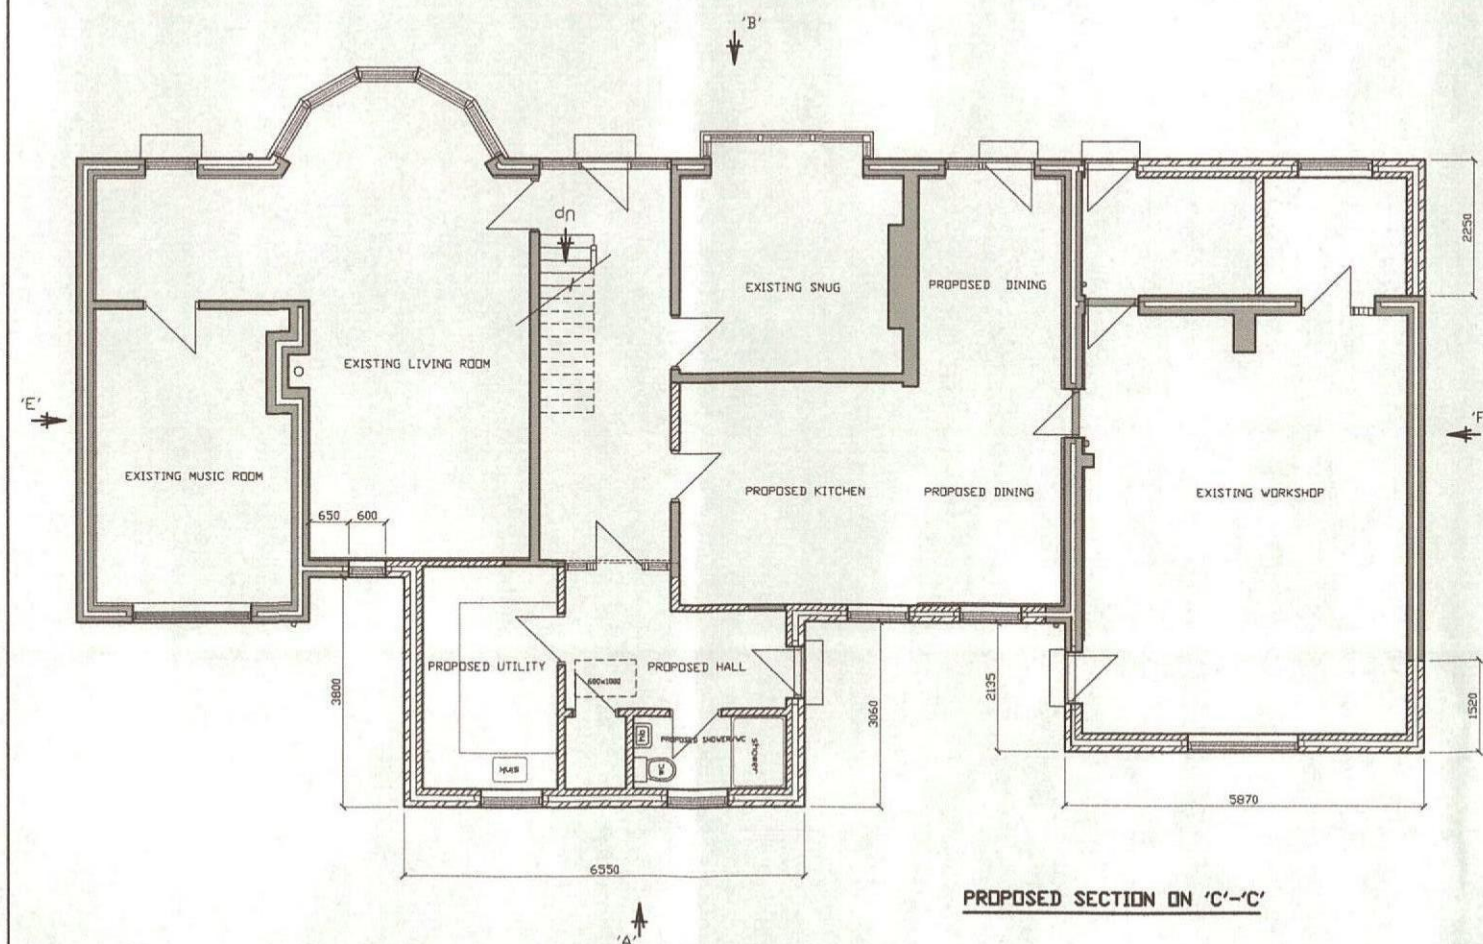

PROPOSED SECTION ON 'C'-'C'

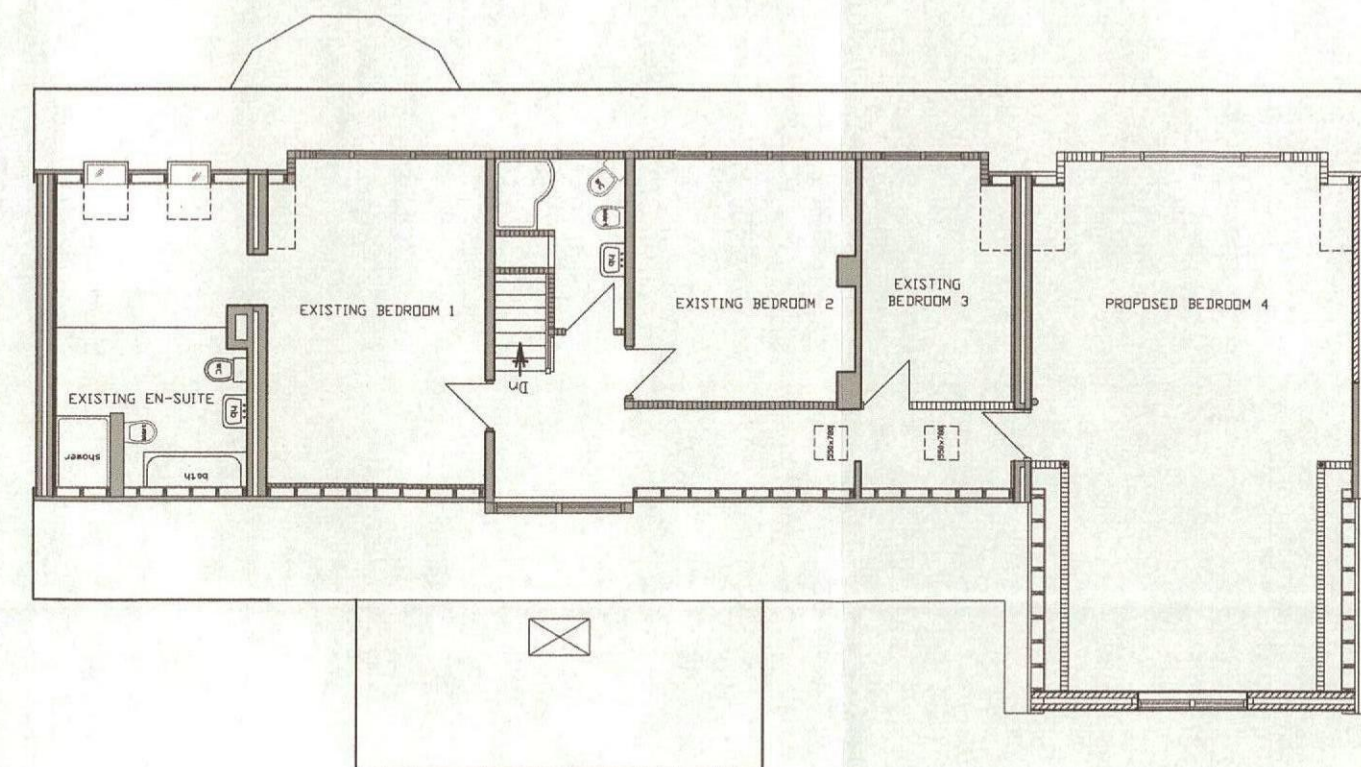


PROPOSED SECTION ON 'D'-'D'


PROPOSED ELEVATIONS AND SECTIONS
'LANE END', PARK AVENUE,
WORTLEY, SHEFFIELD, S35 7DR

PP1

SCALE 1 : 125

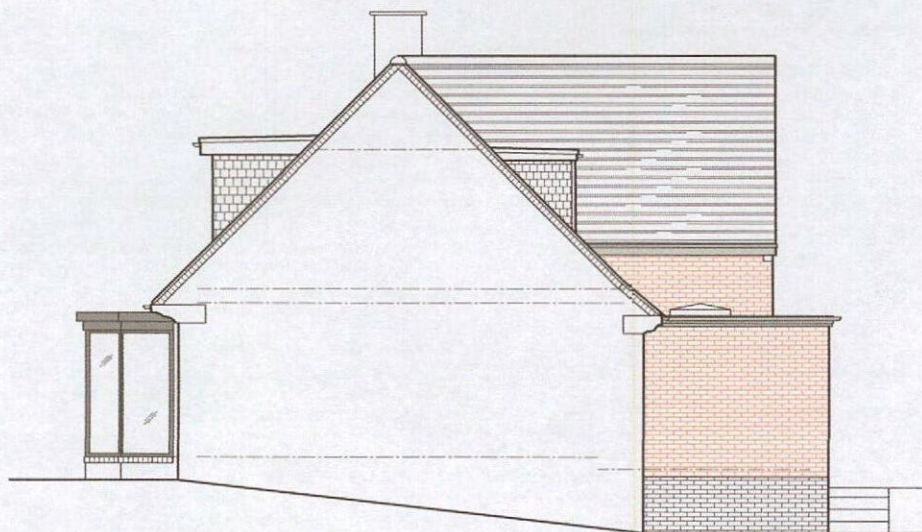

PROPOSED SIDE ELEVATION ON 'E'

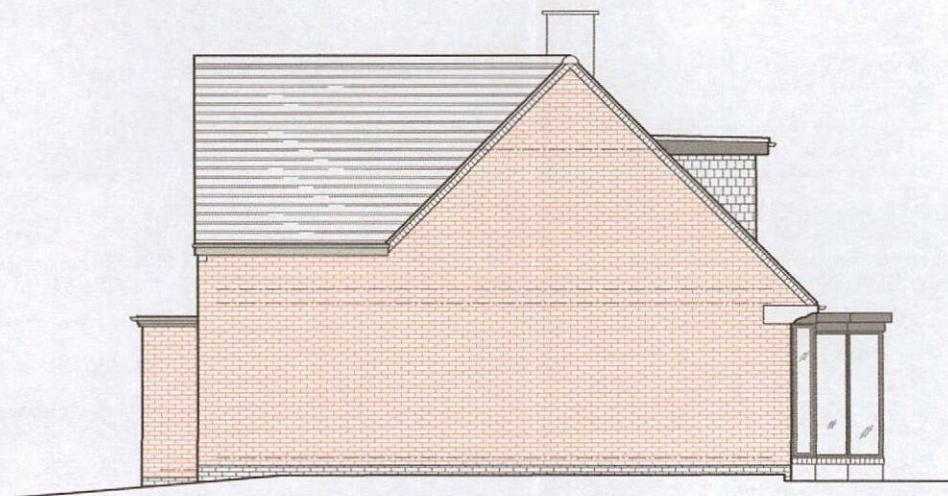

PROPOSED SIDE ELEVATION ON 'F'

PROPOSED ELEVATIONS AND SECTIONS
'LANE END', PARK AVENUE,
WORTLEY, SHEFFIELD, S35 7DR

PP2

SCALE 1 : 125