

ELEVATIONS




NORTH

WEST

SOUTH

EAST

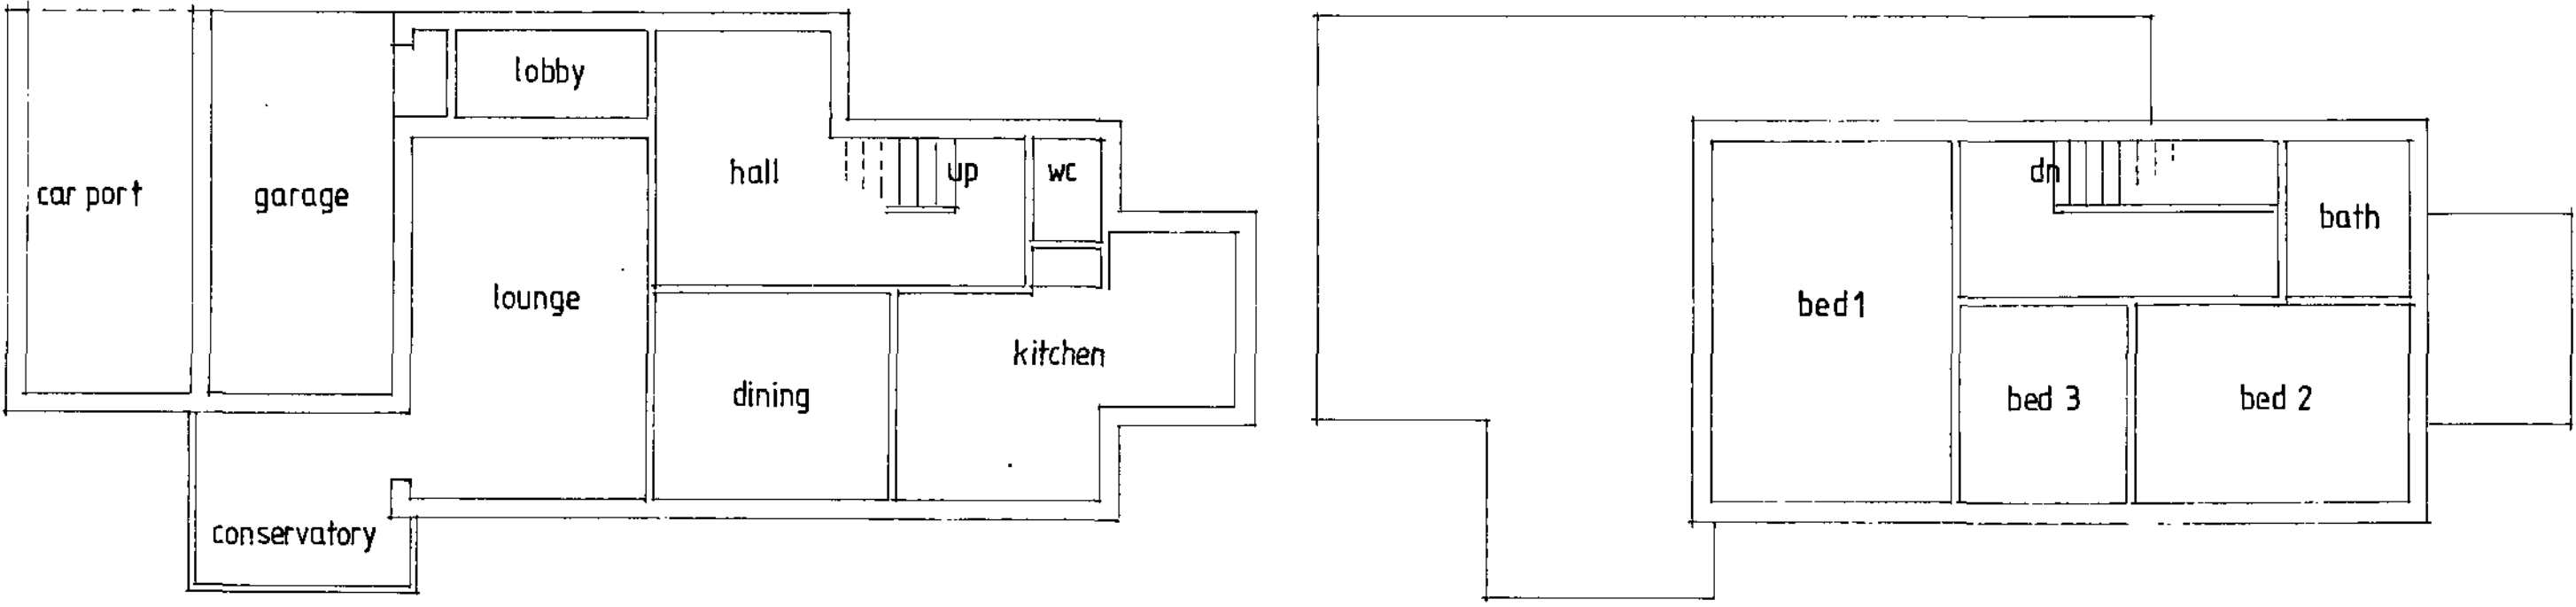

GROUND FLOOR LAYOUT

FIRST FLOOR LAYOUT


- 1) This drawing and the design and details depicted thereon are the copyright of Peter Dimberline Chartered Architect.
- 2) All dimensions on this drawing are to be checked by the Contractor and any discrepancies are to be reported to the Architect.
- 3) Do not scale critical dimensions off this drawing.
- 4) Contractor to ensure that all Health & Safety requirements (CDM Regulations) in relation to this project will be complied with.

REVISIONS

PETER DIMBERLINE CHARTERED ARCHITECT		
2 TIPSEY COURT WAKEFIELD ROAD STAINCROSS BARNSELY S75 6FZ TEL/FAX (01226) 390947		
CLIENT Mr and Mrs Booker		
PROJECT Extensions and alterations to existing dwelling.		
LOCATION 'The Mount' High Hoyland Lane, High Hoyland.		
DRAWING Existing dwelling details.		
SCALES	1:100	DATE July /07
DRWG No.	2007/018/03	DRAWN BY PD.
REV		

BMRC
24 SEP 2007
E. POST

- 1) This drawing and the design and details depicted thereon are the copyright of Peter Dimberline Chartered Architect.
- 2) All dimensions on this drawing are to be checked by the Contractor and any discrepancies are to be reported to the Architect.
- 3) Do not scale critical dimensions off this drawing.
- 4) Contractor to ensure that all Health & Safety requirements (CDM Regulations) in relation to this project will be complied with.

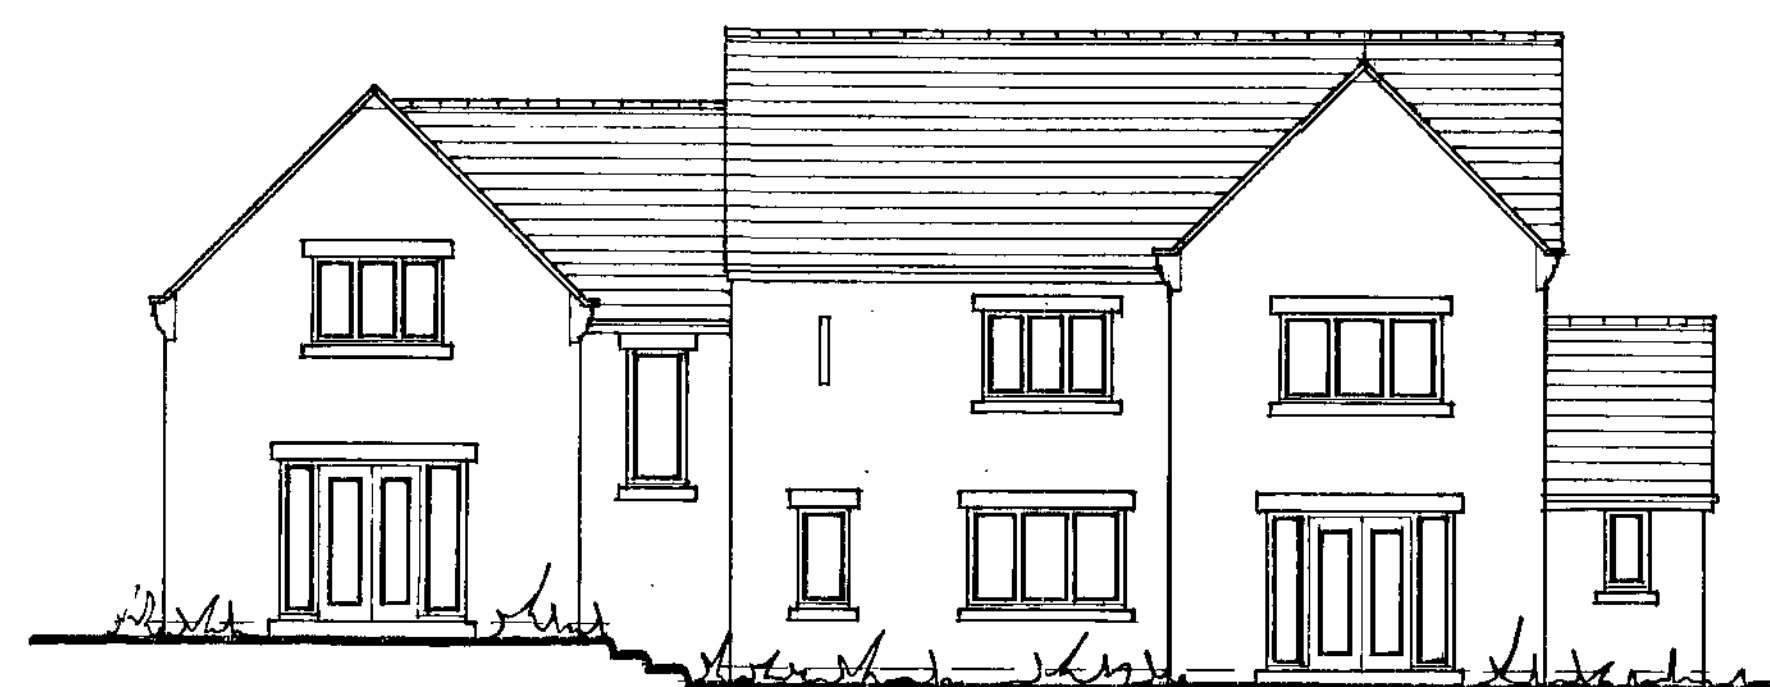


SOUTH ELEVATION




EAST ELEVATION




NORTH ELEVATION

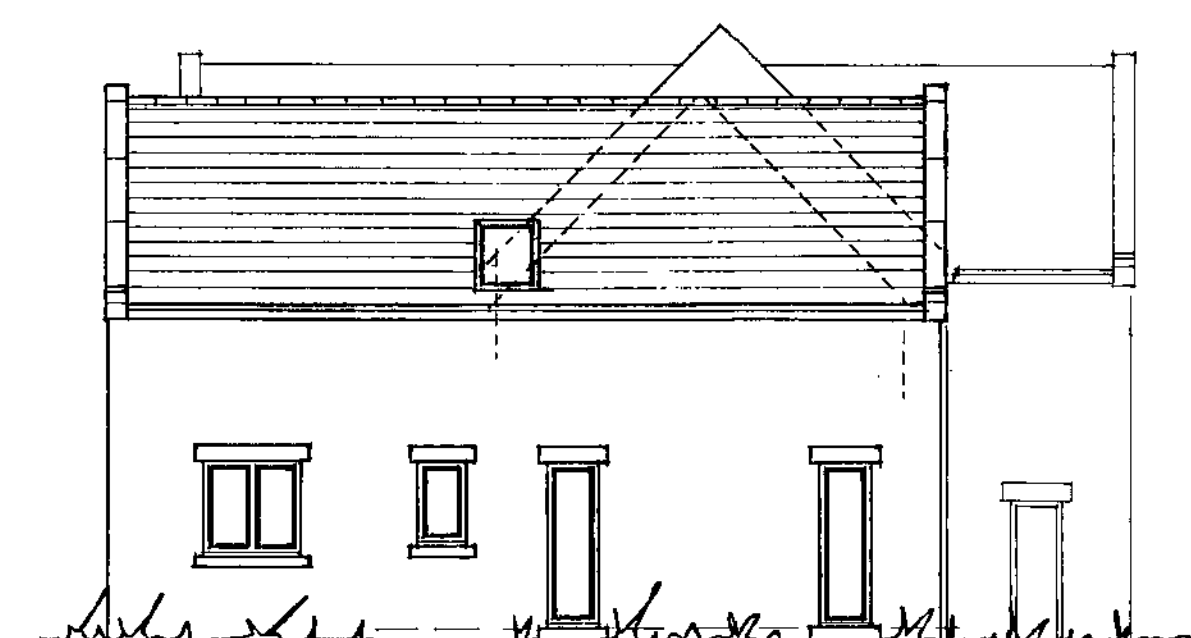

WEST ELEVATION

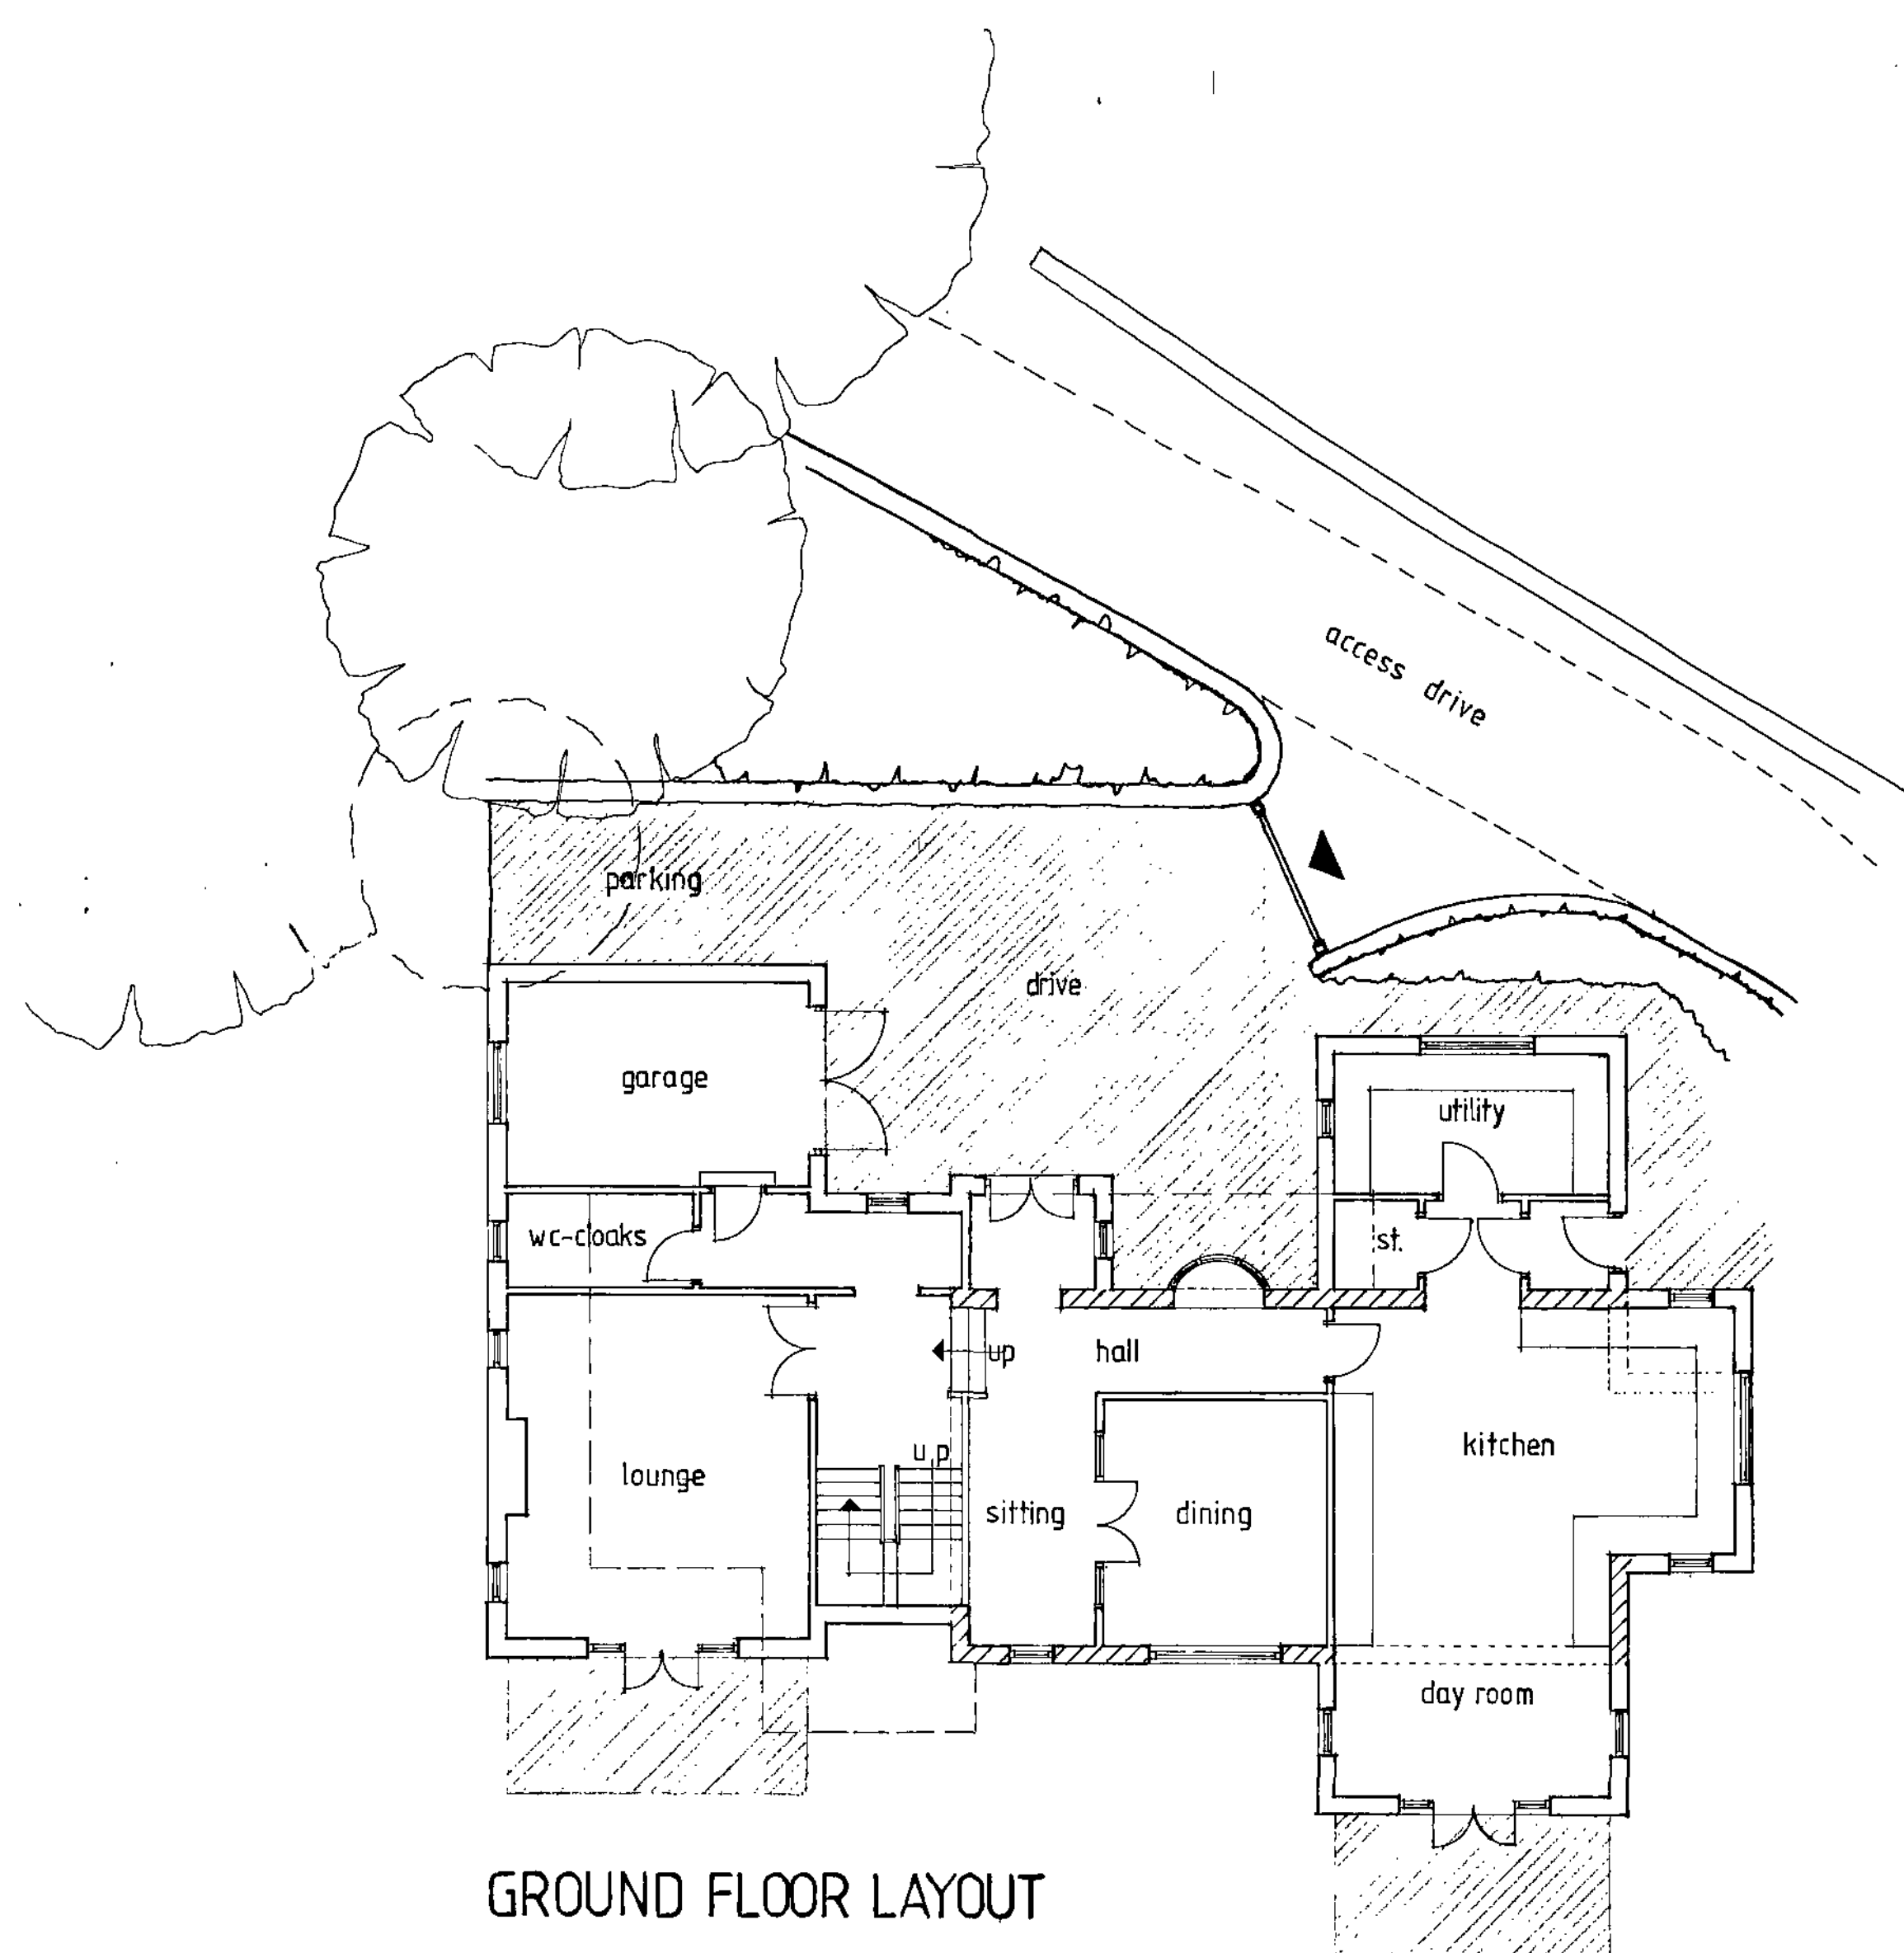

GROUND FLOOR LAYOUT

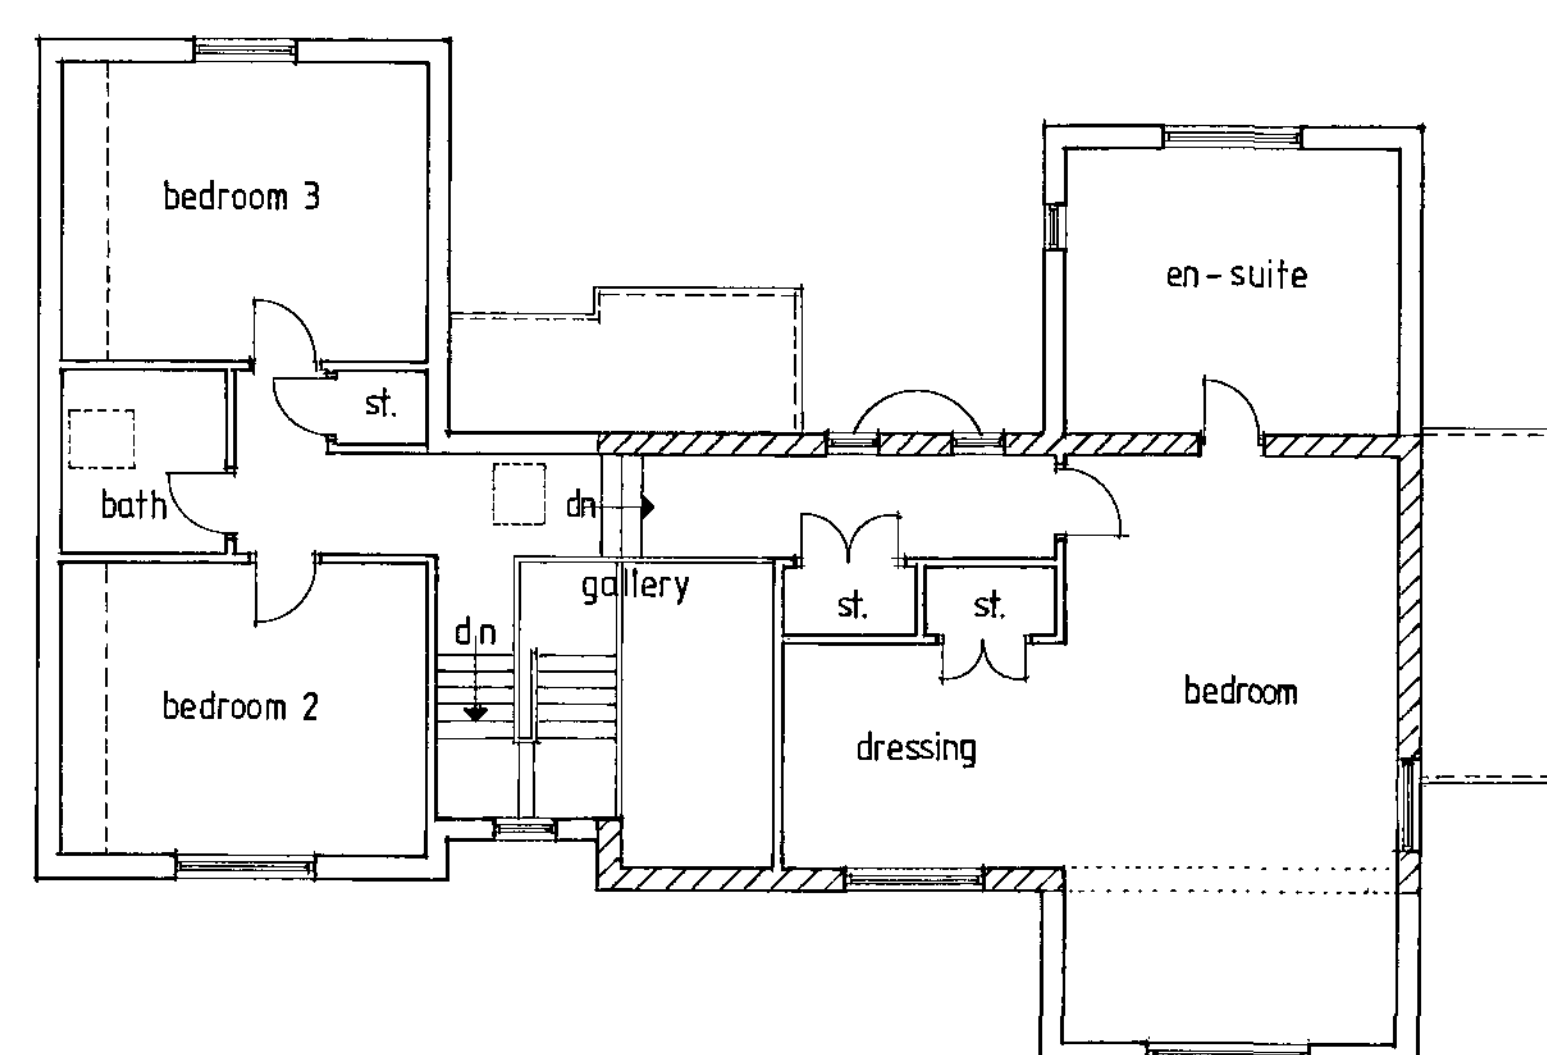

FIRST FLOOR LAYOUT

REVISIONS

BMBC
24 SEP 2007
EAST

PETER DIMBERLINE
CHARTERED ARCHITECT



2 TIPSEY COURT
WAKEFIELD ROAD
STAINCROSS
BARNLEY S75 6FZ

TEL/FAX (01226) 390947

CLIENT
Mr and Mrs Booker

PROJECT
Extension of and alterations to
existing dwelling.

LOCATION
'The Mount' High Hoyland Lane,
High Hoyland, Barnsley.

DRAWING
Proposed details.

SCALE 1:100, DATE Sept. /07.

DRWG No. 2007/018/04

DRAWN BY PD.

REV