



ROYAL INSTITUTE of
BRITISH ARCHITECTS
CHARTERED PRACTICE

THIS DRAWING/COPY AND ANY DESIGN THEREON IS PROTECTED BY COPYRIGHT AND IS THE PROPERTY OF HIRST ARCHITECTS LTD. IT IS TO BE USED ONLY FOR THE PURPOSE FOR WHICH IT WAS EXPRESSLY LOANED AND IS NOT TO BE COPIED IN ANY FORMAT, INFORMATION WITHIN THIS DRAWING IS NOT TO BE PASSED TO ANY THIRD PARTY WITHOUT PRIOR WRITTEN CONSENT. ALL MEASUREMENTS TO BE CHECKED ON SITE PRIOR TO CONSTRUCTION. DO NOT SCALE THIS DRAWING.

HIRST ARCHITECTS LTD ©
COMPANY NUMBER 12942045

[illegible]

NOT FOR CONSTRUCTION

CLIENT / APPLICANT

Mr & Mrs Basford

SITE ADDRESS
20 Grovener Walk
Barnsley S70 6HG

PROJECT STAGE
WORKING DRAWING


DRAWING

Proposed Combined Plans


JOB NUMBER	DRAWING	REVISION
HA-22-17-P	-02	-00

SCALE
VARIES A.1


HIRST ARCHITECTS ©
RIBA CHARTERED PRACTICE

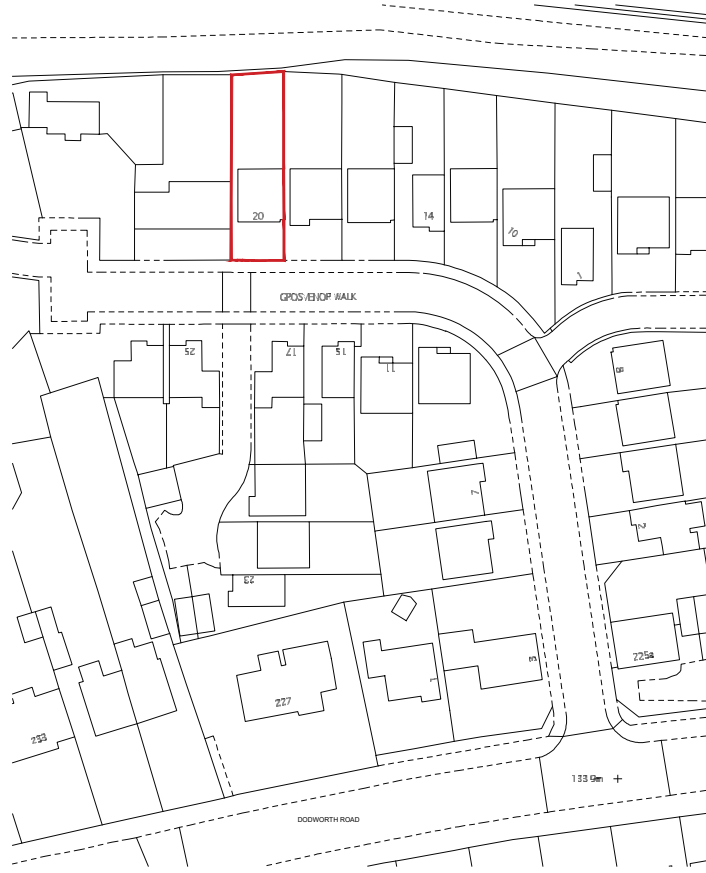


LOCATION PLAN SCALE 1:1250

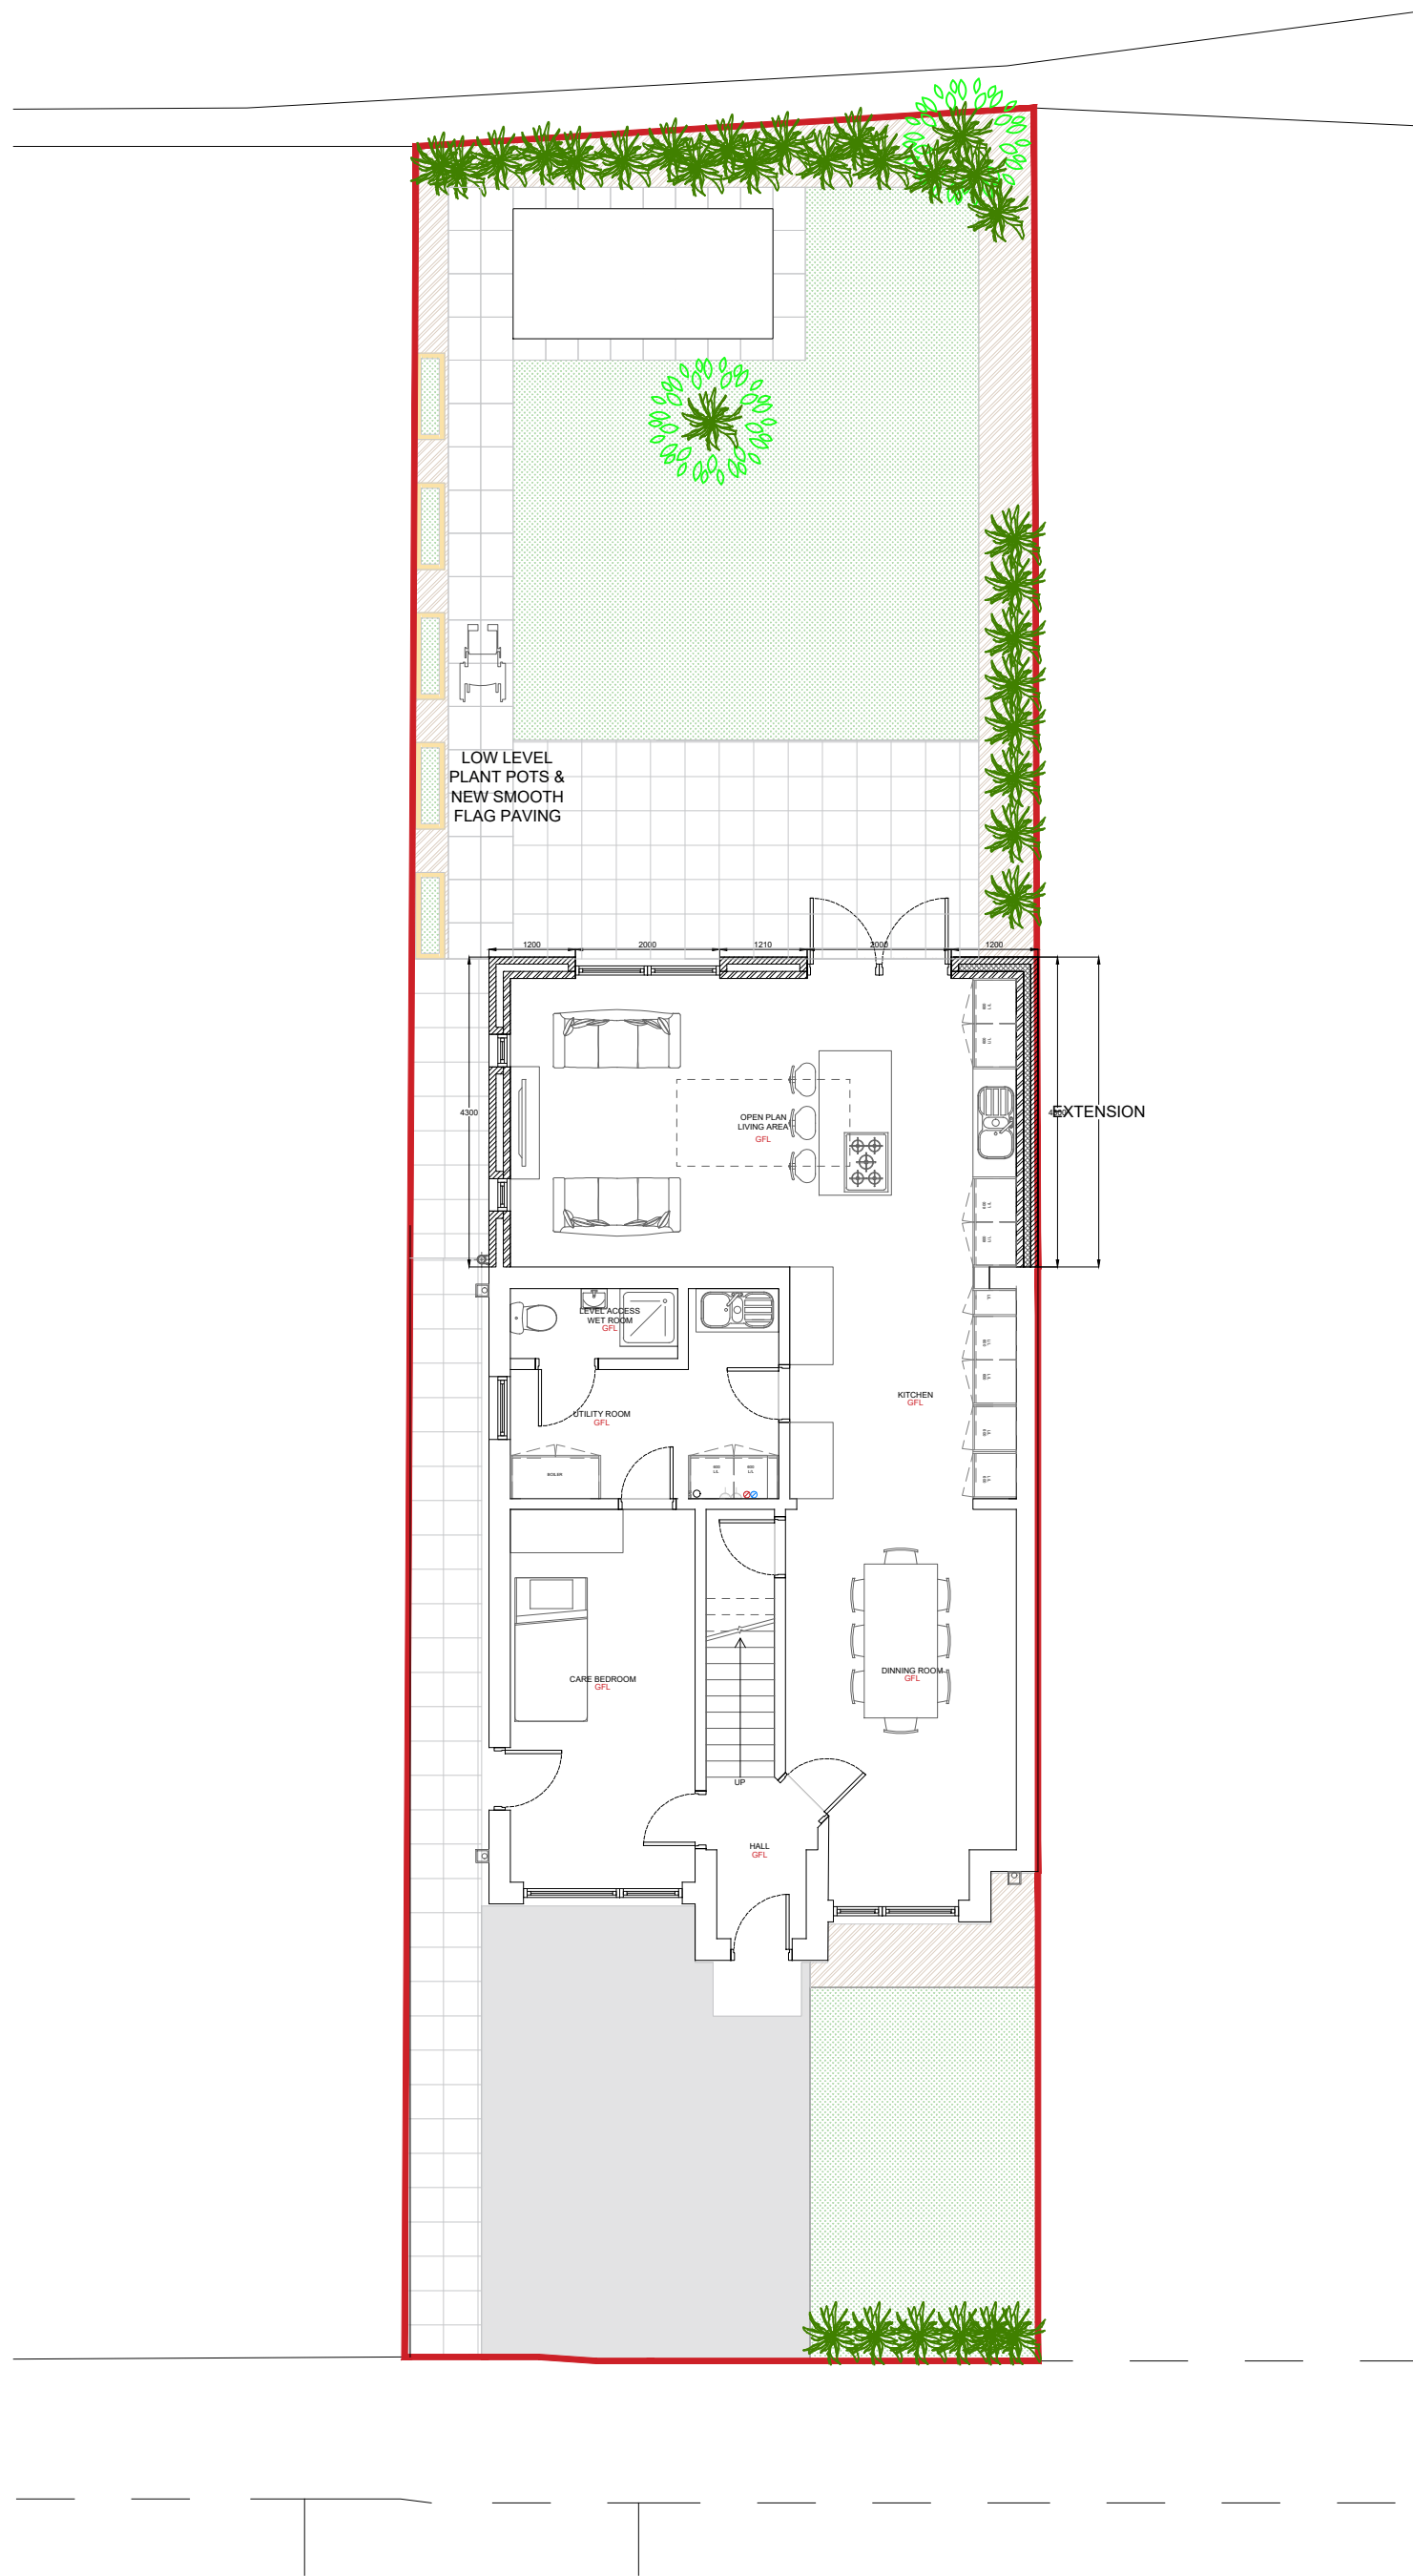

PROPOSED SITE / BLOCK PLAN SCALE 1:100

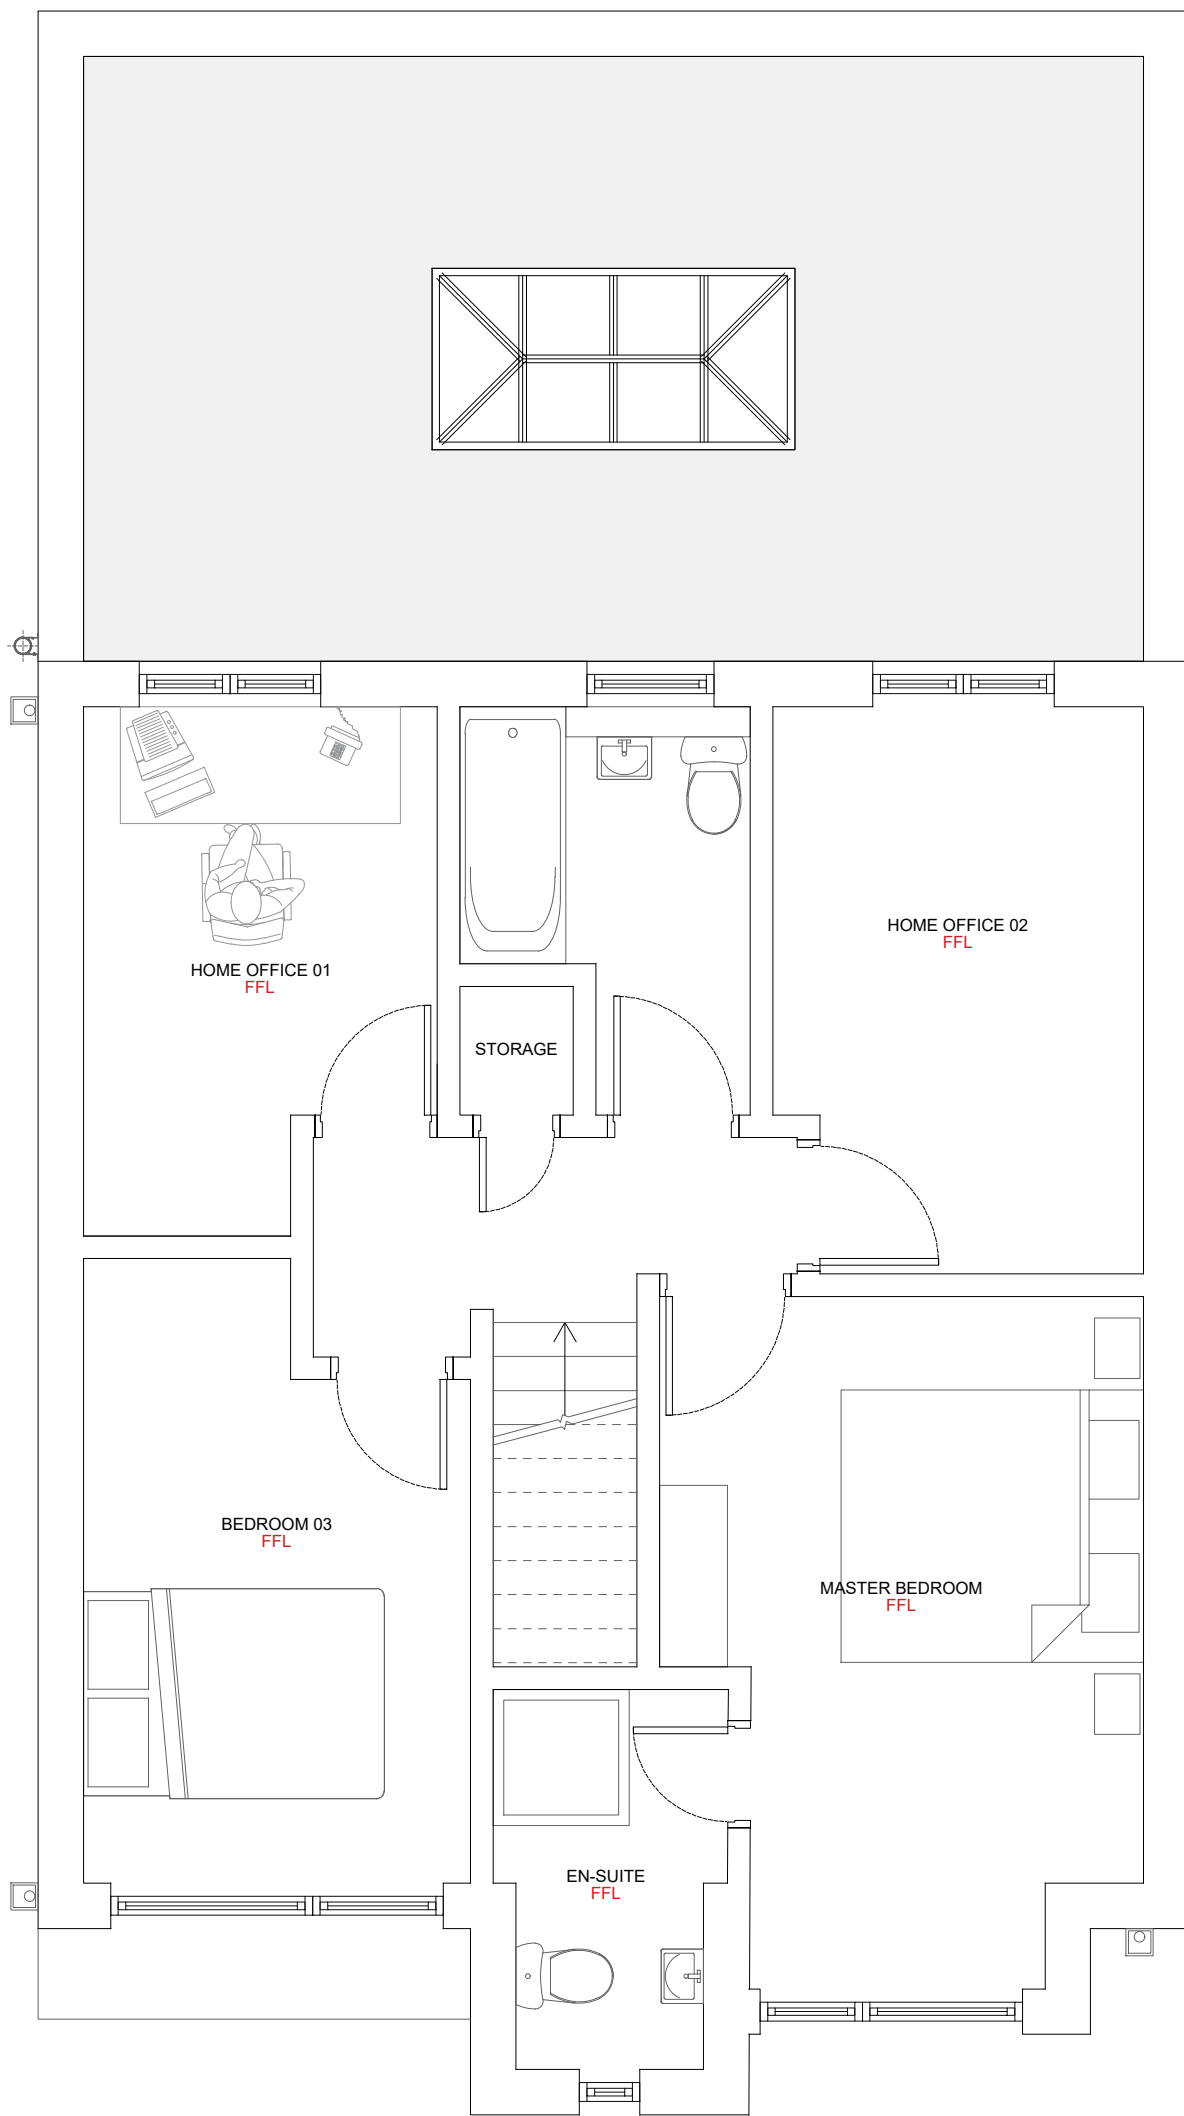

PROPOSED FIRST FLOOR PLAN SCALE 1:50

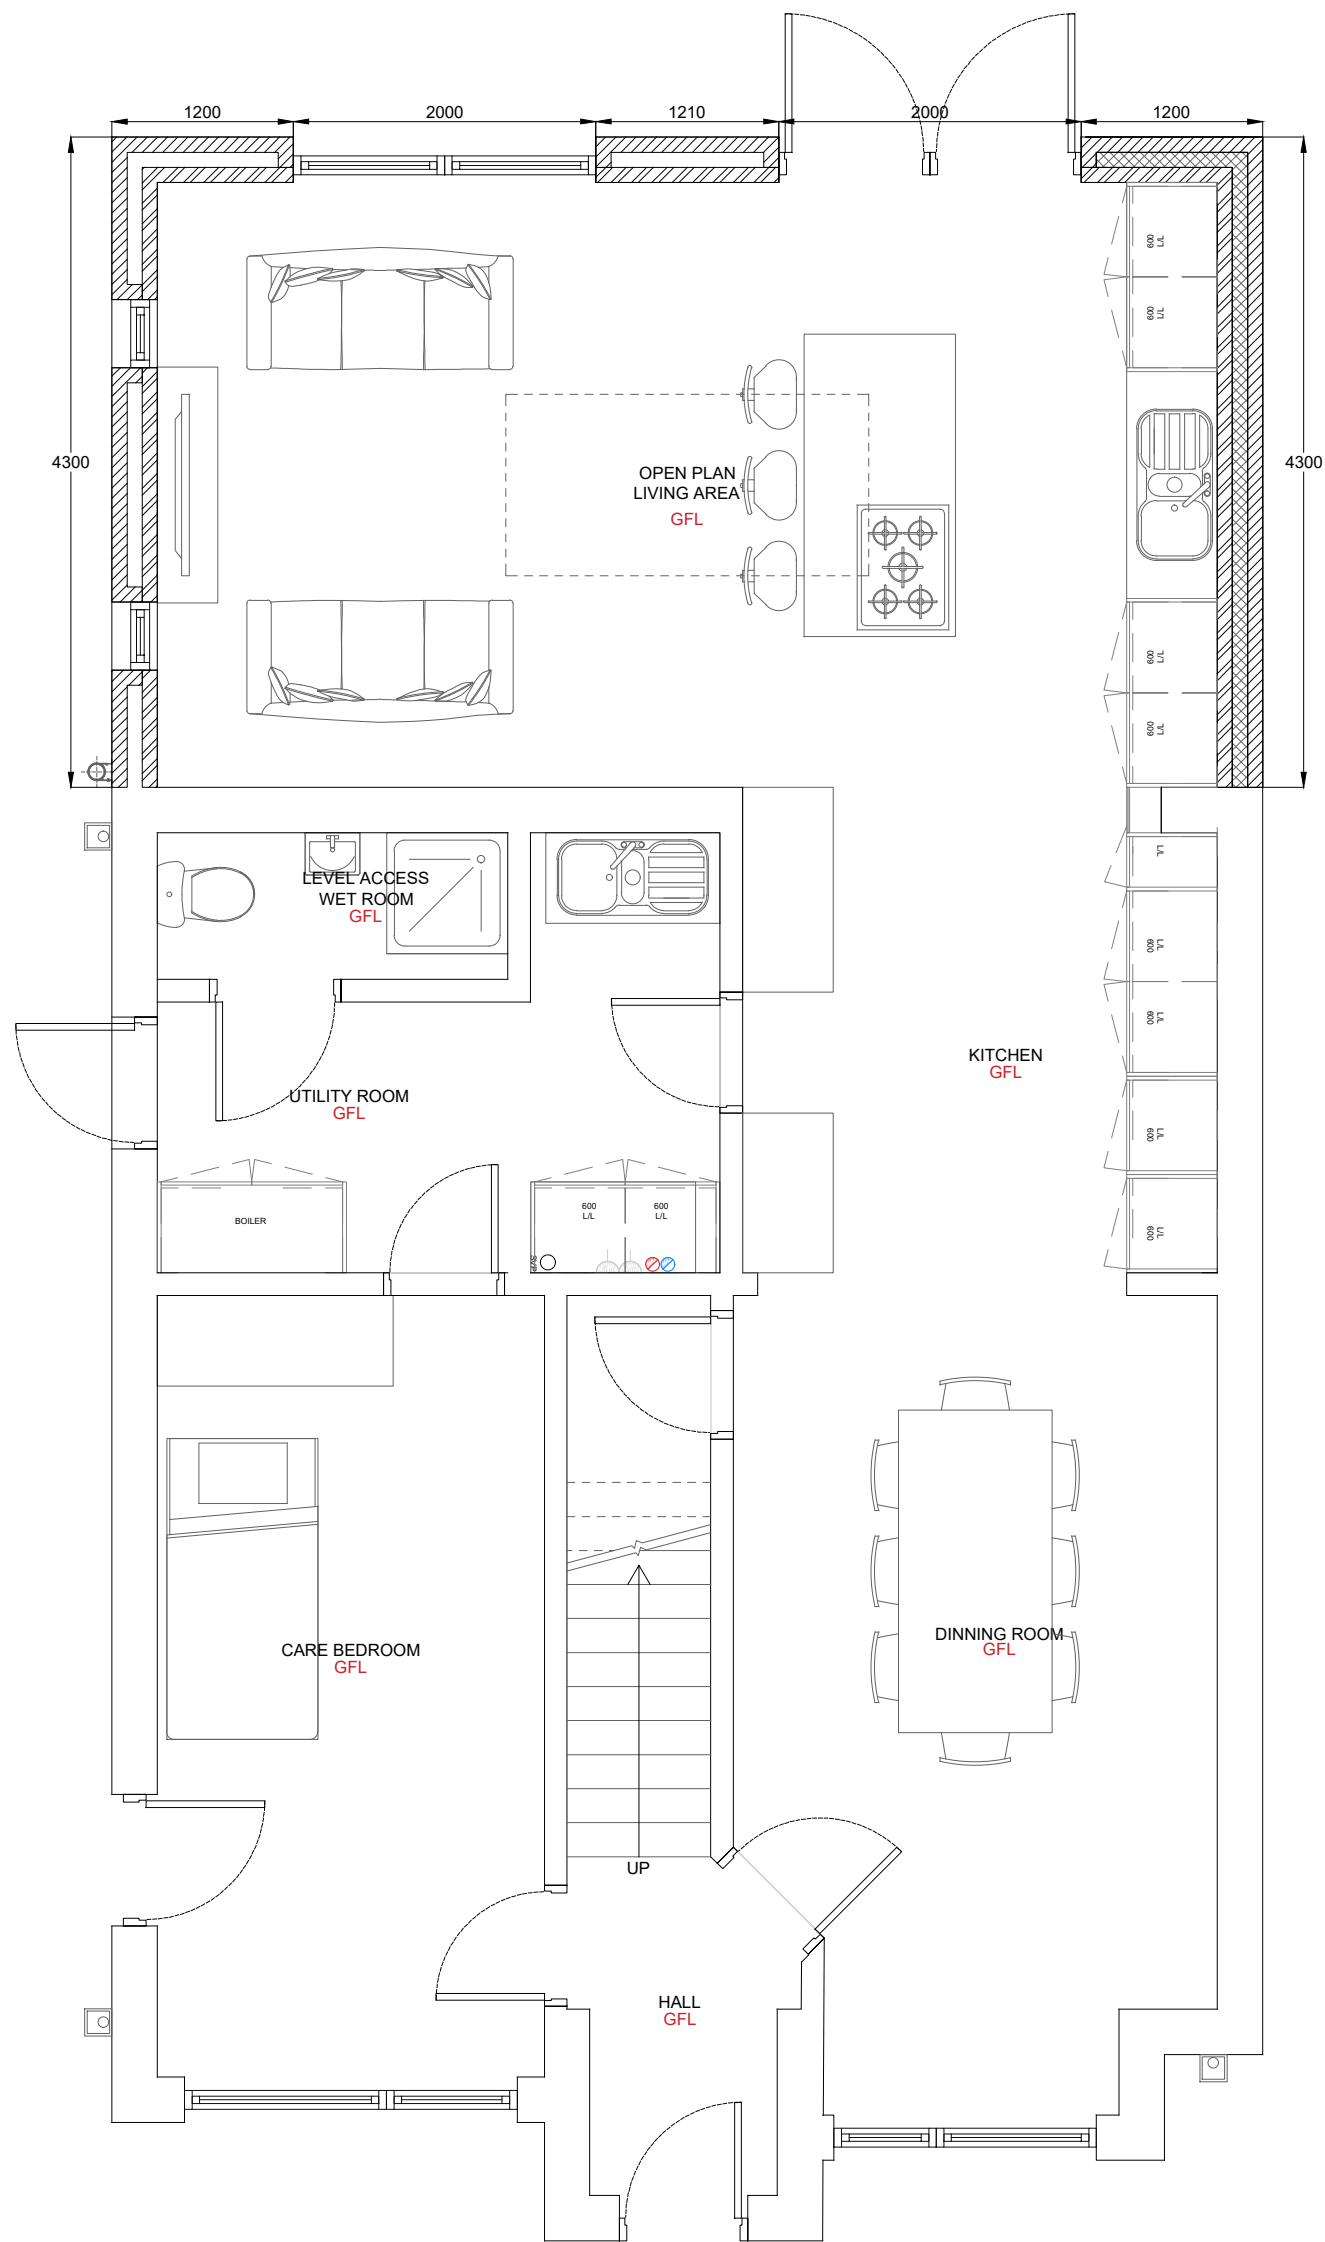

PROPOSED GROUND FLOOR PLAN SCALE 1:50