


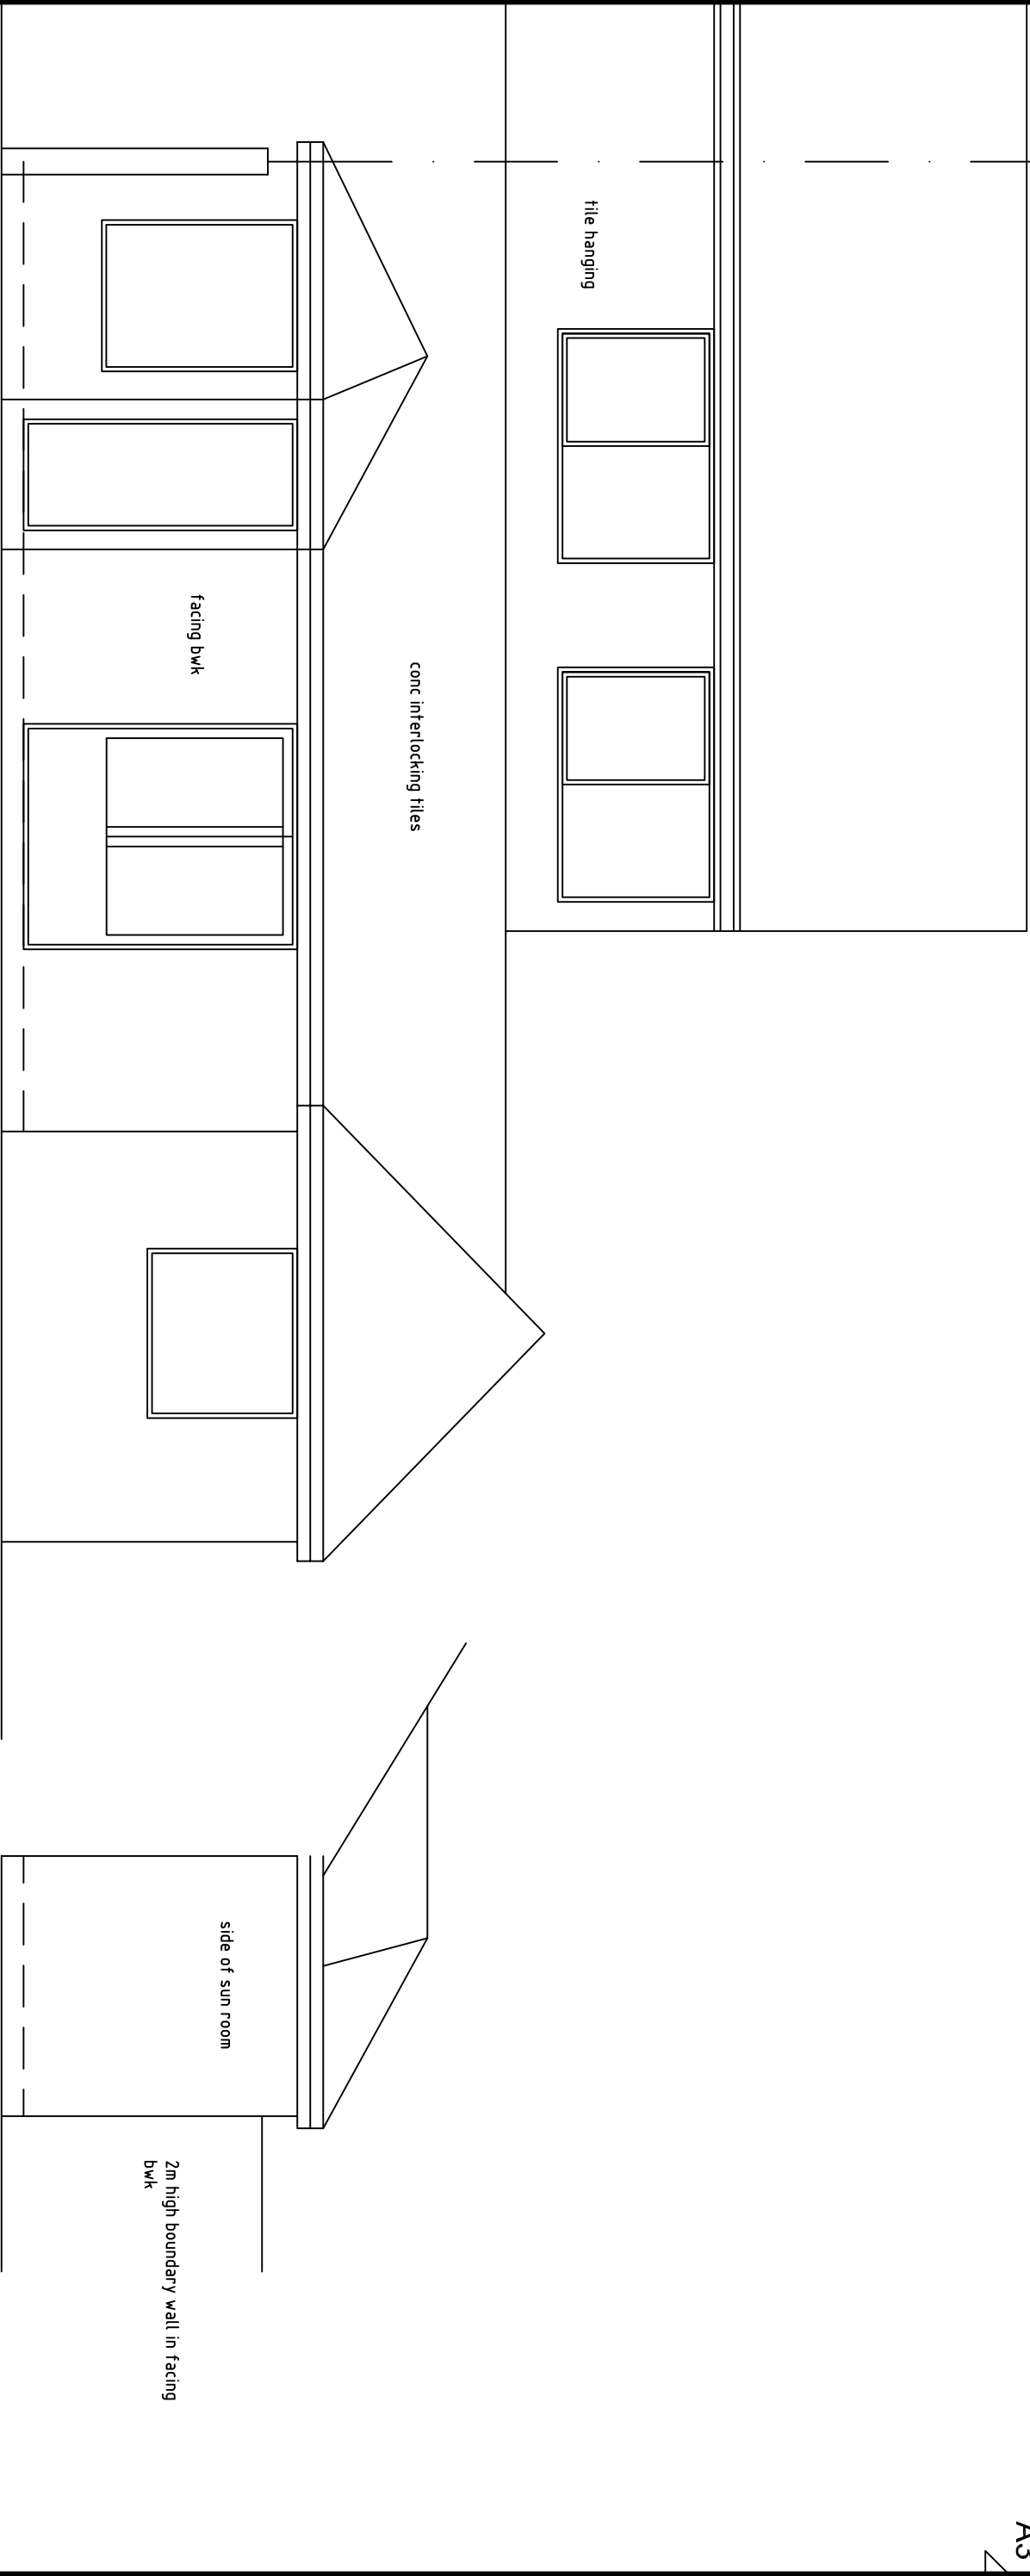

existing rear elevation

existing side elevation
viewed from N0 23

roy harrison architects			
41A Staincross Common S.Yorkshire S75 6, JF Telephone/Fax (01226) 381883 E-Mail: royarch@aol.com			
Client			
Mr&Mrs R Waddington			
Project			
21 Lynwood Drive Carlton Barnsley S71 3ES			
Title			
single storey rear extension existing elevation			
Date	Drawing No.	Scale	
27/5/13	rw/2	1:50	
Sheet 1	Revision	Drawn	
of 1			