


New Bi-fold door by
Horton Automatics in RAL
9011 Matt

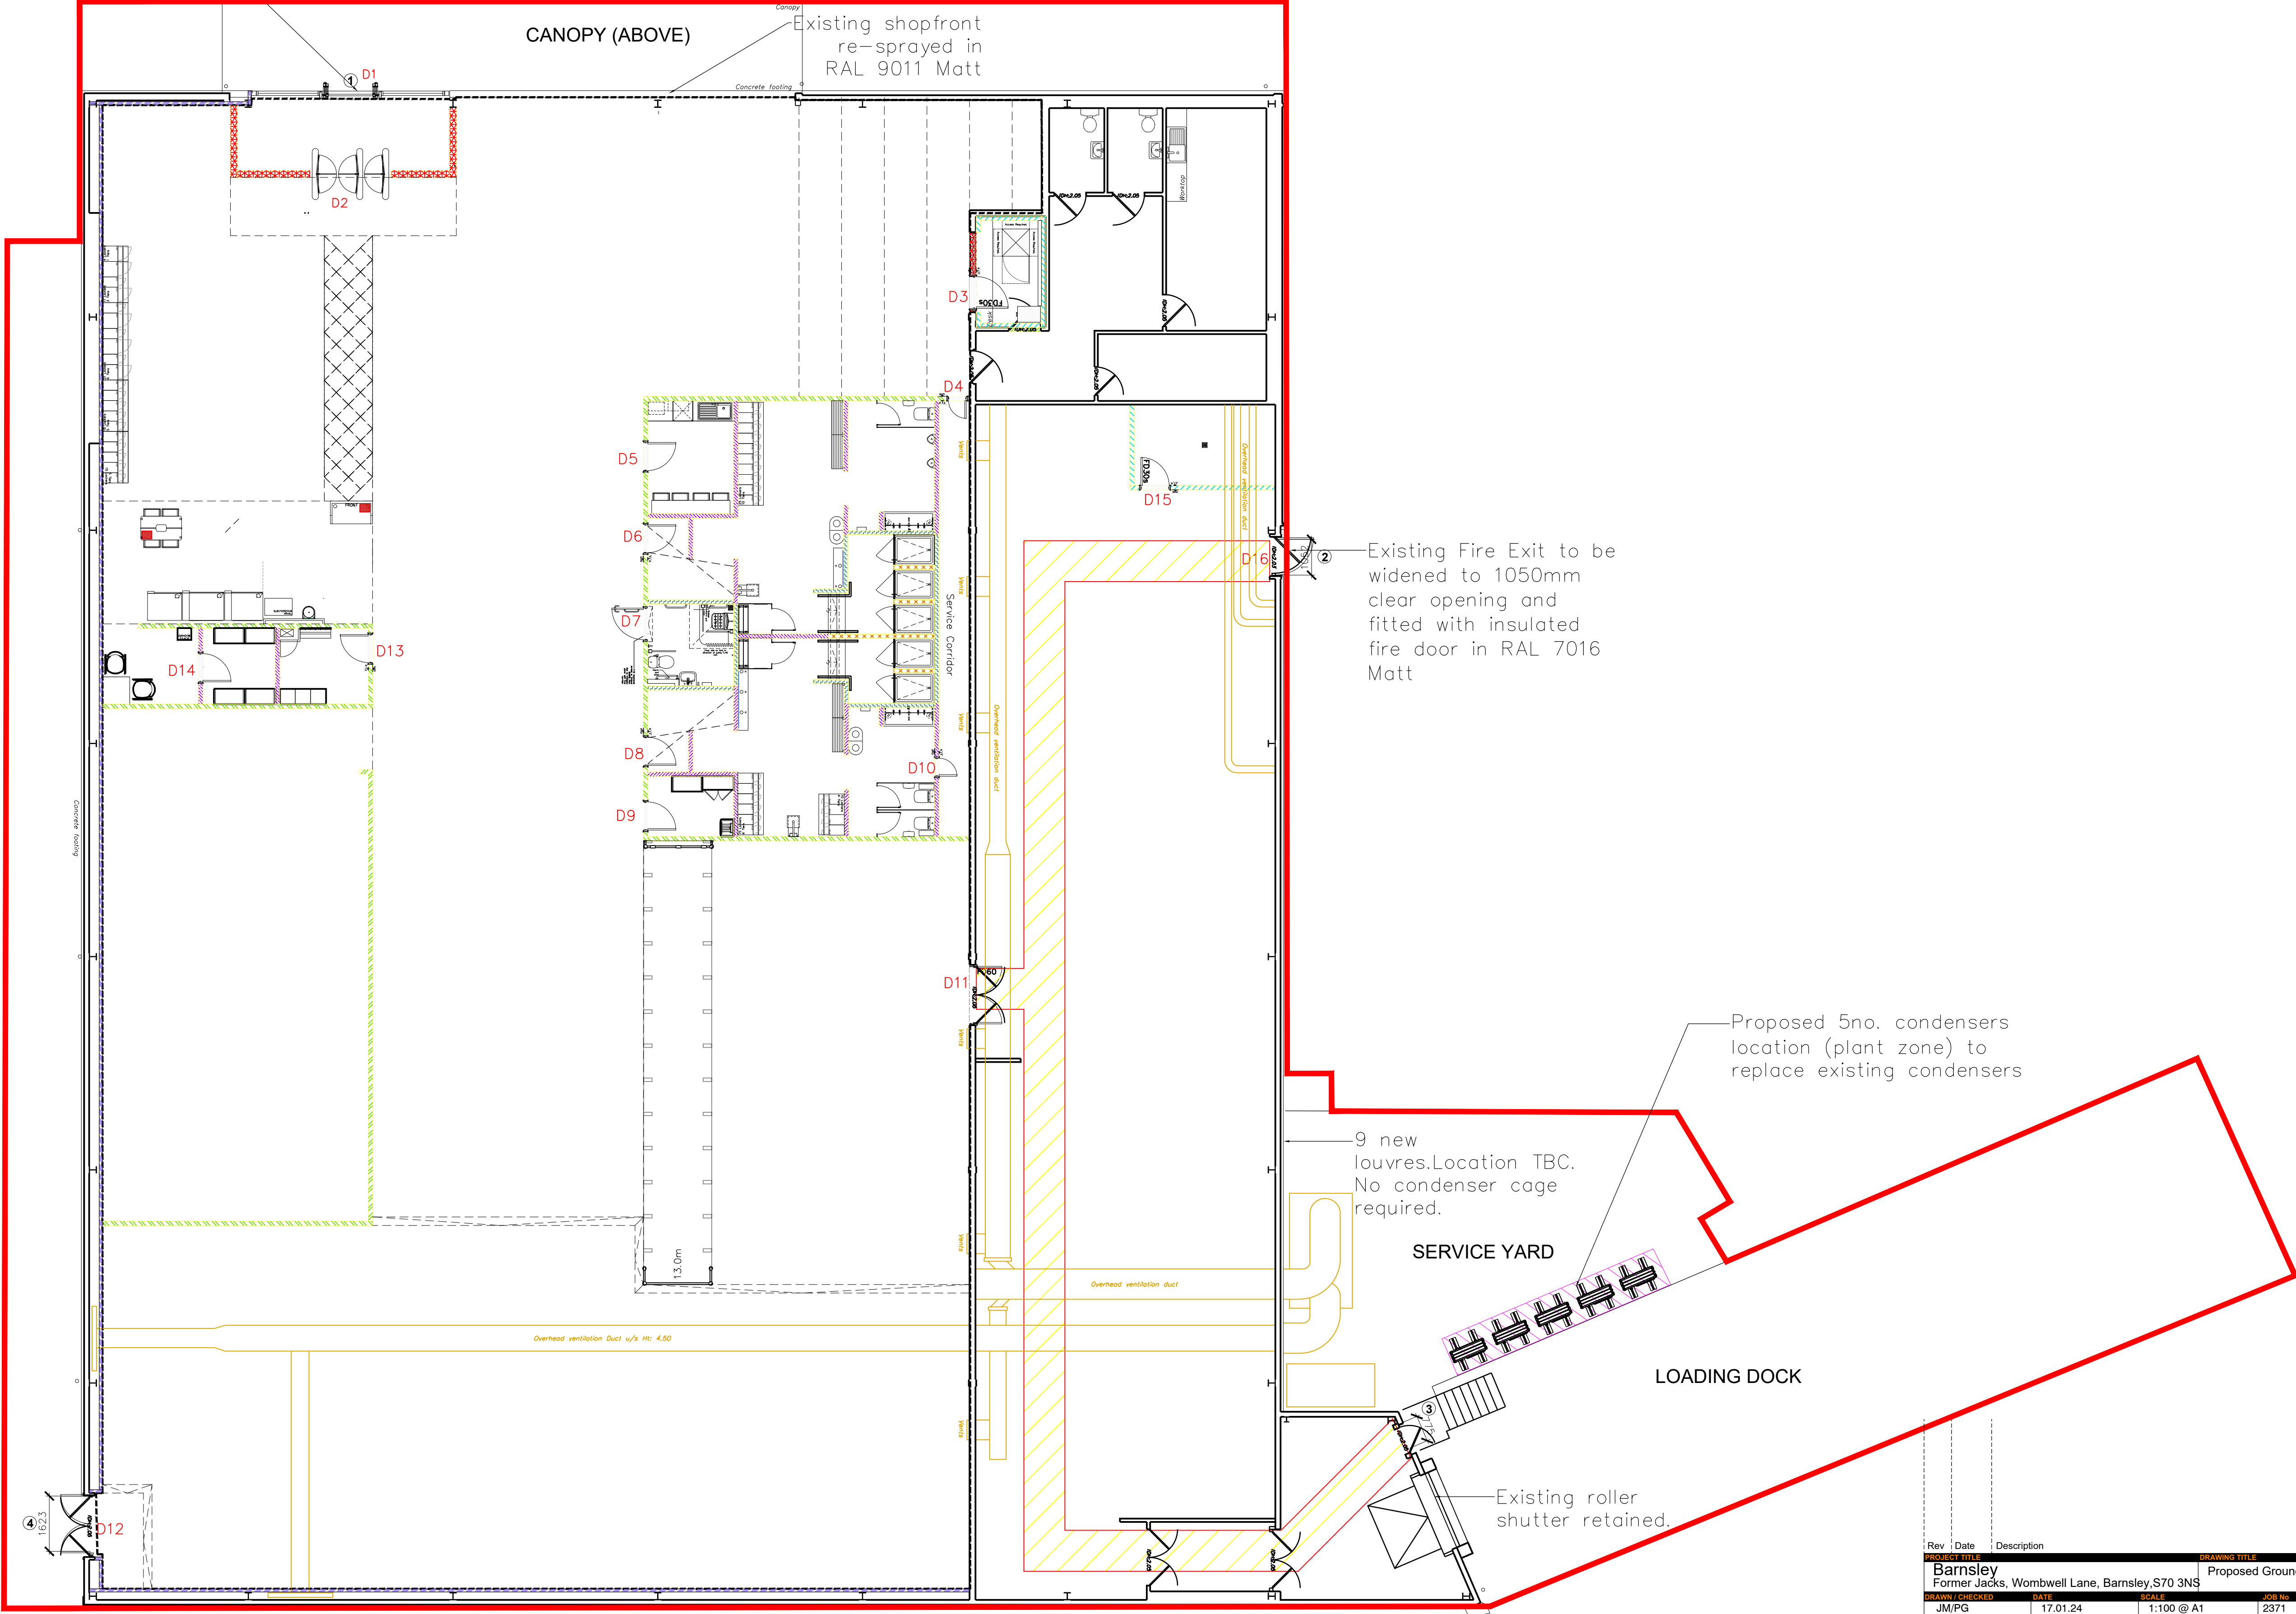

Proposed Ground Floor Plan

Rev	Date	Description	Drawn/Checked
1	17.01.24	17.01.24	17.01.24

PROJECT TITLE
Barnsley
Former Jacks, Wombwell Lane, Barnsley S70 3NS

DRAWING TITLE
Proposed Ground Floor Plan

DRAWN/ISSUED BY
JM/PG

DATE
17.01.24

SCALE
1:100 @ A1

JOB NO.
2371

DRAWING NO.
102-PFP

DRAWING PURPOSE
TOWN PLANNING APPLICATION

Rev
P01

PUREGYM

Pure Gym Ltd
Town Centre House
The Merrion Centre
Leeds
LS2 8LY
e: architecture@puregym.com
t: 0113 285 8787
w: www.puregym.com