



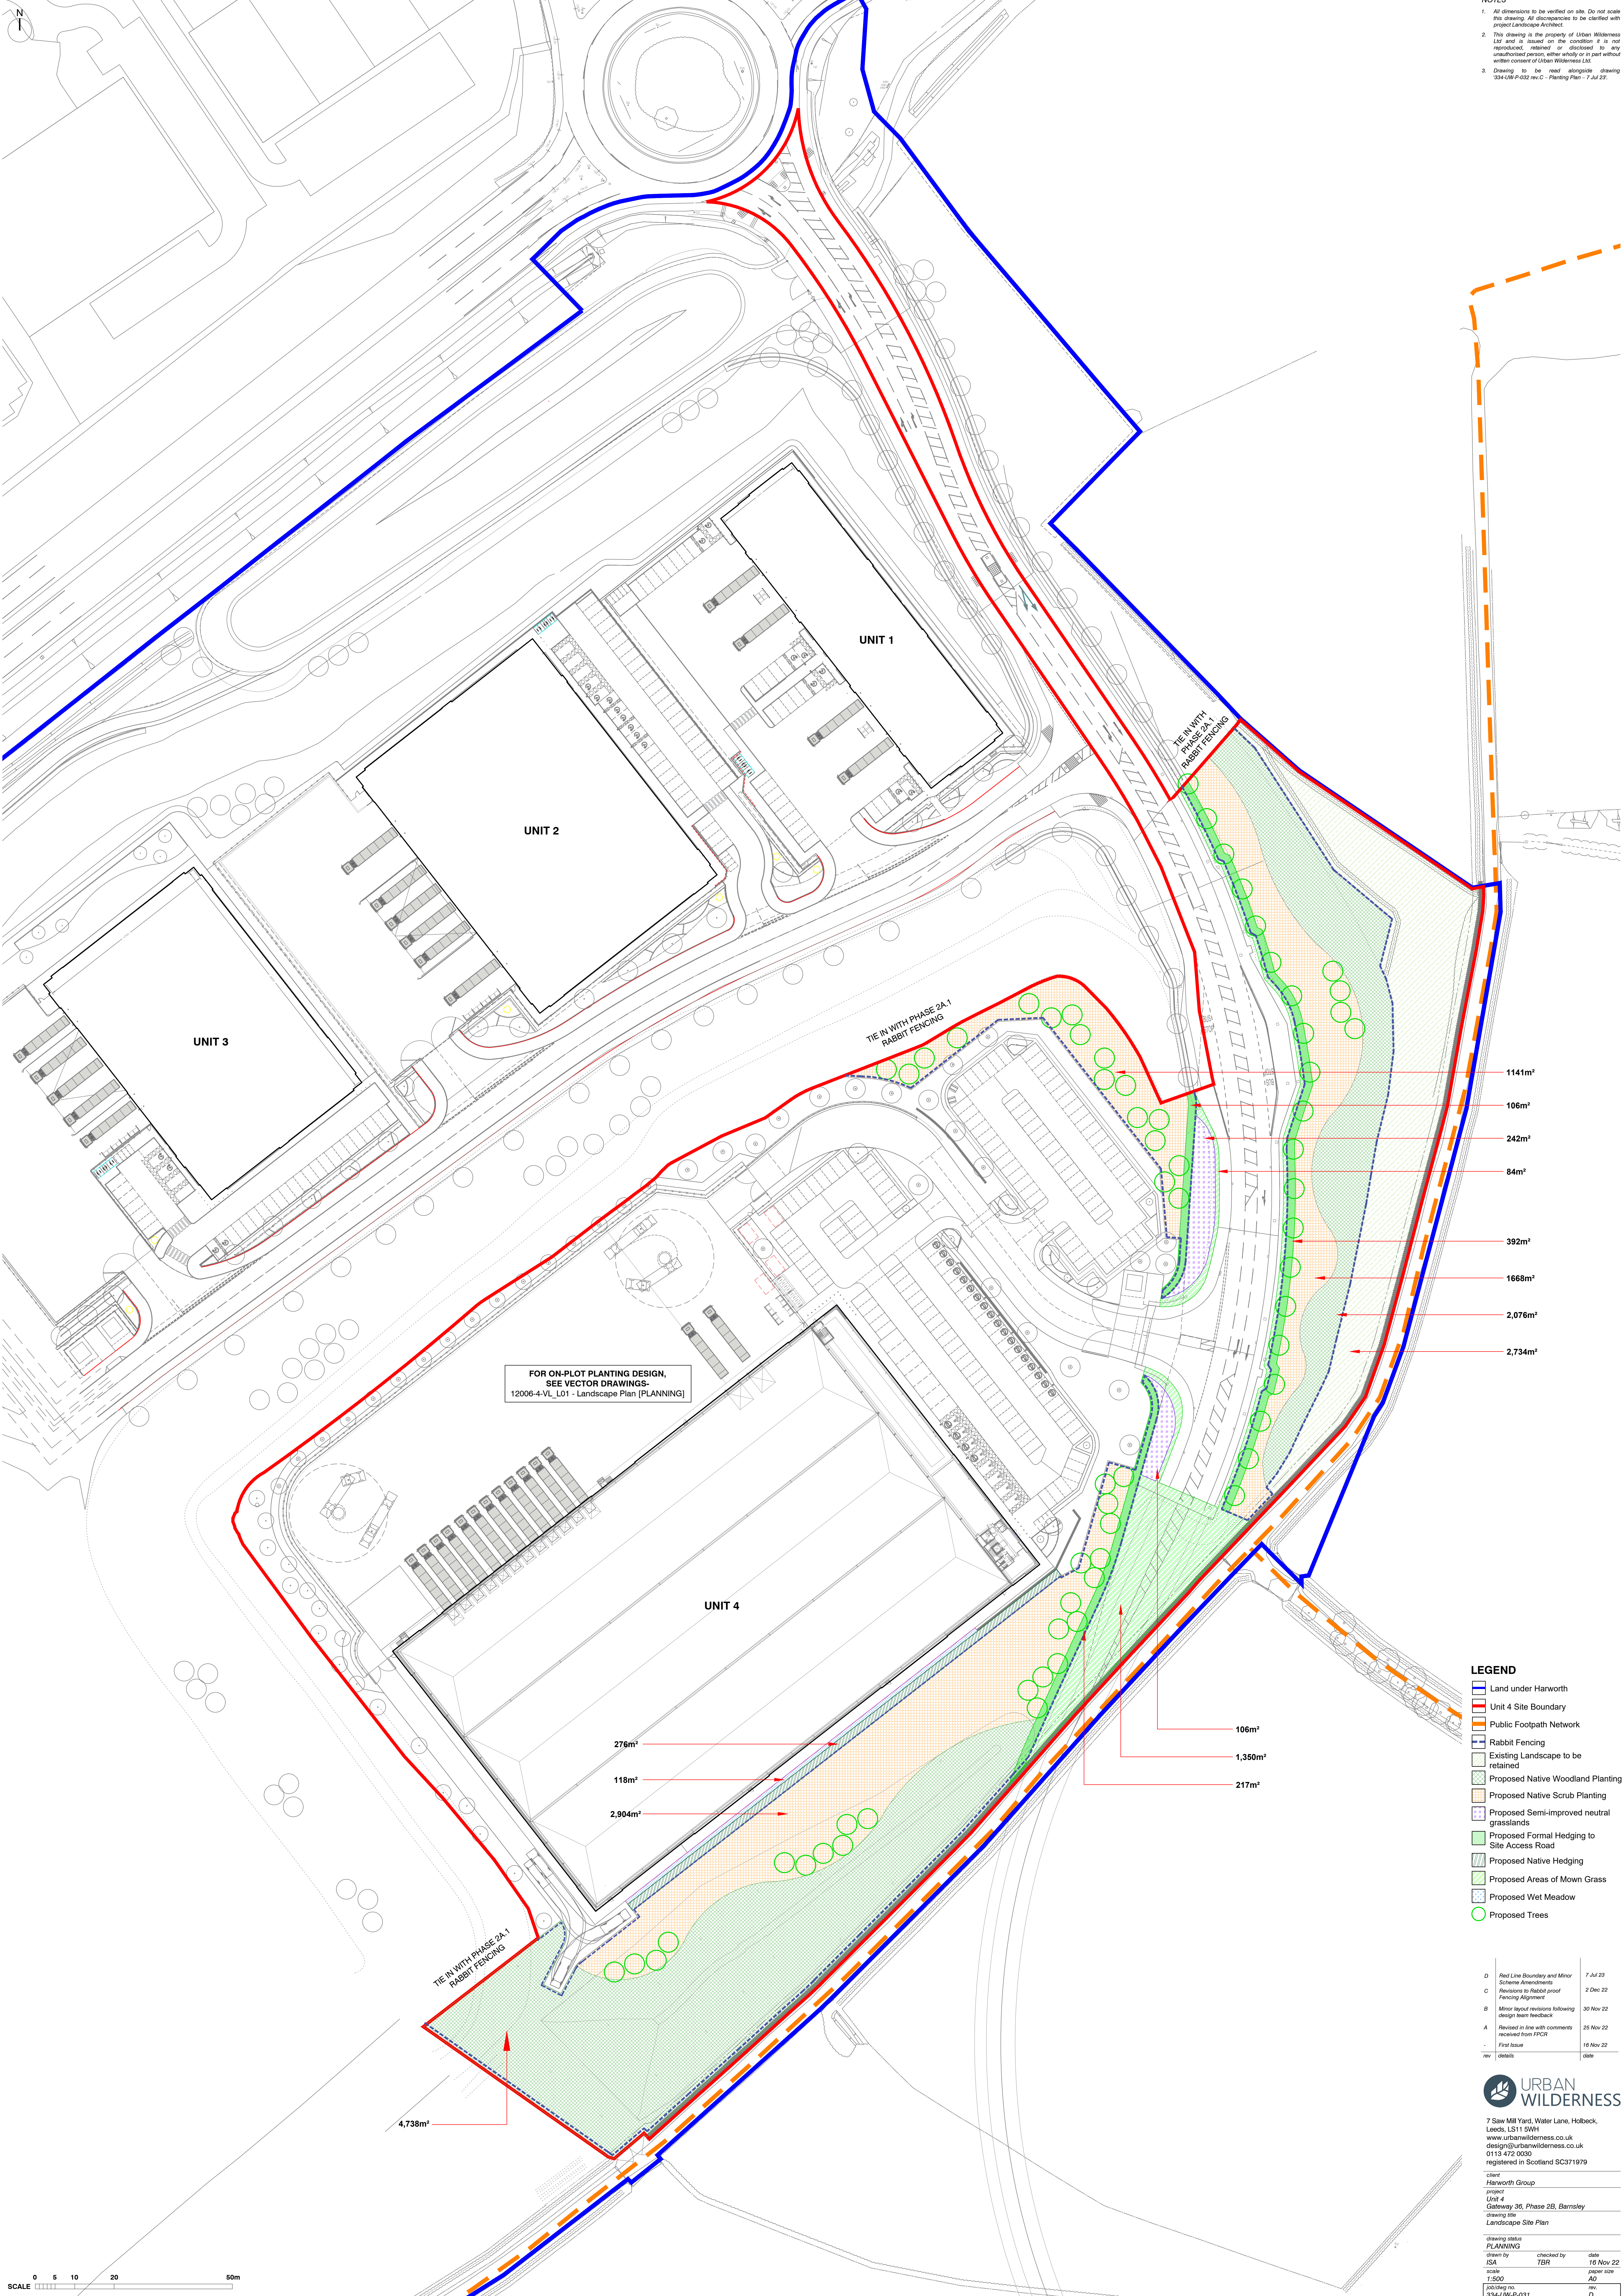

NOTES

1. All dimensions to be verified on site. Do not scale this drawing. All discrepancies to be clarified with project Landscape Architect.
2. This drawing is the property of Urban Wilderness Ltd and is issued on the condition it is not reproduced, retained or disclosed to any unauthorised person, either wholly or in part without written consent of Urban Wilderness Ltd.
3. Drawing to be read alongside drawing 334-UW-P-031 rev C - Planning Plan - 7 Jul 23.

 

- LEGEND**
- Land under Harworth
 - Unit 4 Site Boundary
 - Public Footpath Network
 - Rabbit Fencing
 - Existing Landscape to be retained
 - Proposed Native Woodland Planting
 - Proposed Native Scrub Planting
 - Proposed Semi-improved neutral grasslands
 - Proposed Formal Hedging to Site Access Road
 - Proposed Native Hedging
 - Proposed Areas of Mown Grass
 - Proposed Wet Meadow
 - Proposed Trees

D	Red Line Boundary and Minor Scheme Amendments	7 Jul 23
C	Revisions to Rabbit proof Fencing Alignment	2 Dec 22
B	Minor layout revisions following design team feedback	30 Nov 22
A	Revised in line with comments received from FPCR	25 Nov 22
-	First Issue	16 Nov 22
rev	date	

URBAN WILDERNESS

7 Saw Mill Yard, Water Lane, Holbeck, Leeds, LS11 2WH
www.urbanwilderness.co.uk
design@urbanwilderness.co.uk
0113 472 0030
registered in Scotland SC371979

client
Harworth Group

project
Unit 4
Gateway 36, Phase 2B, Barnsley

drawing title
Landscape Site Plan

drawing status
PLANNING

drawn by	checked by	date
ISA	TBR	16 Nov 22

scale
1:500

paper size
A0

job/dwg no.	rev.
334-UW-P-031	D