


The Contractor is responsible for checking dimensions and any discrepancy to be verified with the Architects before proceeding.
Figured dimensions to be worked to only.
DO NOT SCALE

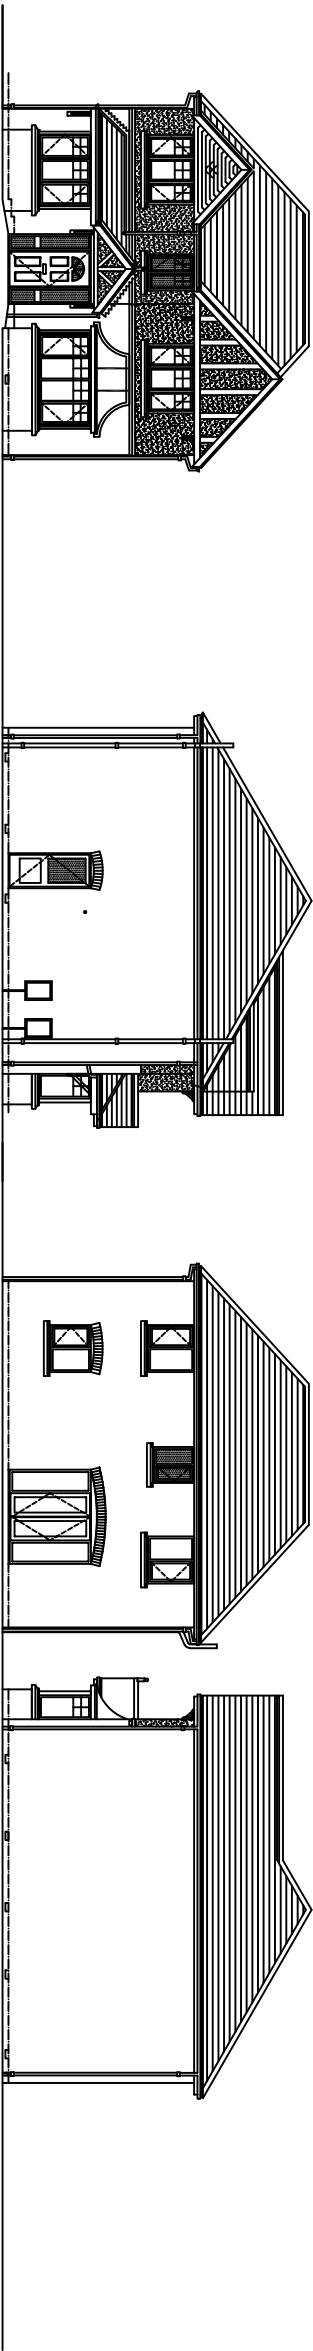

FRONT


SIDE

REAR

SIDE


ELEVATIONS

Scale 1:200

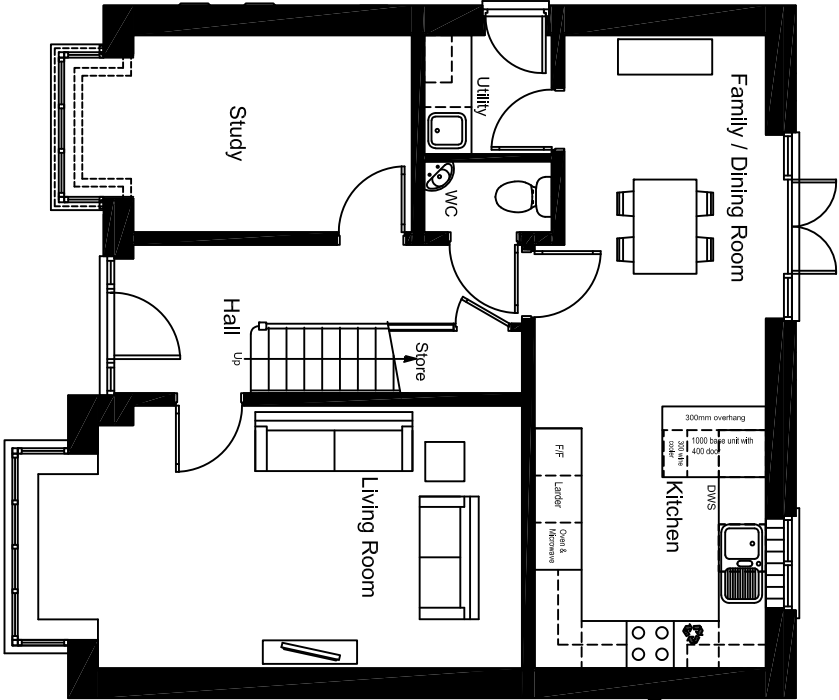

GROUND FLOOR PLAN

Scale 1:100

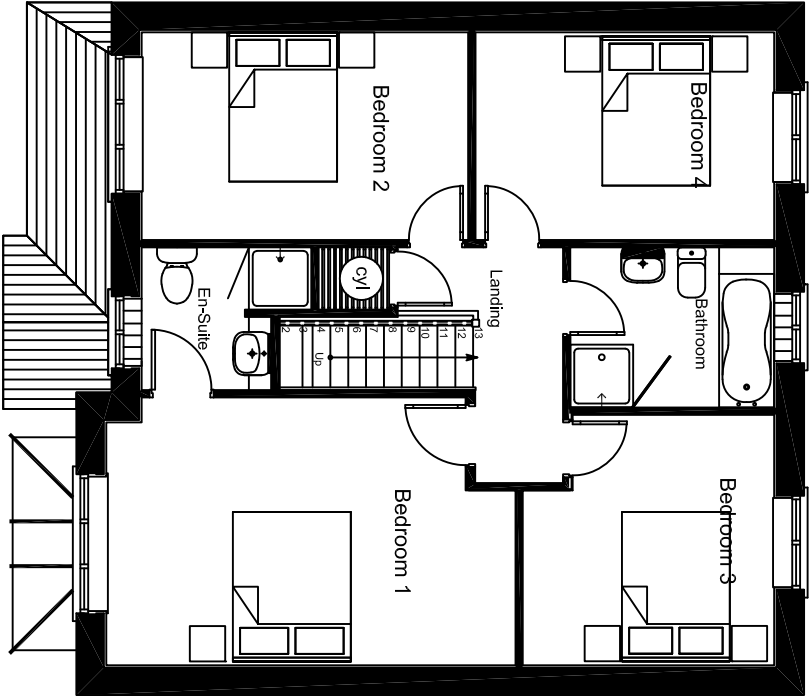


FIRST FLOOR PLAN

Scale 1:100

Title
The Bayswater - Planning Drawing
Hipped roof without Conservatory

scale	size	db	db	date
1:100/200	A3	AB		20.11.12

drawing no.	rev
BAY-P-04 (2010)	

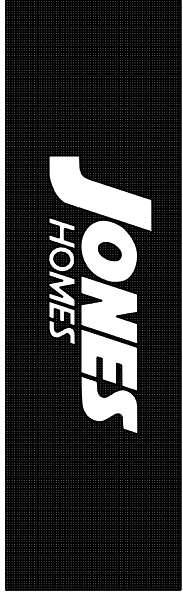

JONES HOMES
EMERSON HOUSE, HEYES LANE, ALDERLEY EDGE, CHESHIRE, SK9 7LP
Tel: (01625) 568400 Fax: (01625) 568270