


Notes:
Planning drawings, not to be used for construction or building regulation purposes


Revision: --
Revision List:

0 5m


Project Name: 116 Haigh Lane, Hoylandswaine
Drawing Title: Floor Plans - Proposed
Drawing Number: 1037/TP/005
Scale: 1:100@A3

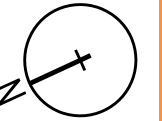

Date: August 10

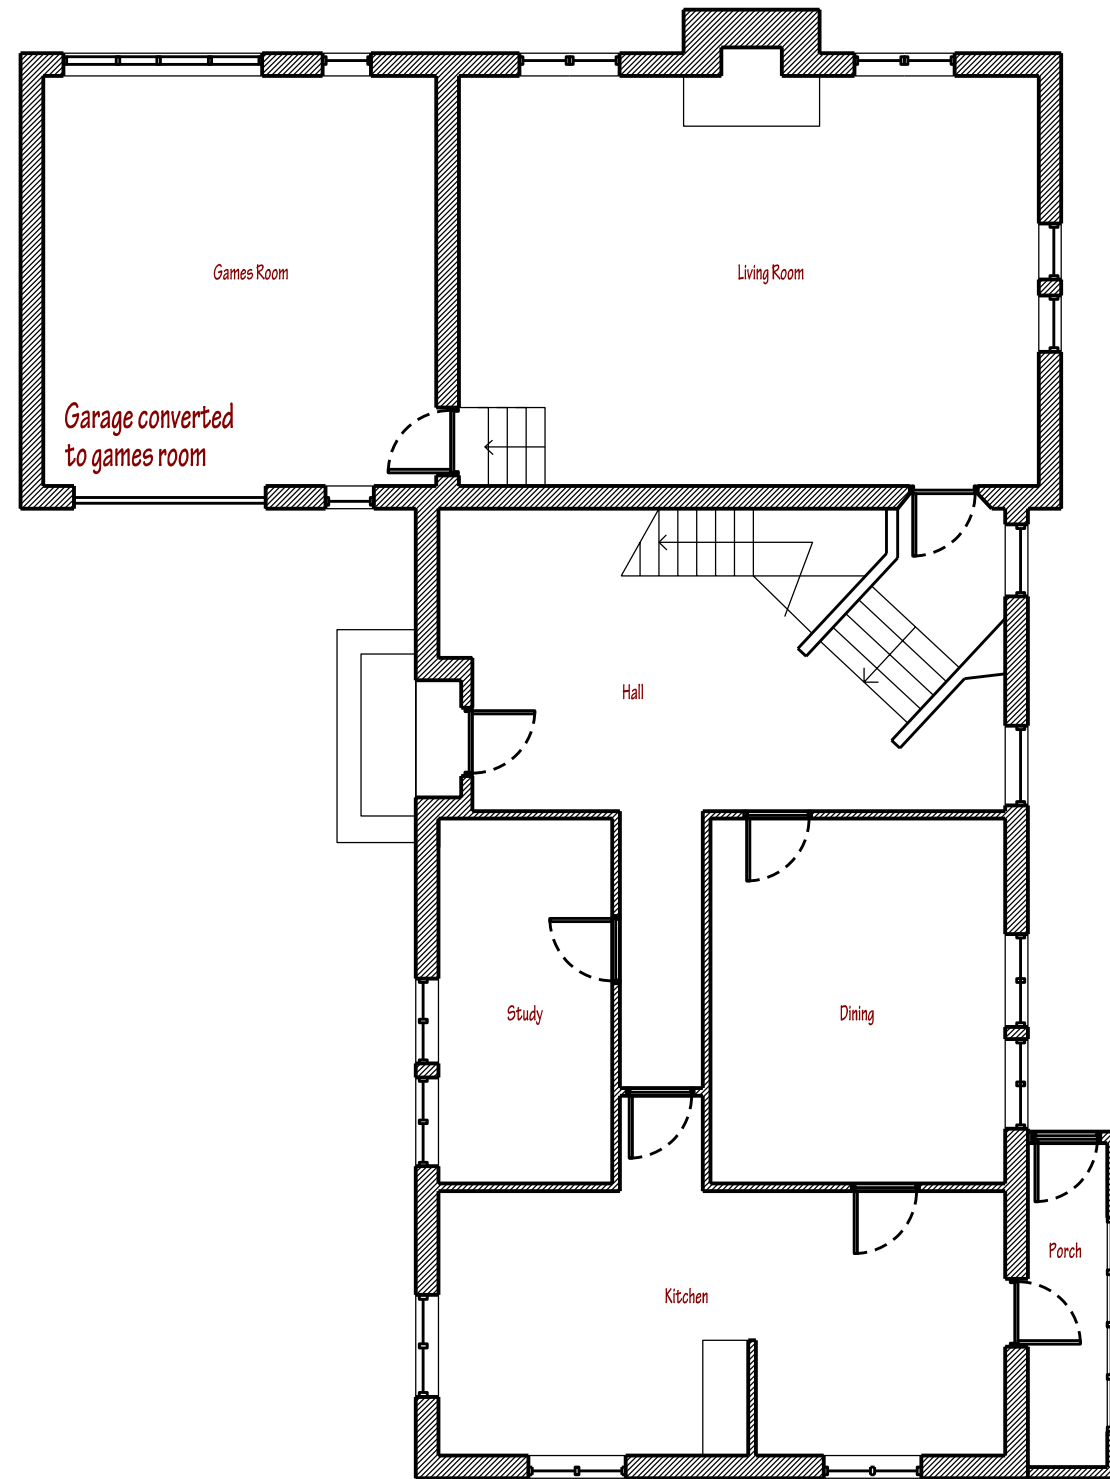

Ground Floor Plan - Proposed

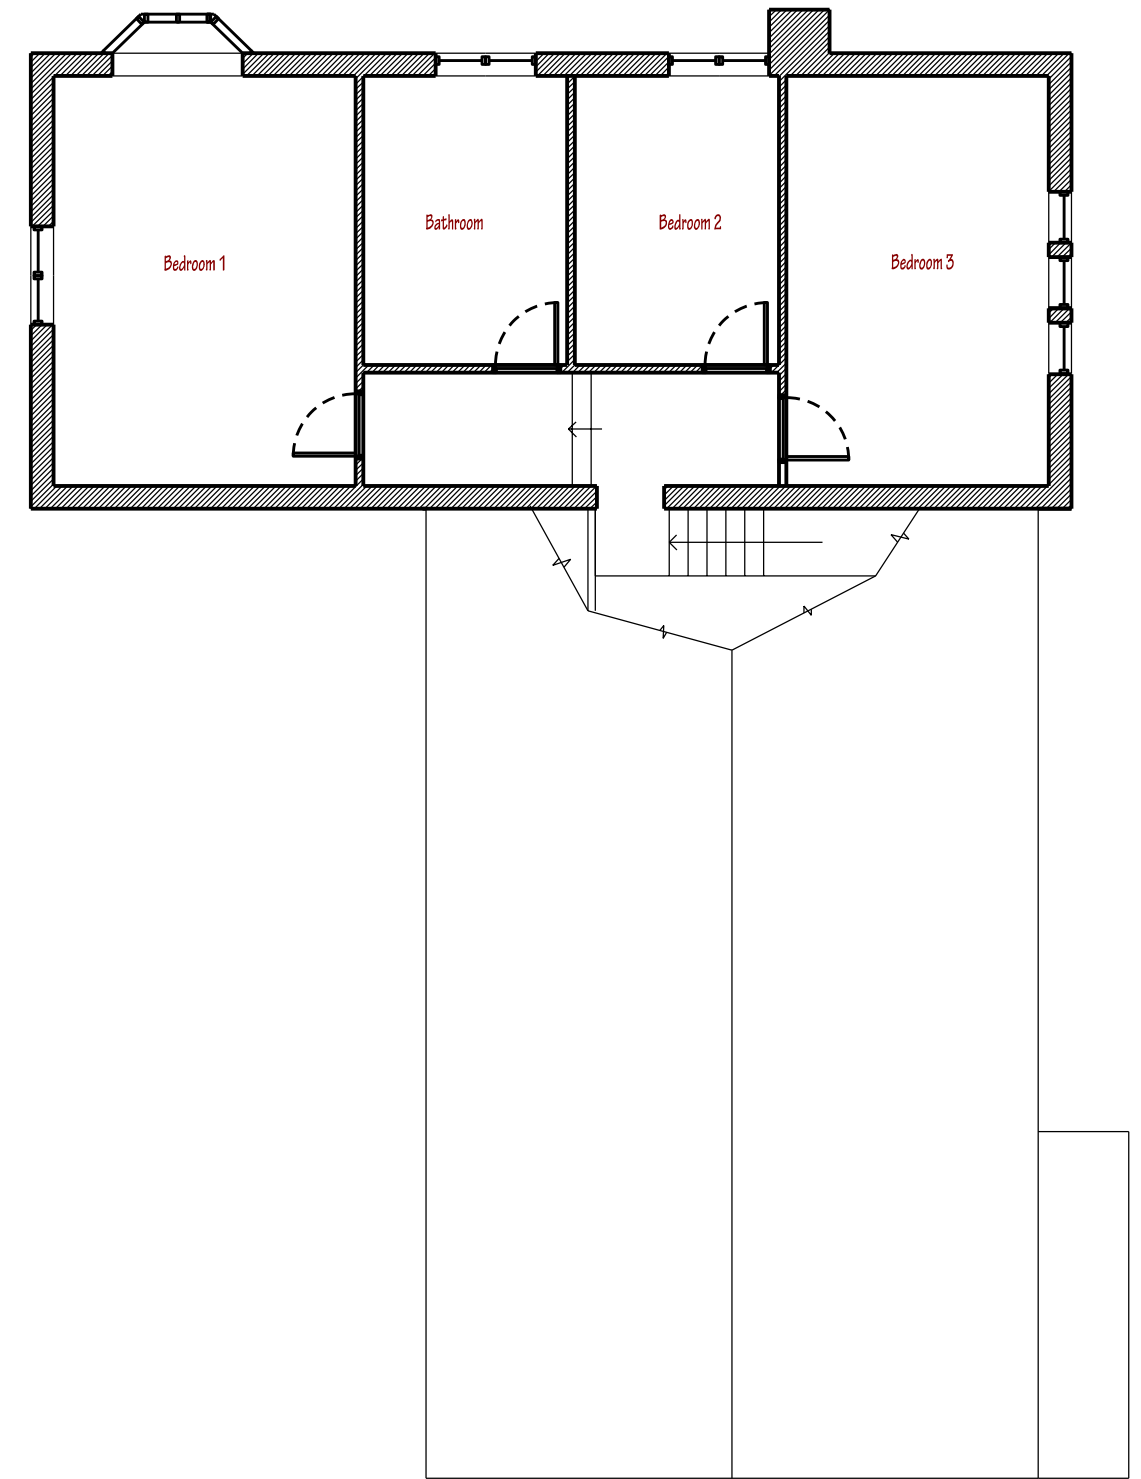

First Floor Plan - Proposed