


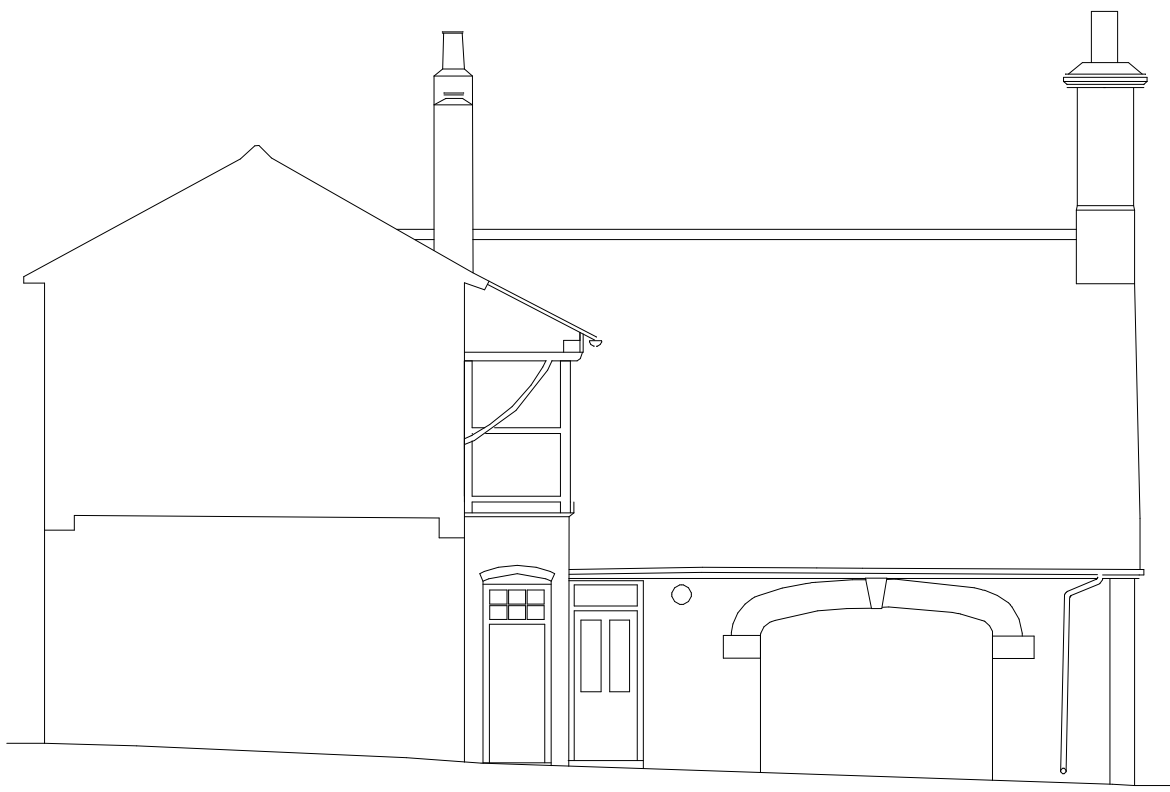

EAST ELEVATION




WEST ELEVATION



SOUTH ELEVATION

STABLEYARD COTTAGES

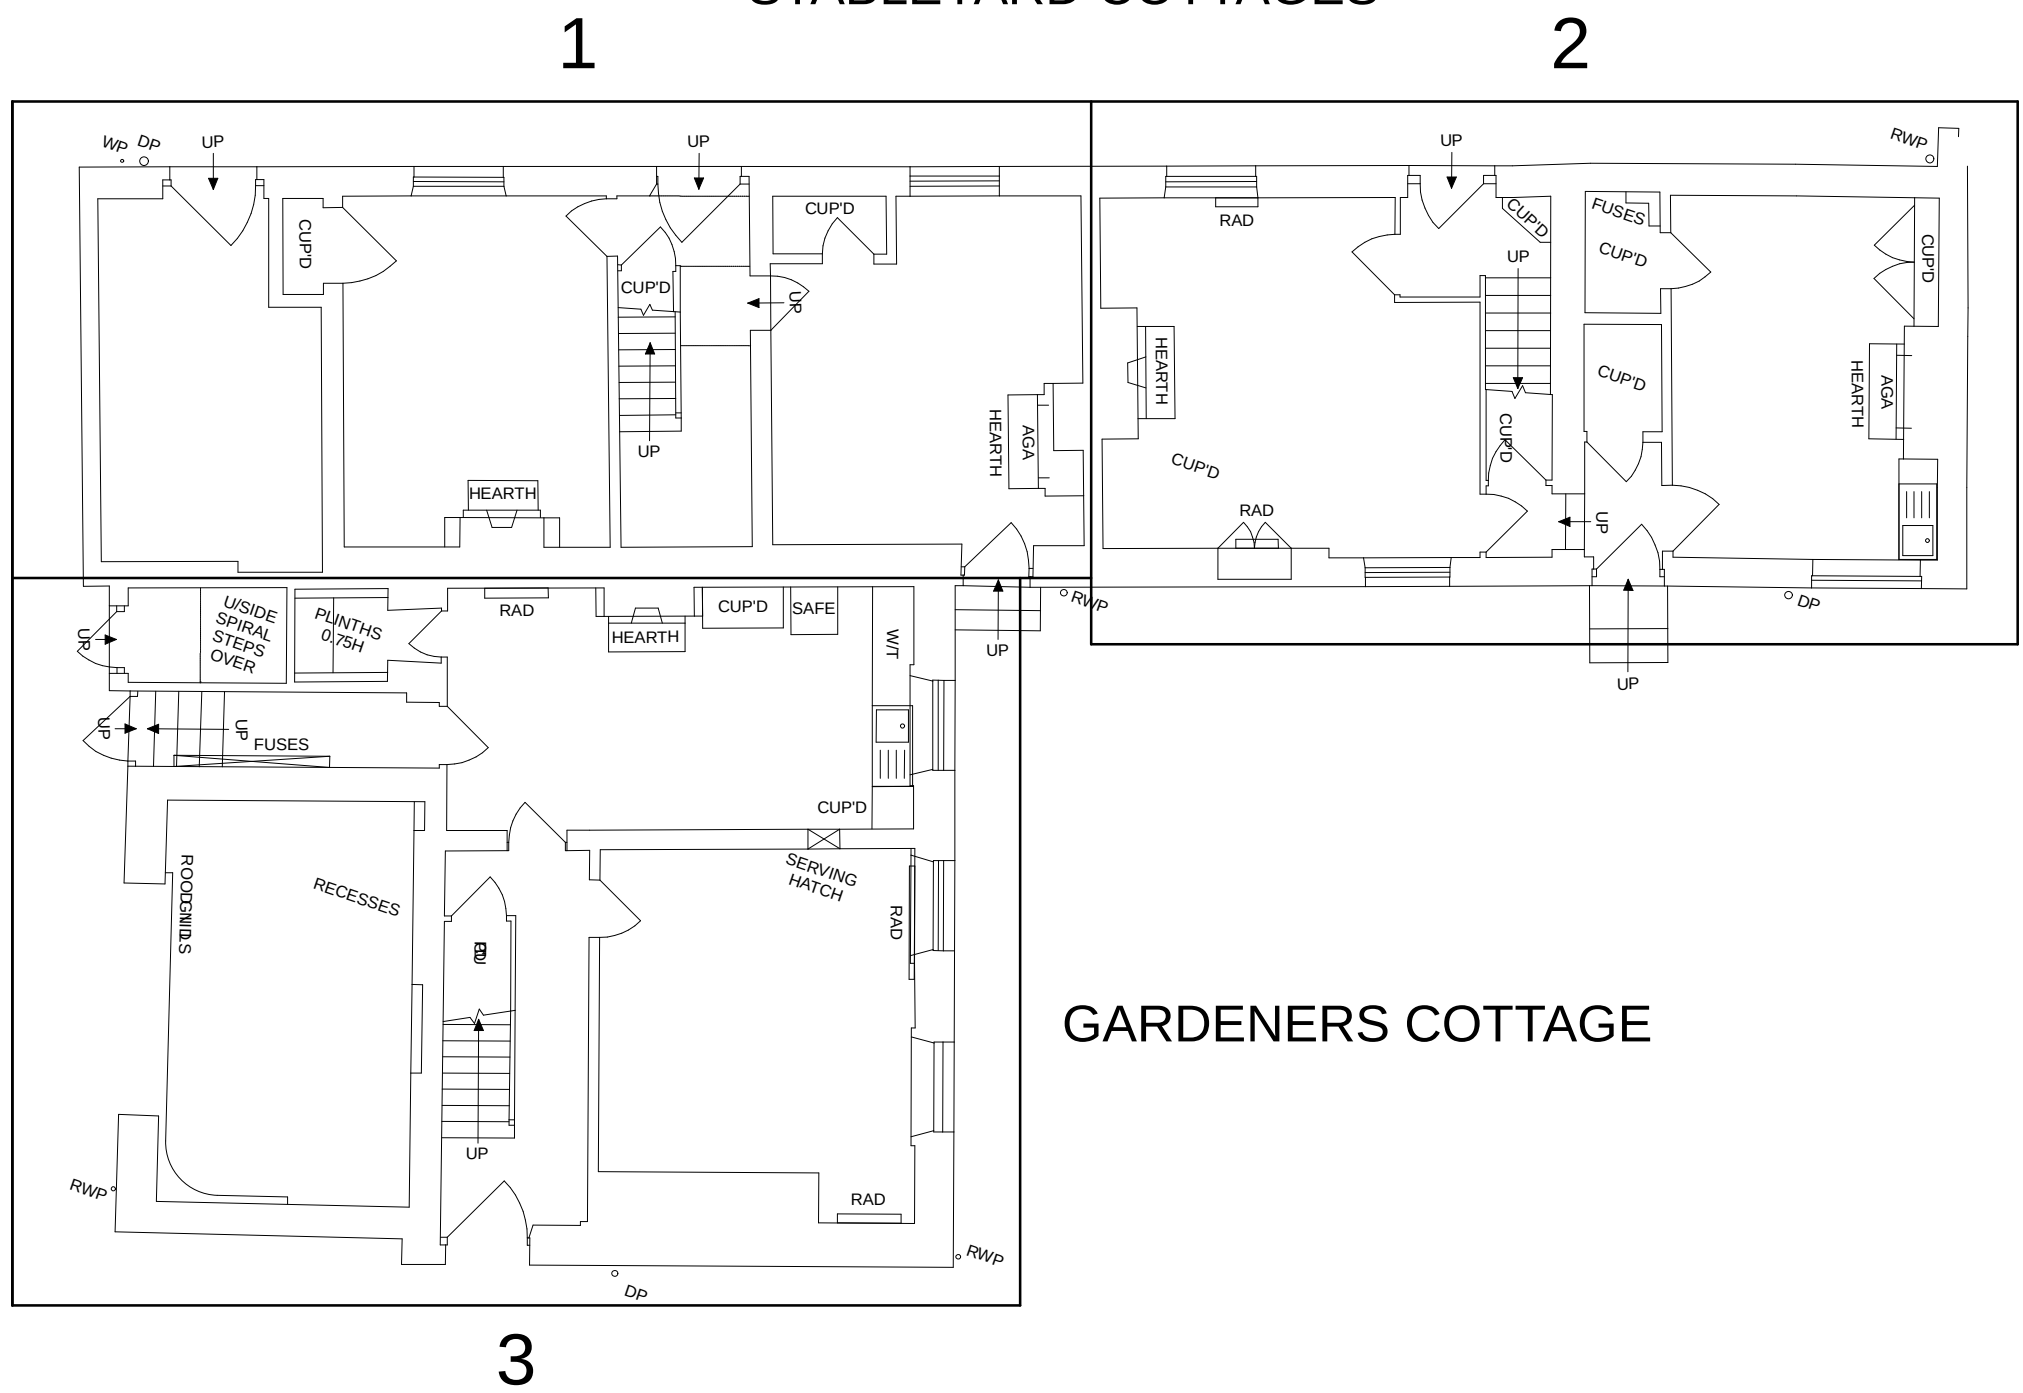

GARDENERS COTTAGE

PLANNING AND
LISTED BUILDING

DRAWING TITLE		
GARDENERS COTTAGE - EXISTING PLANS & ELEVATIONS		
JOB DESCRIPTION:		
CANON HALL PARK, BARNSELEY		
DRAWING SCALE:	DATE:	DRAWING REF:
1:100 @ A1	JANUARY 2016	2577.106
BAART HARRIES NEWALL		
ARCHITECTS		
1 WILDERHOPE HOUSE POURNEY GARDENS BELLE VUE SHREWSBURY STS JULU FAX: 01743 364544 TEL: 01743 361261		