

The general contractor is responsible for the verification of all dimensions on site and the architect is to be informed of any discrepancy.


The status of information contained in a computer copy of this drawing shall be limited to that conveyed by the paper copy.

Revisions:
Rev A

Layout updated to be based on topographical survey. Elevations added also. Drawing status updated to show approval.
13.10.2008
RJ


Rev B
Facing materials changed in accordance with clients comments.
27.11.2008
RJ

Rev C
Bungalow types changed in accordance with clients comments. External works amended to suit.
10.02.2009
JK

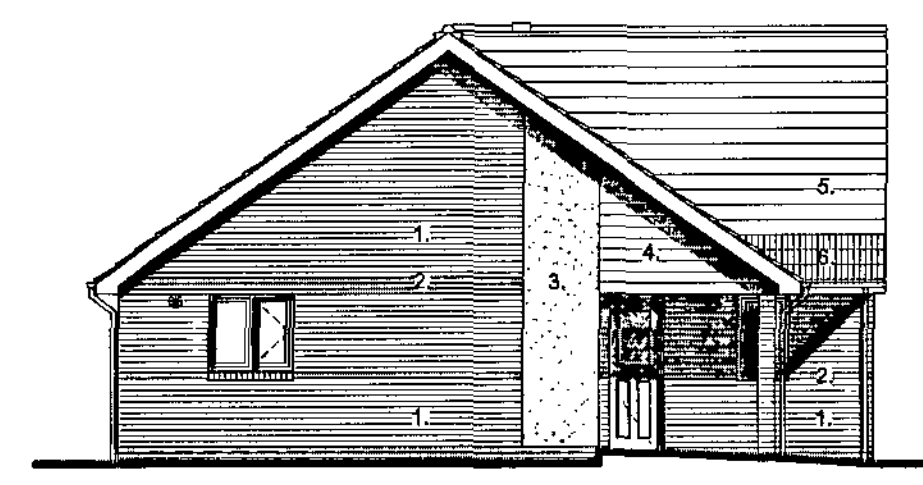


Plot 2 - 2 Bed Bungalow

South East Elevation

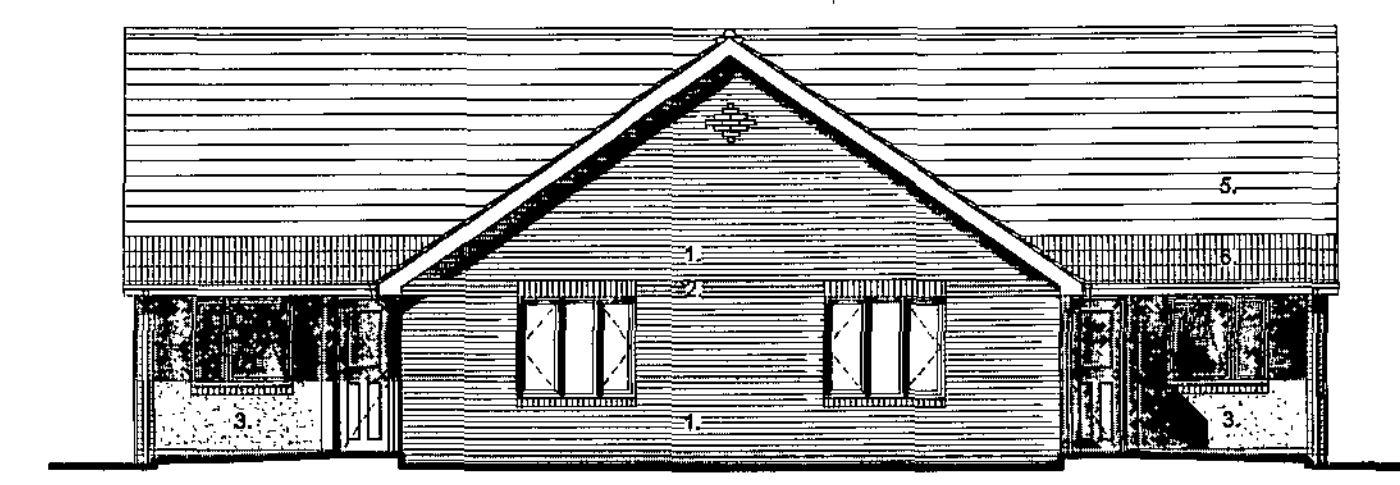


Plot 2 - 2 Bed Bungalow

North East Elevation

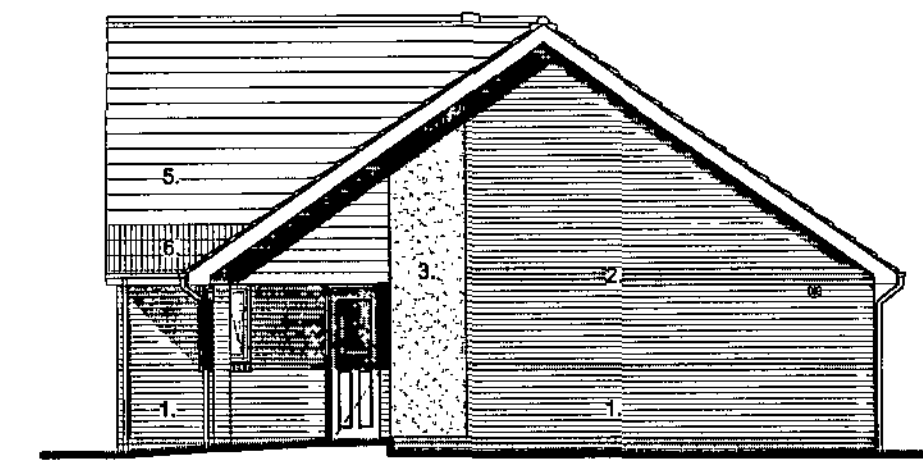

Plot 1 - 2 Bed Bungalow

North West Elevation

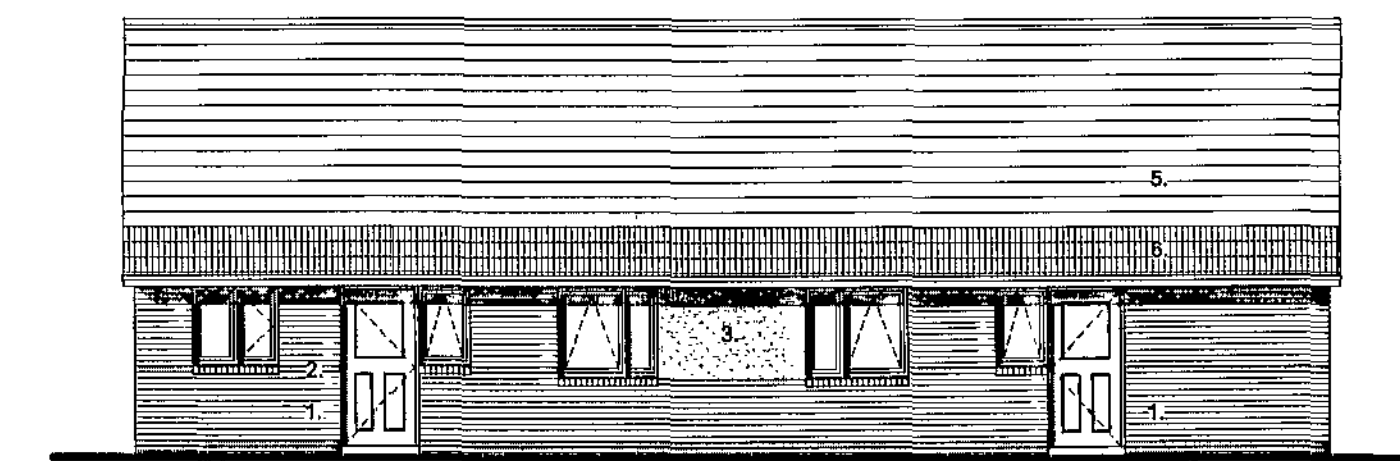


Plot 2 - 2 Bed Bungalow

South West Elevation


Elevations (Scale 1:100)

- Legend:
1. Main Brickwork - To be agreed
 2. Feature Brickwork - To be agreed
 3. Render - White/Cream to be agreed
 4. Timber Boarding - Red Cedar Boarding
 5. Interlocking Concrete Roof Tile - To be agreed
 6. Interlocking Concrete Roof Tile - To be agreed (Hatched)
- Concrete Ridge Tile - To be agreed
White UPVC Doubled Glazed Windows & Rear Doors - To be agreed

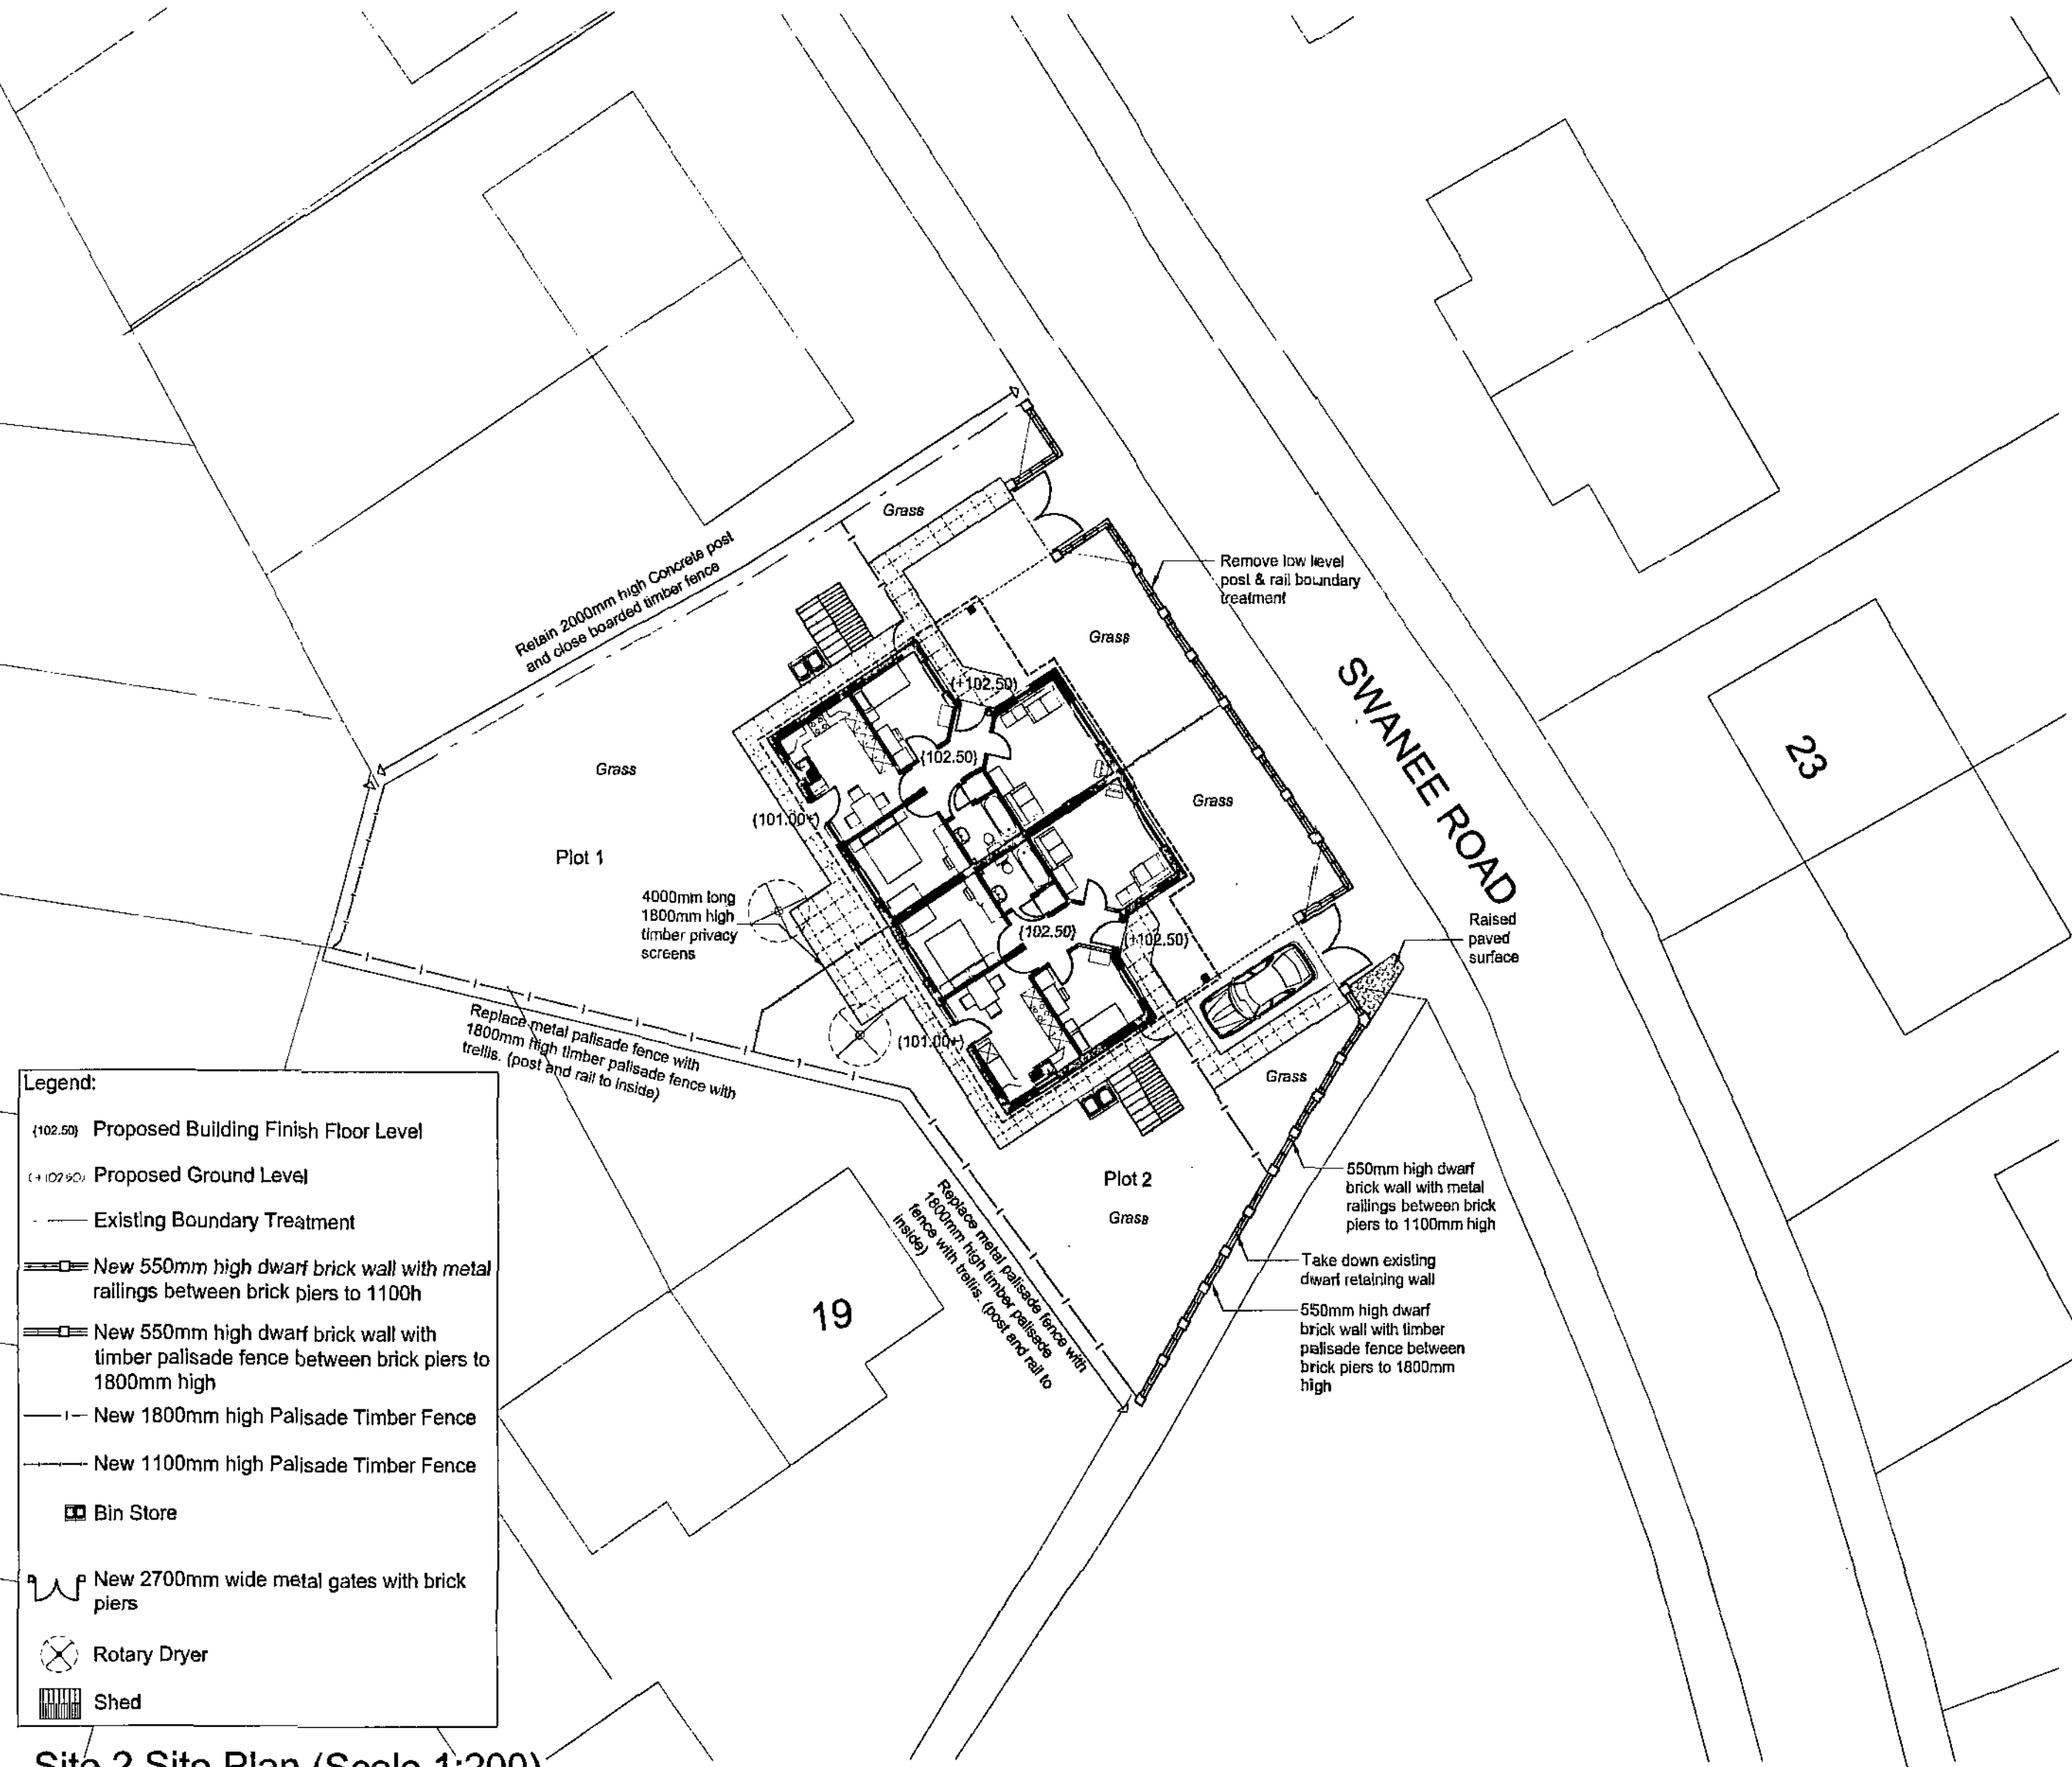


- Legend:
- (102.50) Proposed Building Finish Floor Level
 - (102.50) Proposed Ground Level
 - Existing Boundary Treatment
 - New 550mm high dwarf brick wall with metal railings between brick piers to 1100mm high
 - New 550mm high dwarf brick wall with timber palisade fence between brick piers to 1800mm high
 - New 1800mm high Palisade Timber Fence
 - New 1100mm high Palisade Timber Fence
 - Bin Store
 - New 2700mm wide metal gates with brick piers
 - Rotary Dryer
 - Shed


Site 2 Site Plan (Scale 1:200)

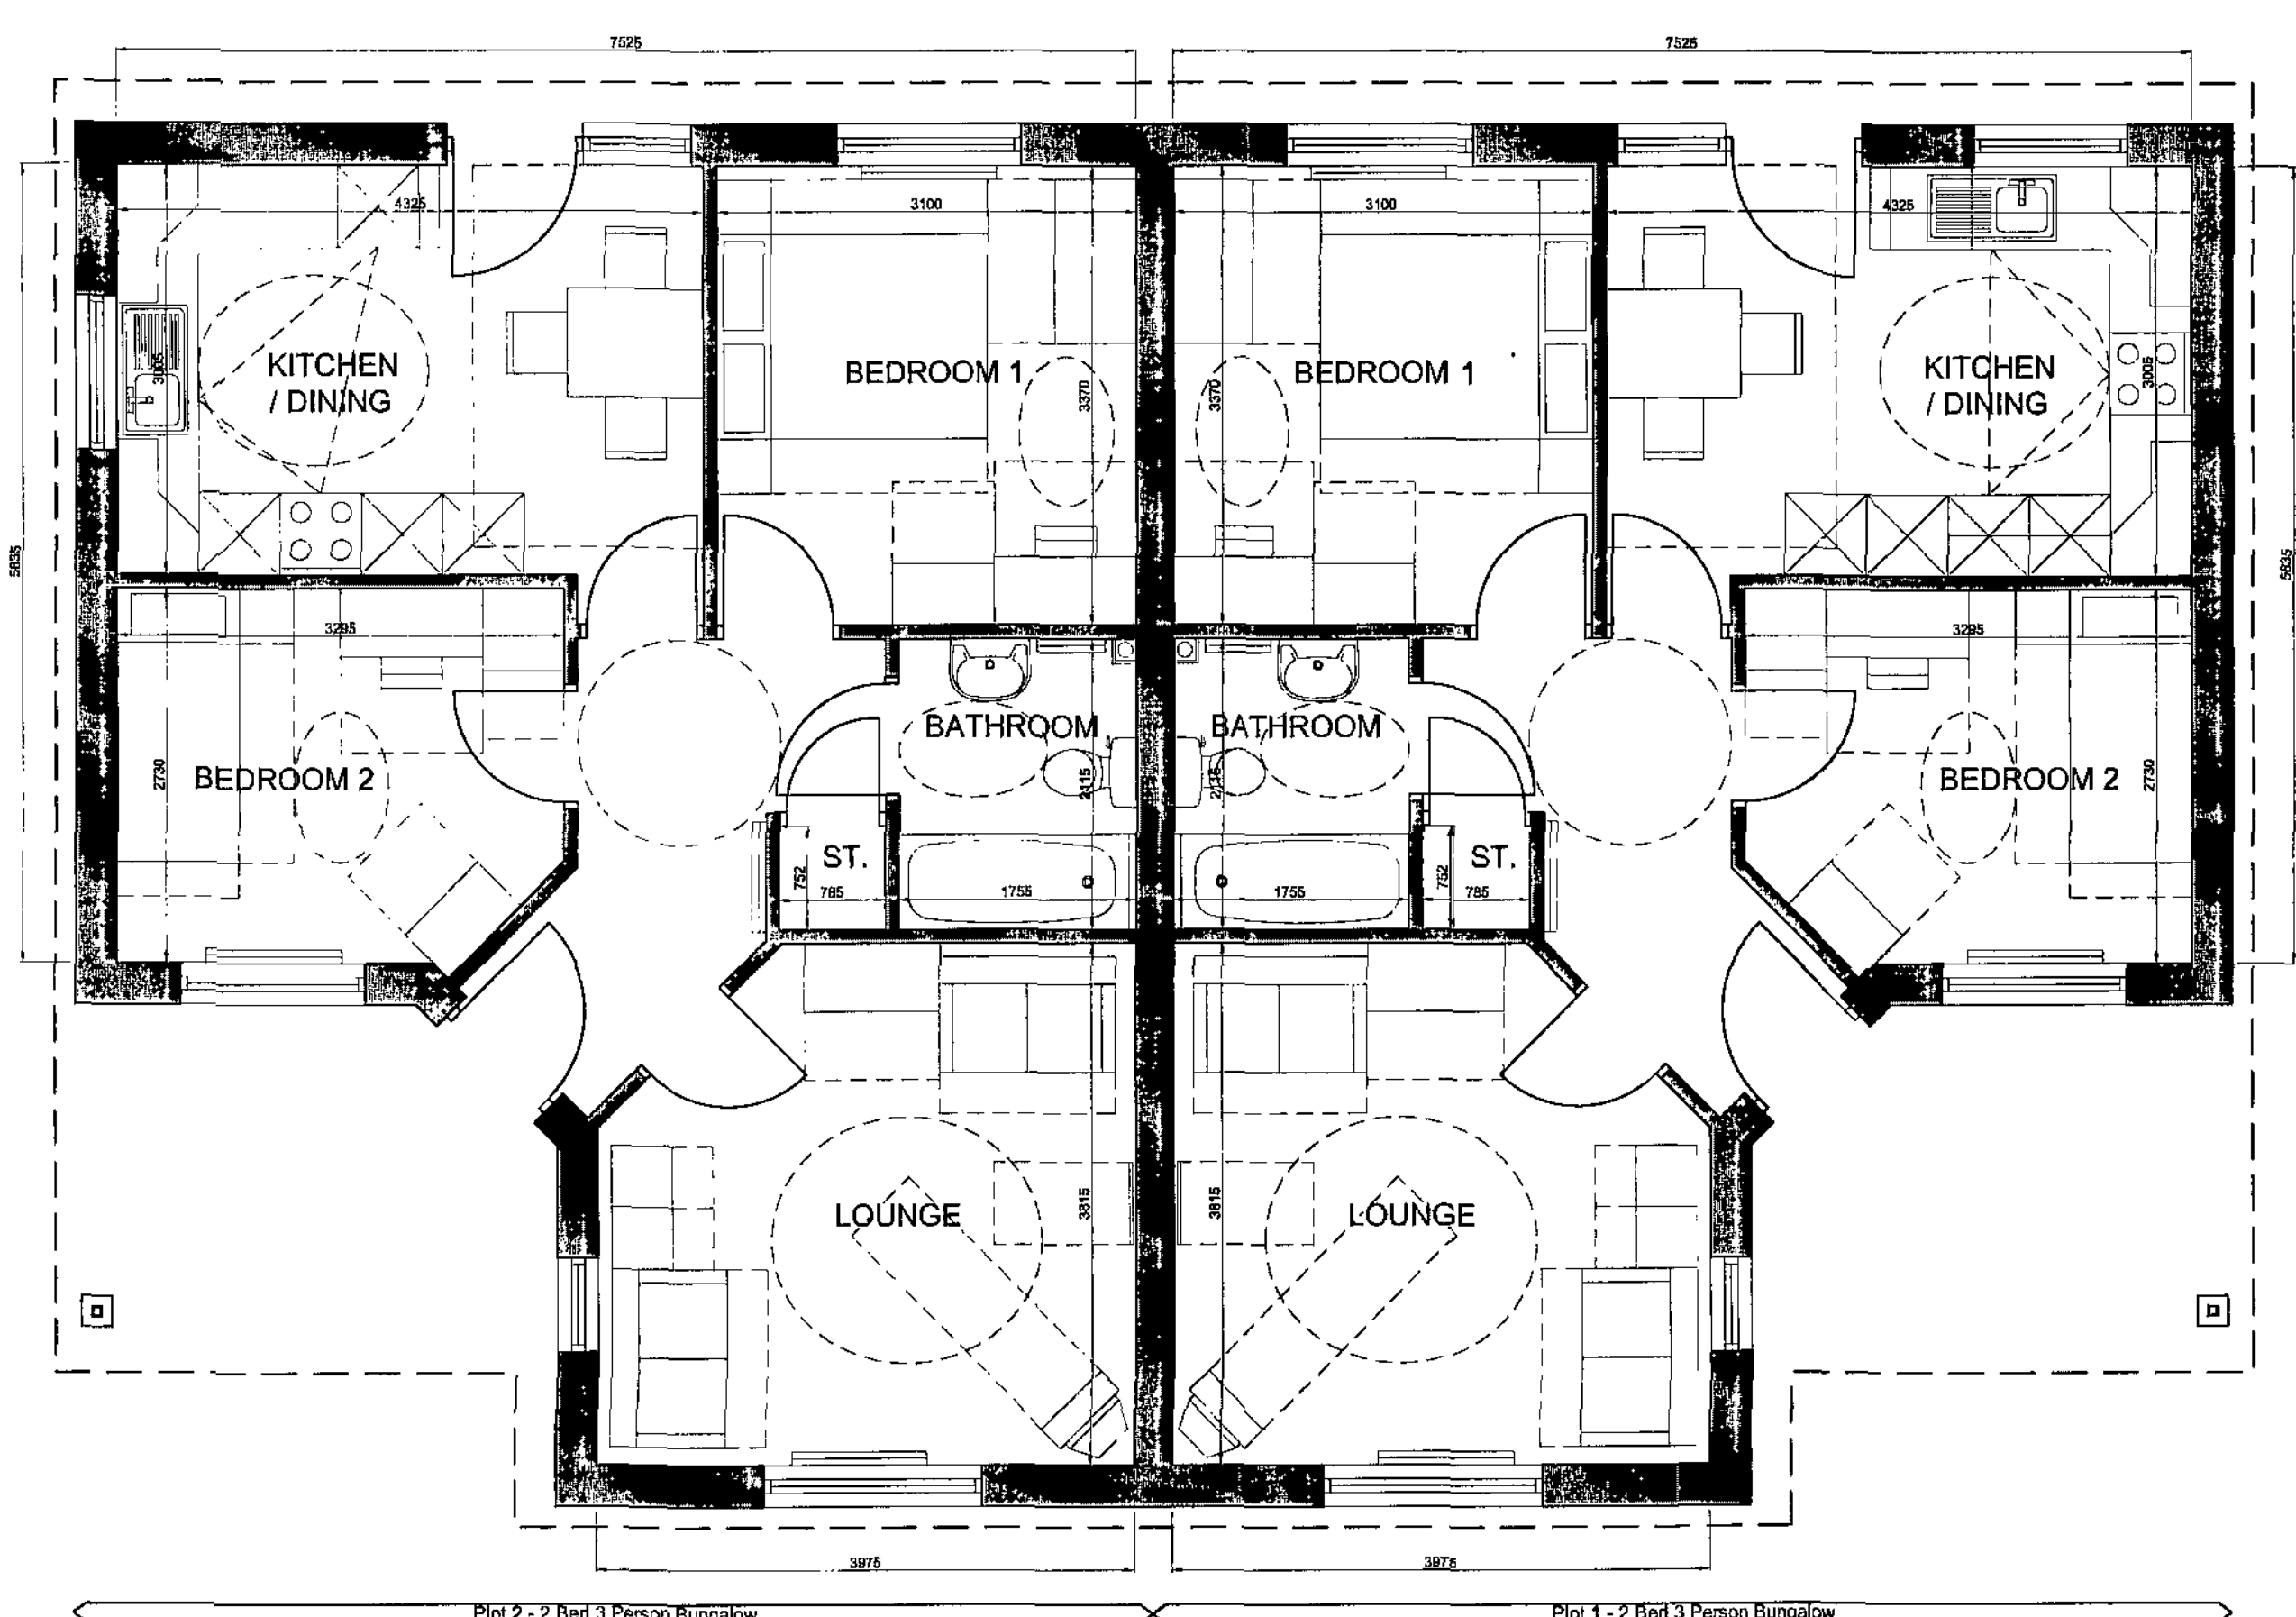

GA Plan (Scale 1:50)

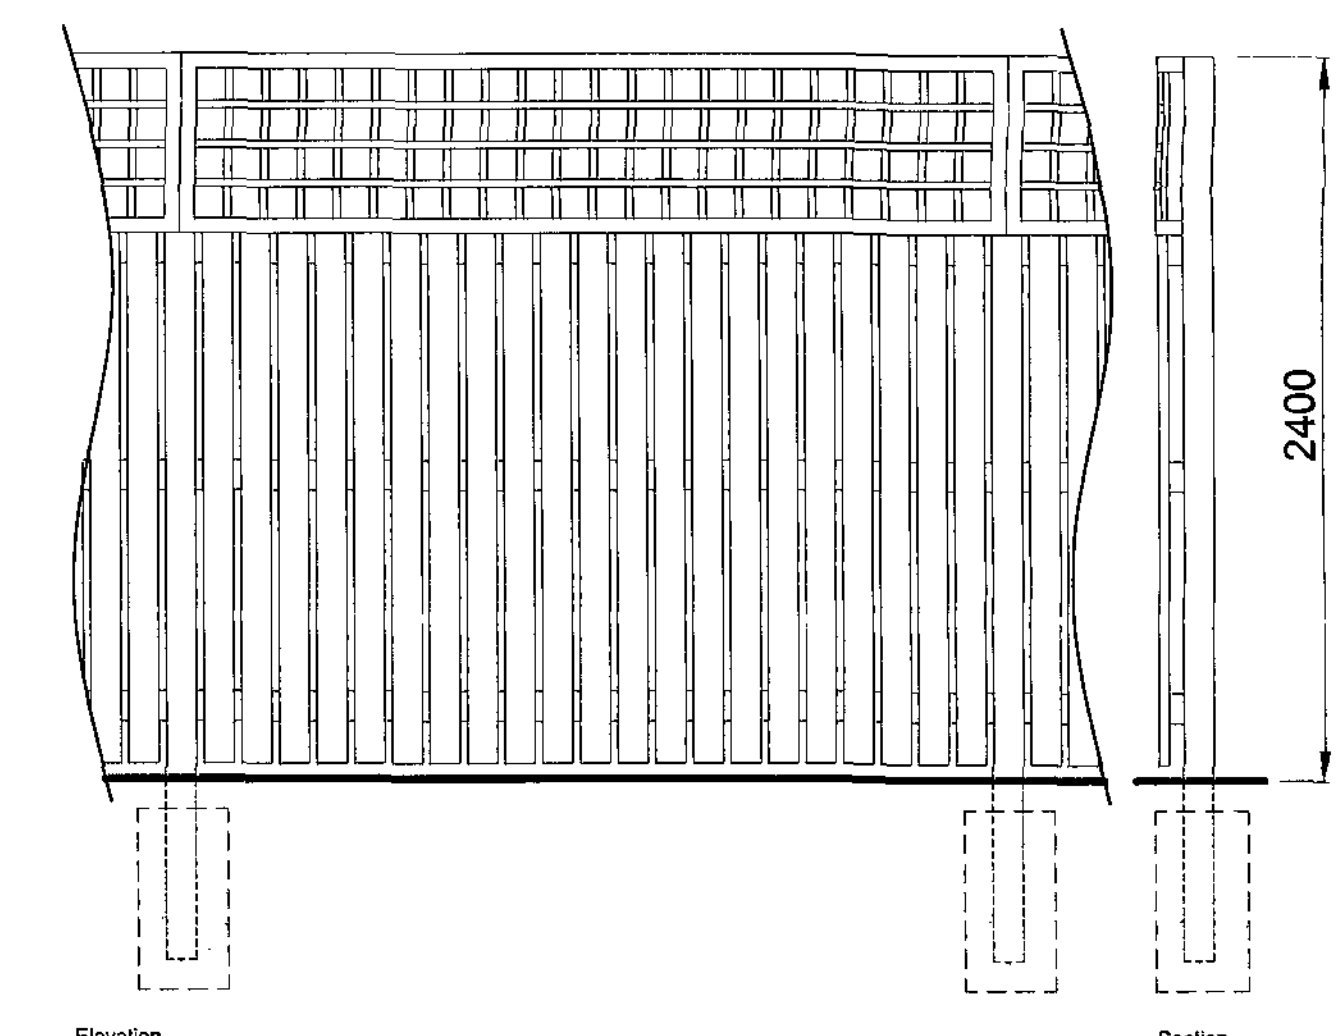


Elevation
1800mm high timber palisade fence with metal railings (post and rail to inside)

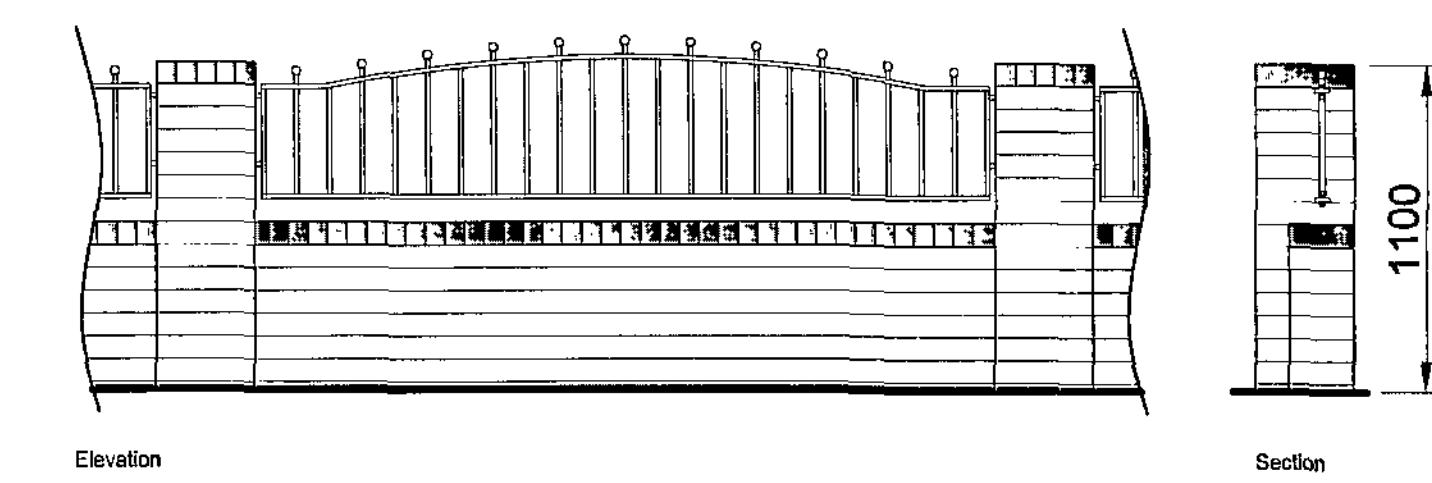

Elevation
550mm high dwarf brick wall with metal railings between brick piers to 1100mm high

Fencing Details (Scale 1:25)

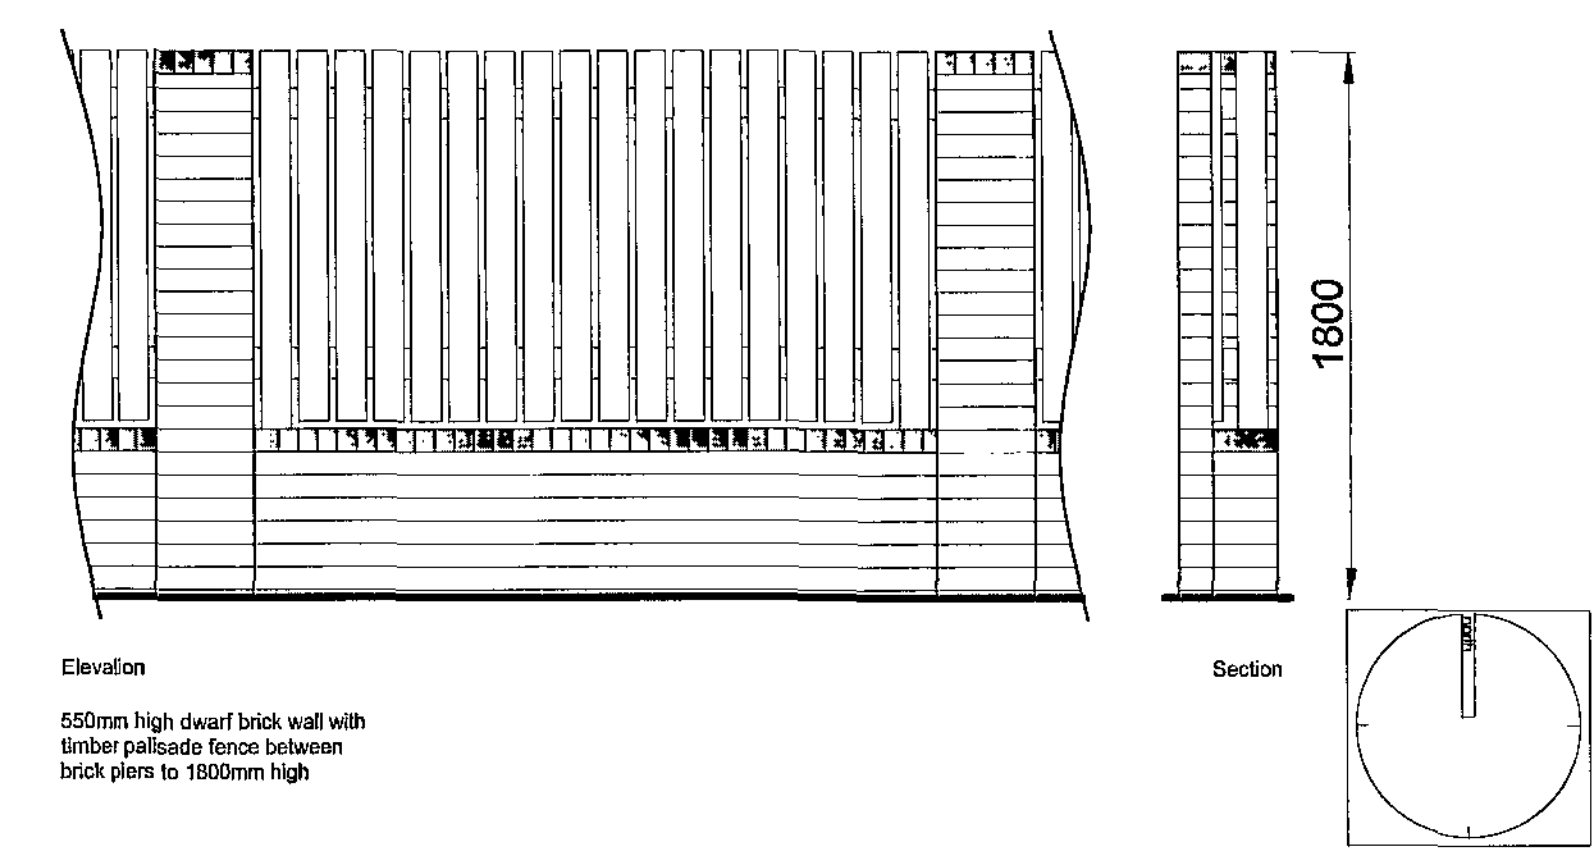


Elevation
550mm high dwarf brick wall with timber palisade fence between brick piers to 1800mm high

Section

Section

Schedule of Accommodation

2no. 2 bed 3 person bungalows - 59.21m² (637.33ft²)

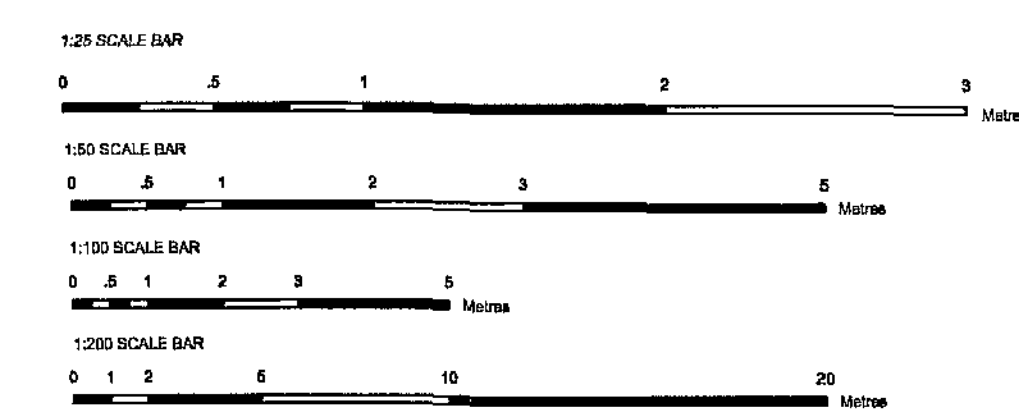

Site Layout, Elevations & GA Plan
2no. 2 bed Bungalow
Swanee Road - Kendray
Infill site 2

Woodhall, Woodhall Lane, Leeds LS26 5NY. TEL: 0113 239 3414, FAX 0113 256 9688, E-Mail: architects@acanthuswsm.com



- drawing status
- approval
 - construction
 - preliminary
 - record
 - information
 - comment
 - tender

Scale 1:200, 1:100, 1:50 & 1:25 @ a1
Date sept 08
Drawn DW
Dwg No 1218-112-011C

