




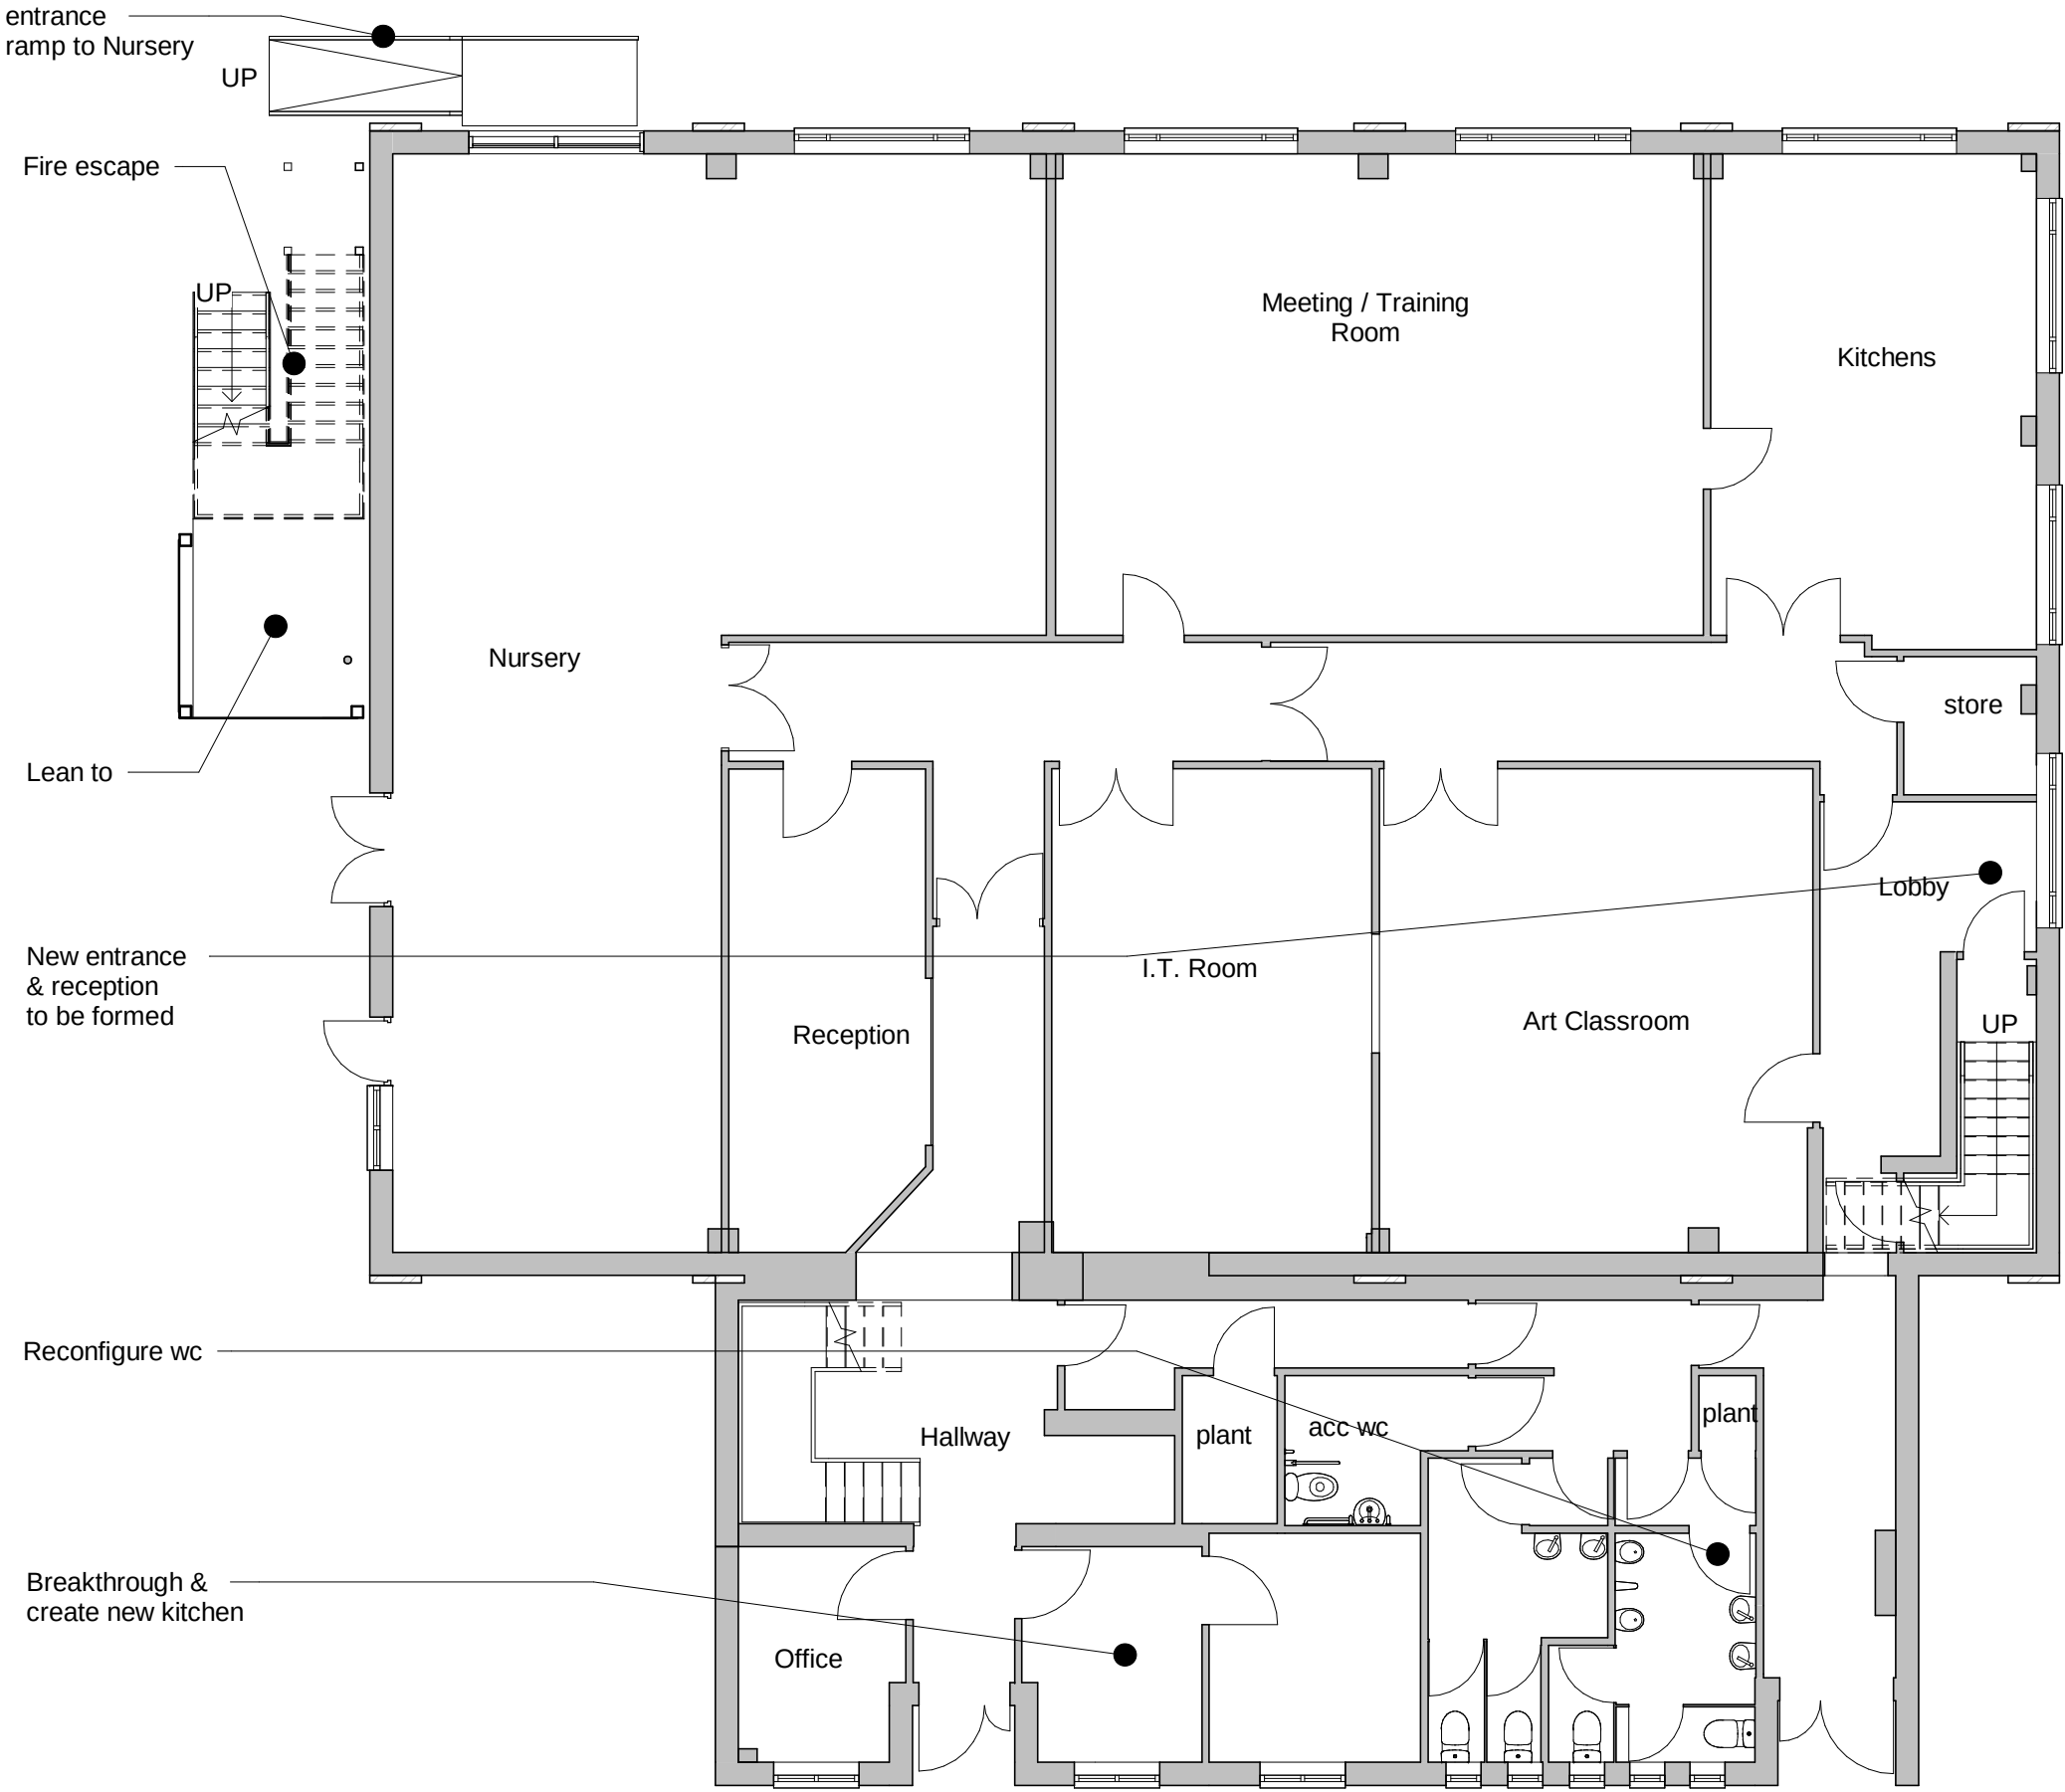

Existing Ground Floor
1 : 100

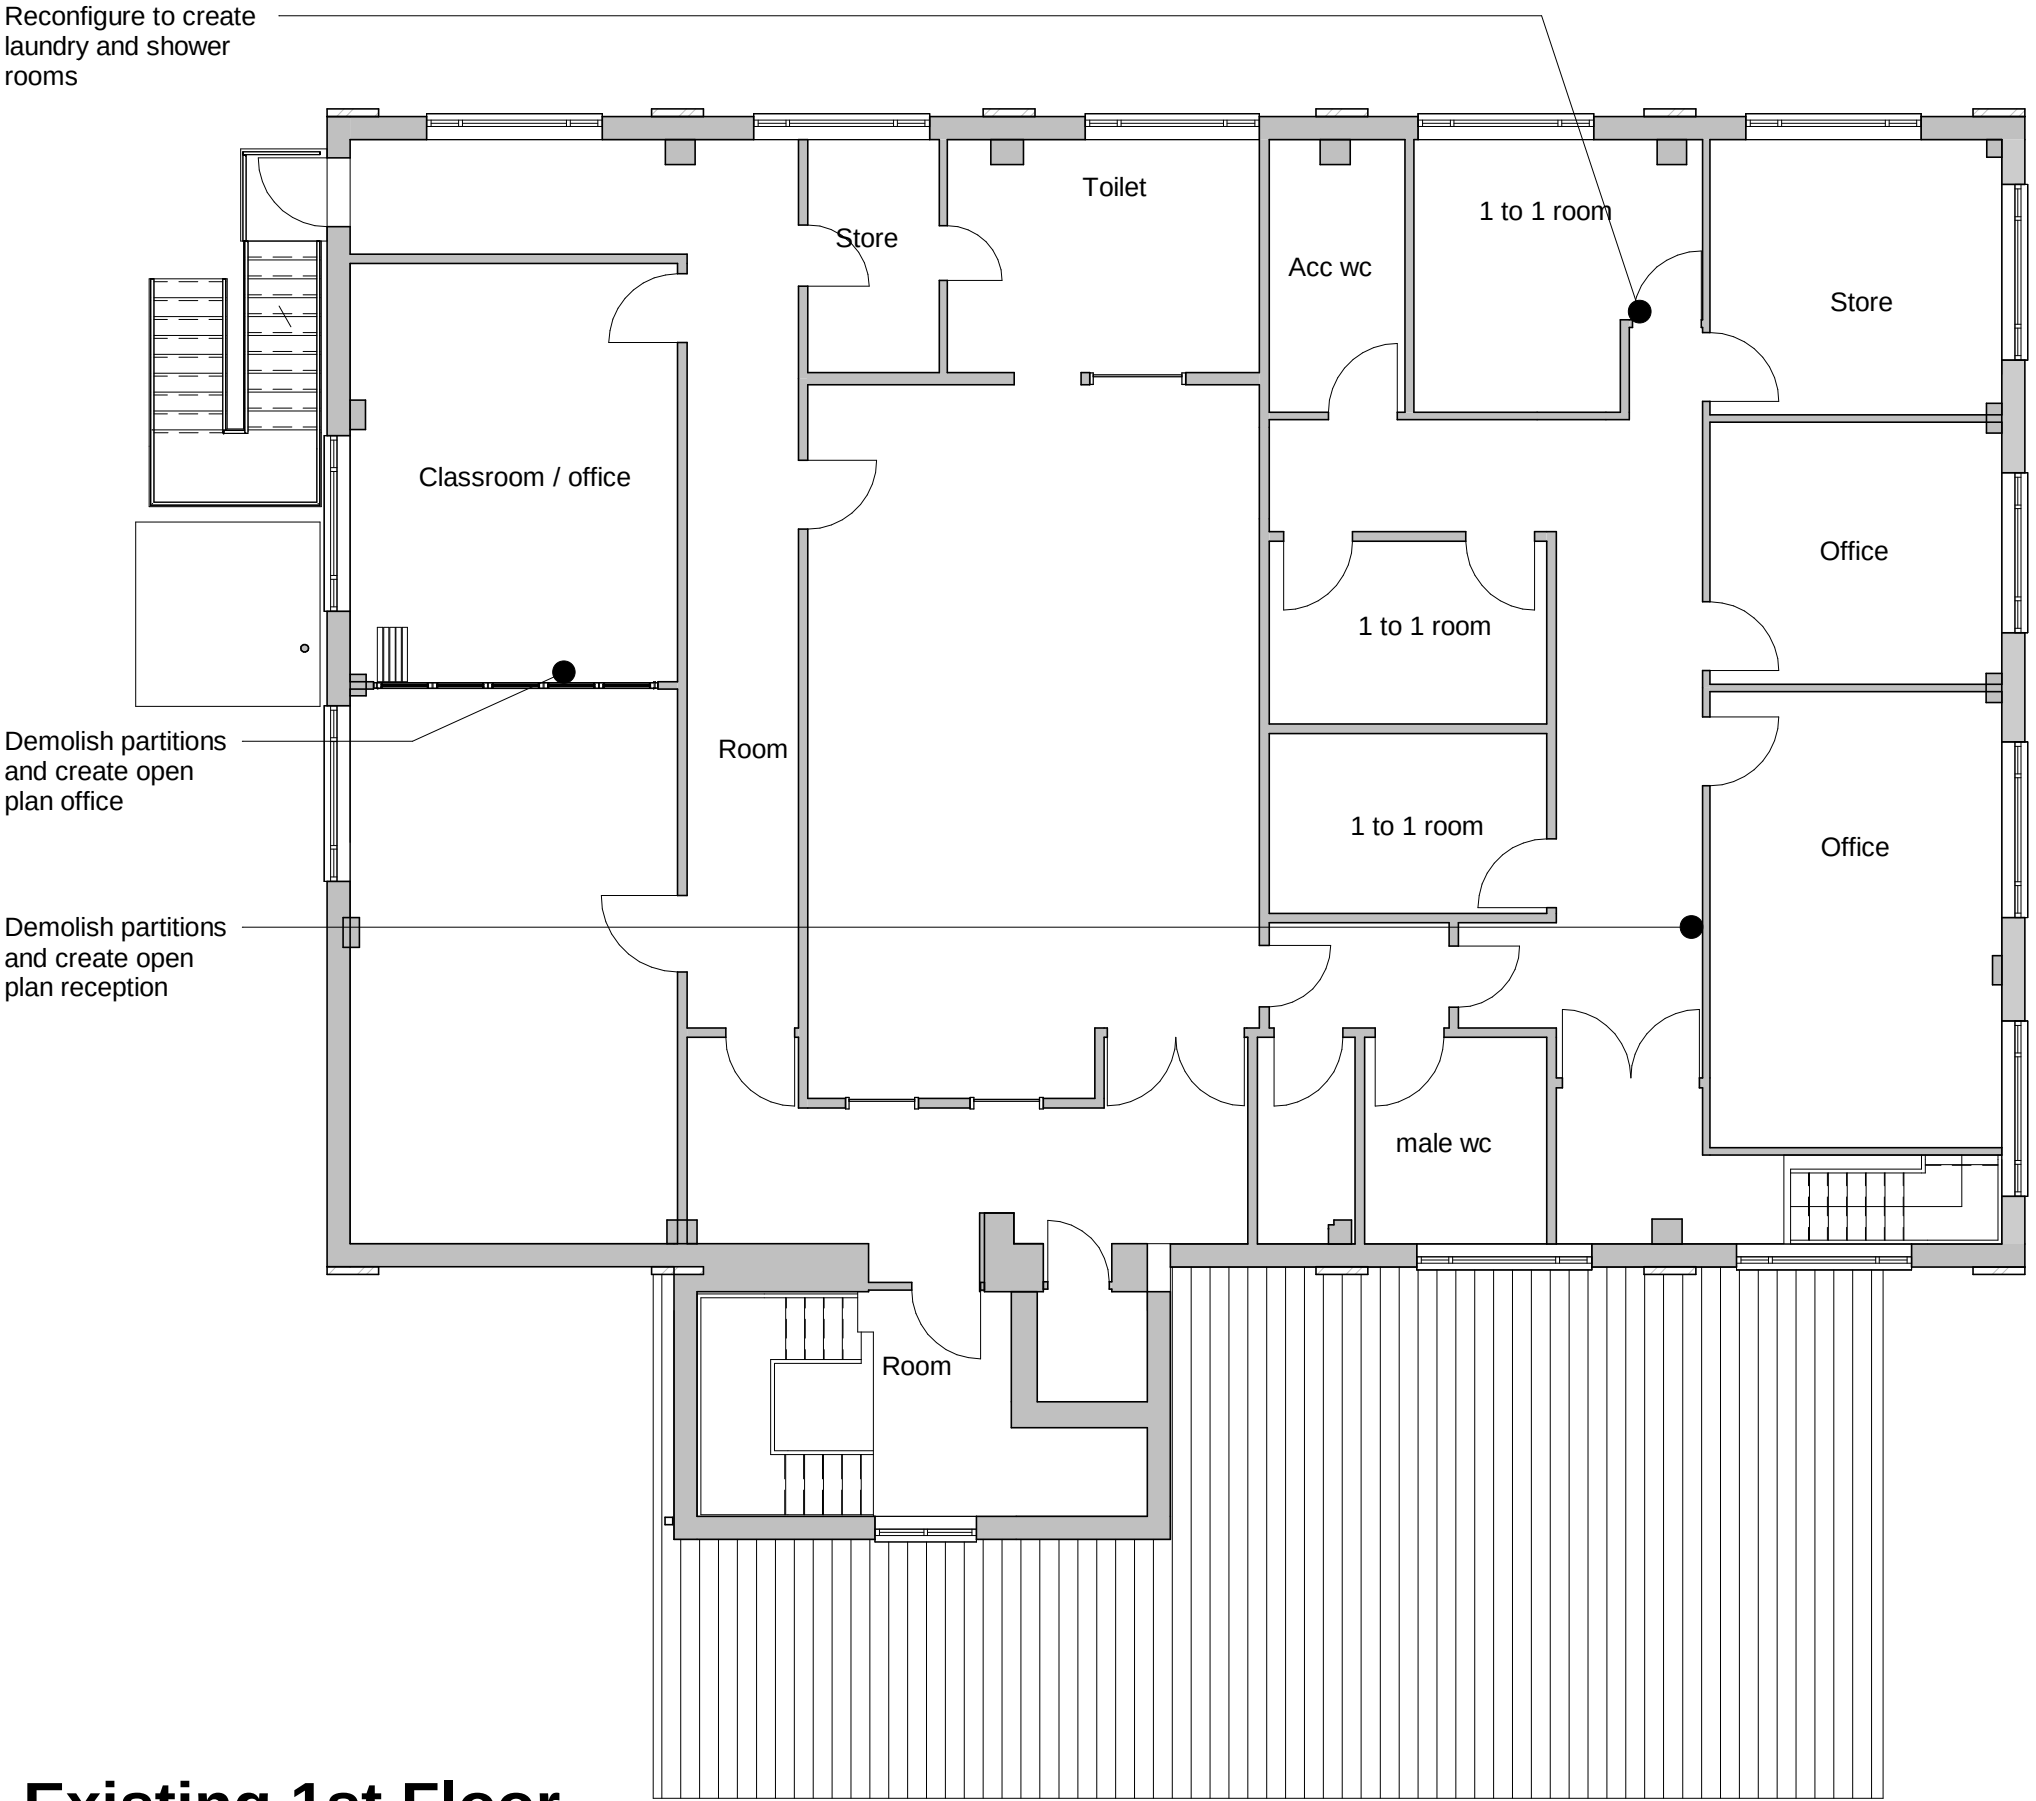

Existing 1st Floor
1 : 100

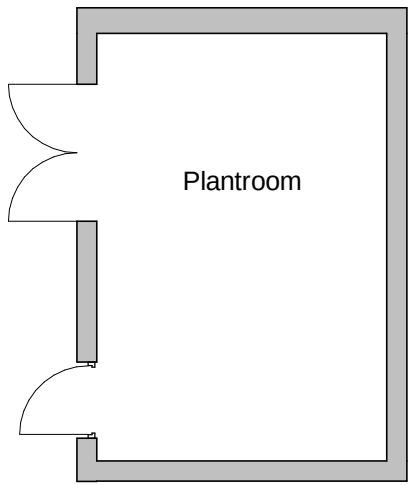

Existing North Elevation
1 : 100



Existing South Elevation
1 : 100



Existing East Elevation
1 : 100



Existing West Elevation
1 : 100

A	17.03.20	Café amended following client comment
Rev.	Date	Note

Northpoint Architects

Status
PLANNING

Client
186 Property Solutions
Project
The Factory
Barnborough Lane
S63 9PG

Title
Existing Plans & Elevations
Drawing No.
RS72371- 010

Drawn	Scale @A1
AG	1 : 100
Date	Revision
04.03.2020	A

4 The Staithees, Watermark, Gateshead, NE11 9SN
T 0191 4934890 F 4934891
info@northpoint-architects.com
Part of the Robertson Simpson Group