


Notes:
Planning drawings, not to be used for construction or building regulation purposes

Revision: --
Revision List:


Project Name: The Mistal, Lower Belle Clive Farm
Drawing Title: Dwelling Elevations - Proposed
Drawing Number: 1024C/TP/006
Scale: 1:100@A3
Date: Oct 10



Dwelling North Elevation - Proposed

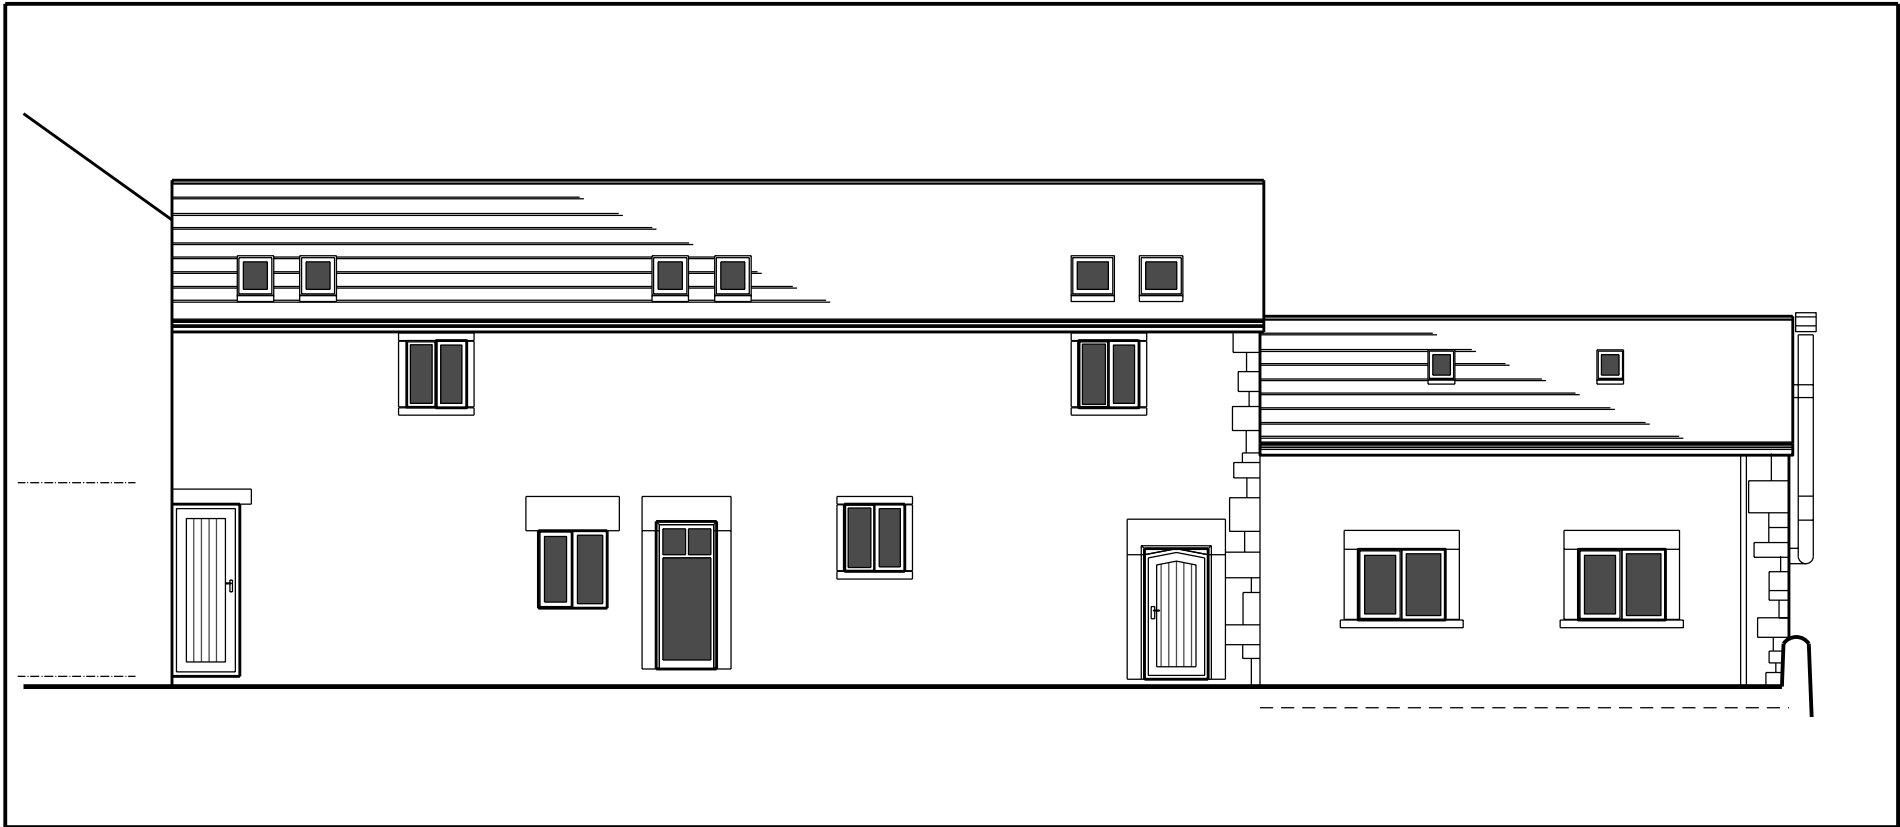

Dwelling South Elevation - Proposed

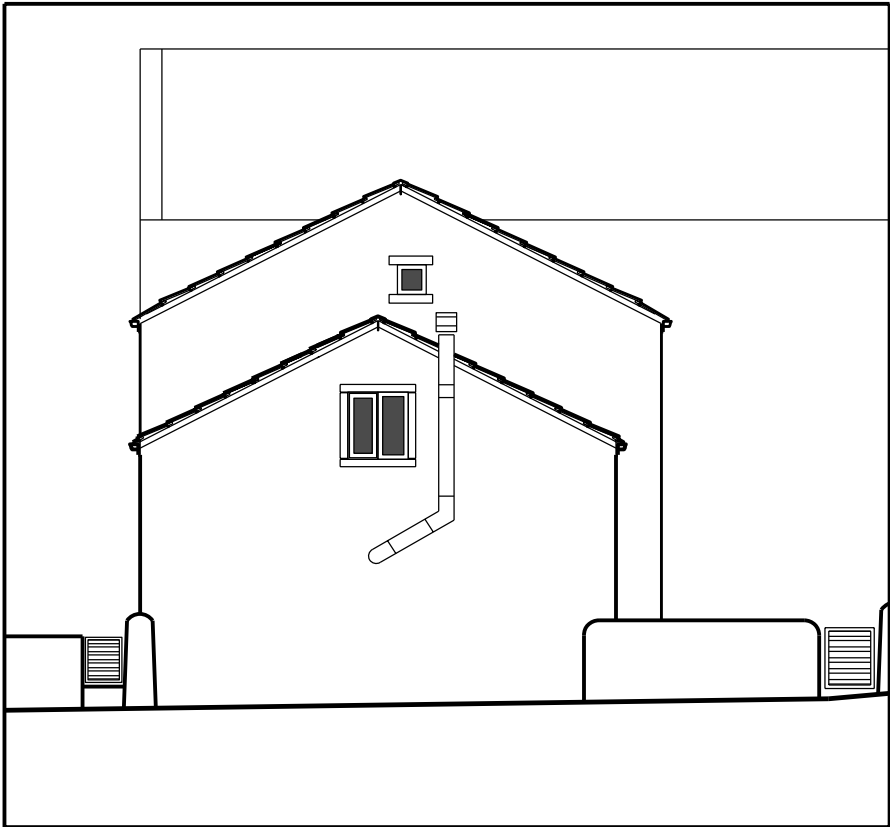

Dwelling East Elevation - Proposed