


SITE PLAN SCALE 1:500

DRG N° SN/2013/1C

RE - PROPOSED EXTENSION & ALTERATIONS AT
35, MANCHESTER ROAD, THURLESTONE
BARNESLEY FOR MRS. S. NUNWICK



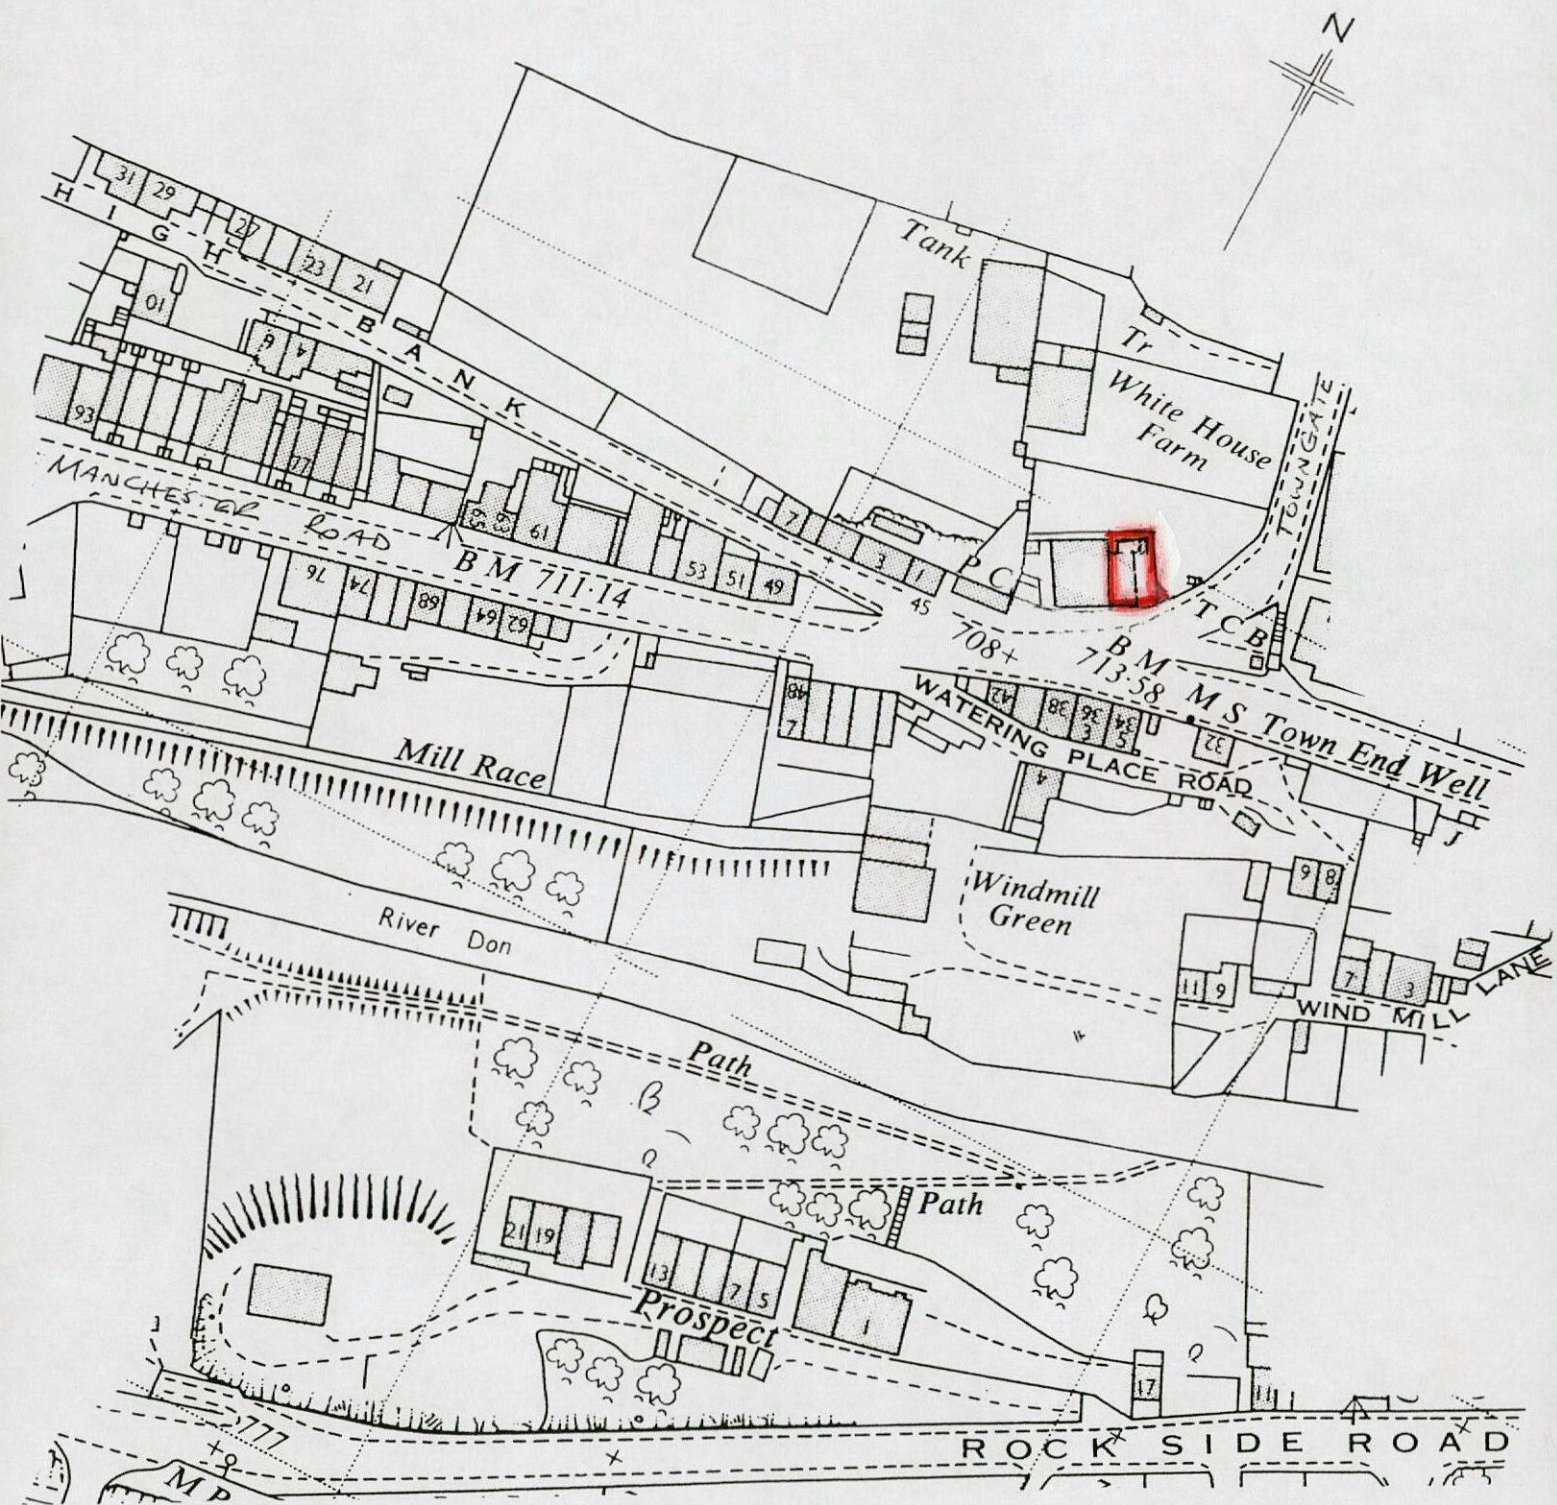

LOCATION PLAN SCALE 1:1250

DRG N° SN/2013/18

Re - PROPOSED EXTENSION & ALTERATIONS
 AT 35, MANCHESTER ROAD, THURLSTONE
 BARNLEY FOR MRS S. NONWICK.