




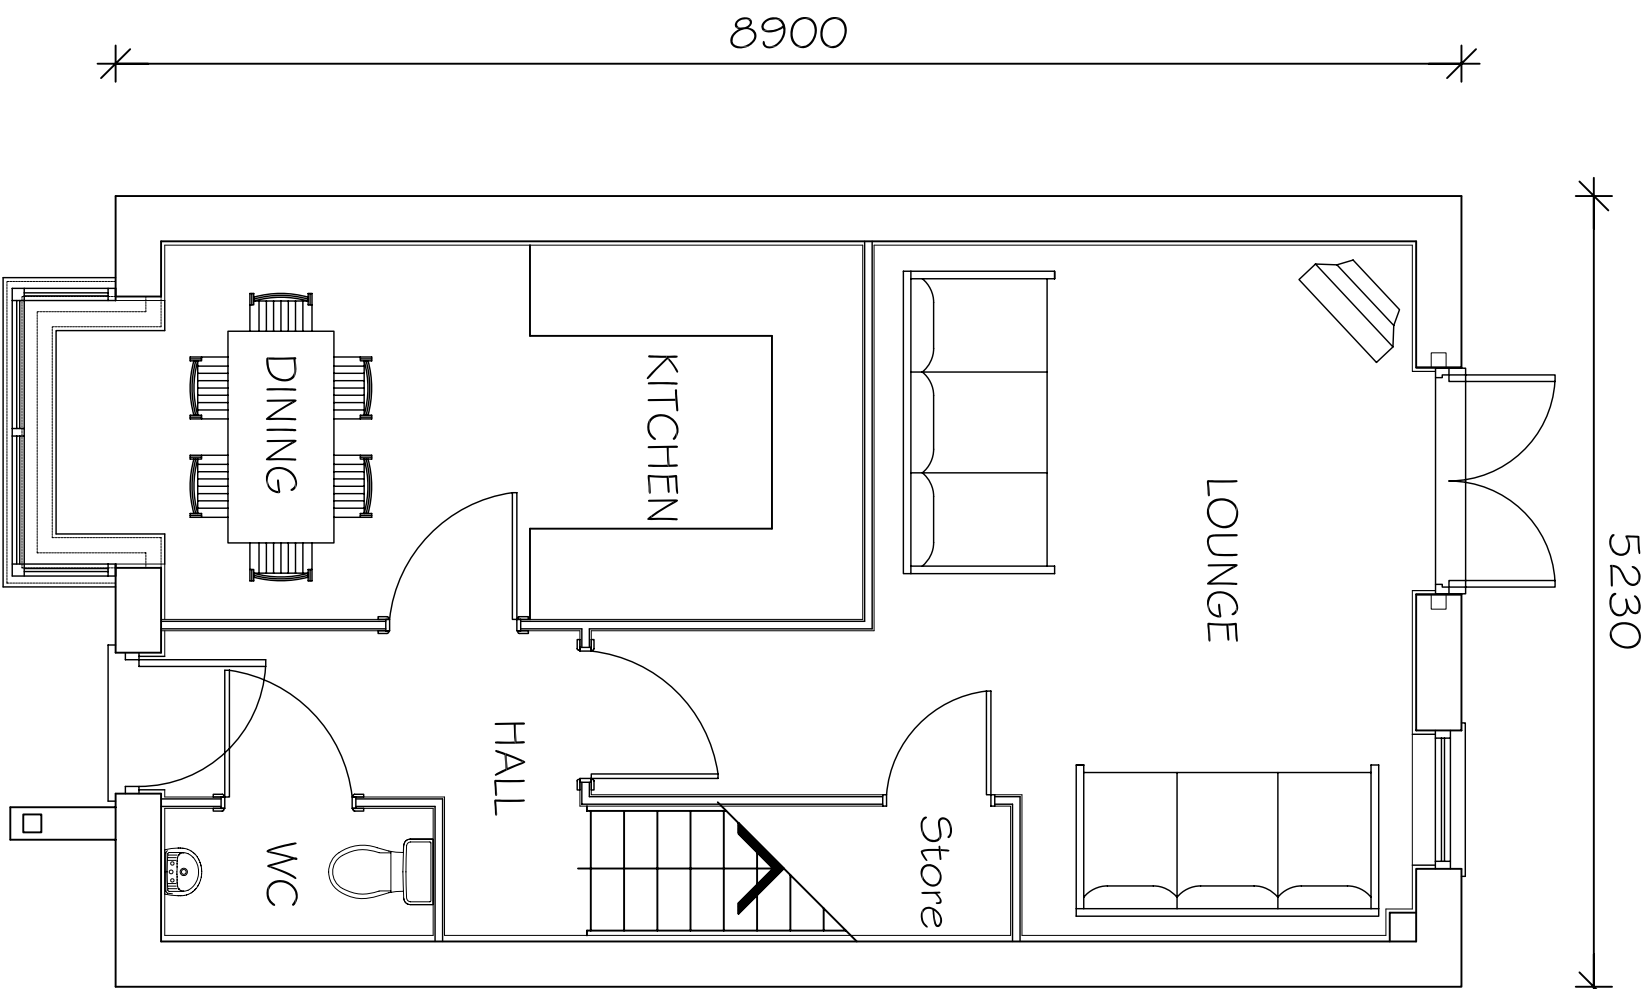

Ground Floor

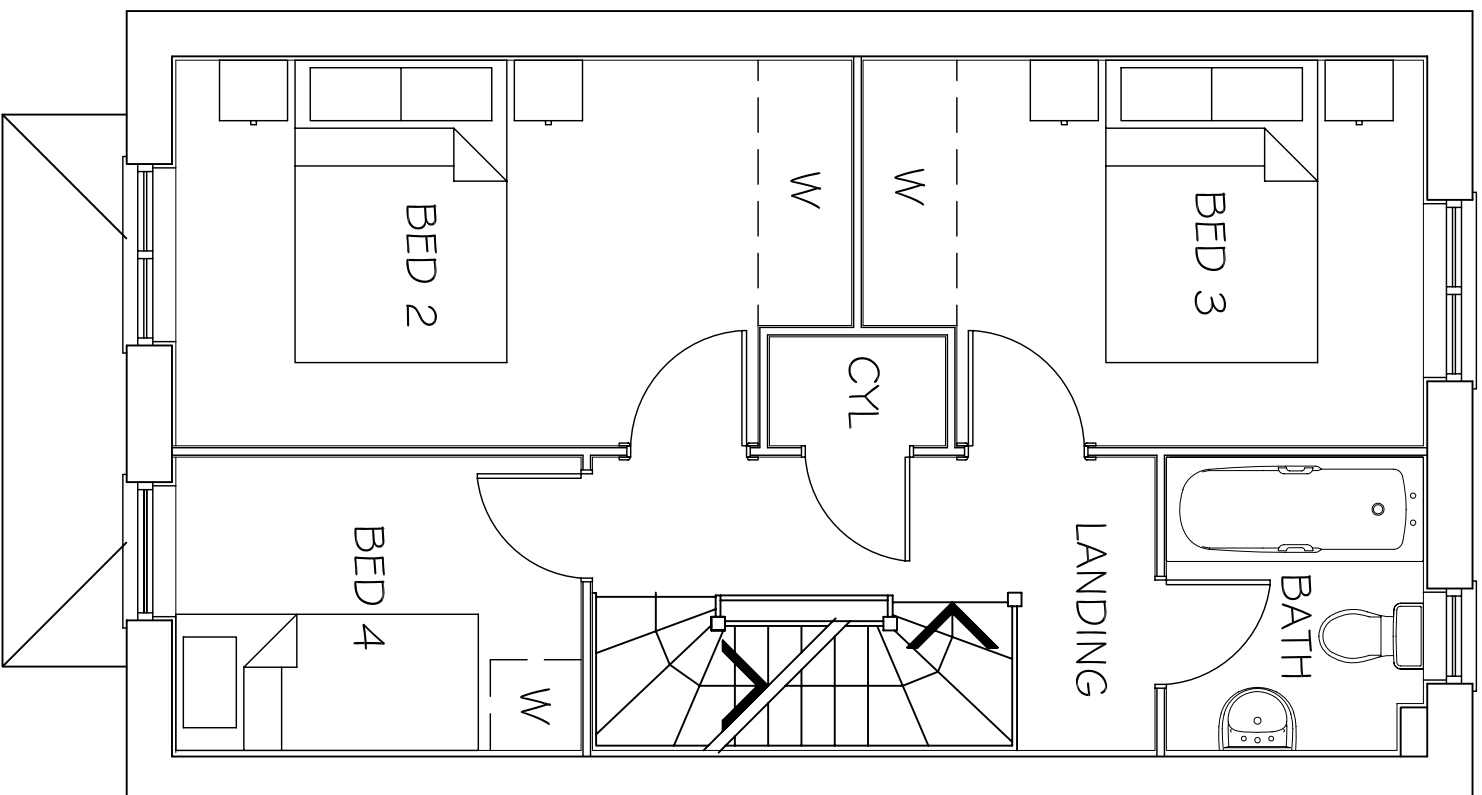

First Floor

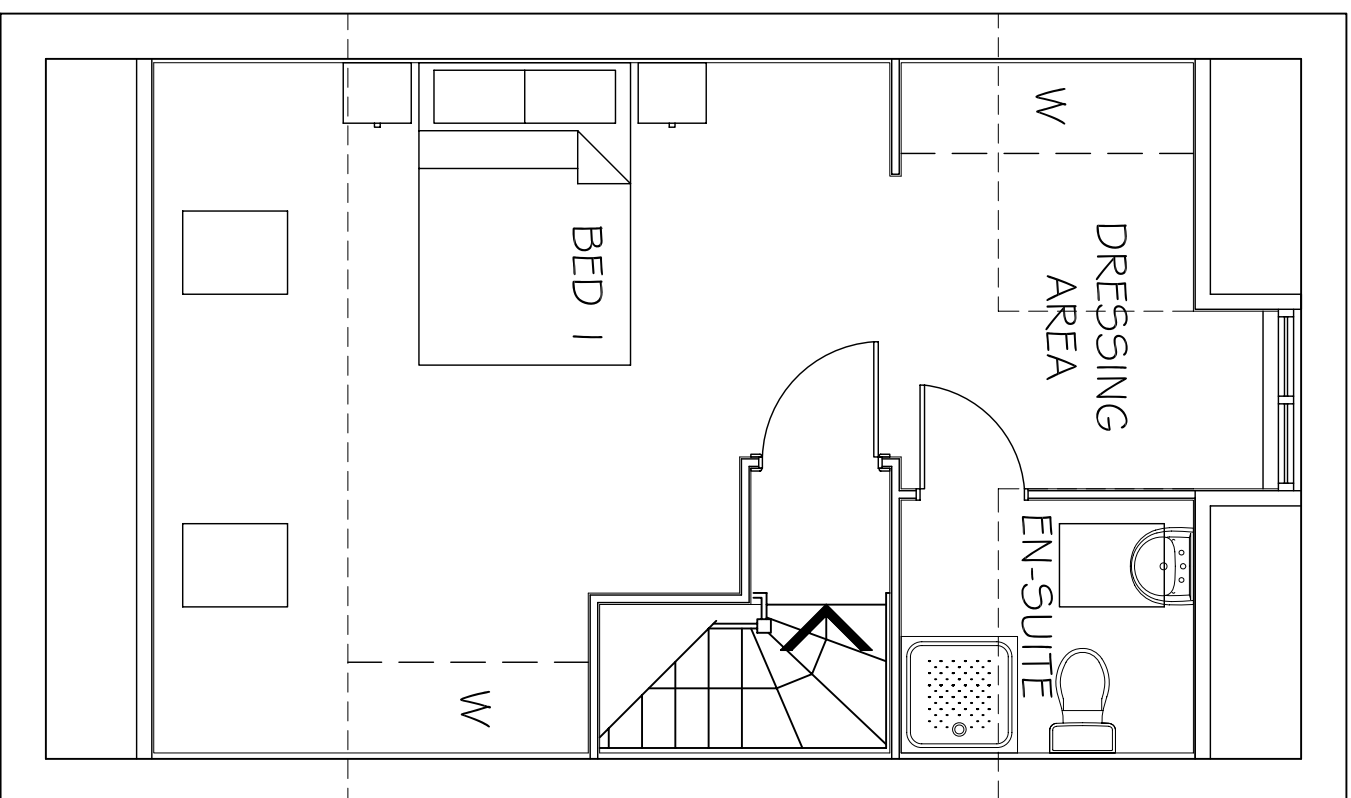

Second Floor

Revision :	1:50 @A3
Scale :	15/04/10
Date :	SB
Drawn by :	Project :
Proposed Development at	
Countryman Pub,	
Wombwell	
Title :	Type D
	Floor Plans
Dwg No : CP-W/TD/01	Rev : -