



SCALE 1:50


SCALE 1:50

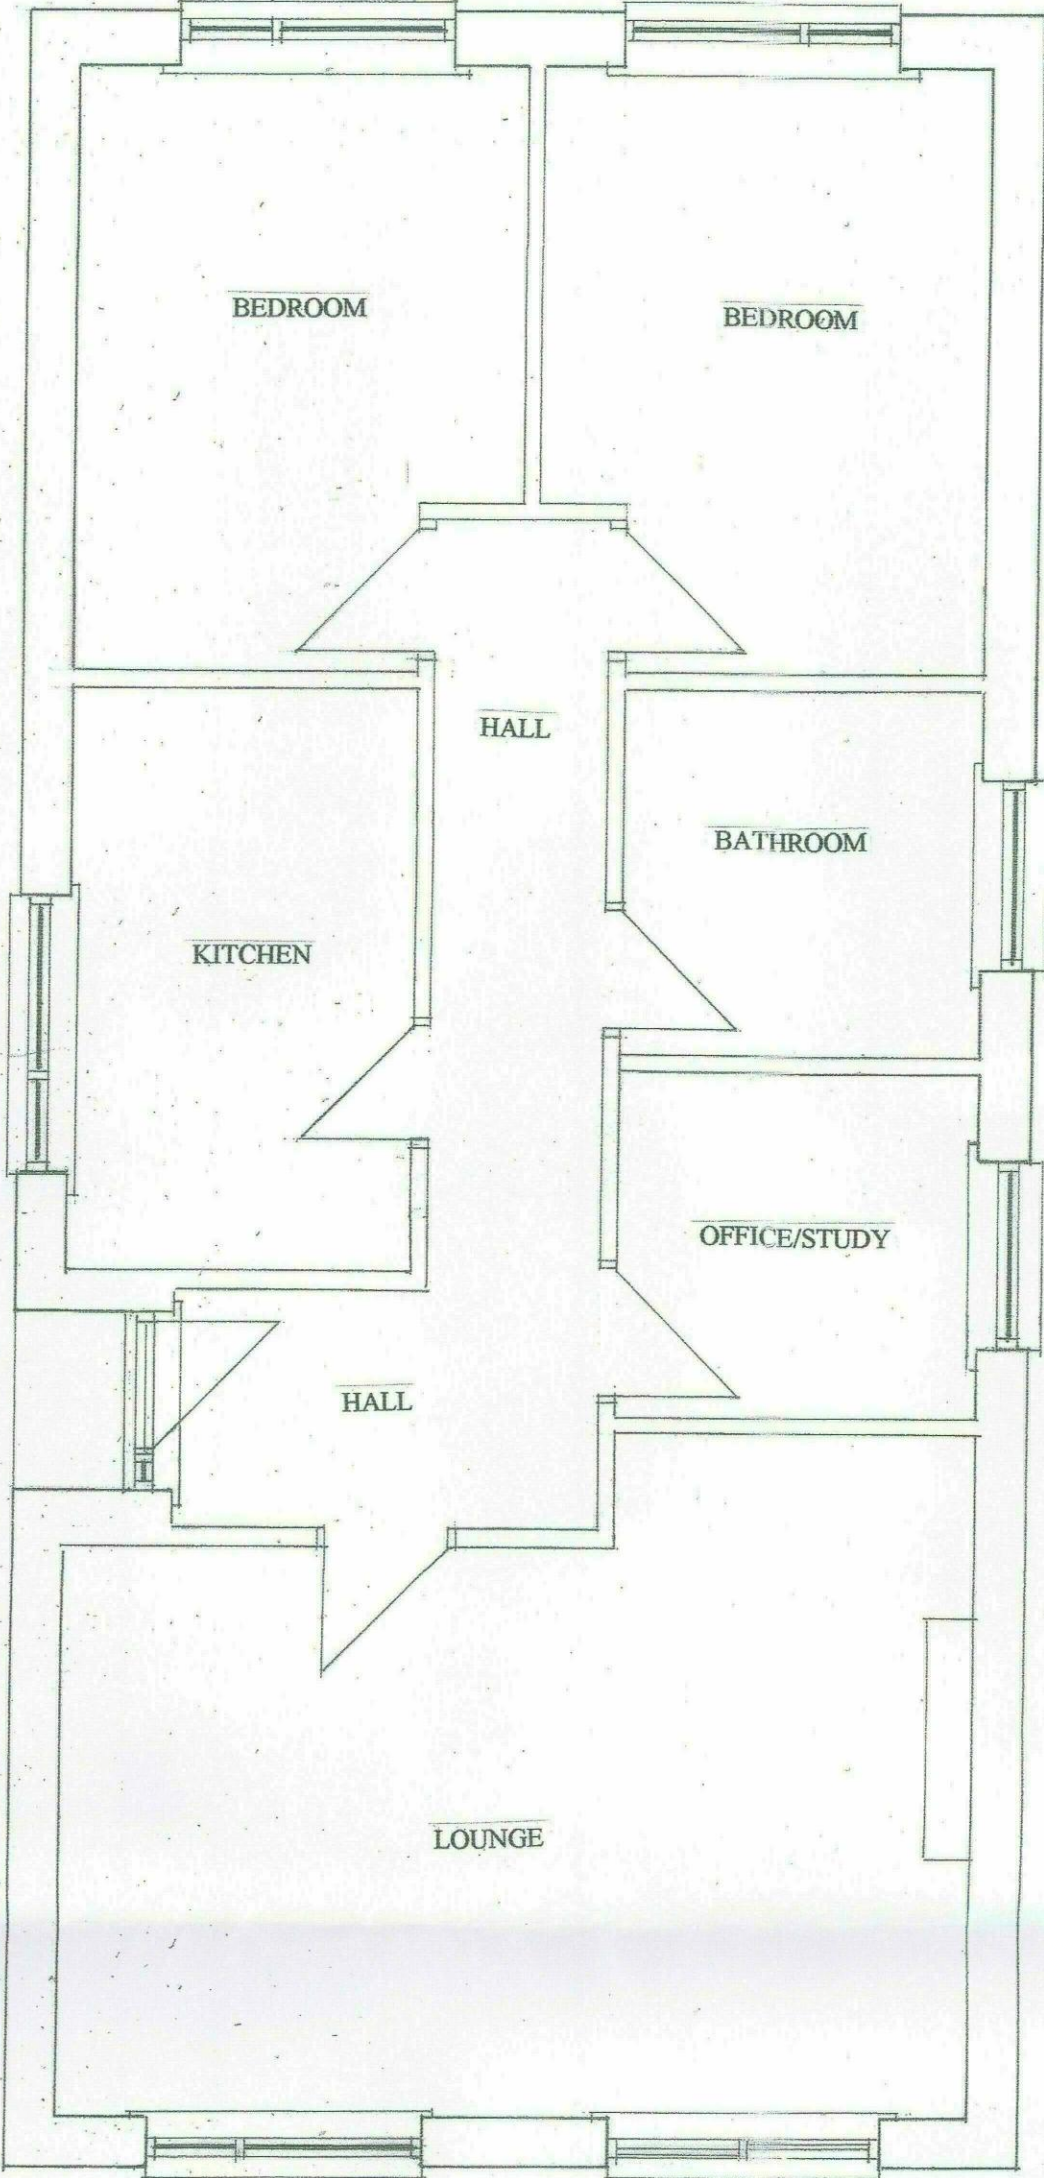


EXISTING FLOOR LAYOUT

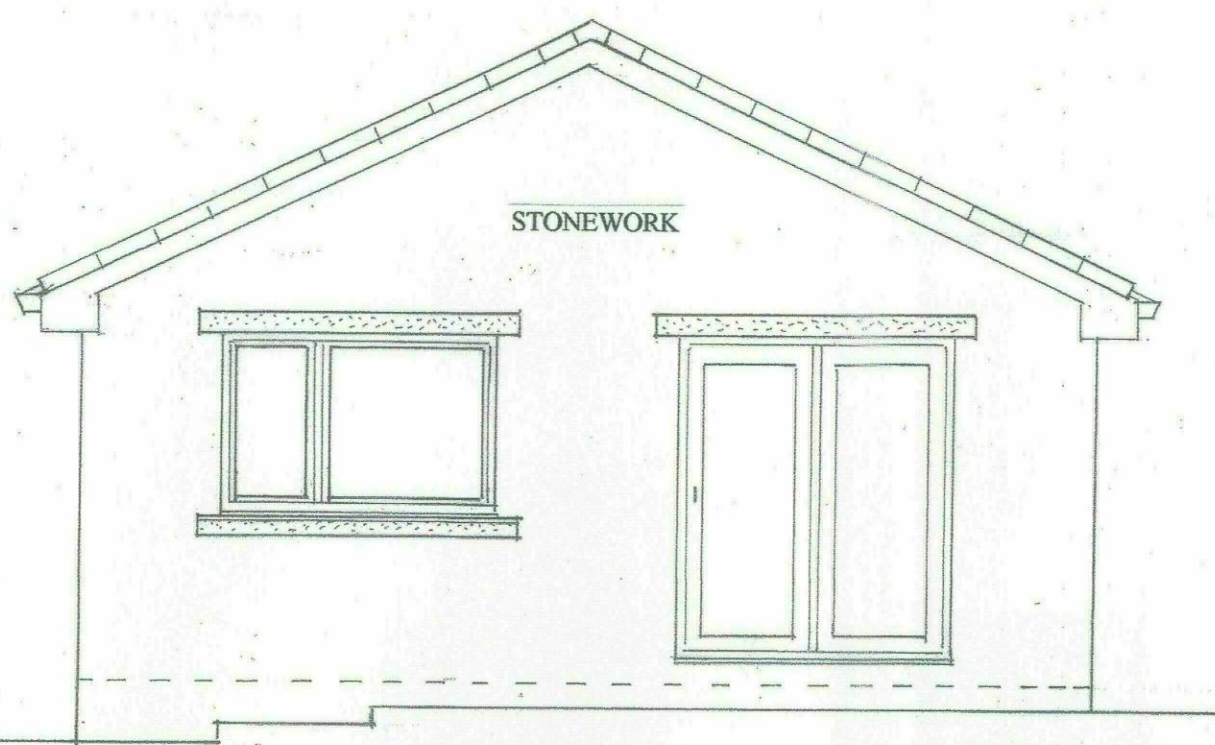

EXISTING REAR ELEVATION

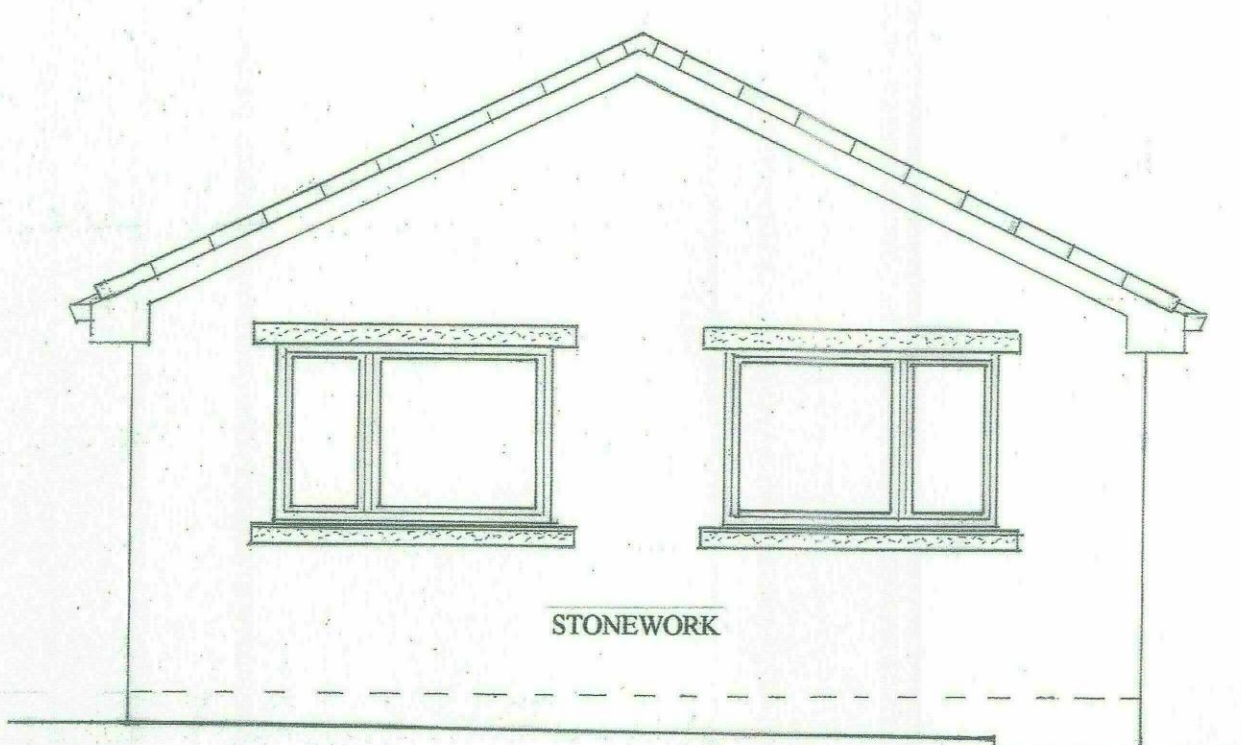


EXISTING FRONT ELEVATION

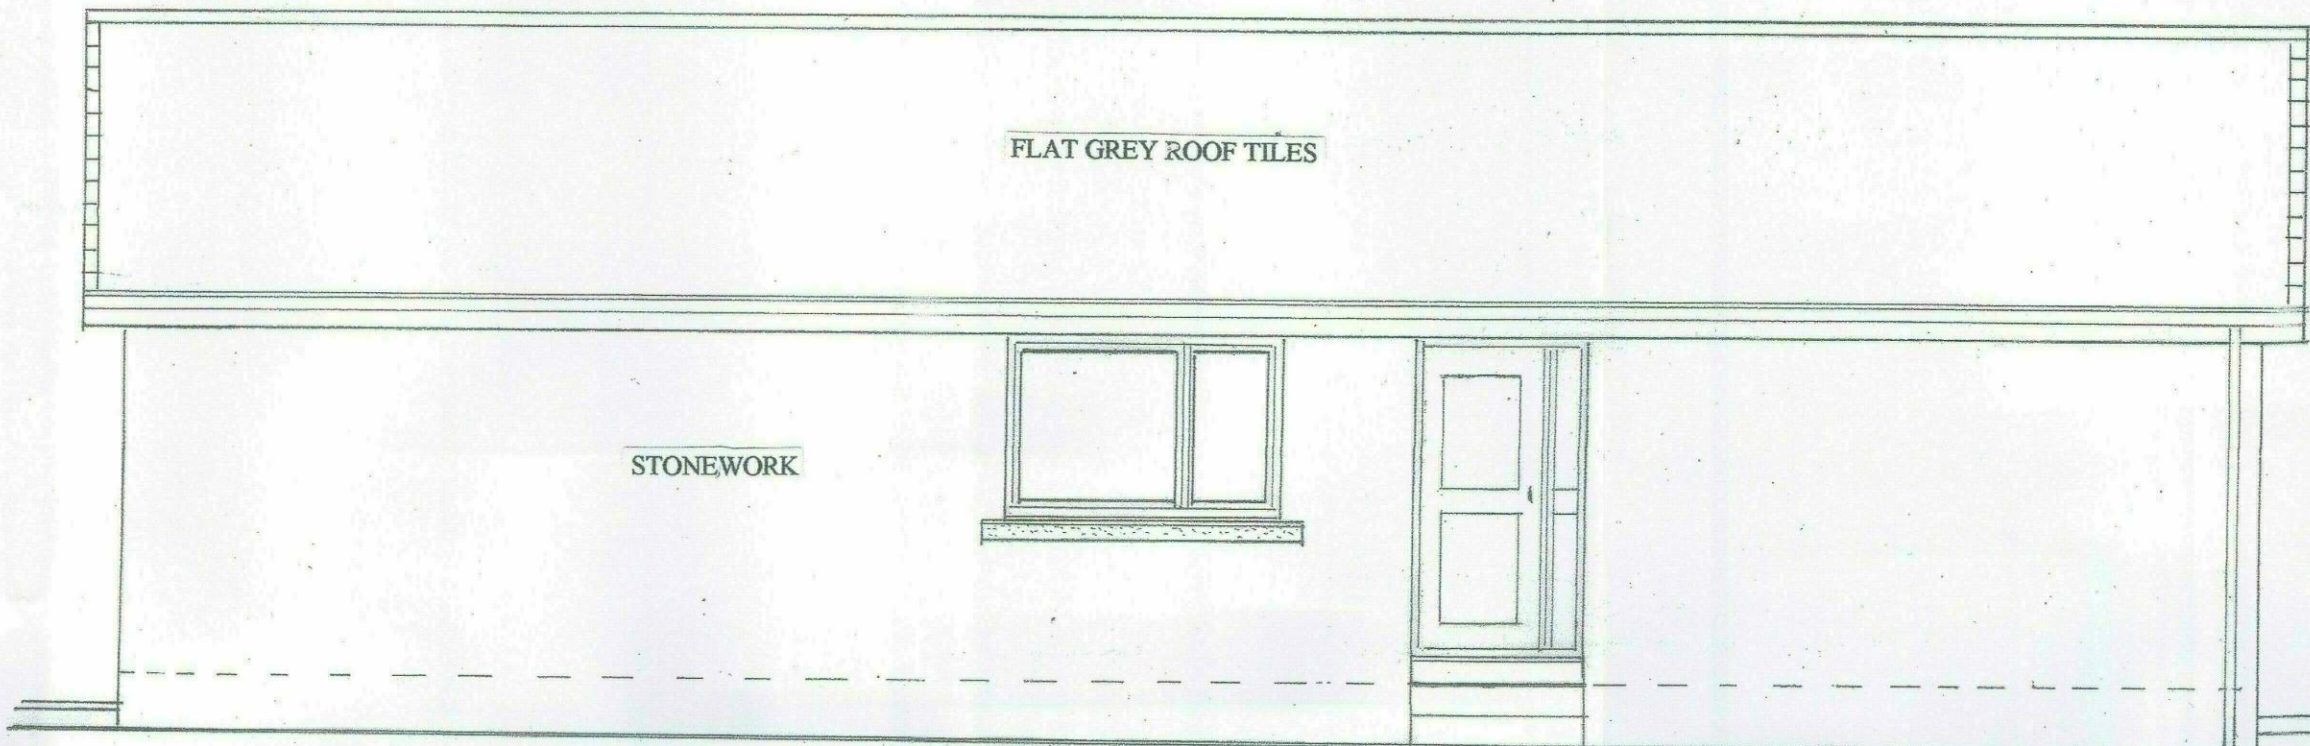


EXISTING SIDE ELEVATION A

SCALE 1:50

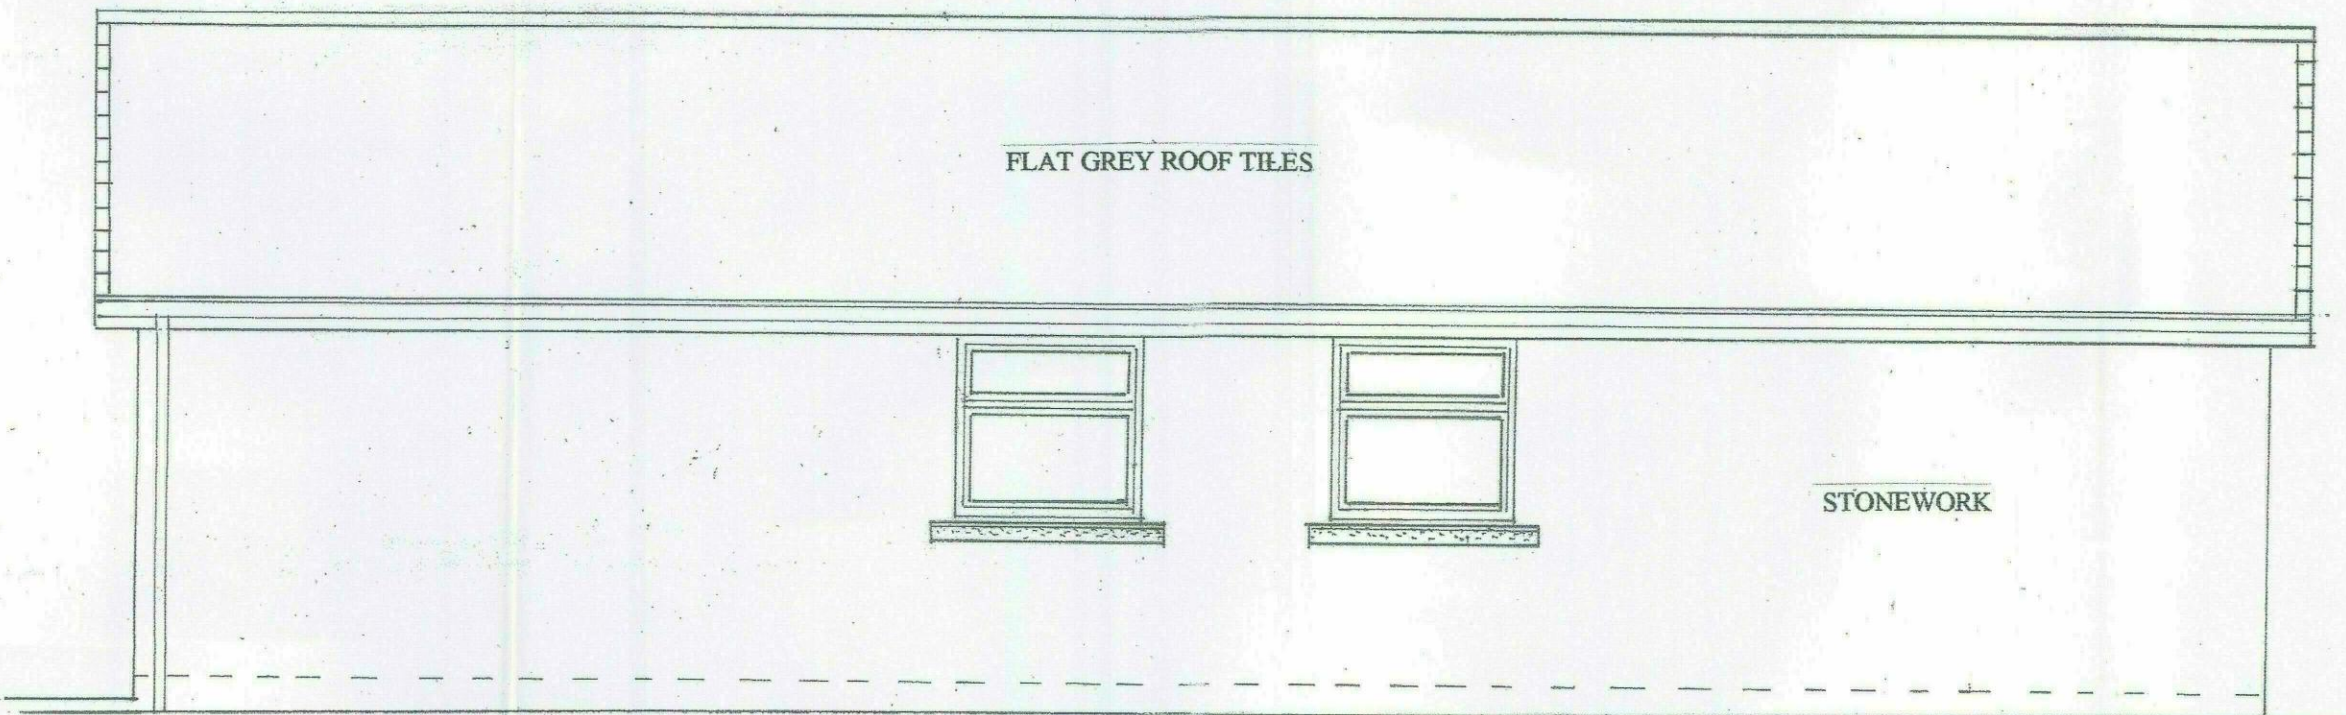

EXISTING SIDE ELEVATION B

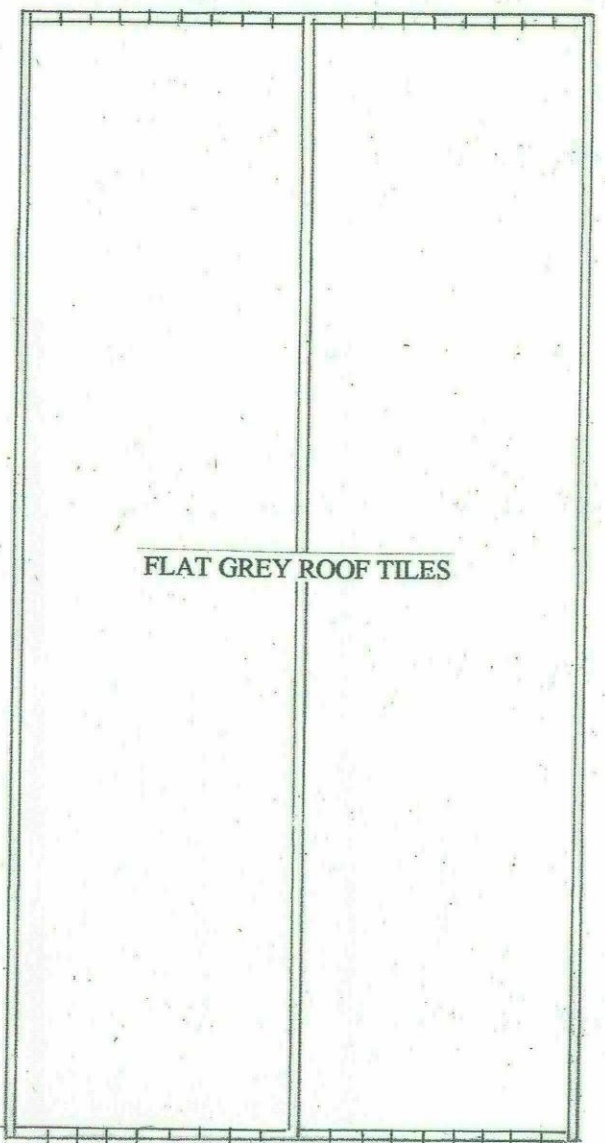

EXISTING ROOF LAYOUT
SCALE 1:100

SCALE 1:50