



© Copyright CADITAL Ltd
This drawing and the copyright, design rights and all
other intellectual property rights in it belong to CADITAL.
No licence or assignment of any such rights is granted
hereunder. This drawing is not to be copied or divulged to
a third party without written permission.

NOTES :

REV. NO.	REVISIONS	SIGN & DATE
-------------	-----------	-------------

CLIENT
MAPLE ESTATES (BARNLEY) LTD

JOB LOCATION
HIDROBYD HOUSE,
WORSBROUGH

ARCHITECT:

TITLE:
ELEVATIONS
(EXISTING)

CADITAL Ltd
CAD & FACILITIES MANAGEMENT SUPPORT SERVICES
LANGTHWAITE HOUSE
SOUTH KIRBY, PONTEFRAC
WEST YORKSHIRE
WF9 3AE
TELEPHONE: (01977) 646669
MOBILE: 0777 5122 076
EMAIL: cdm@cadital.co.uk / info@cadital.co.uk
WWW: cadital.co.uk



AREA: BARNLEY SCALE: 1:50

DRN & DATE: DM 12/JUNE/2008

CHKD: DRG. No. DJA/E/WDH/02

SIZE: A1
REV: -

CMR
17 JUN 2008

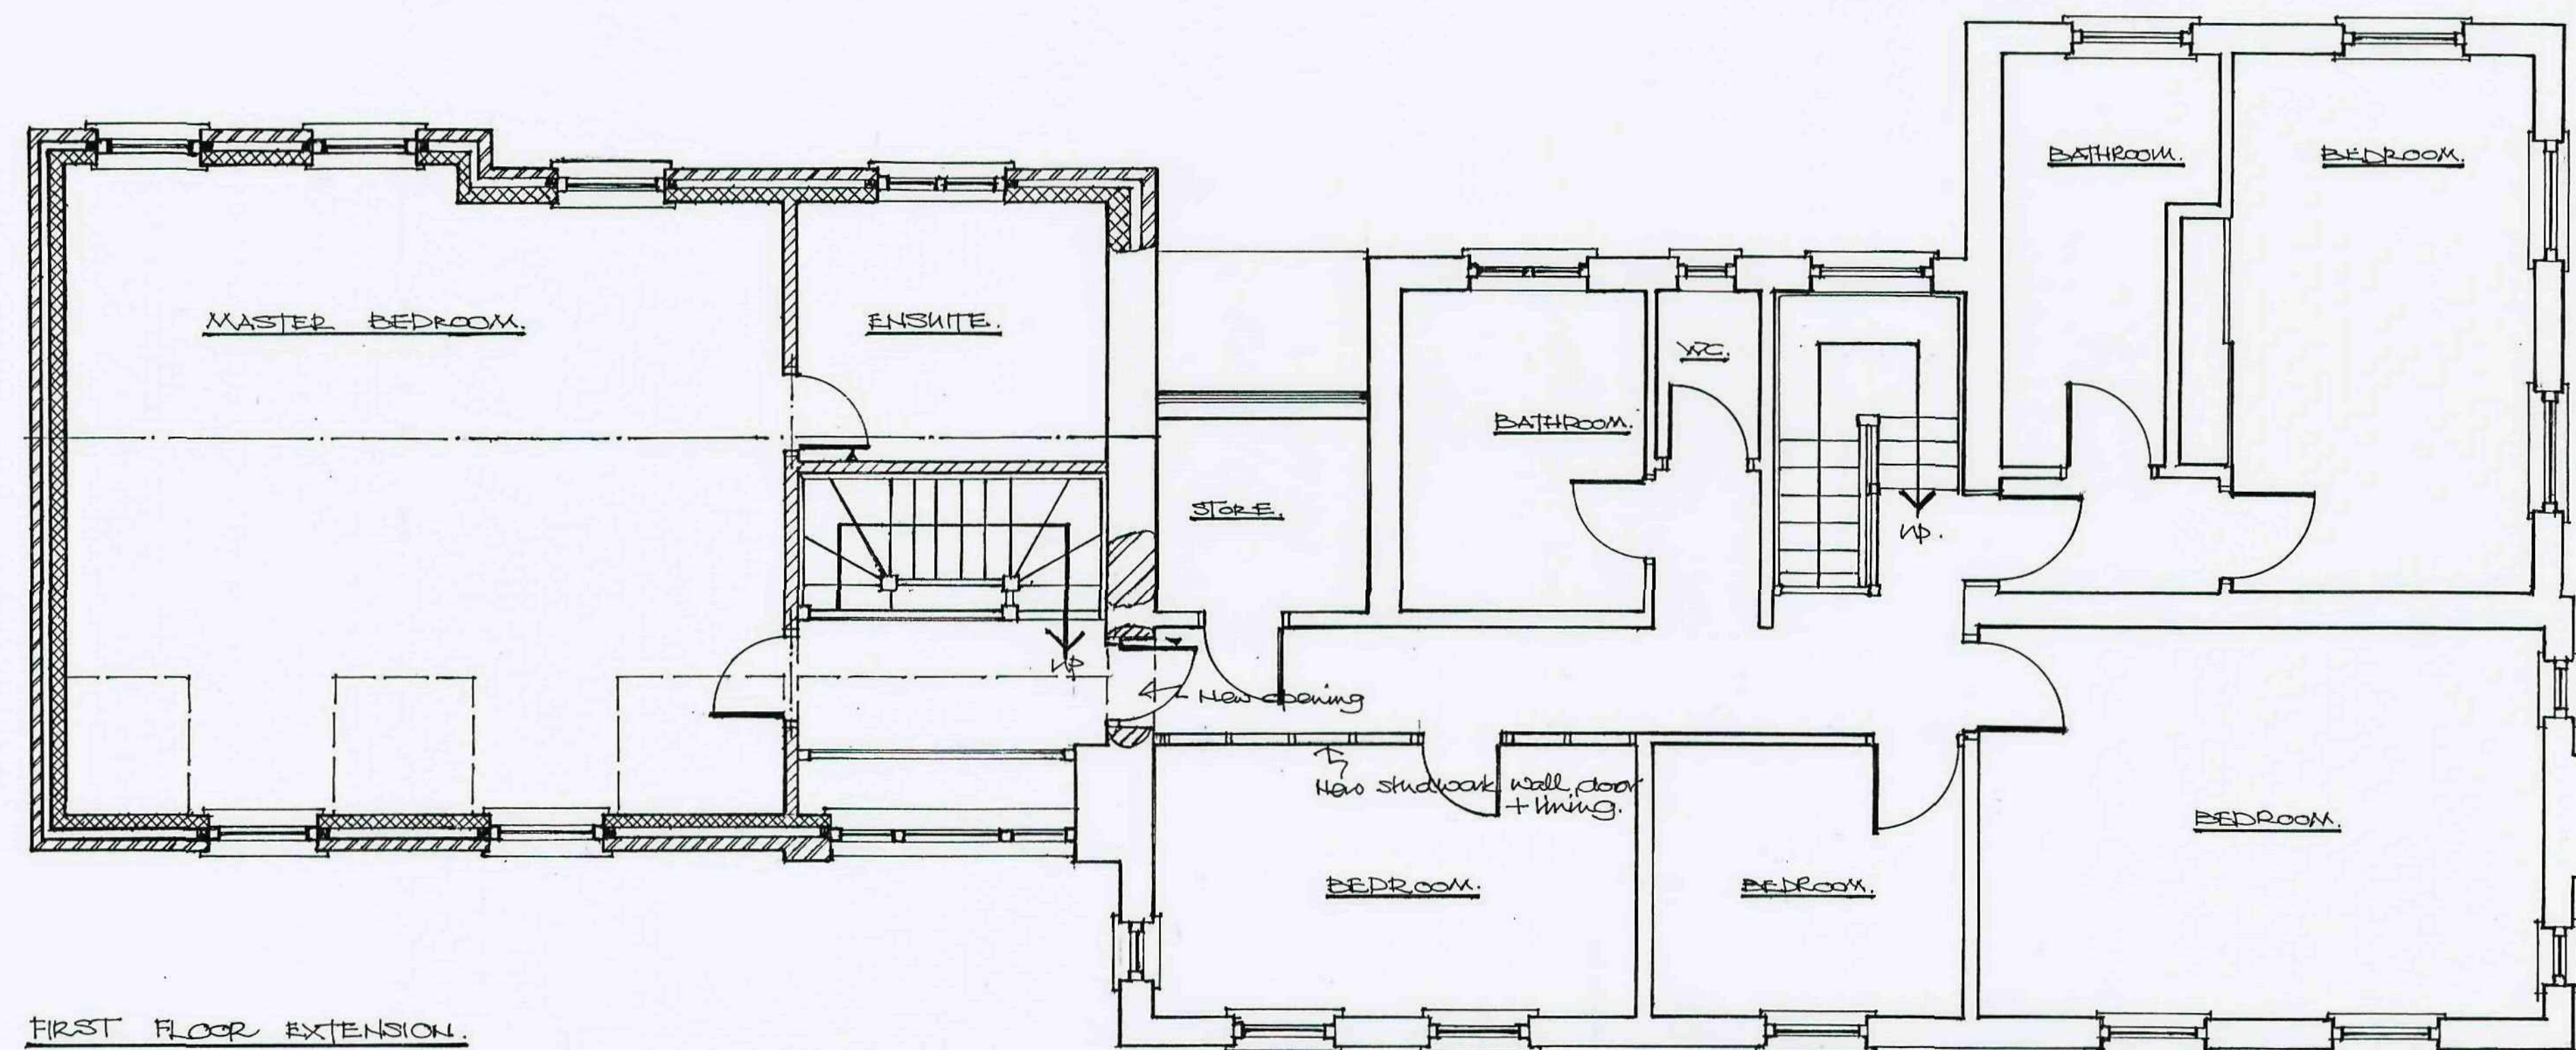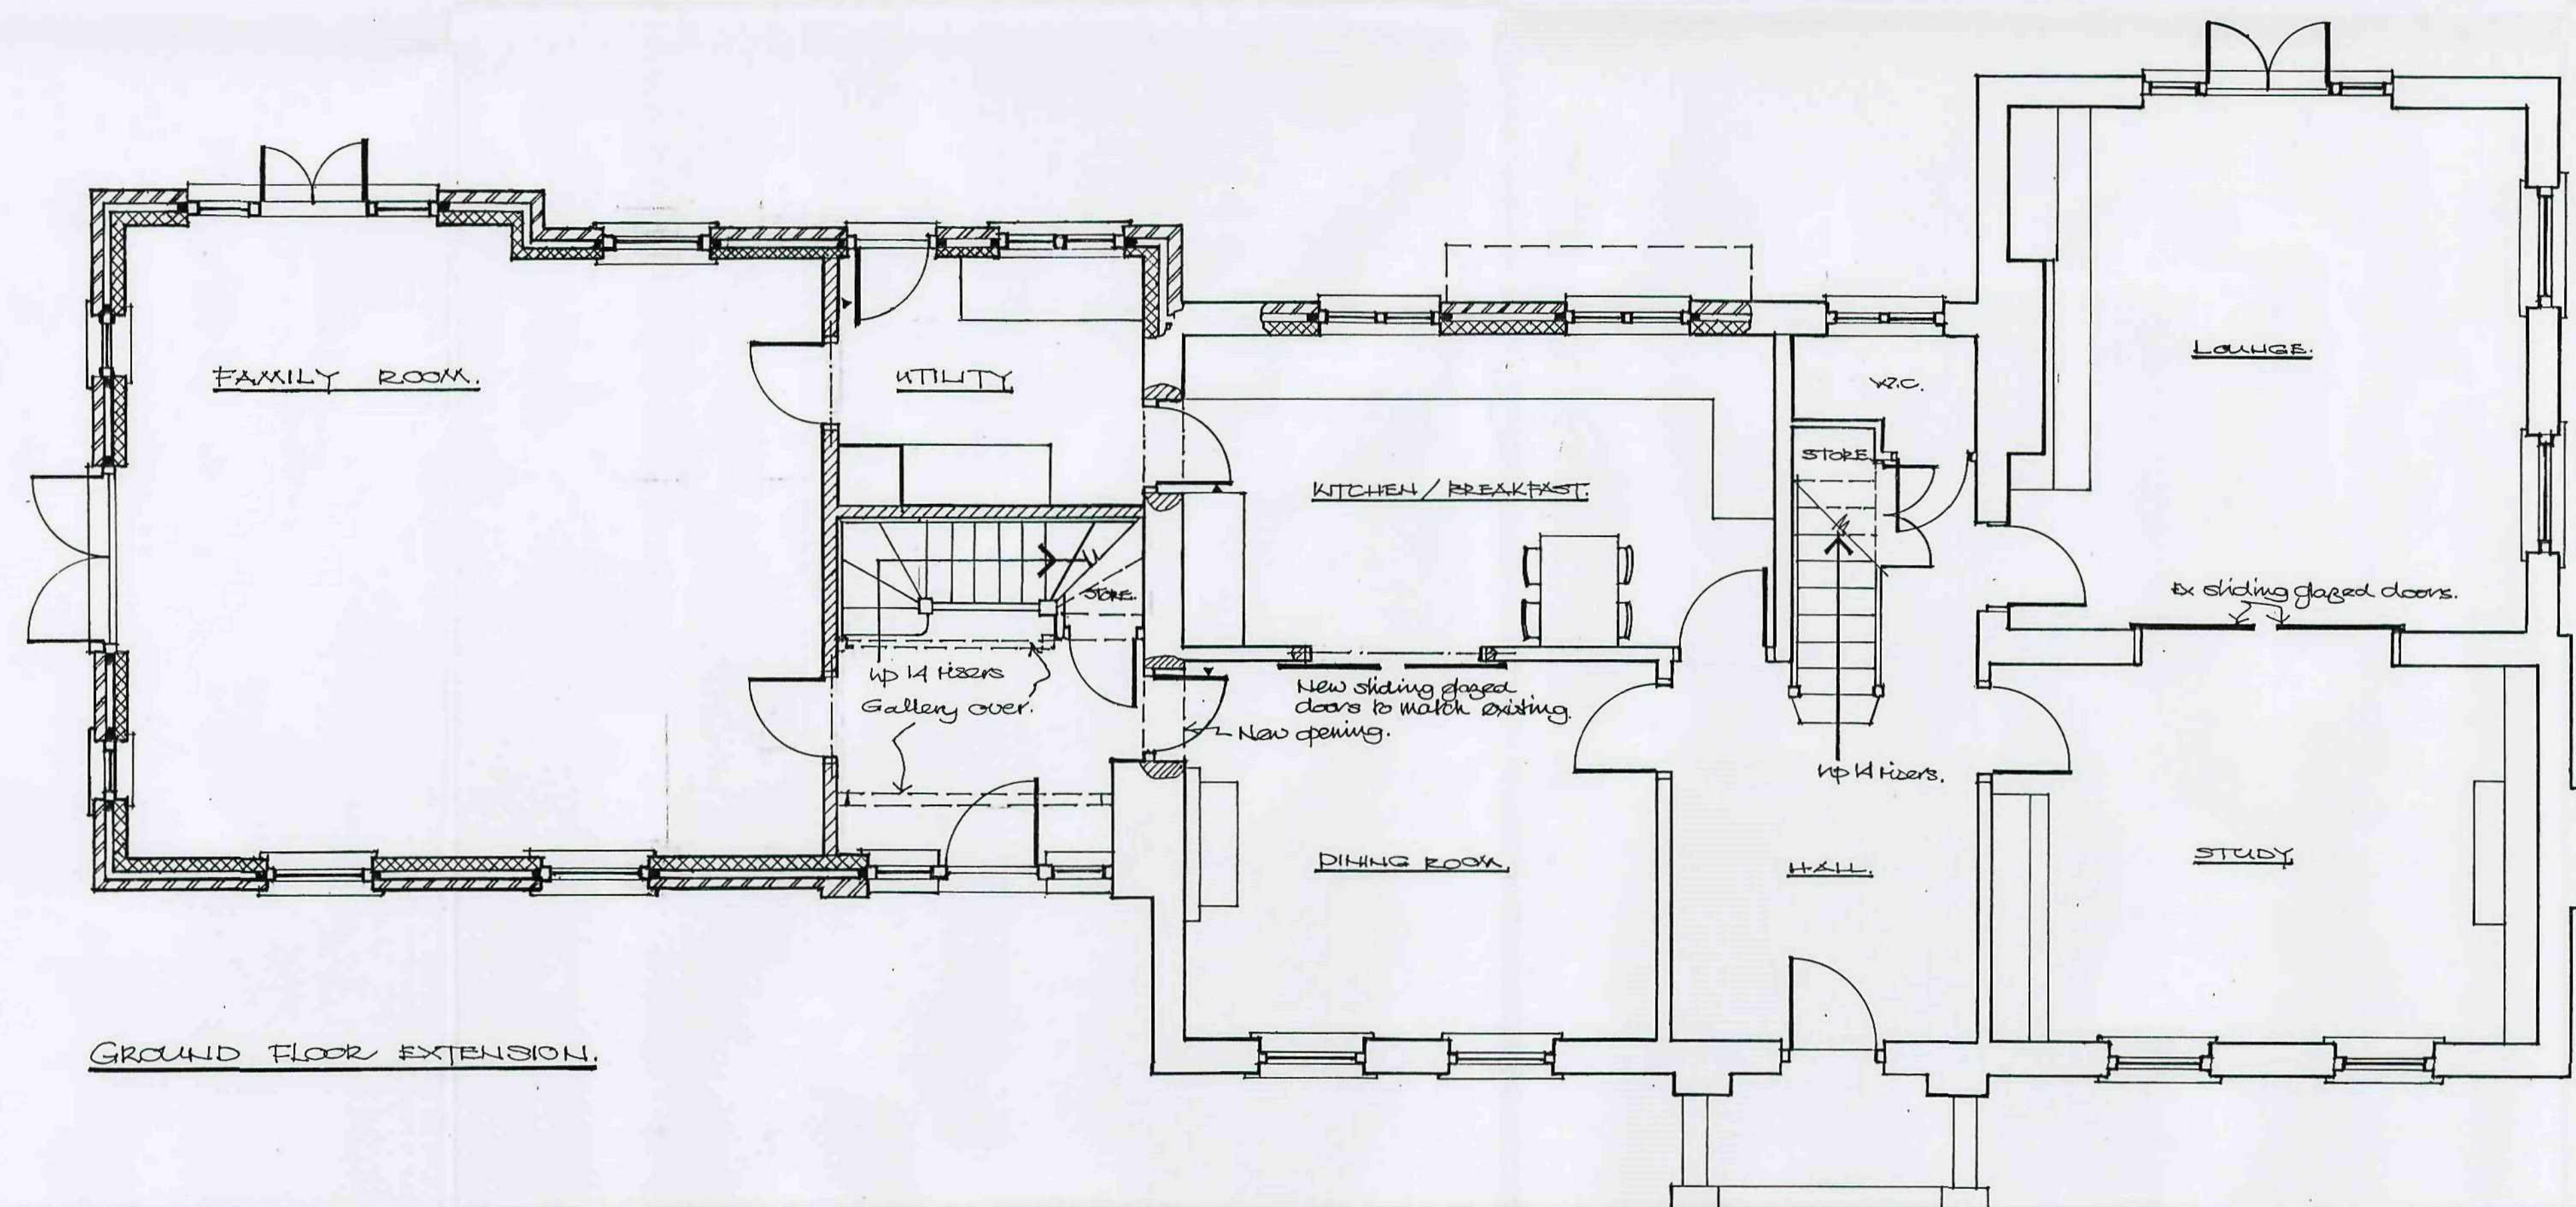

CMR
17 JUN 2008







HYLO Design: architect / designer

50, Church Street, Brierley, Nr. Barnsley, South Yorkshire. S72 9HT
Fax / Telephone No: 01226 713427

REVISIONS

Ref.	Description	Date	Ref.	Description	Date

Client	MESSES MAPLE ESTATES (BARNSELY) LTD.	Drawn	JOT.	Date	JUNE 06
Project	PROPOSED EXTENSION TO HUDROD HOUSE, WORSBROUGH.	Checked		Scale	1:50.
Title	PROPOSED GRD & 1ST FLOOR PLANS.	Project Ref.	ME/HH.	Drawing No.	1.

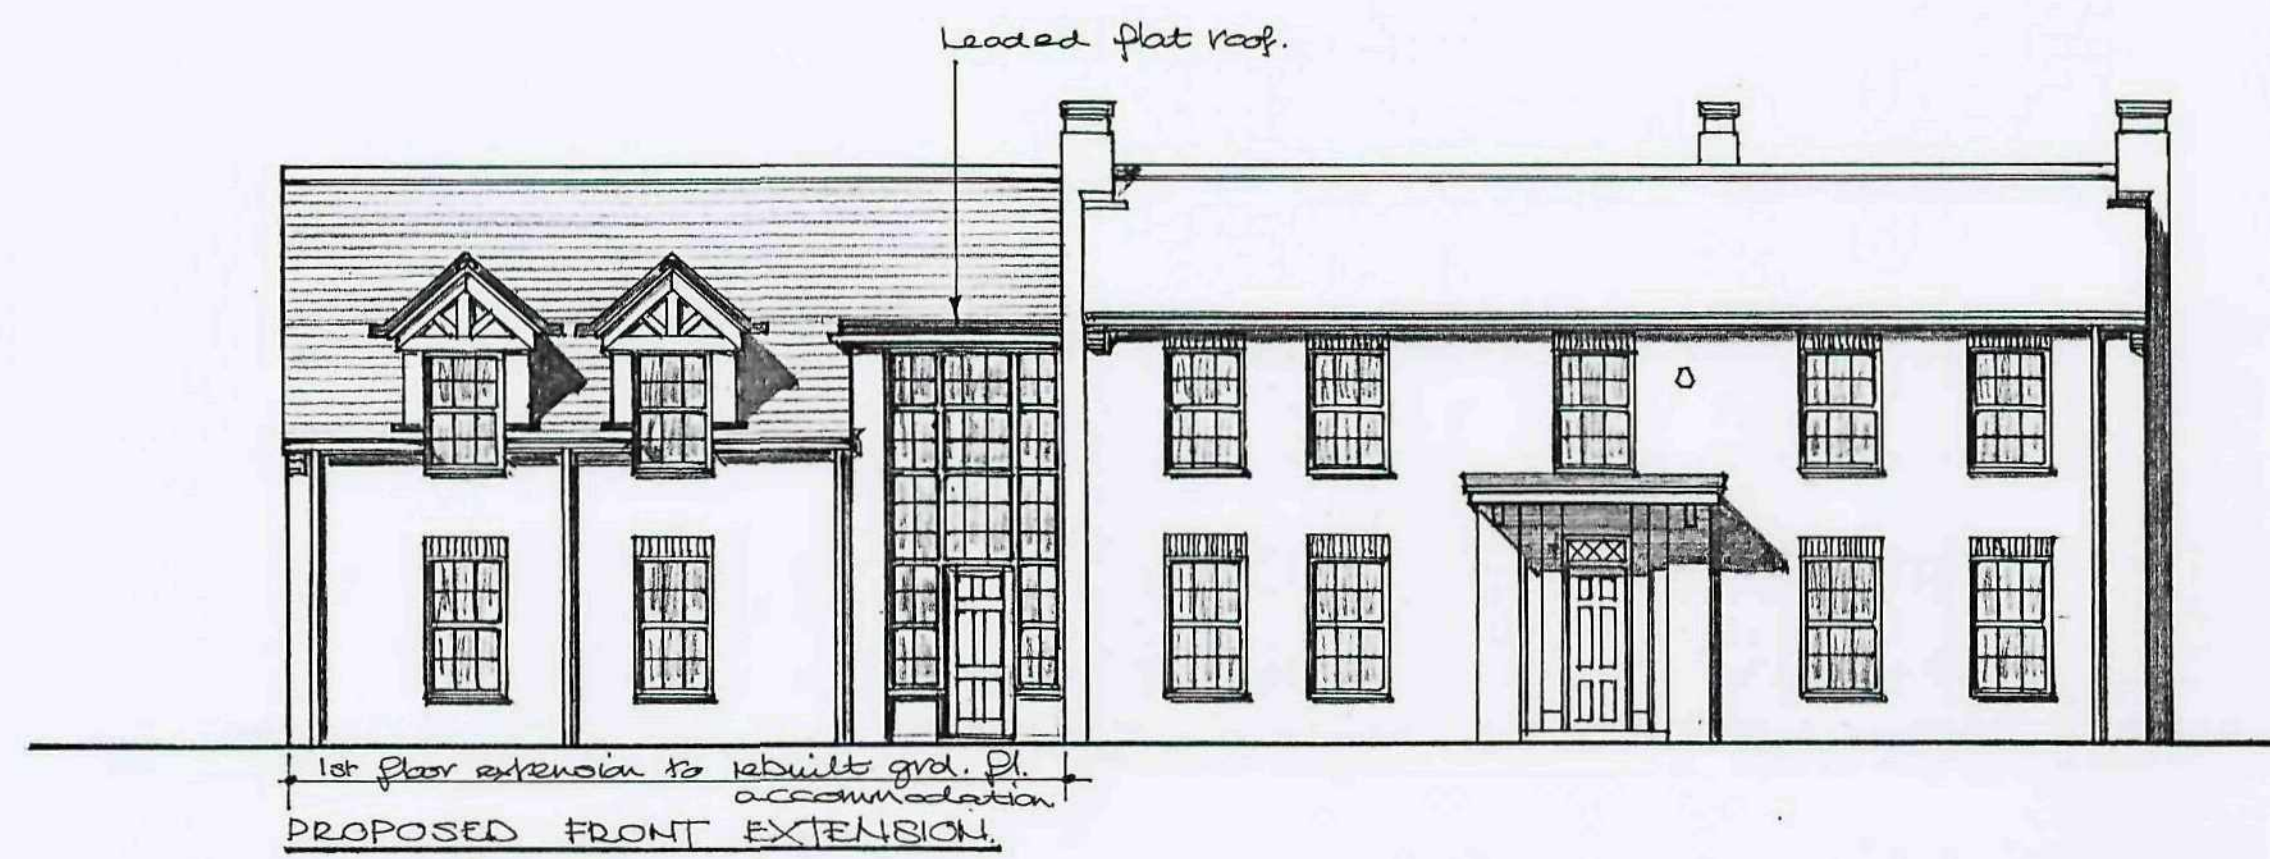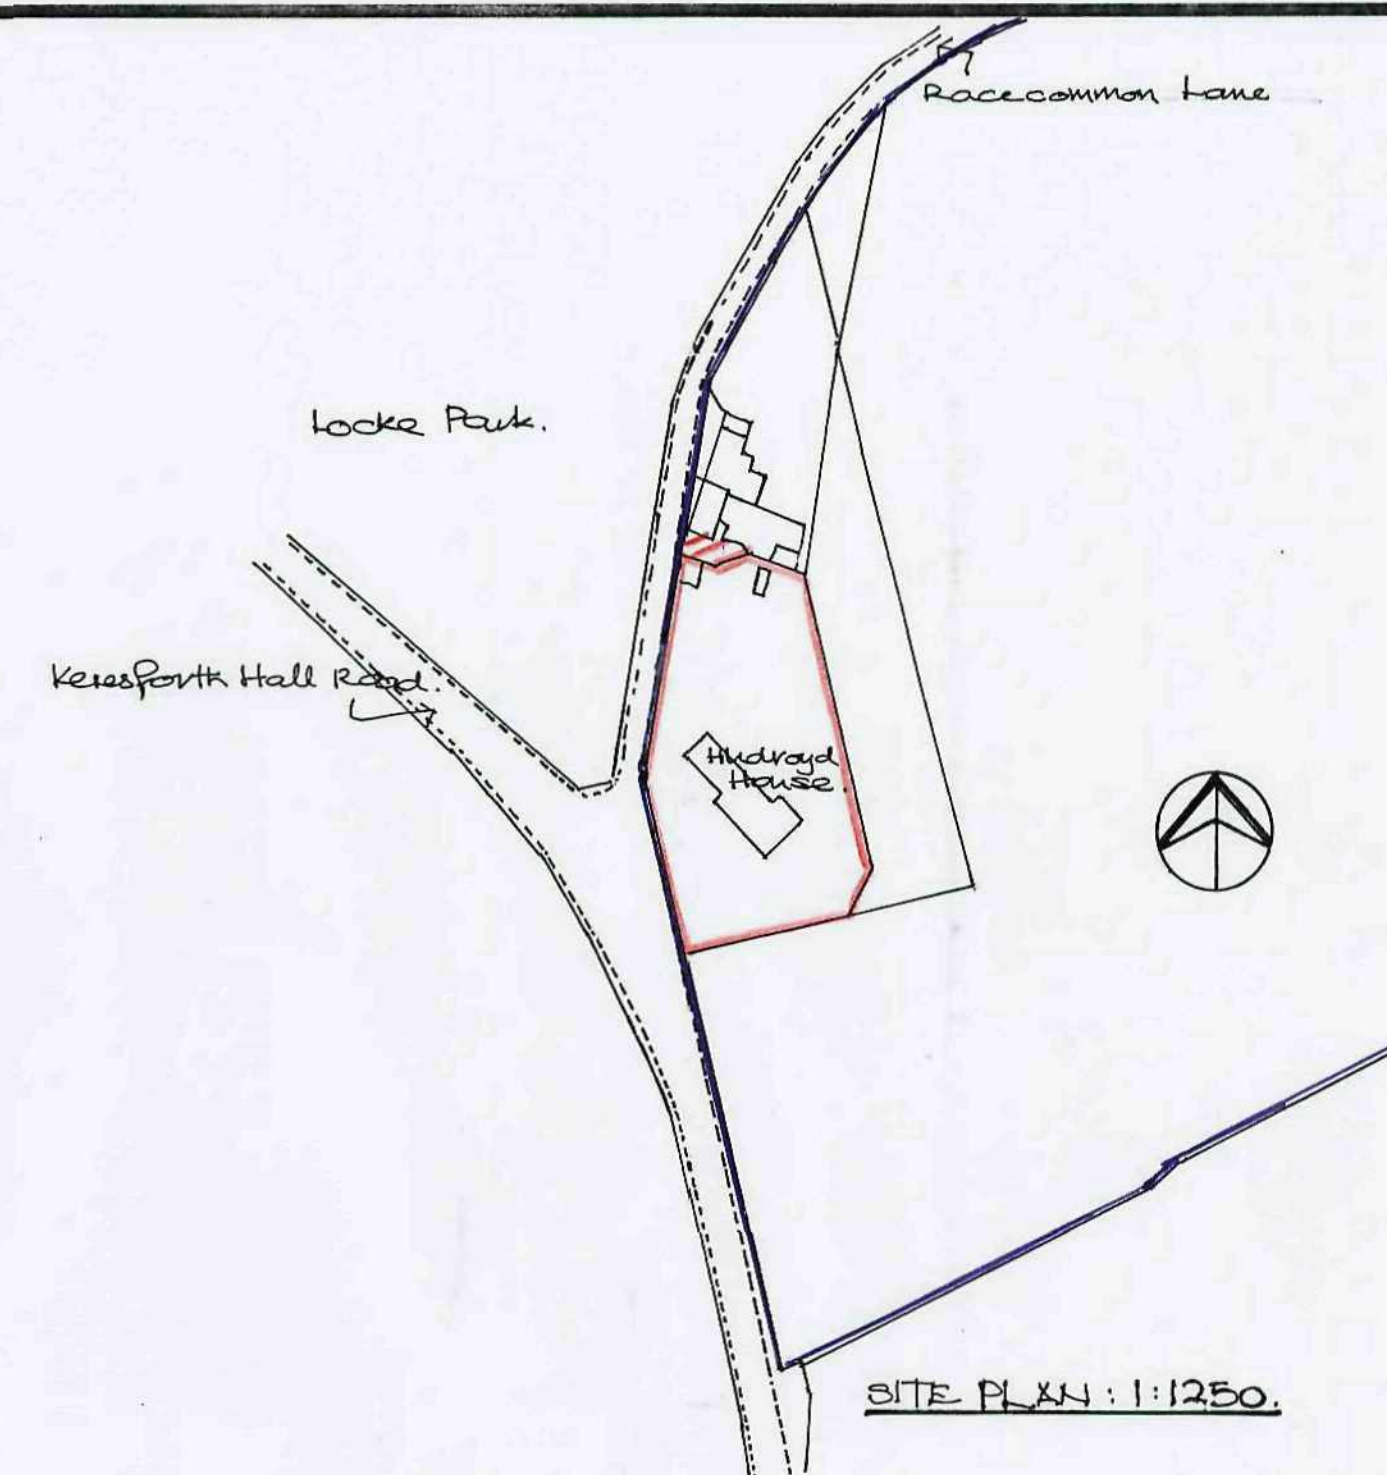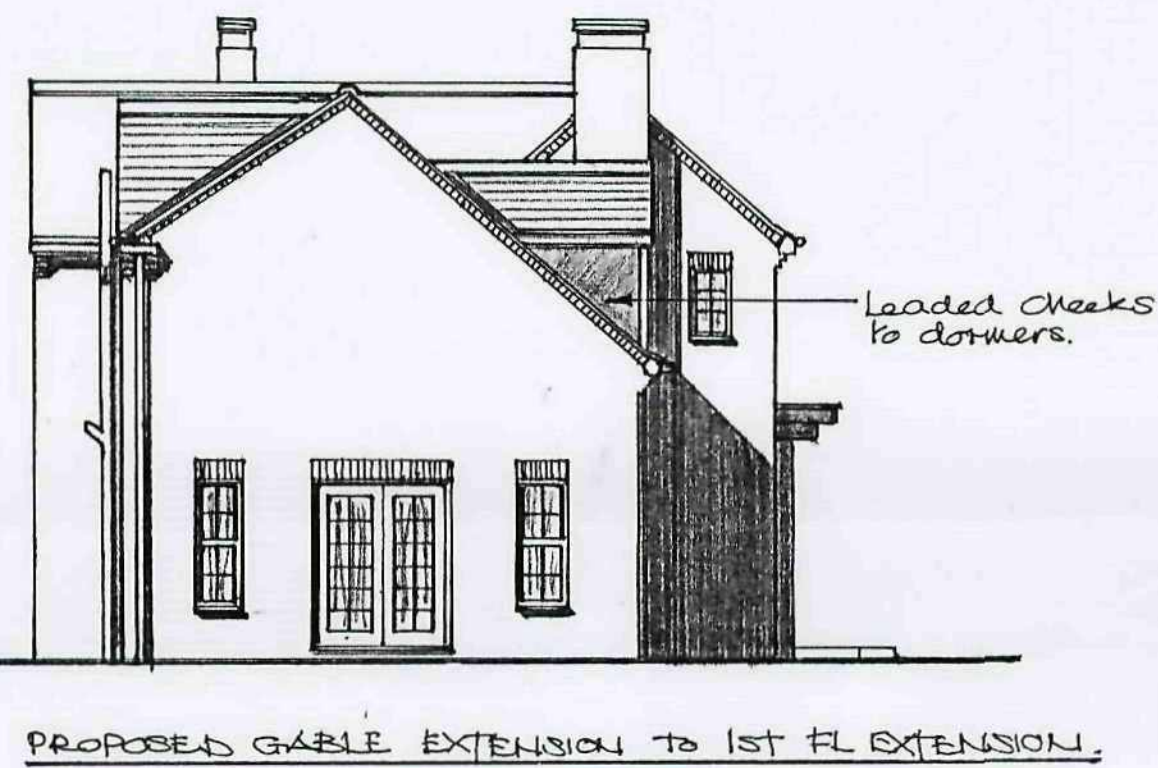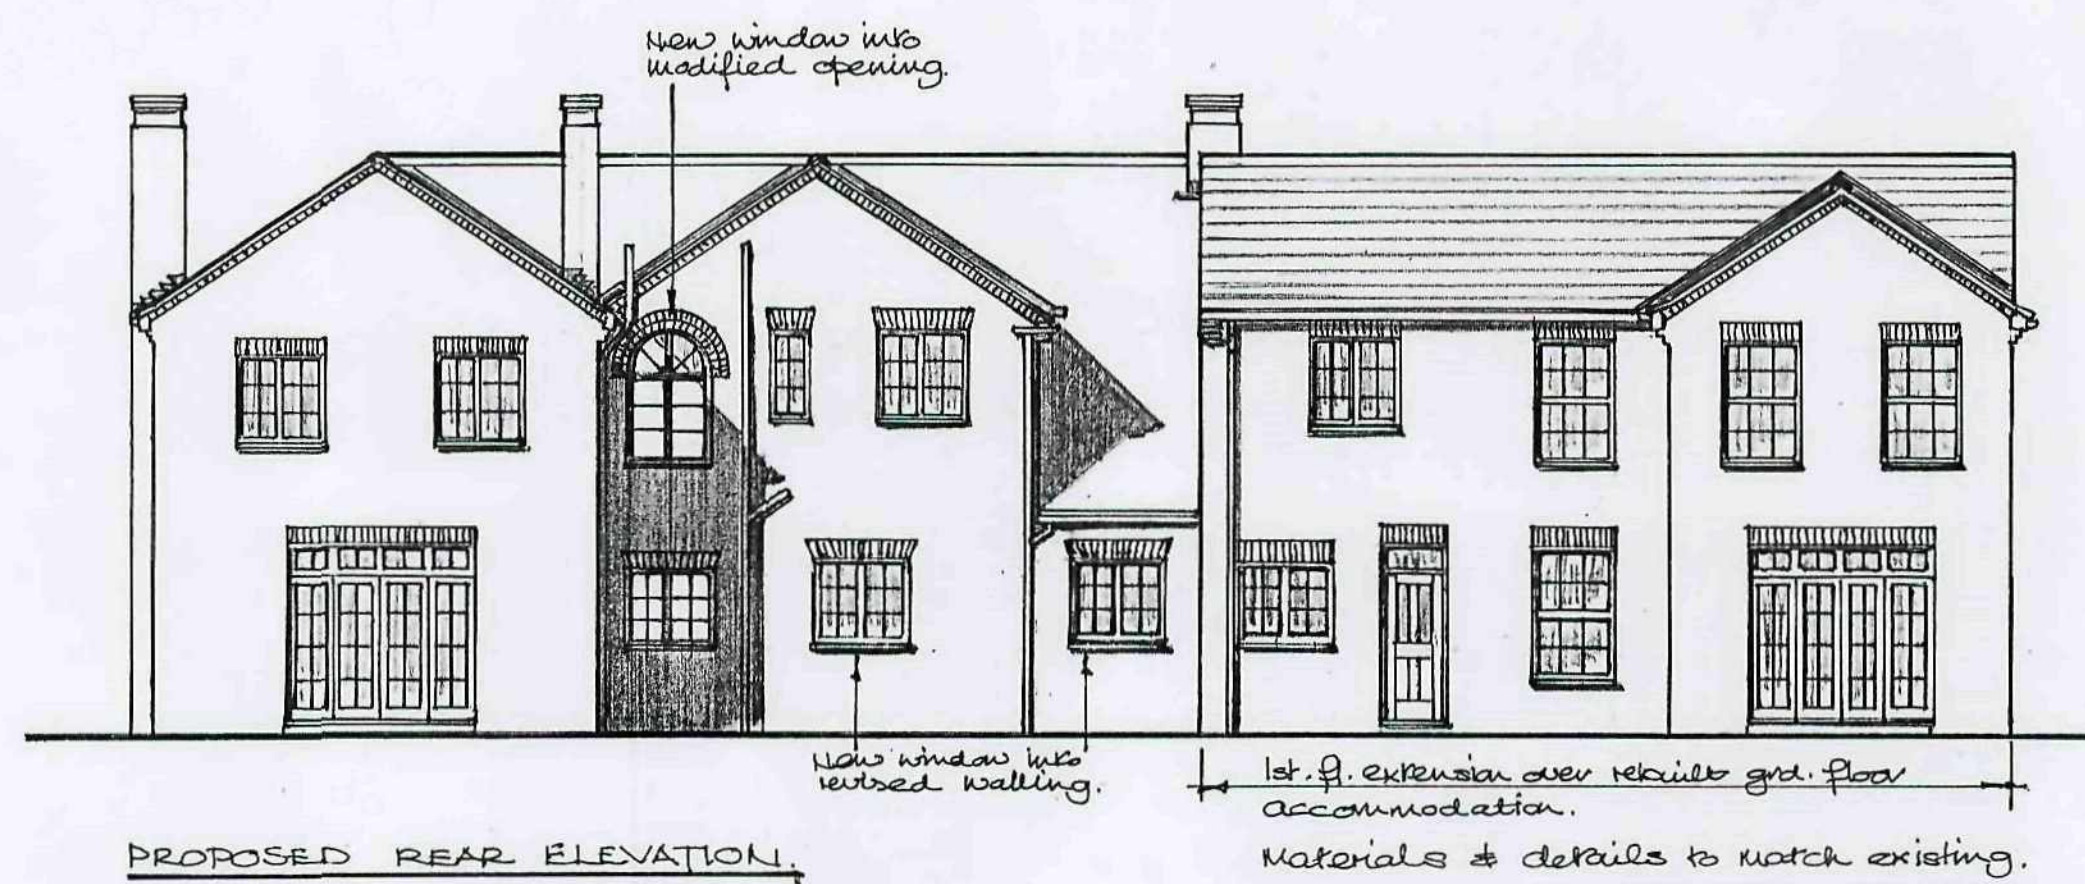

CMR
17 JUN 2008



hyle Design: architect / designer

50, Church Street, Brierley, Nr. Barnsley, South Yorkshire. S72 9HT
Fax / Telephone No: 01226 713427

HEATHERBANK H0268

REVISIONS			
Ref.	Description	Date	Ref.

Client	MESSERS MAPLE ESTATES (BARNLEY) LTD.	Drawn	JOT	Date	JUNE '06
Project	PROPOSED EXTENSION TO HUDROD HOUSE, WORSBROUGH.	Checked		Scale	1:1250
Title	PROPOSED ELEVATIONS, SITE PLAN.	Project Ref.	ME / HHT.	Drawing No.	2