




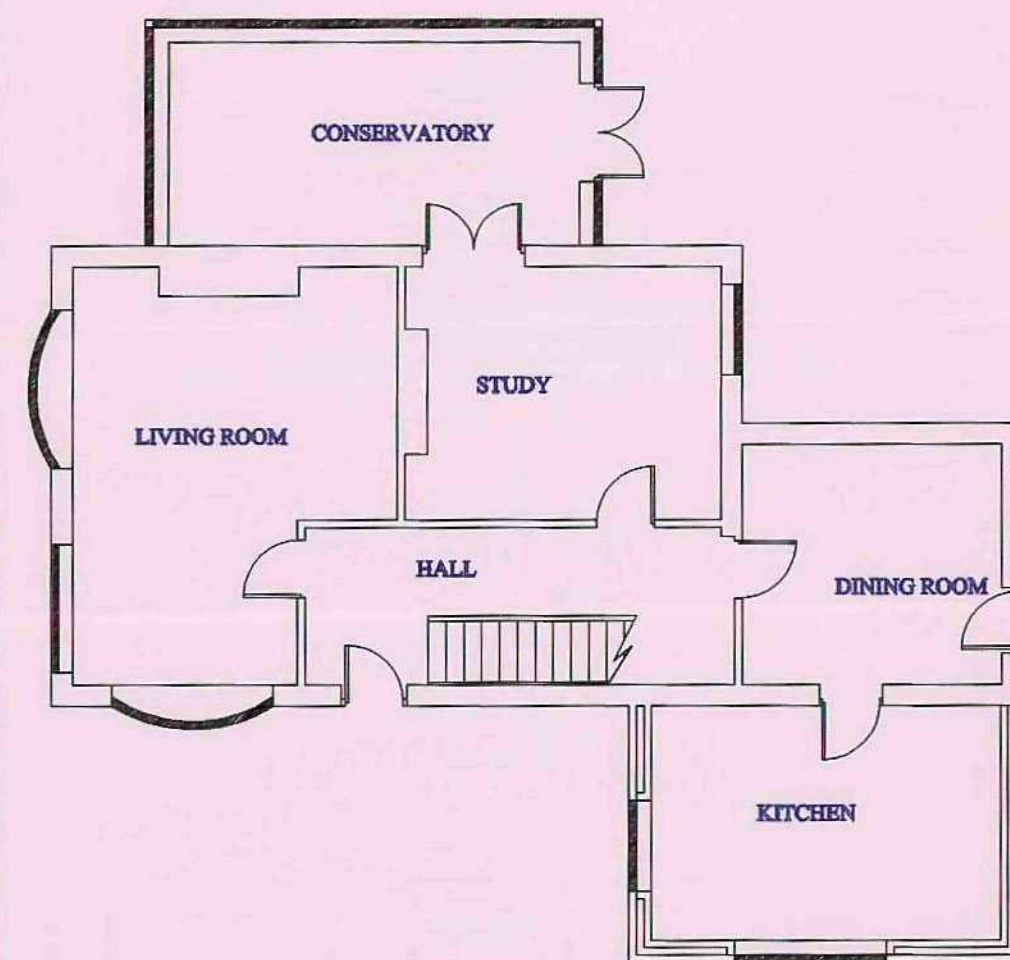


EXISTING GROUND FLOOR PLAN - SCALE 1:100

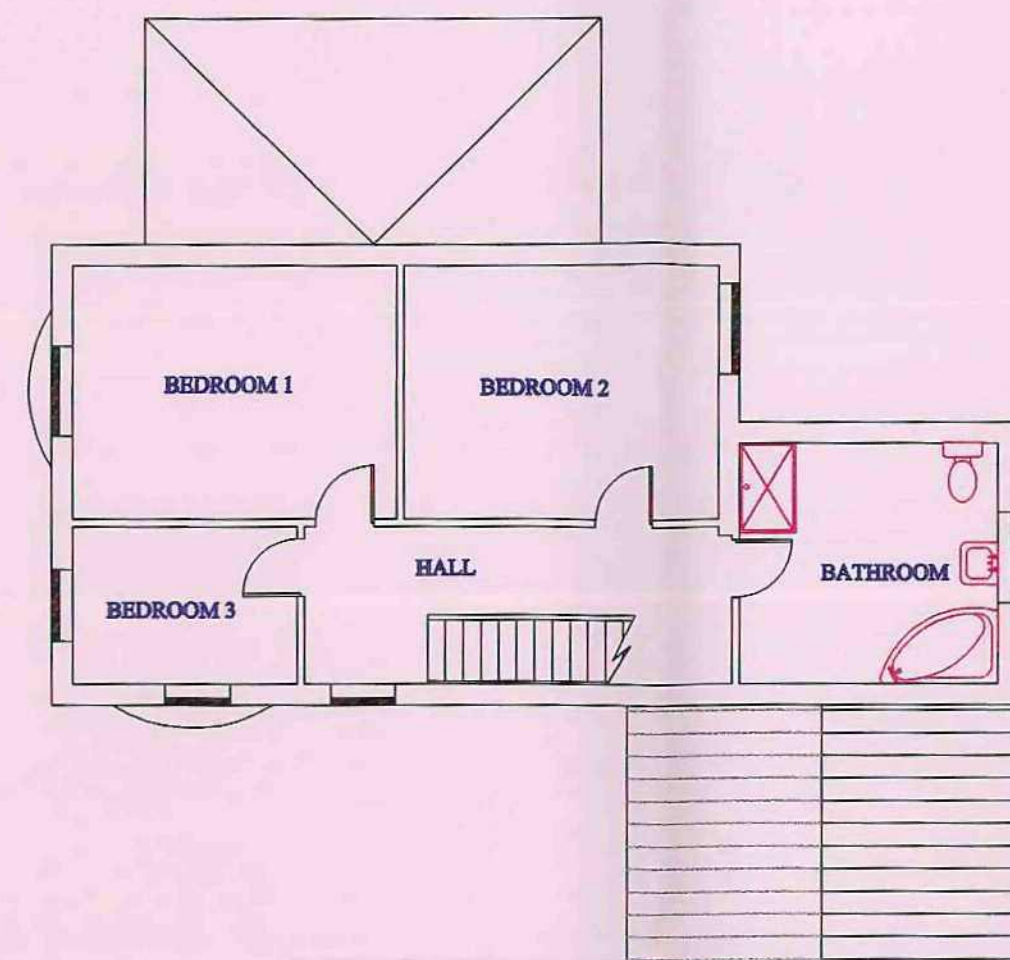


EXISTING FIRST FLOOR PLAN - SCALE 1:100

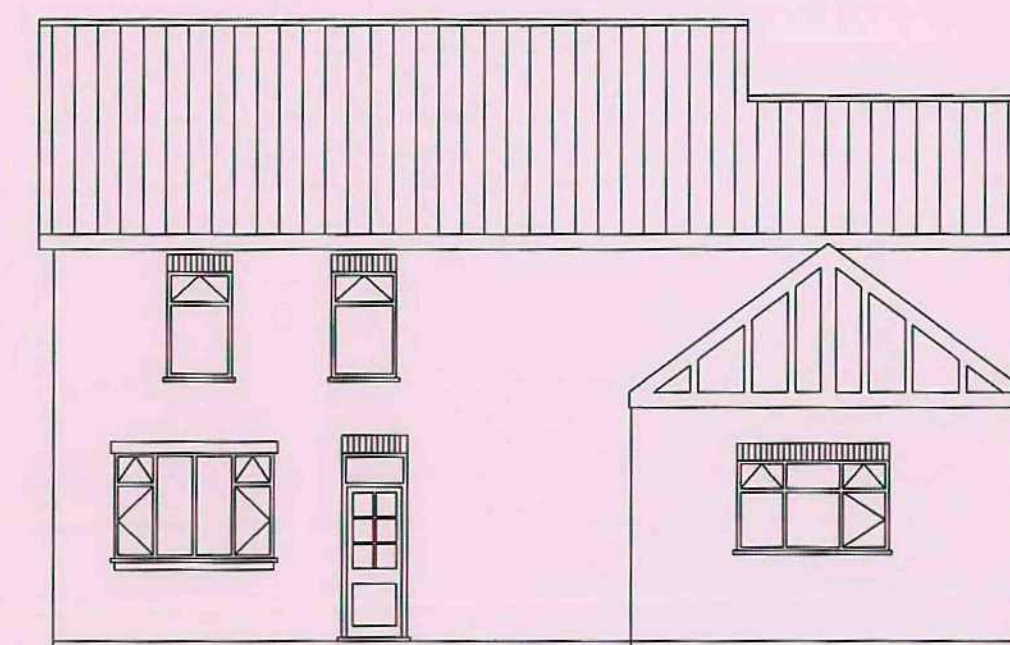


EXISTING FRONT ELEVATION

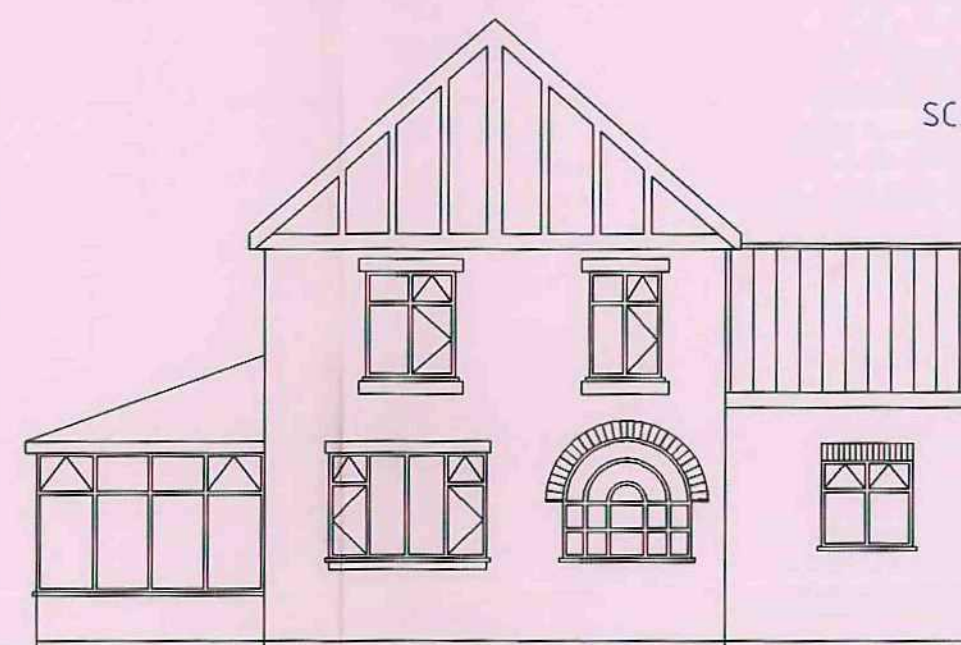


EXISTING SIDE ELEVATION

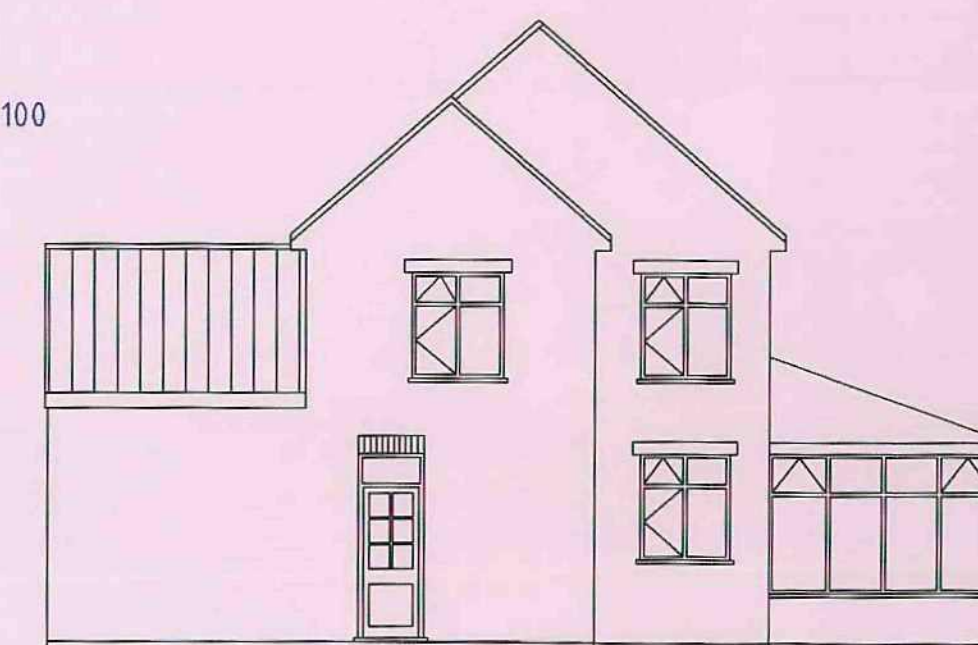


EXISTING SIDE ELEVATION

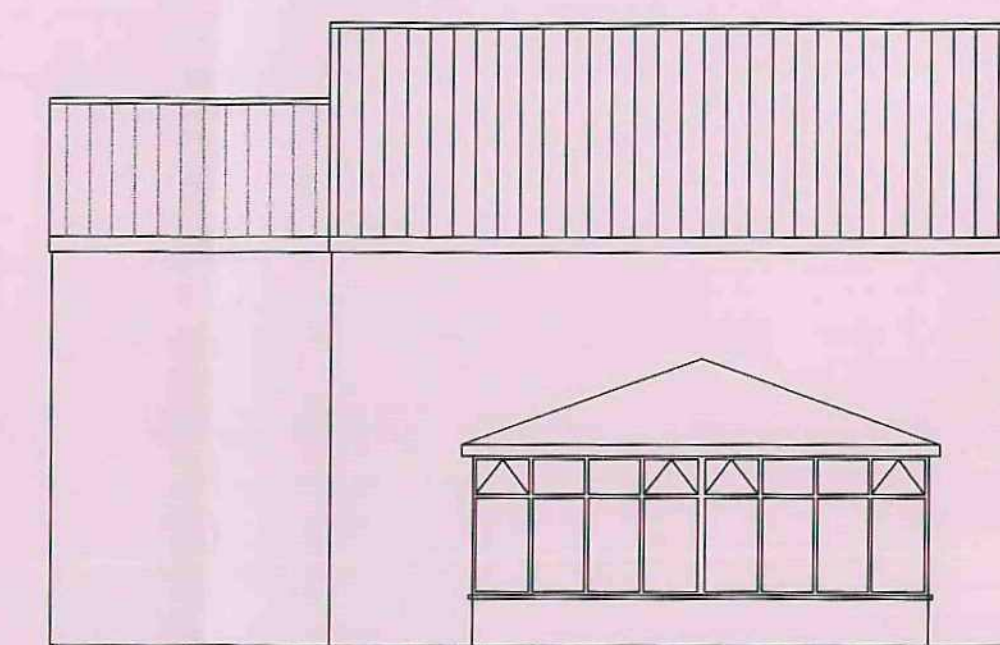


EXISTING REAR ELEVATION

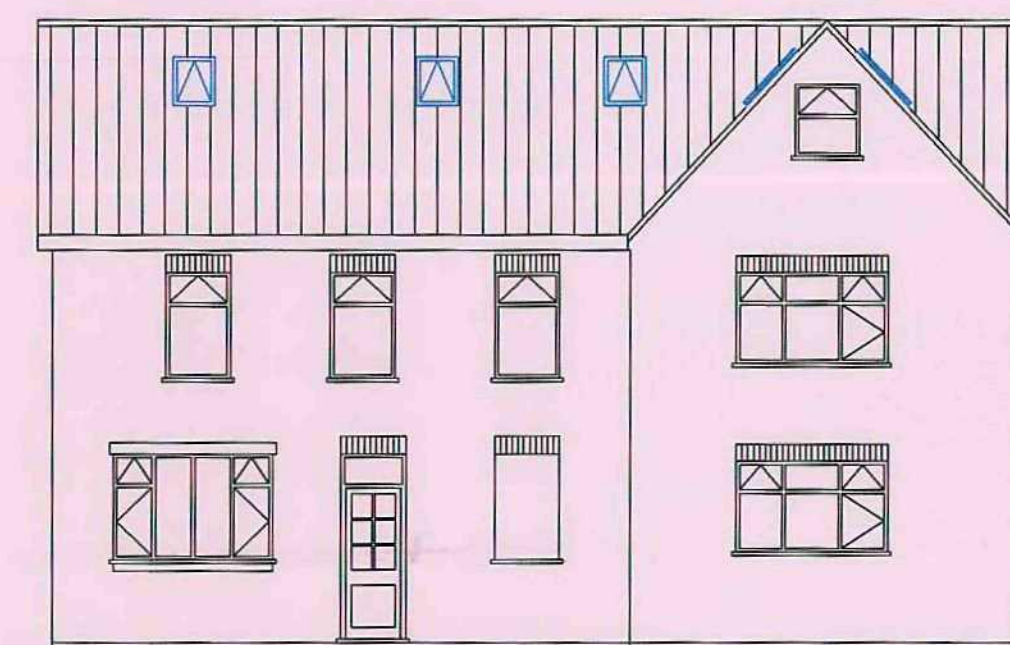


PROPOSED FRONT ELEVATION

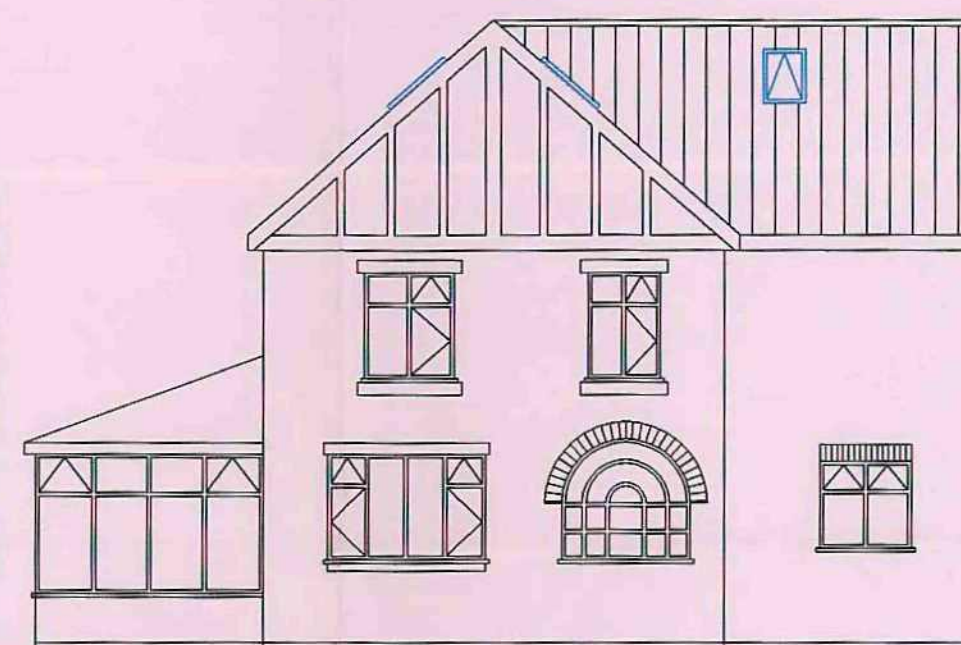

PROPOSED SIDE ELEVATION

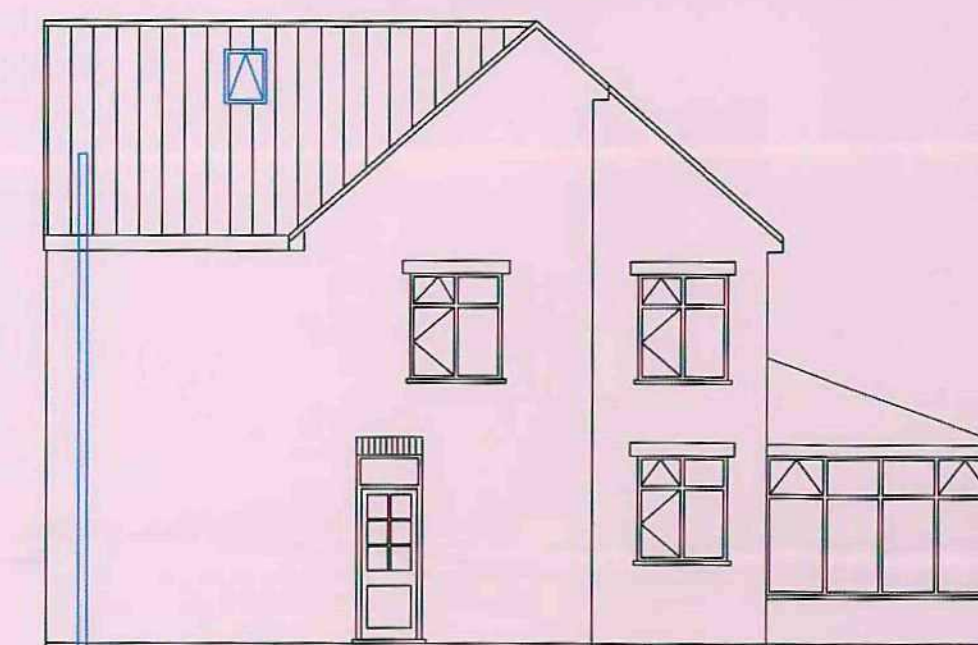

PROPOSED SIDE ELEVATION

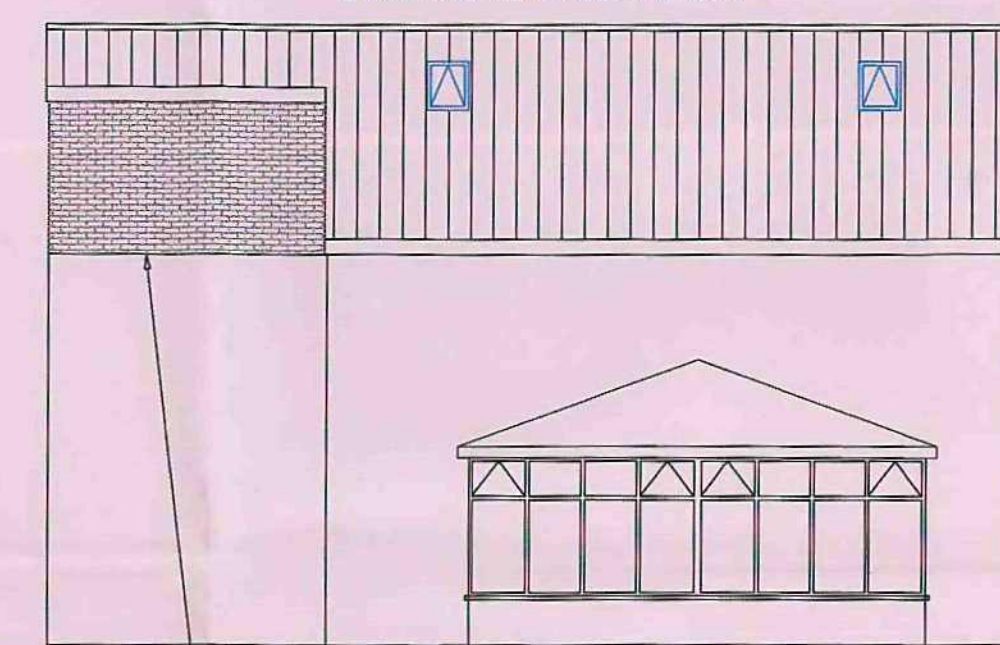


PROPOSED REAR ELEVATION

SCALE 1:100


SMOKE DETECTORS-A MAINS OPERATED & INTERLINKED SMOKE AND ALARM SYSTEM SHOULD BE INSTALLED POSITIONED AS SHOWN. DETECTORS TO BE WIRED TO AN INDEPENDANT ELECTRIC SUPPLY AND BACKED UP WITH BATTERIES.
HEAT DETECTORS FITTED TO THE KITCHENS

PROTECTED ESCAPE ROUTE
STAIR WELL LANDINGS AND HALLWAYS FROM THE ATTIC ROOM DOWN TO THE GROUND FLOOR SHOULD BE CONVERTED INTO A PROTECTED ESCAPE ROUTE IN CASE OF FIRE. ALL PARTITION WALLS TO BE COVERED WITH 15.0MM 1/2 HR FIRELINE PLASTERBOARD AND ALL ROOMS LEADING OFF THE PROTECTED FIRE ESCAPE ROUTE TO BE CHANGED TO 1/2 HOUR FIRE DOORS. THE RED LINE SHOWS WHICH WALLS ARE NOT BRICK AND NEED PROTECTING.


THIS WALL TO BE BUILT UP TO MEET MAINROOF IN ORDER TO MAKE NEW BEDROOM 4 ROOF JOIN INTO EXISTING ROOF

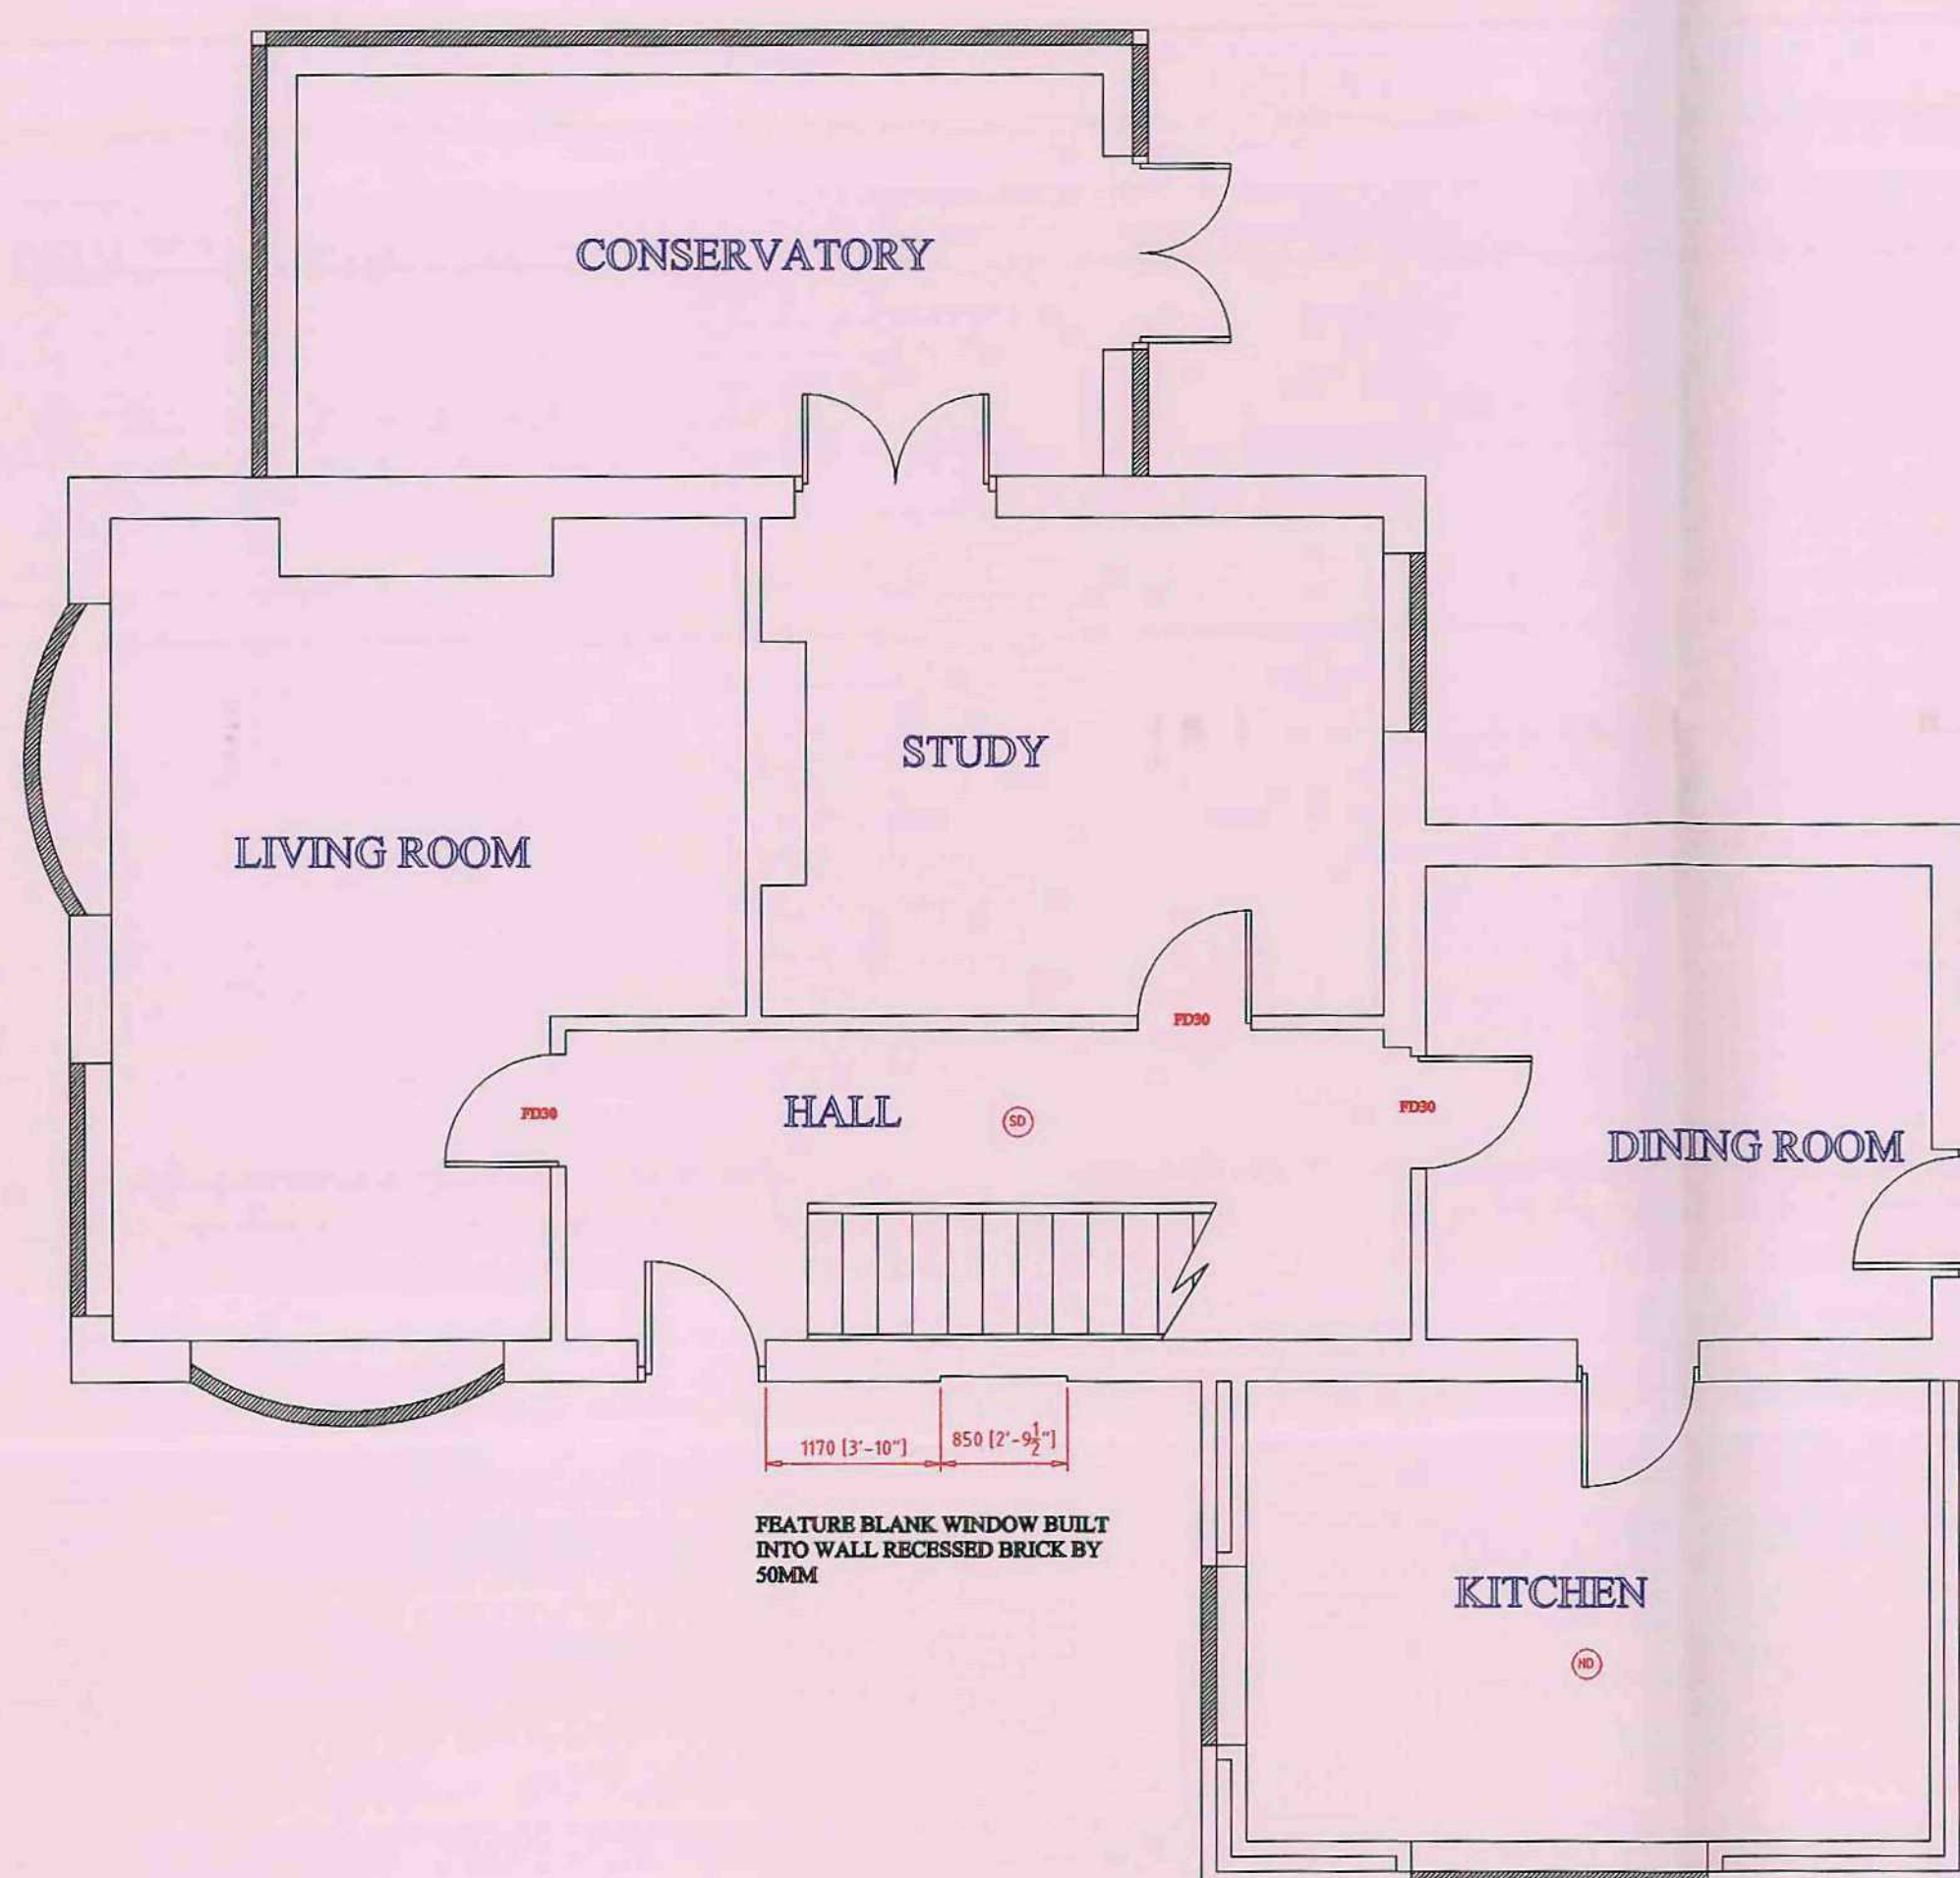

PROPOSED GROUND FLOOR PLAN - SCALE 1:50

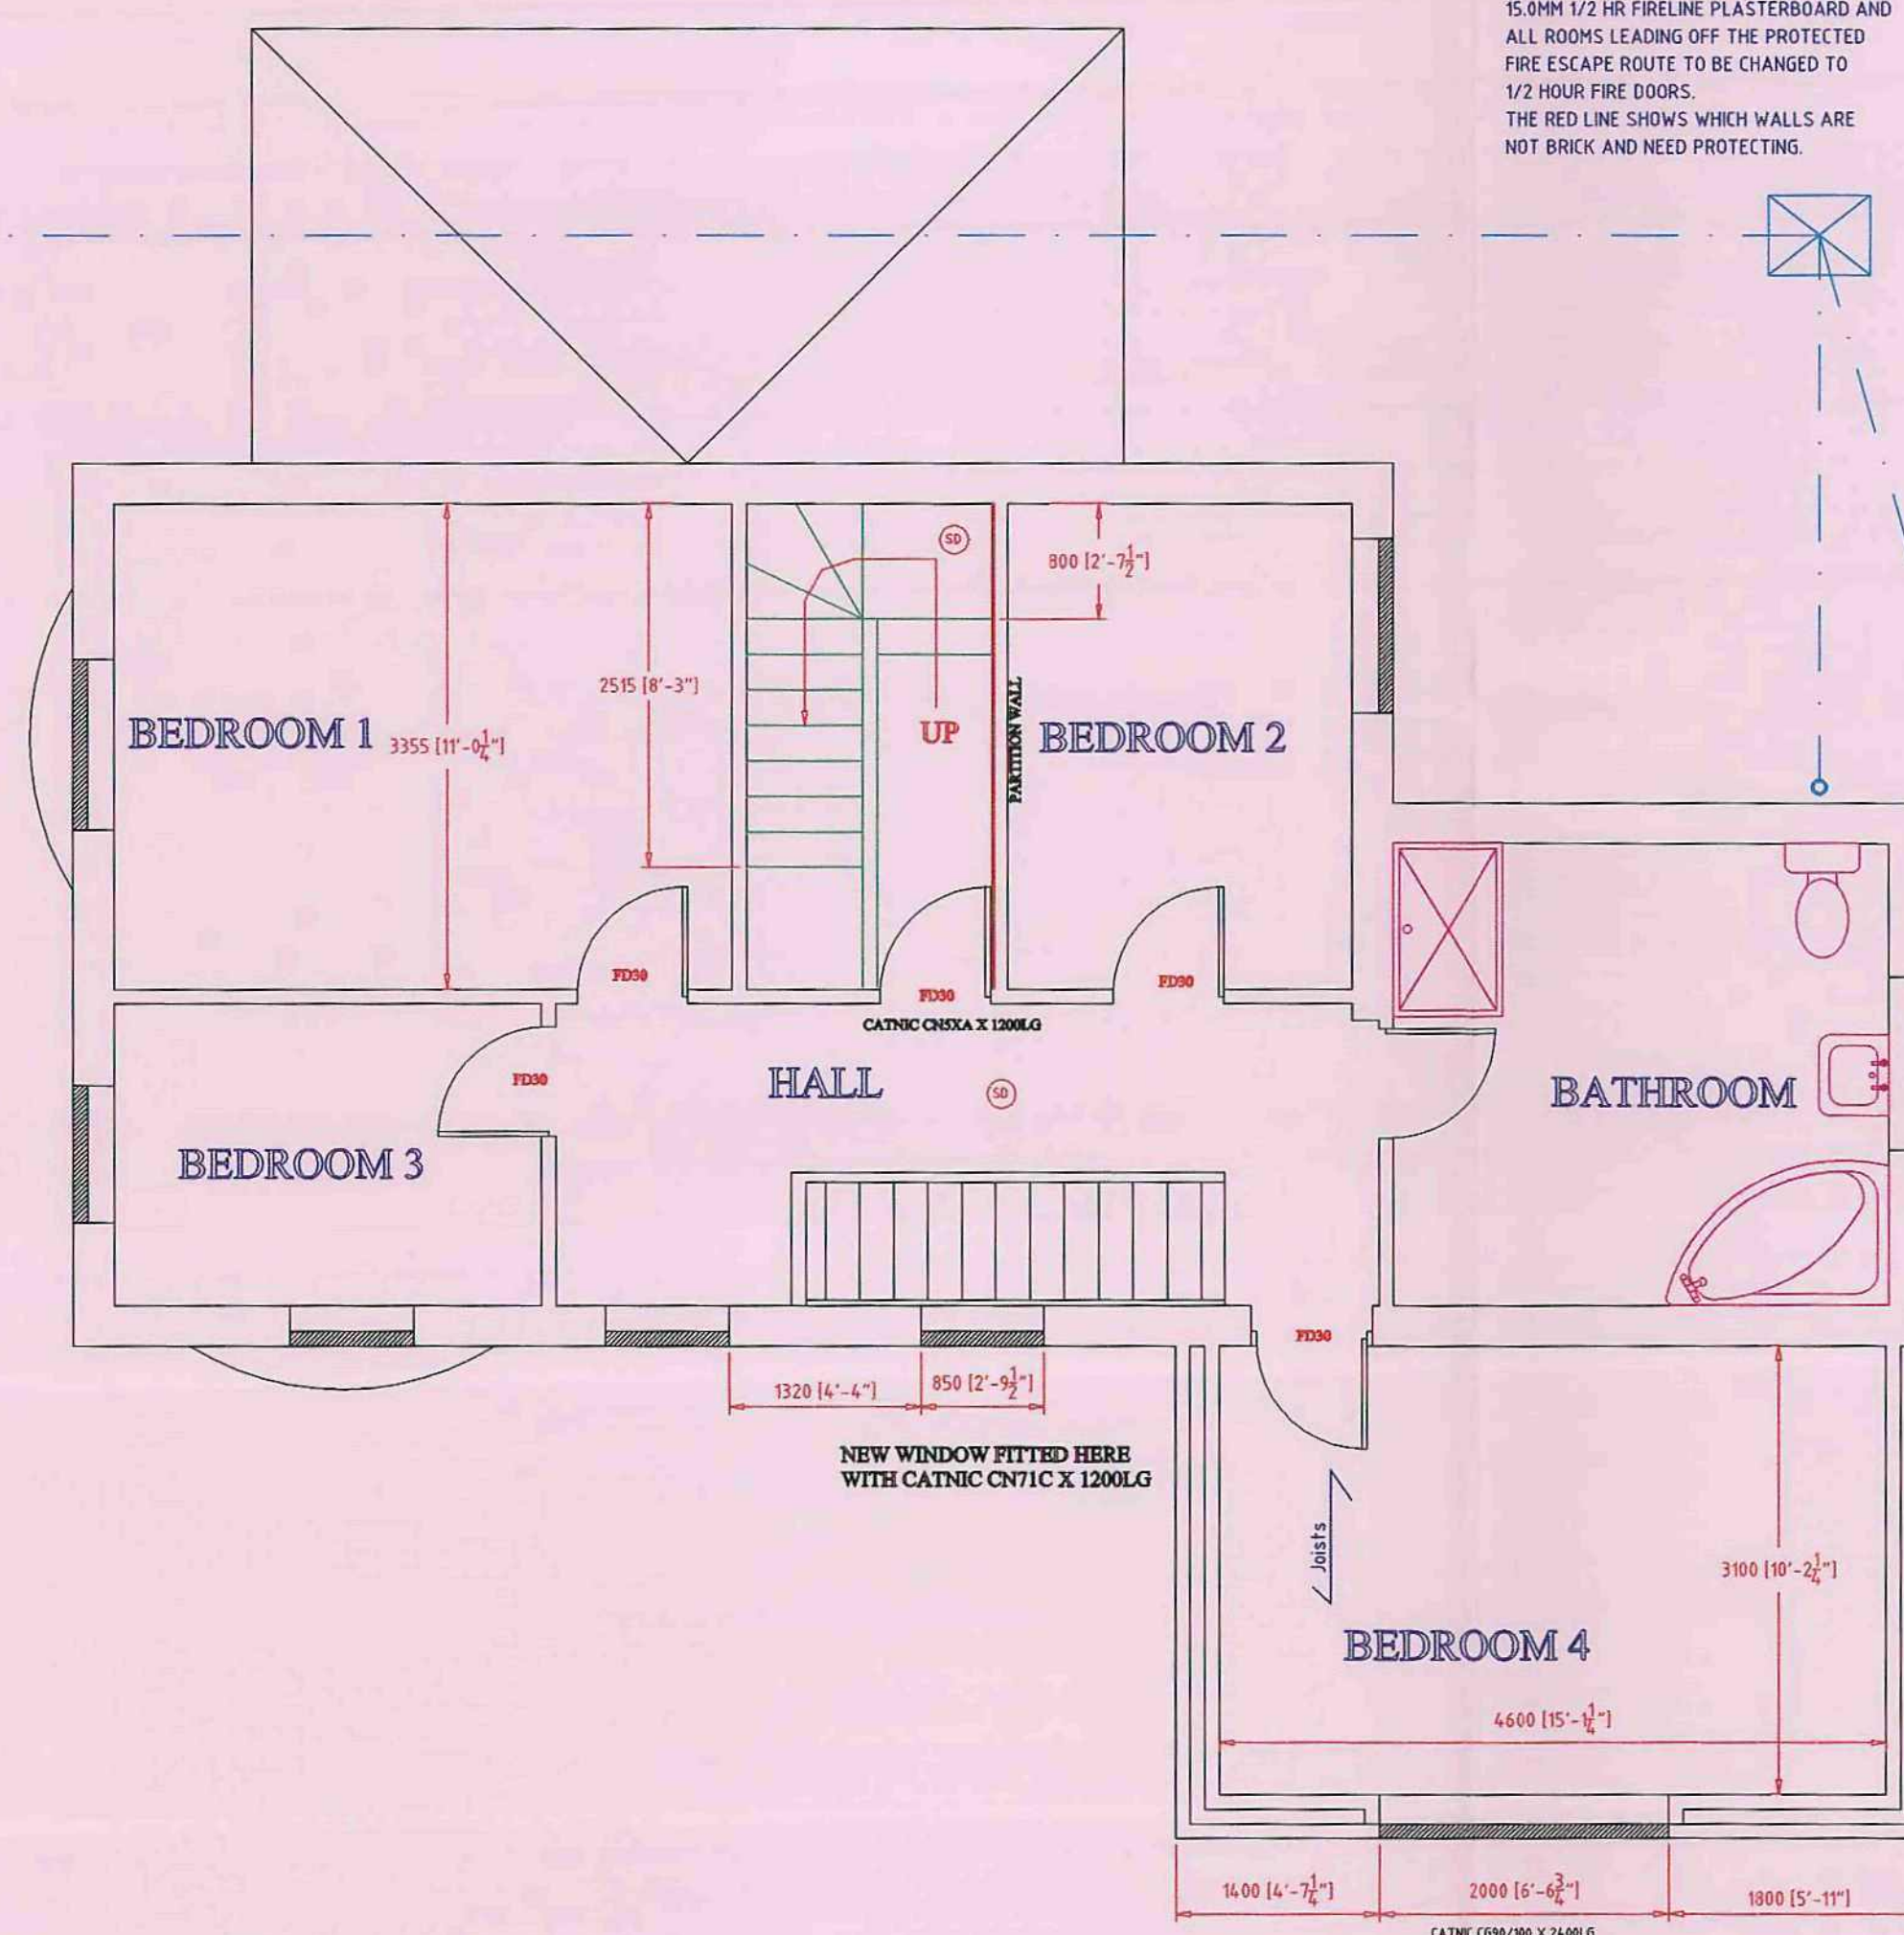

PROPOSED FIRST FLOOR PLAN - SCALE 1:50

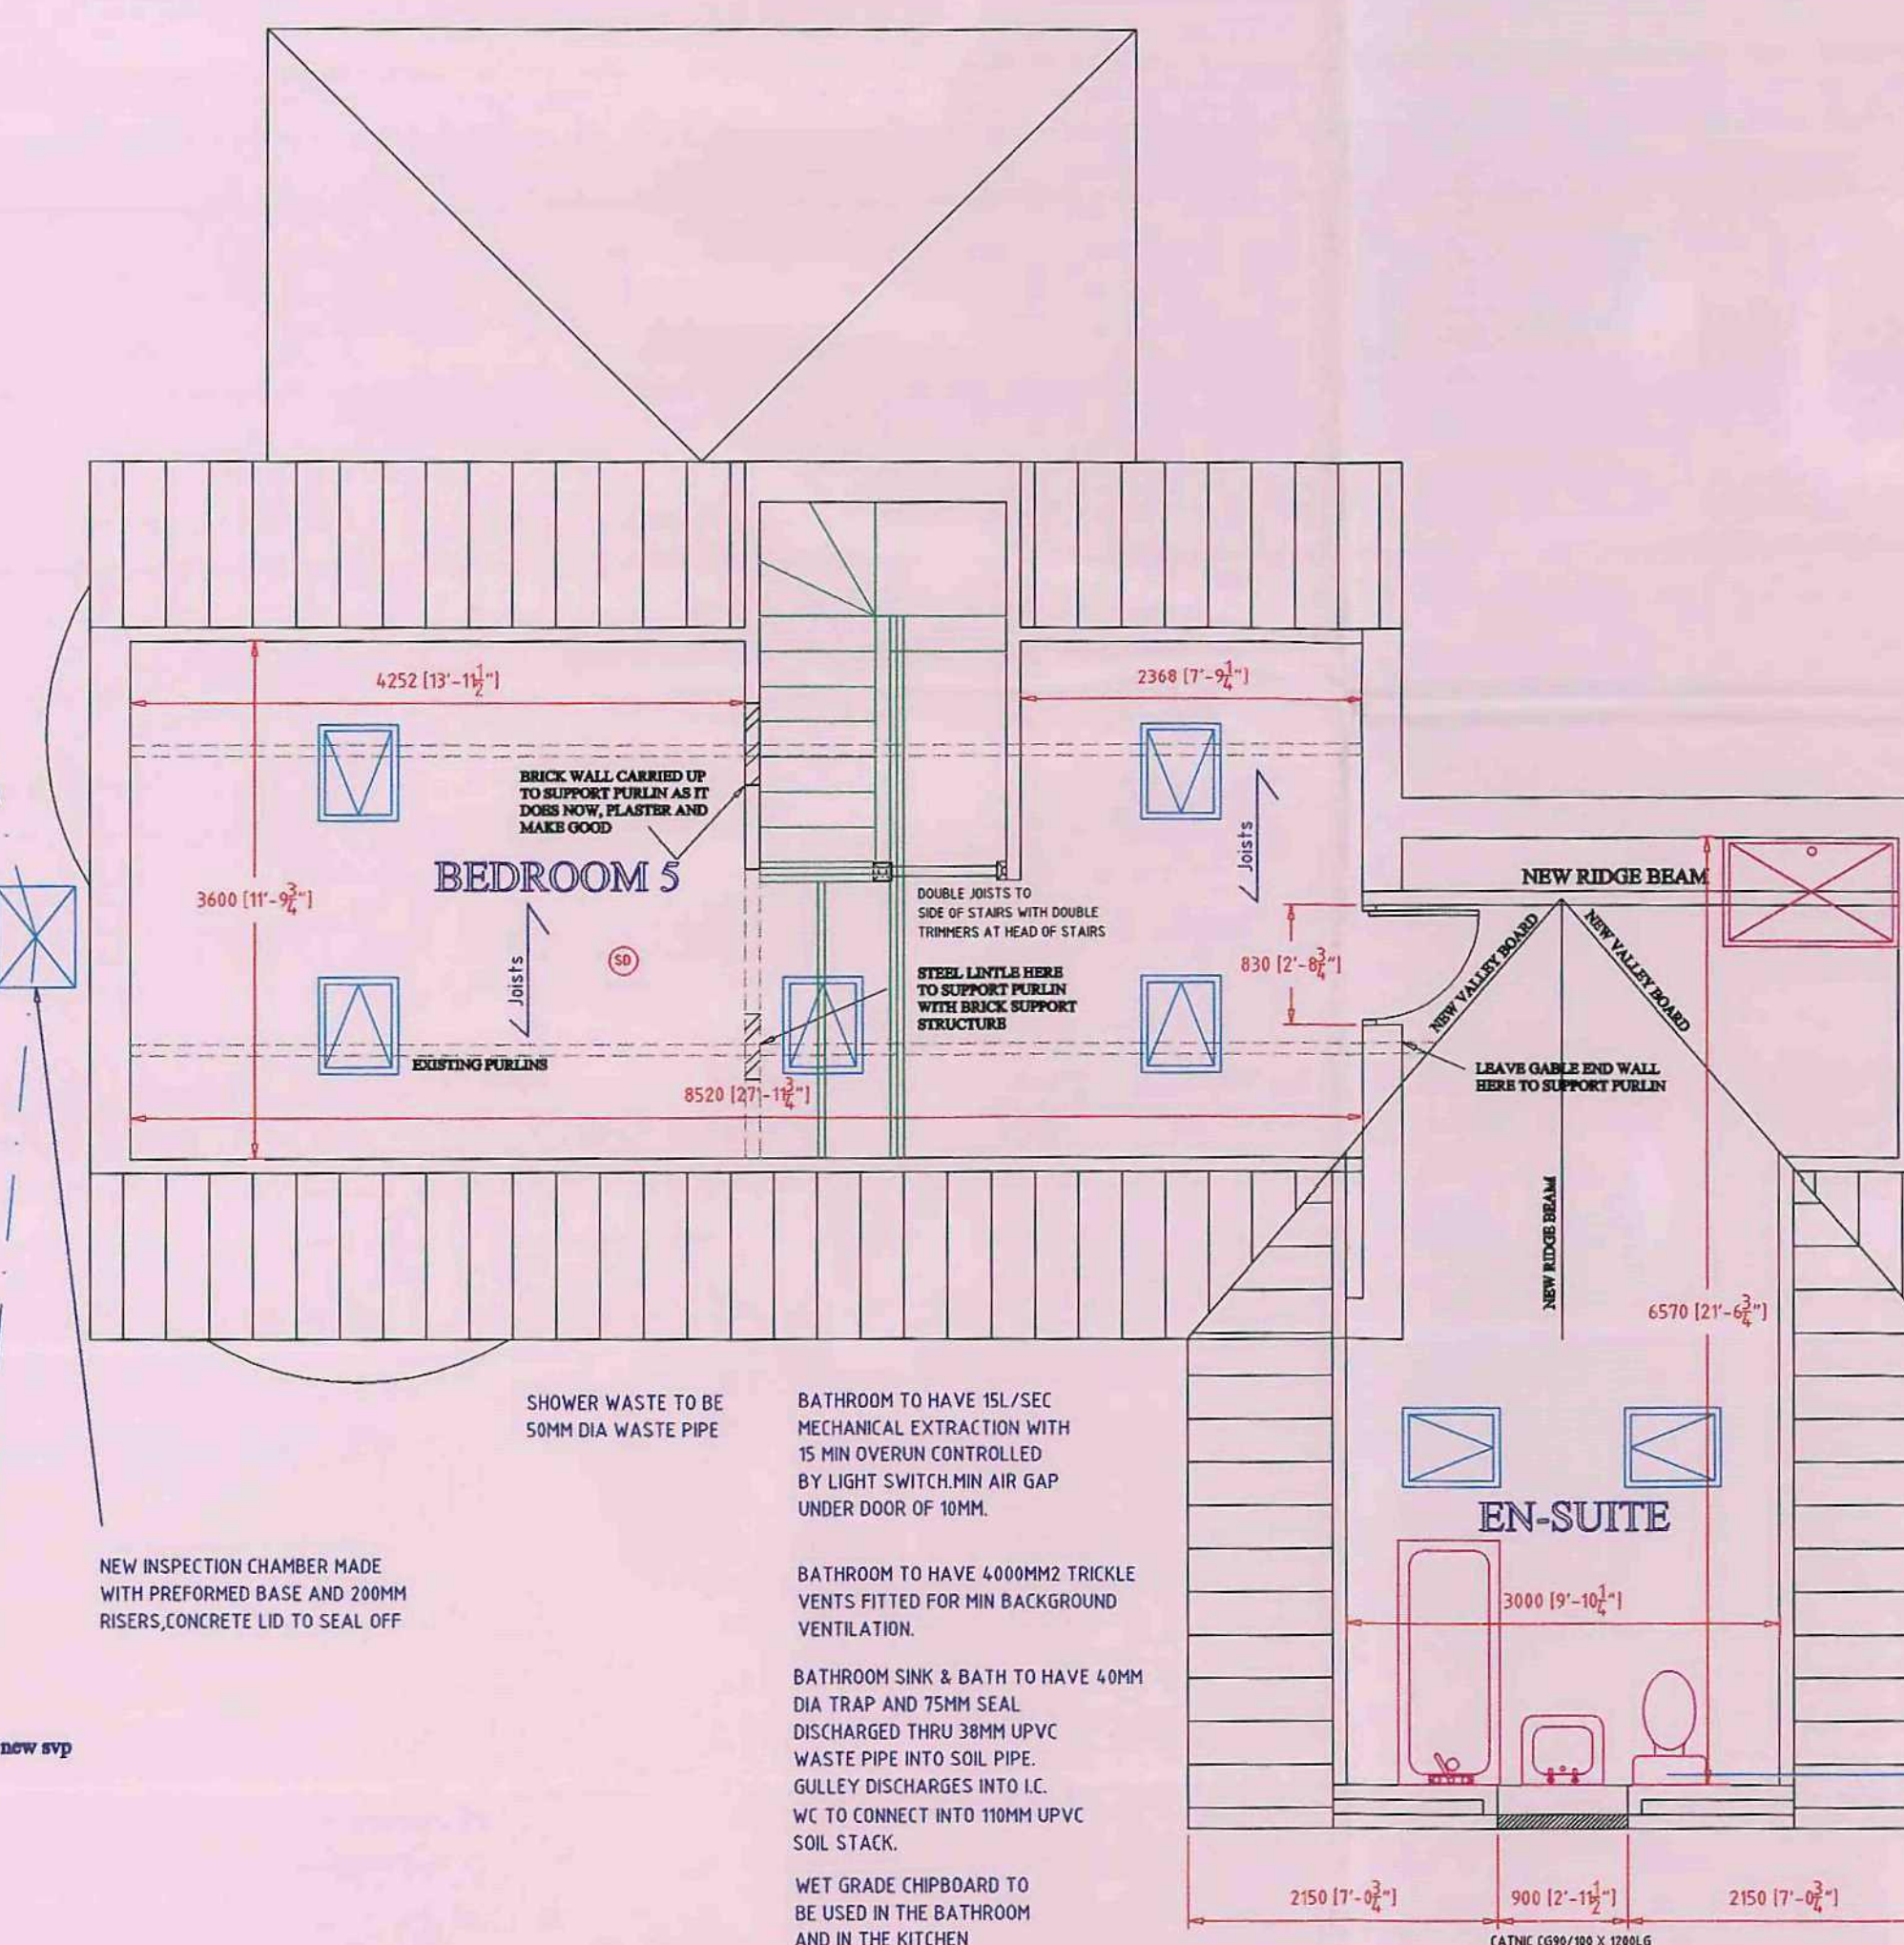

PROPOSED ATTIC FLOOR PLAN - SCALE 1:50

The proposal is to build a 2nd storey extn to the front of this 3 bed detached house above existing kitchen extn. Also to convert the loft into a bedroom/en-suite. All work will be carried out in accordance with Building Regulations and all materials used will be of good quality and to current B.S. specifications.

CONSTRUCTION NOTES

CMR

22 MAY 2008

Disclaimer
The information on this plan is dimensionally and technically correct to the best of the draughtsmen's knowledge who takes no responsibility for any errors detected after Building and Planning Control approval.

HOUSE PLAN DRAWING SERVICES
WOBN HSE, PINE TREE CLOSE, WROOT
DONCASTER, DN9 2BT, TEL (01302) 772150
MOBILE 07879-861191

EXTN FOR MR WOOD
AT 21 KINGSWAY, THURNSCOPE
BARNSELY, S. YORKS S63 0TH
TEL 01709-881415 DATE: 7/5/08