


STEPHEN A. WELCER. m.c.i.a.t.
Architectural Technician and Surveyor .
217, Wakefield Road.
Normanton.
Wakefield.
WF6 1BP.
West Yorkshire.

Tel. 01924 890012.
Mob. 07989 964611.
e-mail. stevewelcer@btinternet.com.



Side Elevation.
as Existing.

Front Elevation.
as Existing.

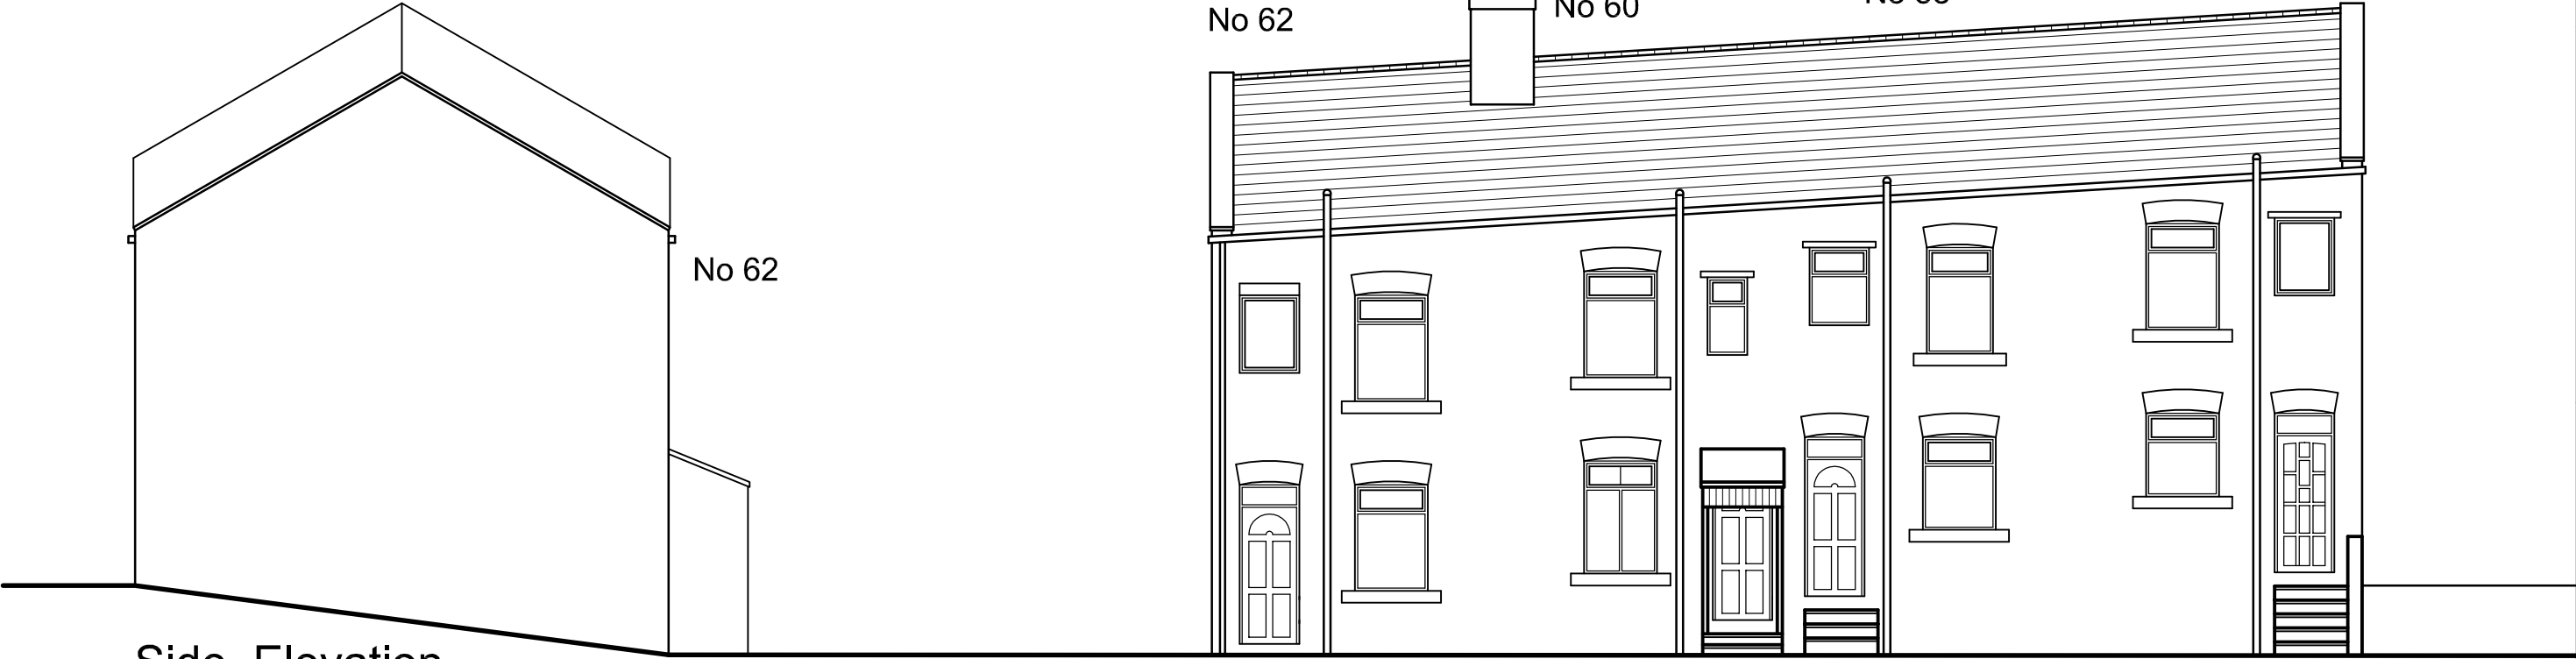

Side Elevation.
as Existing.

Rear Elevation.
as Existing.

Property Address 56 - 62, SMITHIES LANE. SMITHIES. BARNISLEY. S71 1QW.	Project Title PROPOSED EXTENSIONS. 56 - 62, SMITHIES LANE. BARNISLEY. FOR MR. G. BURNS.		Drawing Title ELEVATIONS AS EXISTING.		Scale 1:100 @ A3.
					Date JUNE 2018
			Drawn by SW	Checked by -	
			Drawing no. 2018-45-02		Revision -