




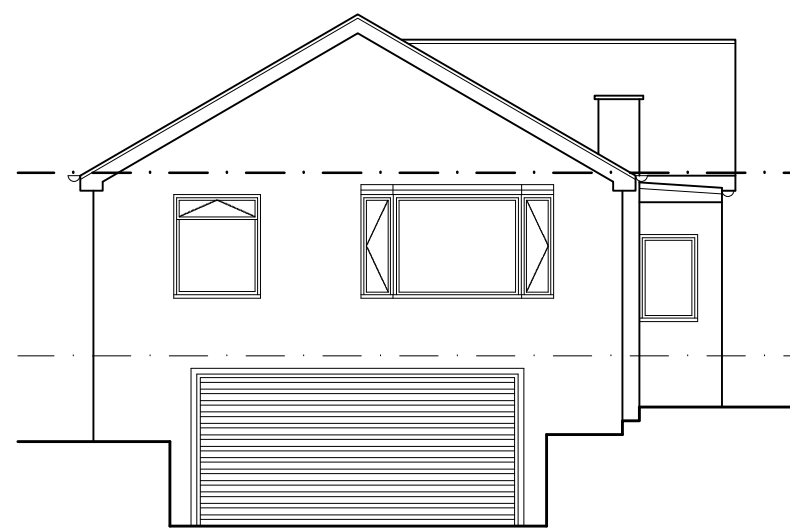


EXISTING
FRONT ELEVATION
SCALE 1:100

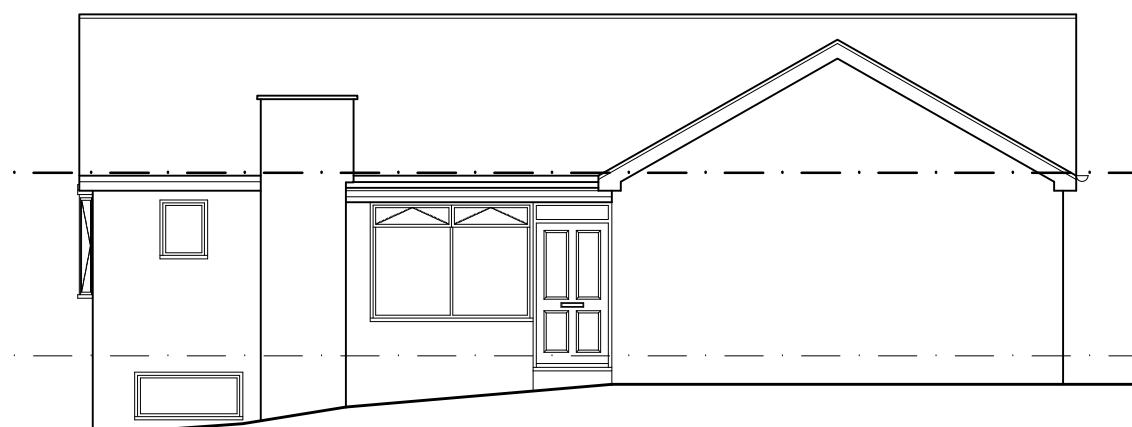

EXISTING
SIDE ELEVATION
SCALE 1:100

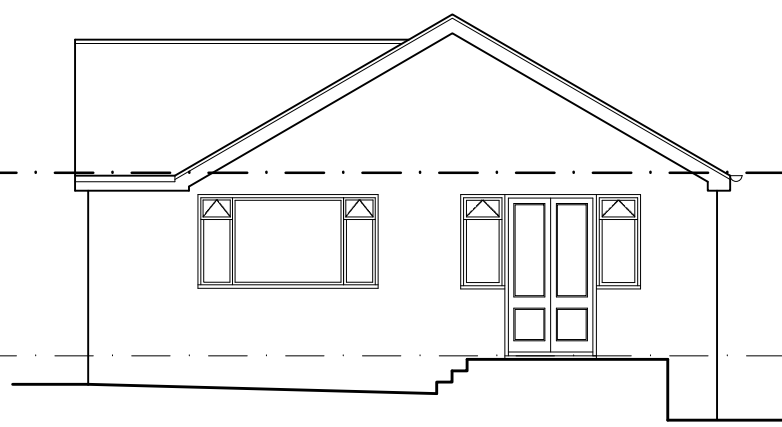


EXISTING
REAR ELEVATION
SCALE 1:100

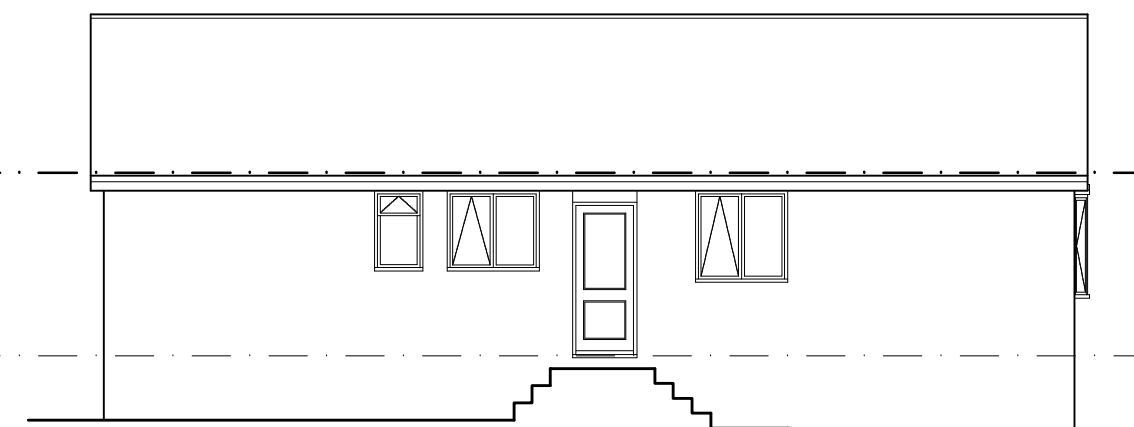


EXISTING
SIDE ELEVATION
SCALE 1:100




PROPOSED
FRONT ELEVATION
SCALE 1:100

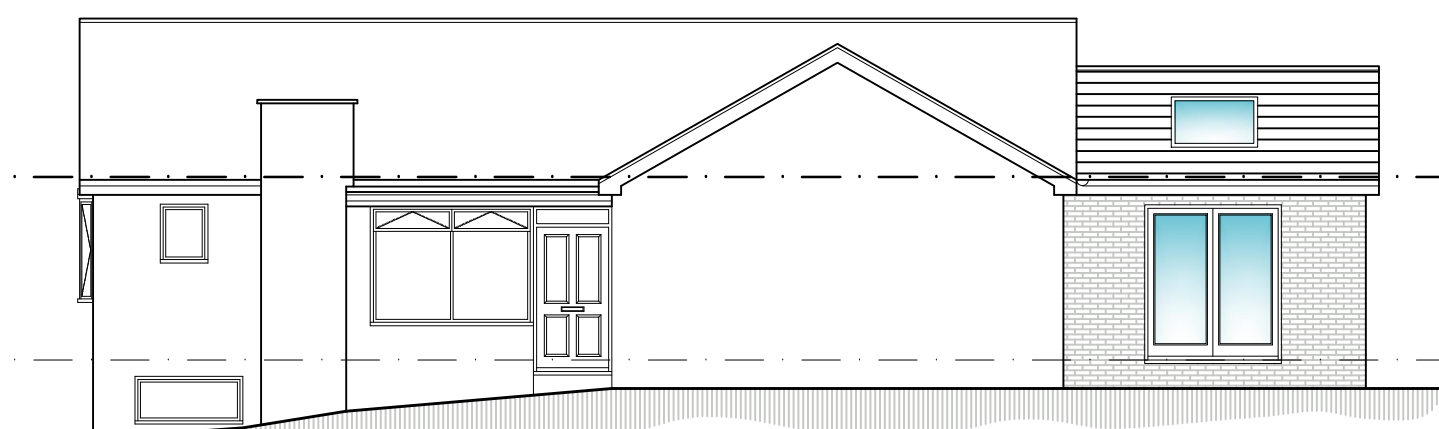


PROPOSED
SIDE ELEVATION
SCALE 1:100

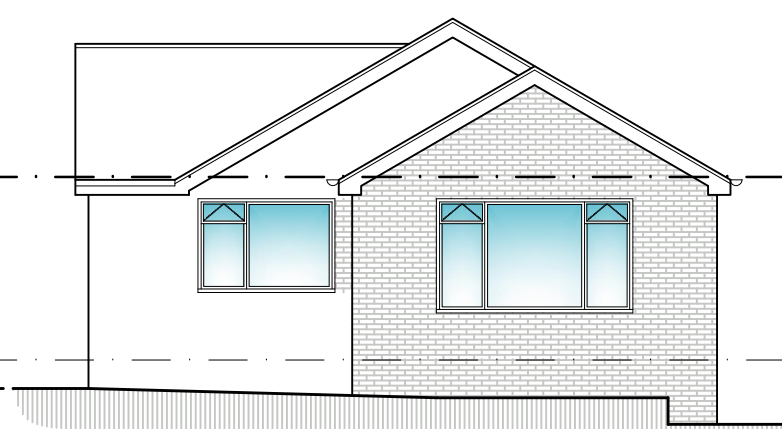


PROPOSED
REAR ELEVATION
SCALE 1:100

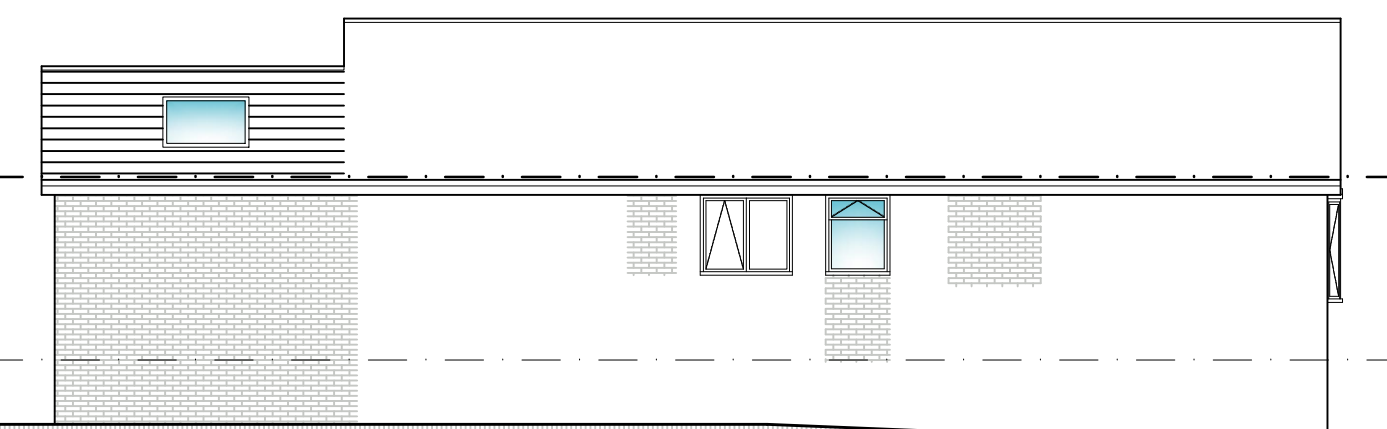



PROPOSED
SIDE ELEVATION
SCALE 1:100

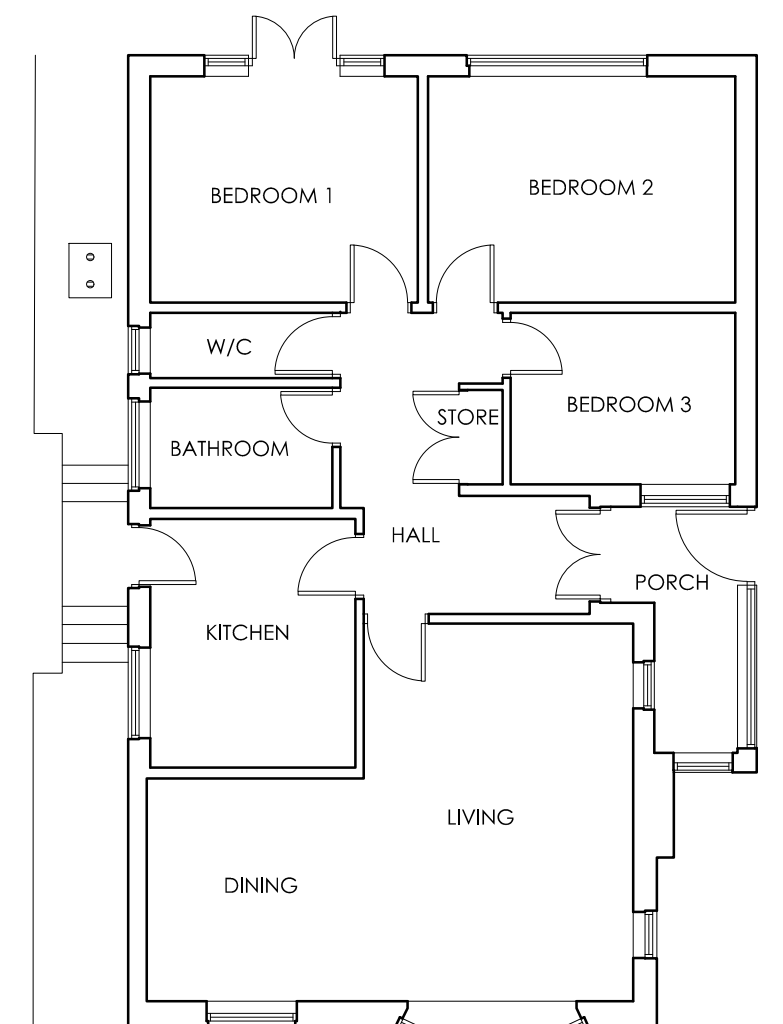


EXISTING
FLOOR PLAN
SCALE 1:100

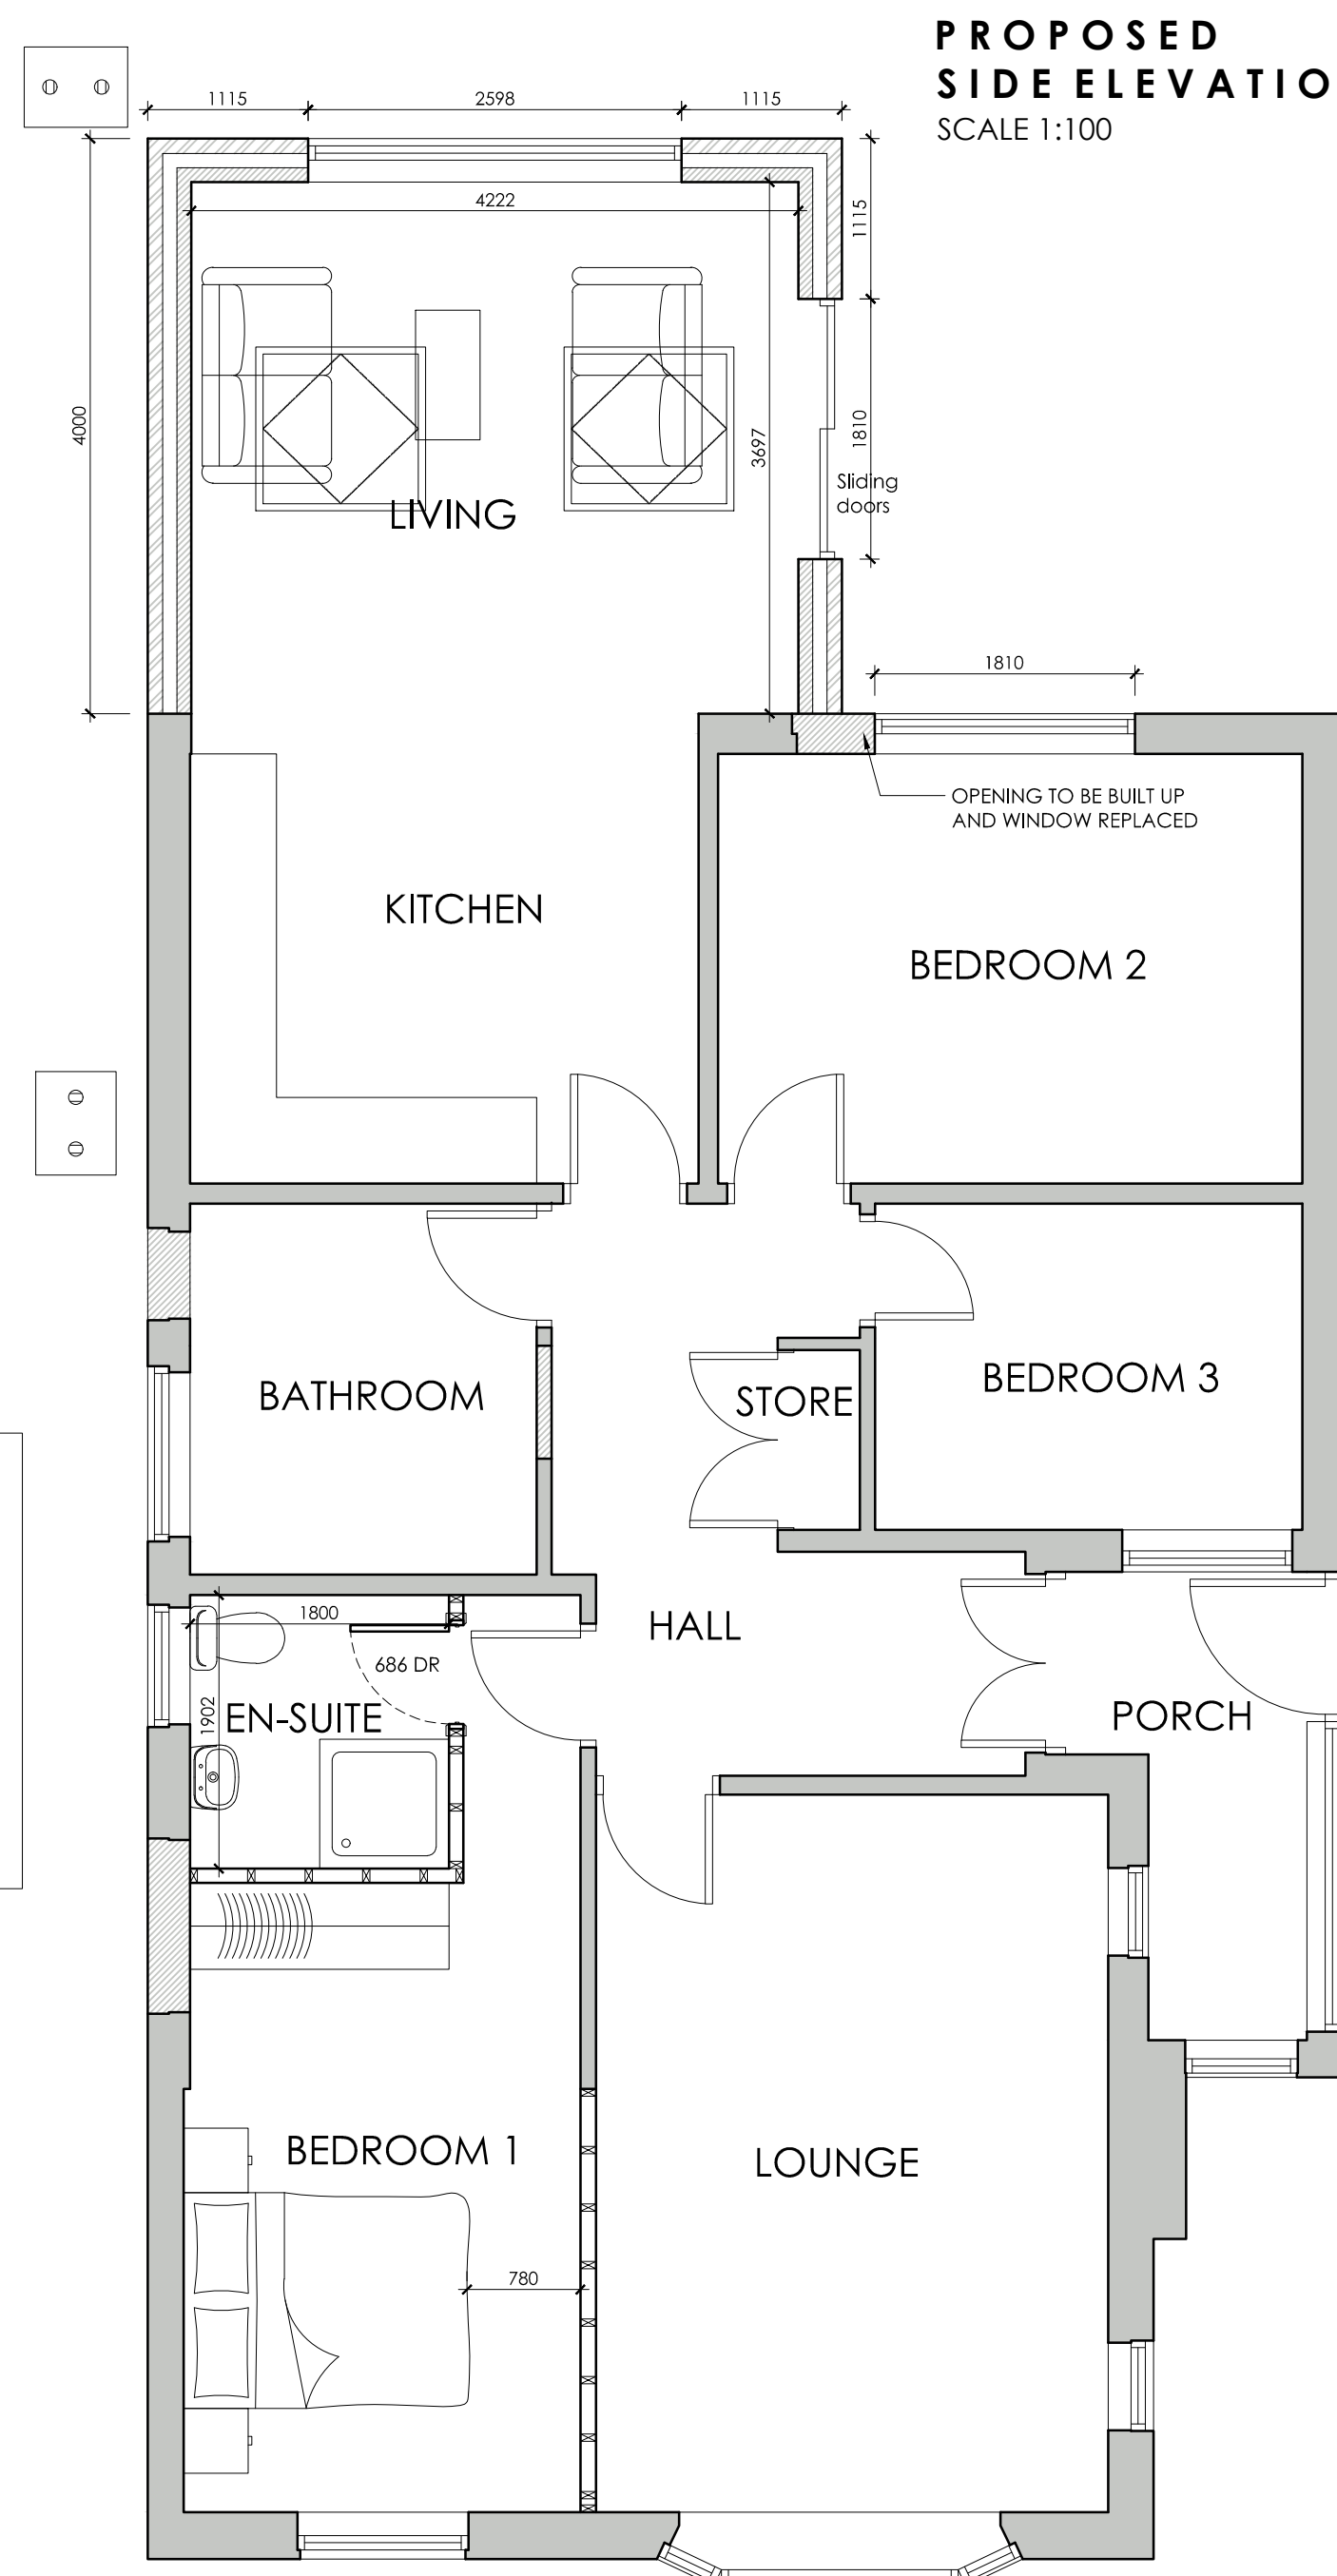

PROPOSED GROUND
FLOOR PLAN
SCALE 1:50

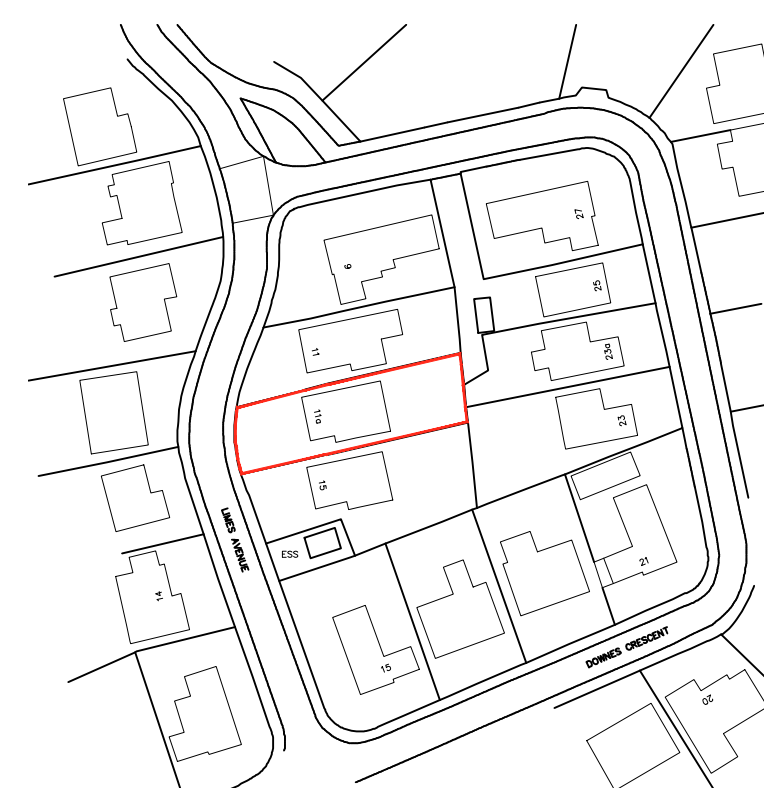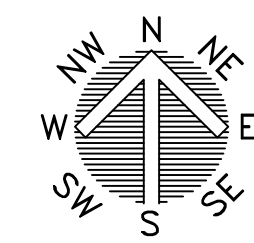

LOCATION PLAN
SCALE 1:1250

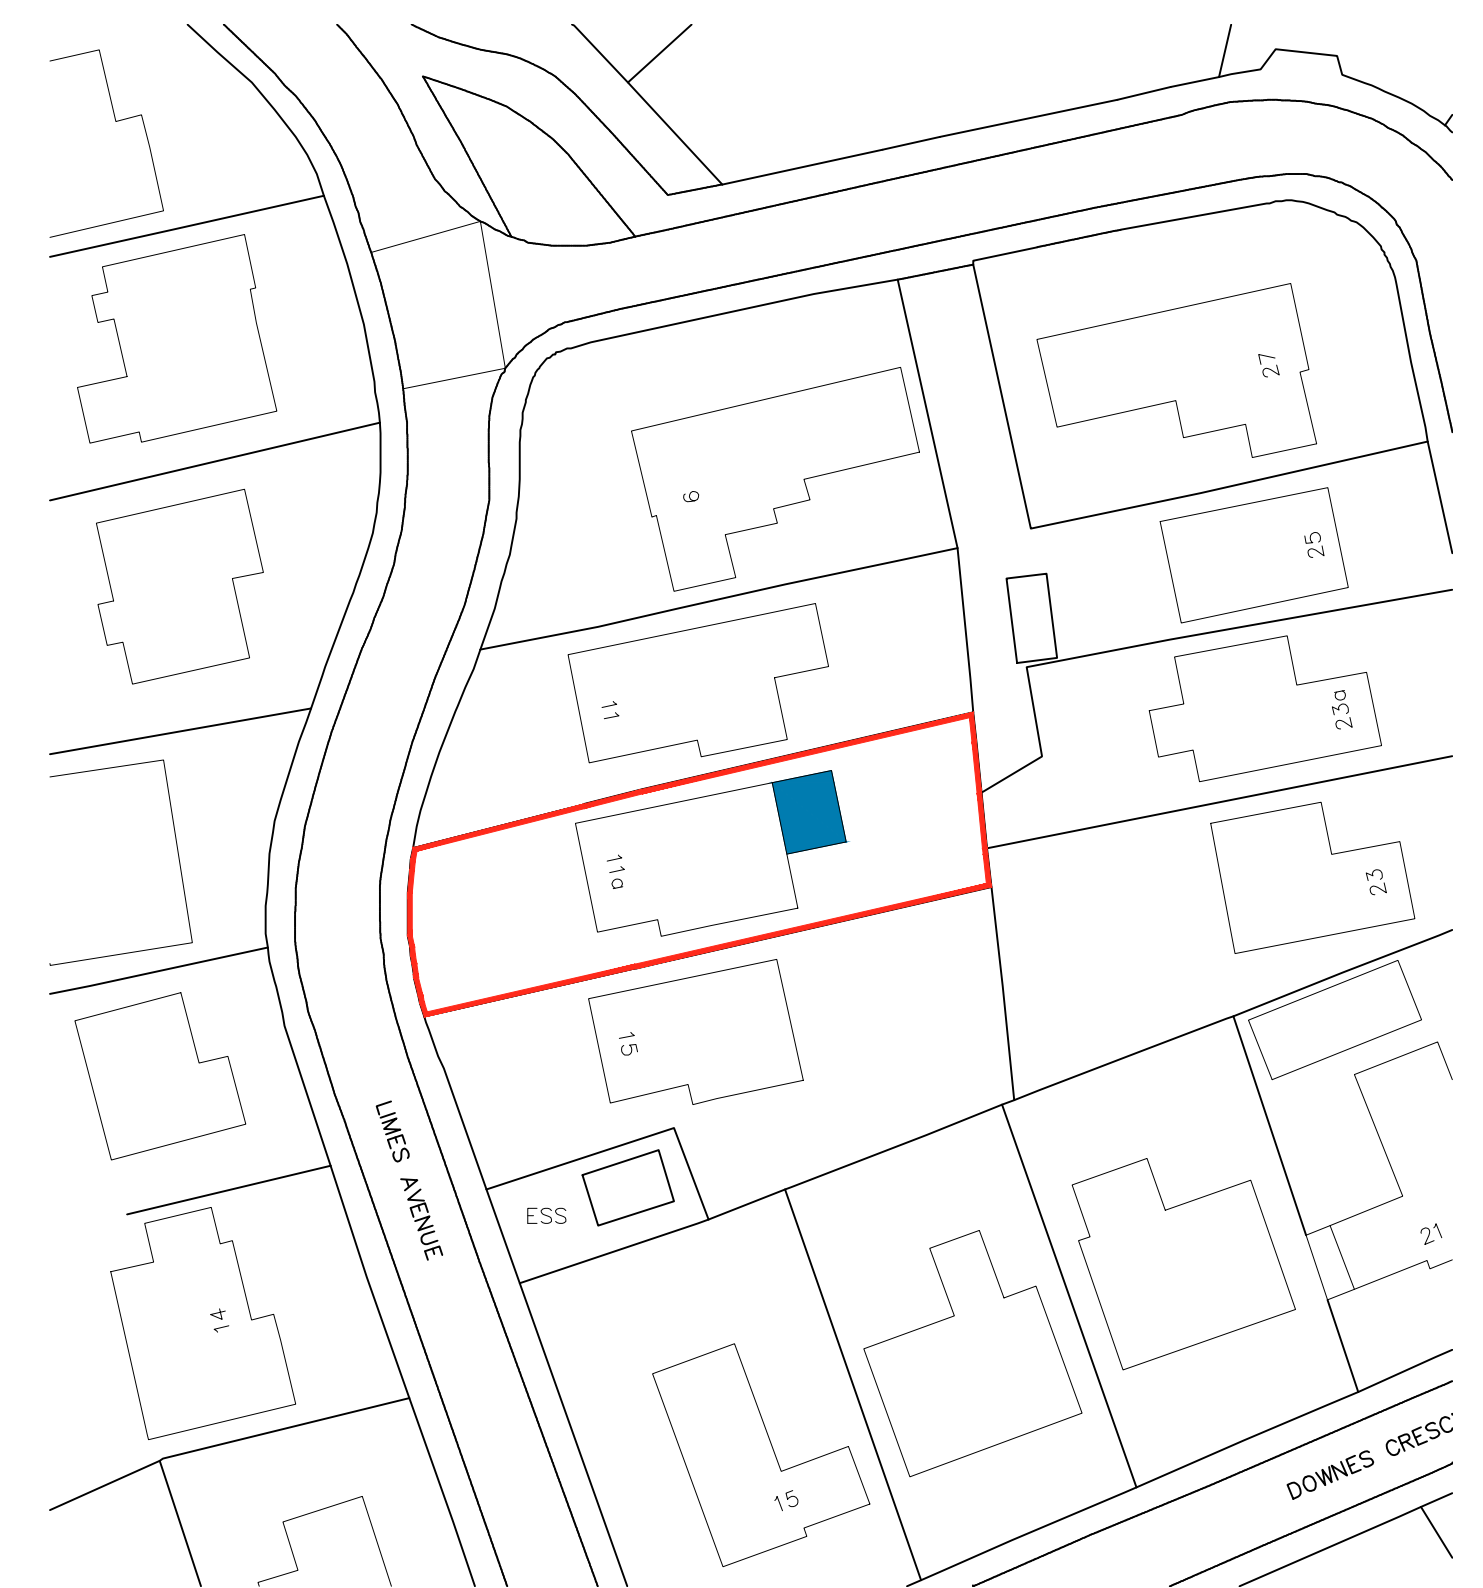

BLOCK PLAN
SCALE 1:500

 WhiteAgus PARTNERSHIP			OFFICE ONE, 34 VICTORIA ROAD, BARNLEY, S70 2BU			Phone: 01226 208482		
ARCHITECTURAL SERVICES						Email: info@whiteaguspартnership.co.uk Web: www.whiteaguspартnership.co.uk		
Project.				Client.				
PROPOSED EXTENSION AT 11A LINES AVENUE BARNLEY, S75 2JB				MR & MRS FLETCHER				
Drawing Title.				Date.		Scale.		
PLANS AND ELEVATIONS				NOVEMBER 2020		1:50 & 1:100 @ A1		
				Ref.		Dwg. No.		
				20-153		01		
						Rev.		
						B		
Date	Suffix	Description	Date	Suffix	Description			
24/11/2020	A	REVISED TO CLIENTS REQUIREMENTS						
15/03/2021	B	REVISED FOR PLANNING						