



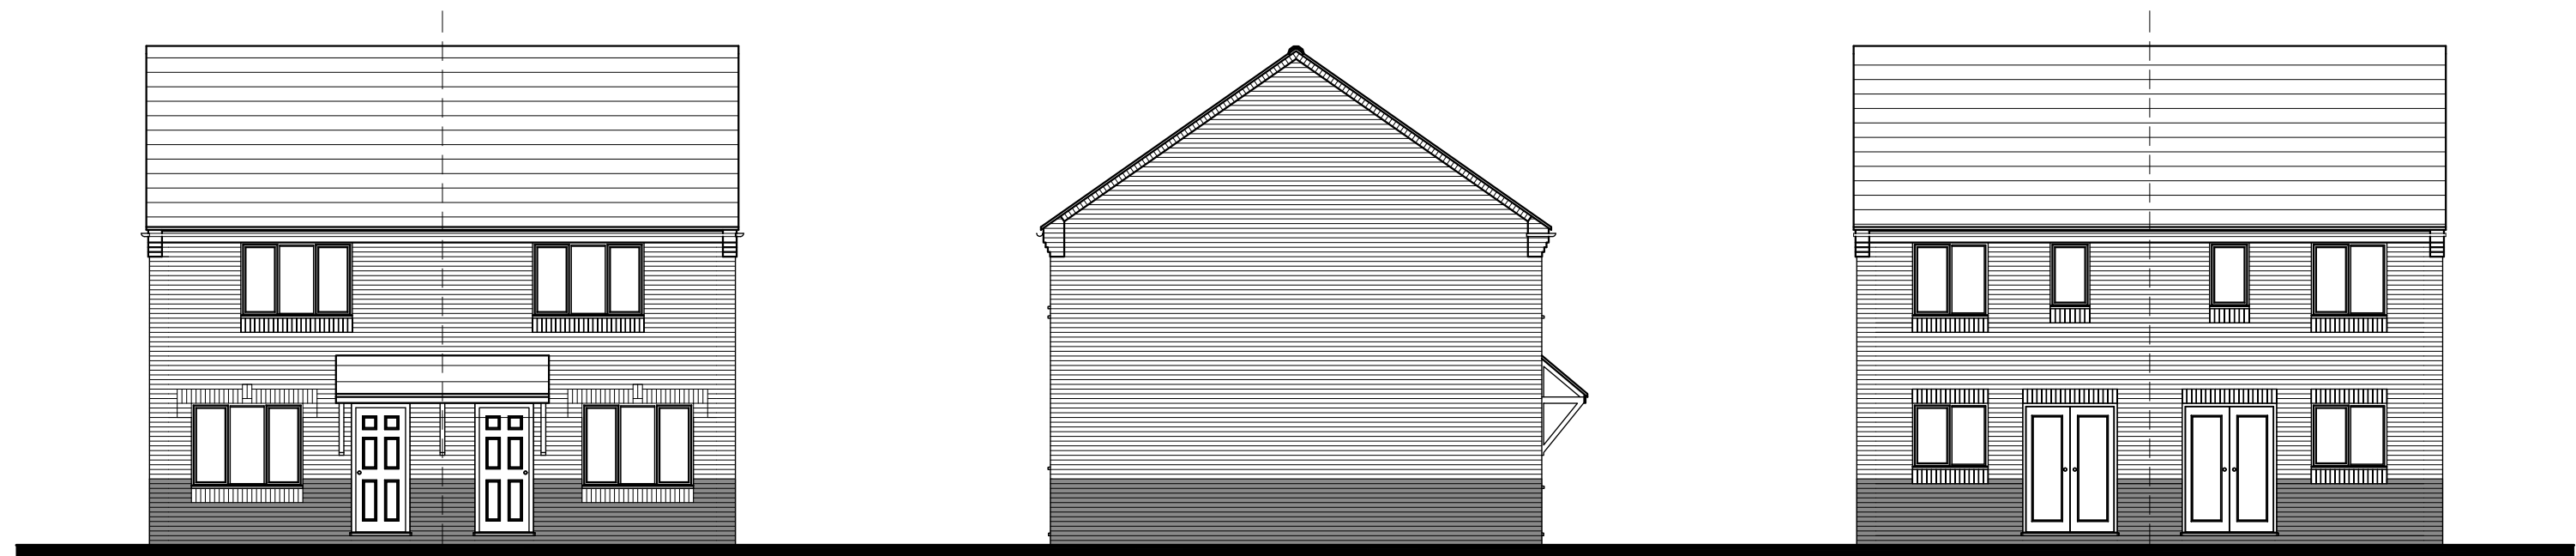


FRONT ELEVATION

SIDE ELEVATION


REAR ELEVATION

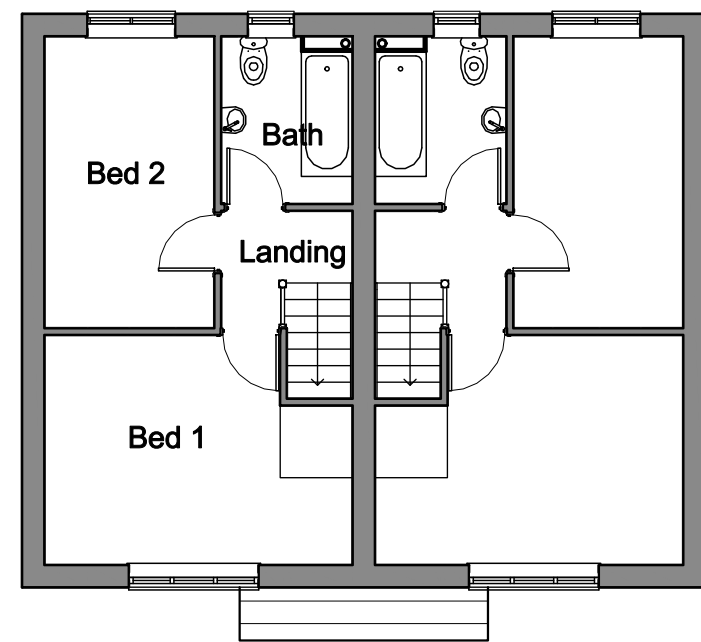


FIRST FLOOR PLAN

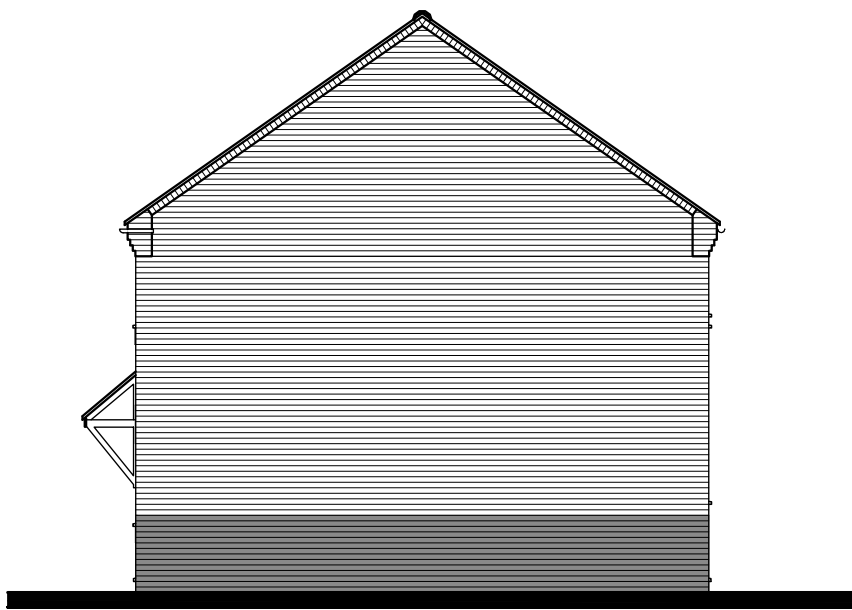

SIDE ELEVATION

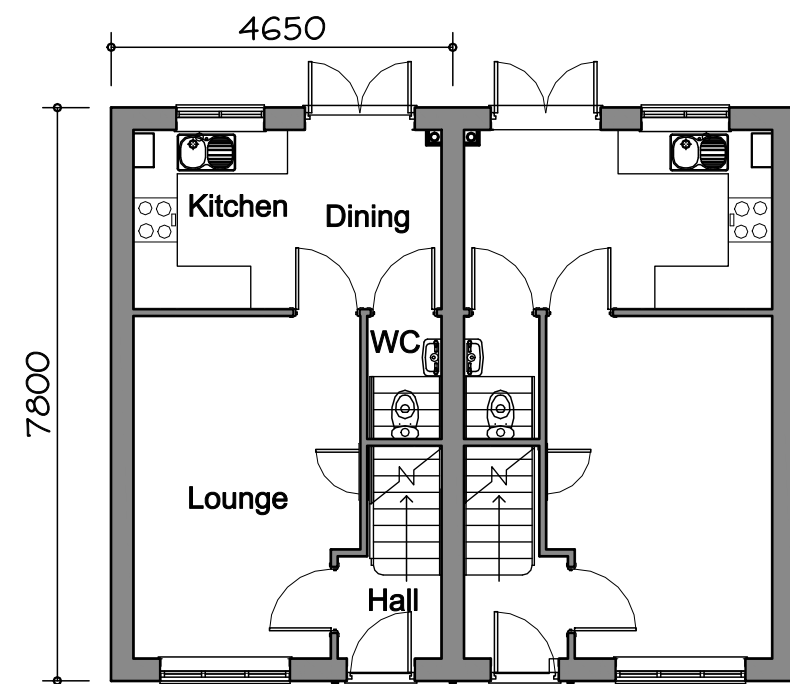

GROUND FLOOR PLAN

 

FLOOR AREA
60.48m², 651ft²

Richard Ward Design **RW**

Chartered Architectural Technologist
Architectural Design & Development Consultant

Richard S. Ward
M.C.I.A.T.
Telephone 01604 410943

2, Burtram Close
Weston Favell
Northampton NN3 3PH

**PLANNING
DRAWING**

201 dwelling type		
GLEESON REGENERATION & HOMES		
A. Internal layout revised.	11.01.11	Scale 1:100
B. Brick detailing revised.	19.02.12	
C. Ground floor WC revised.	28.08.12	
D. Dimensions added.	22.10.12	
		Date
		July.10
		Dwg No
		201/1D