


Appendix C


Drawing RJH/HQ/AUG2013-03 Rev C – Topographical Survey (1:1,000 @ A2)

Drawing RJH/HQ/AUG2013-04 – Building Elevations (1:100 & 1:200 @A3)

Front Elevation

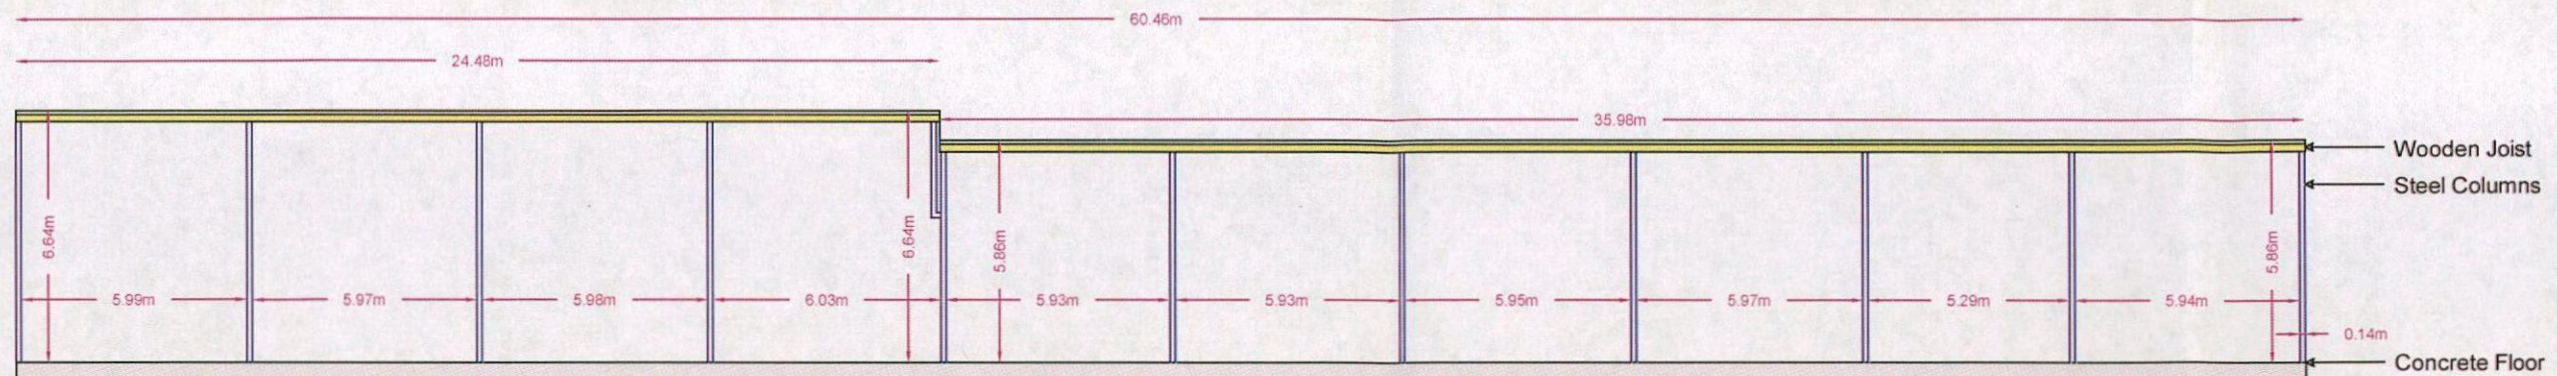


Rear Elevation

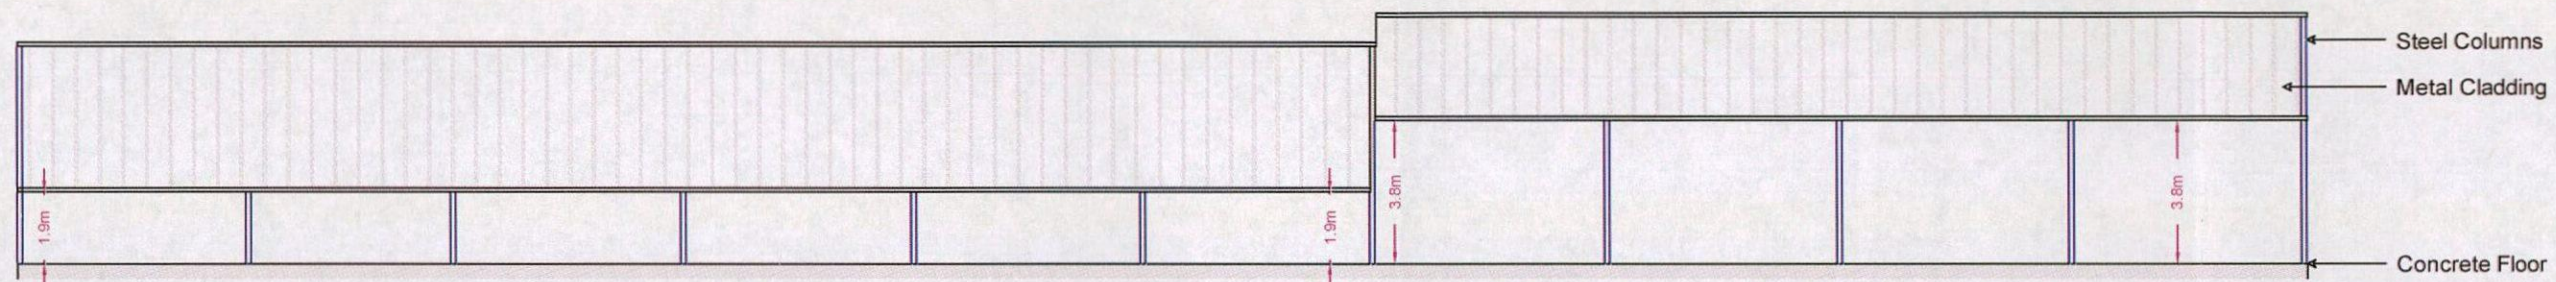


Scale 1:200

Right Elevation

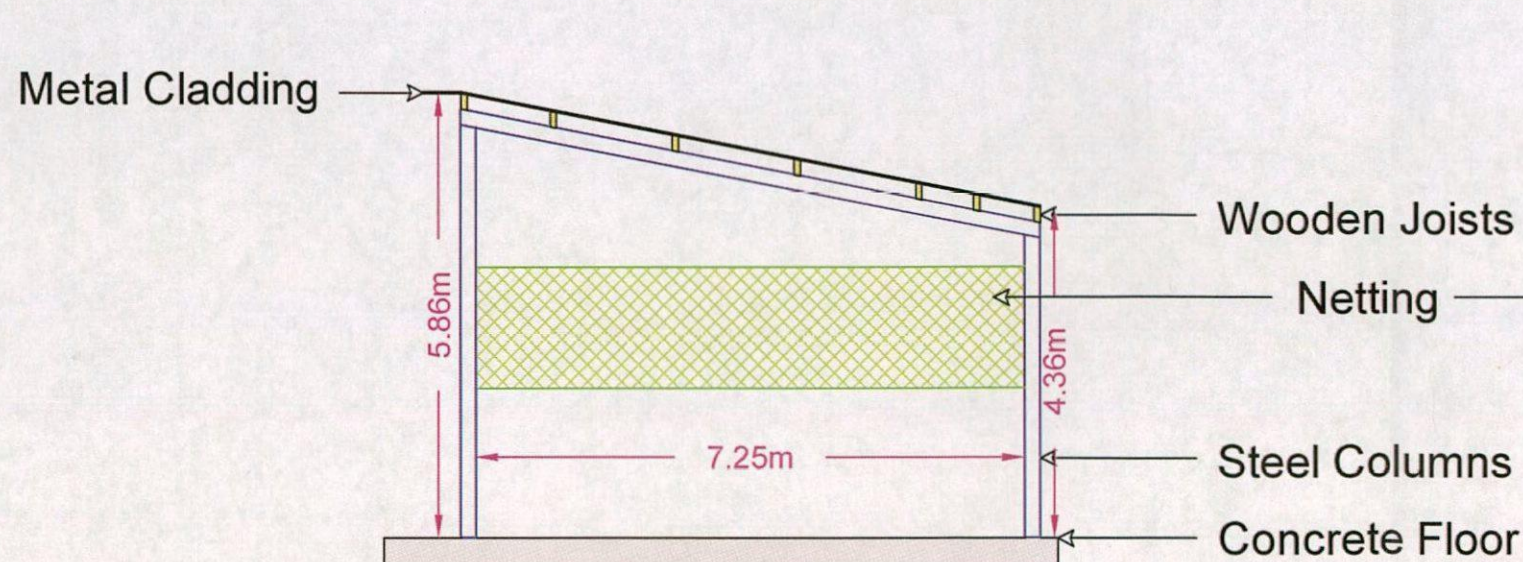

Left Elevation

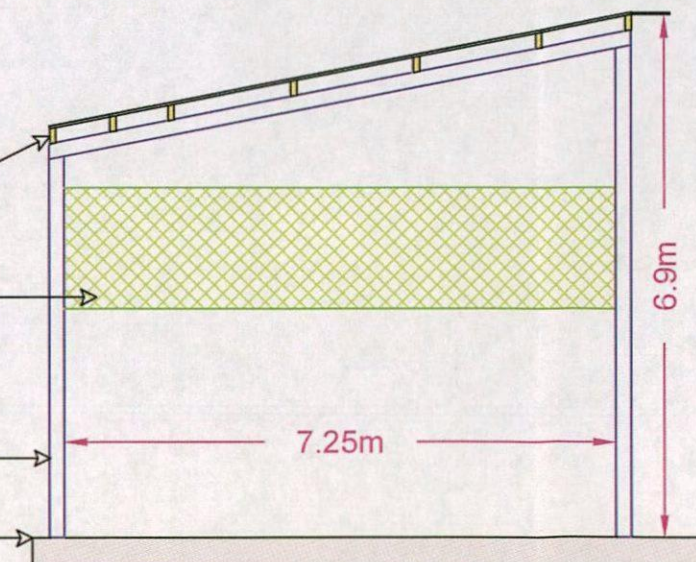

Scale 1:100

REVISIONS		
Date	Description	By
11/11/13		
11/11/13		
11/11/13		

Legend:



LINEAR SURVEYS LIMITED

LINEAR SURVEYS LIMITED
18 Radulf Gardens
Liversedge
West Yorkshire
WF15 6AT

Tel - 01274 878338
Mob - 07884 434452

e-mail - linear@linear.co.uk

Client

RJH (Yorkshire) Ltd

Job Title

Hillside Quarry

Project Title

Scale

1:100/1:200@ A3

Date

Aug 2013

Drawn by

PR

Dwg. title

Cross section drawing of saw shed

DWG No.

RJH/HQ/AUG2013 - 04

Rev