




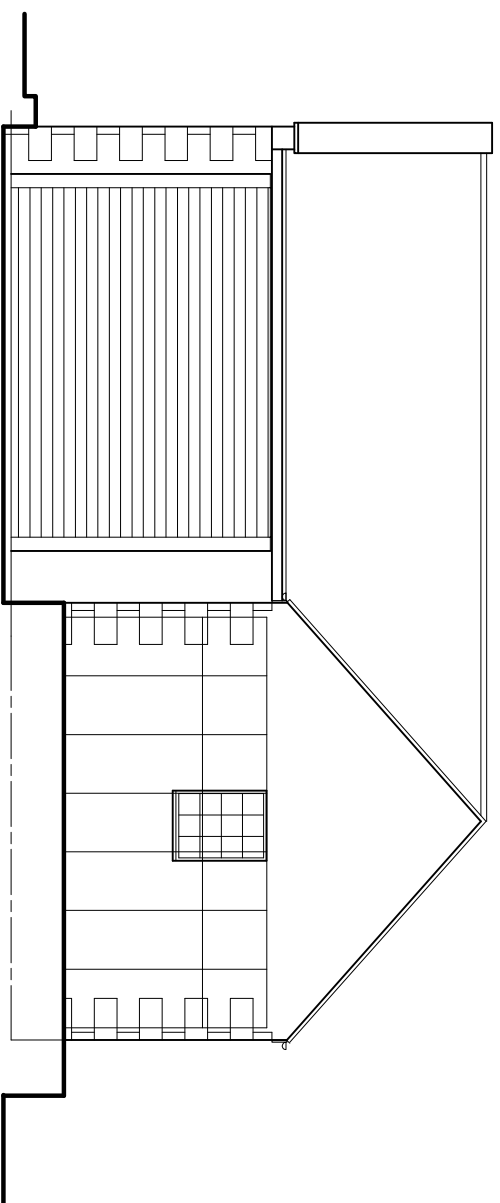


EXISTING
SOUTH WEST ELEVATION (1:100)

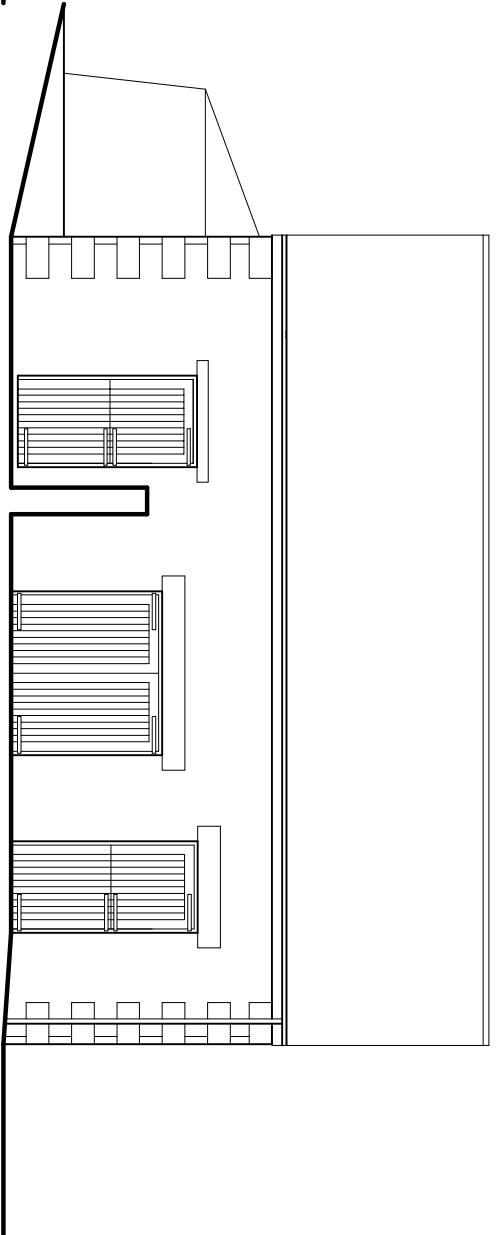


EXISTING
SOUTH EAST ELEVATION (1:100)

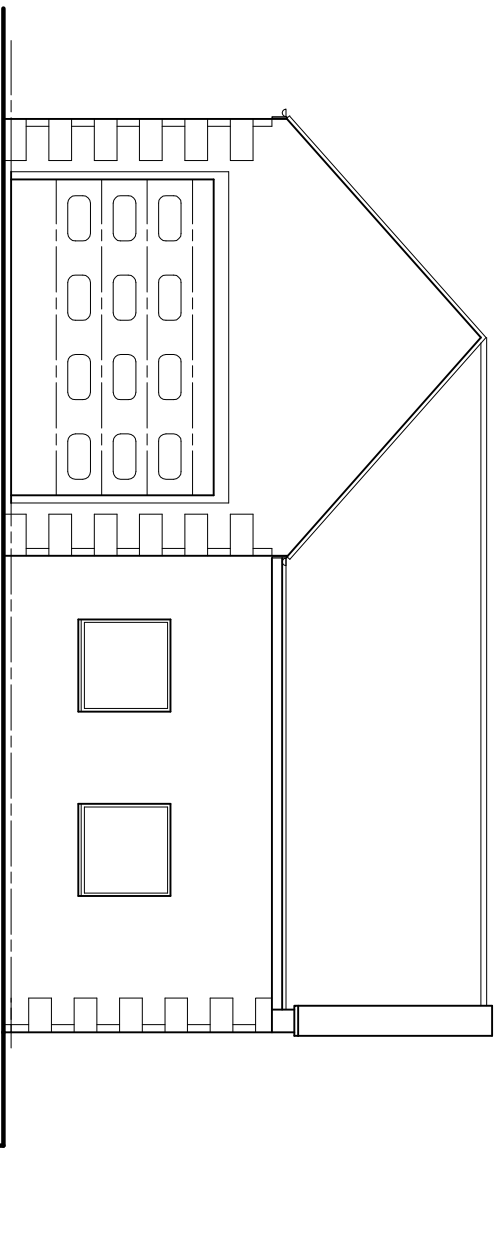

EXISTING
NORTH EAST ELEVATION (1:100)

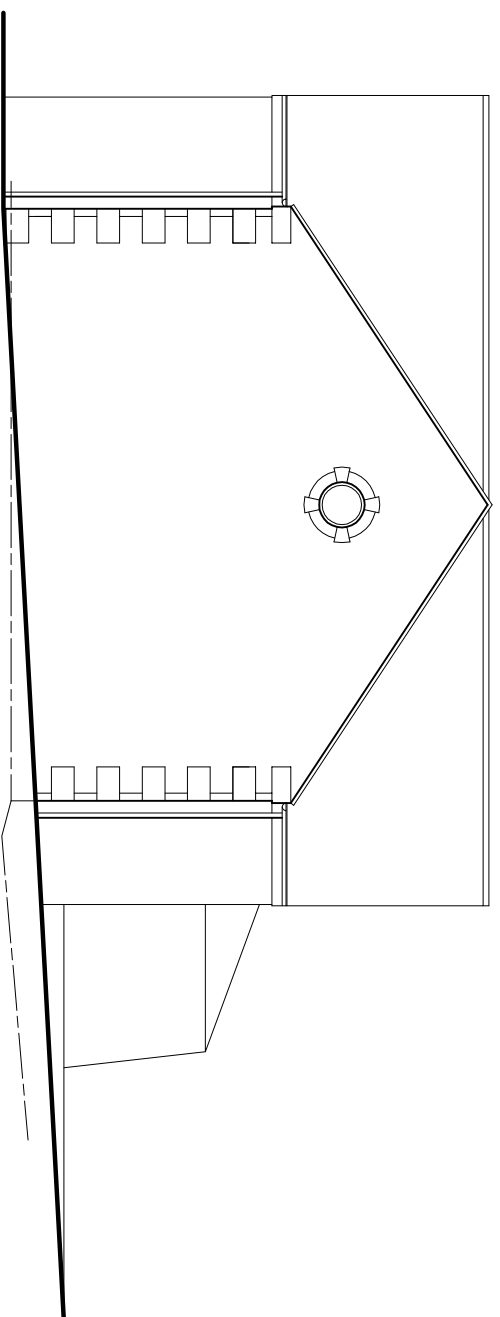

EXISTING
NORTH WEST ELEVATION (1:100)

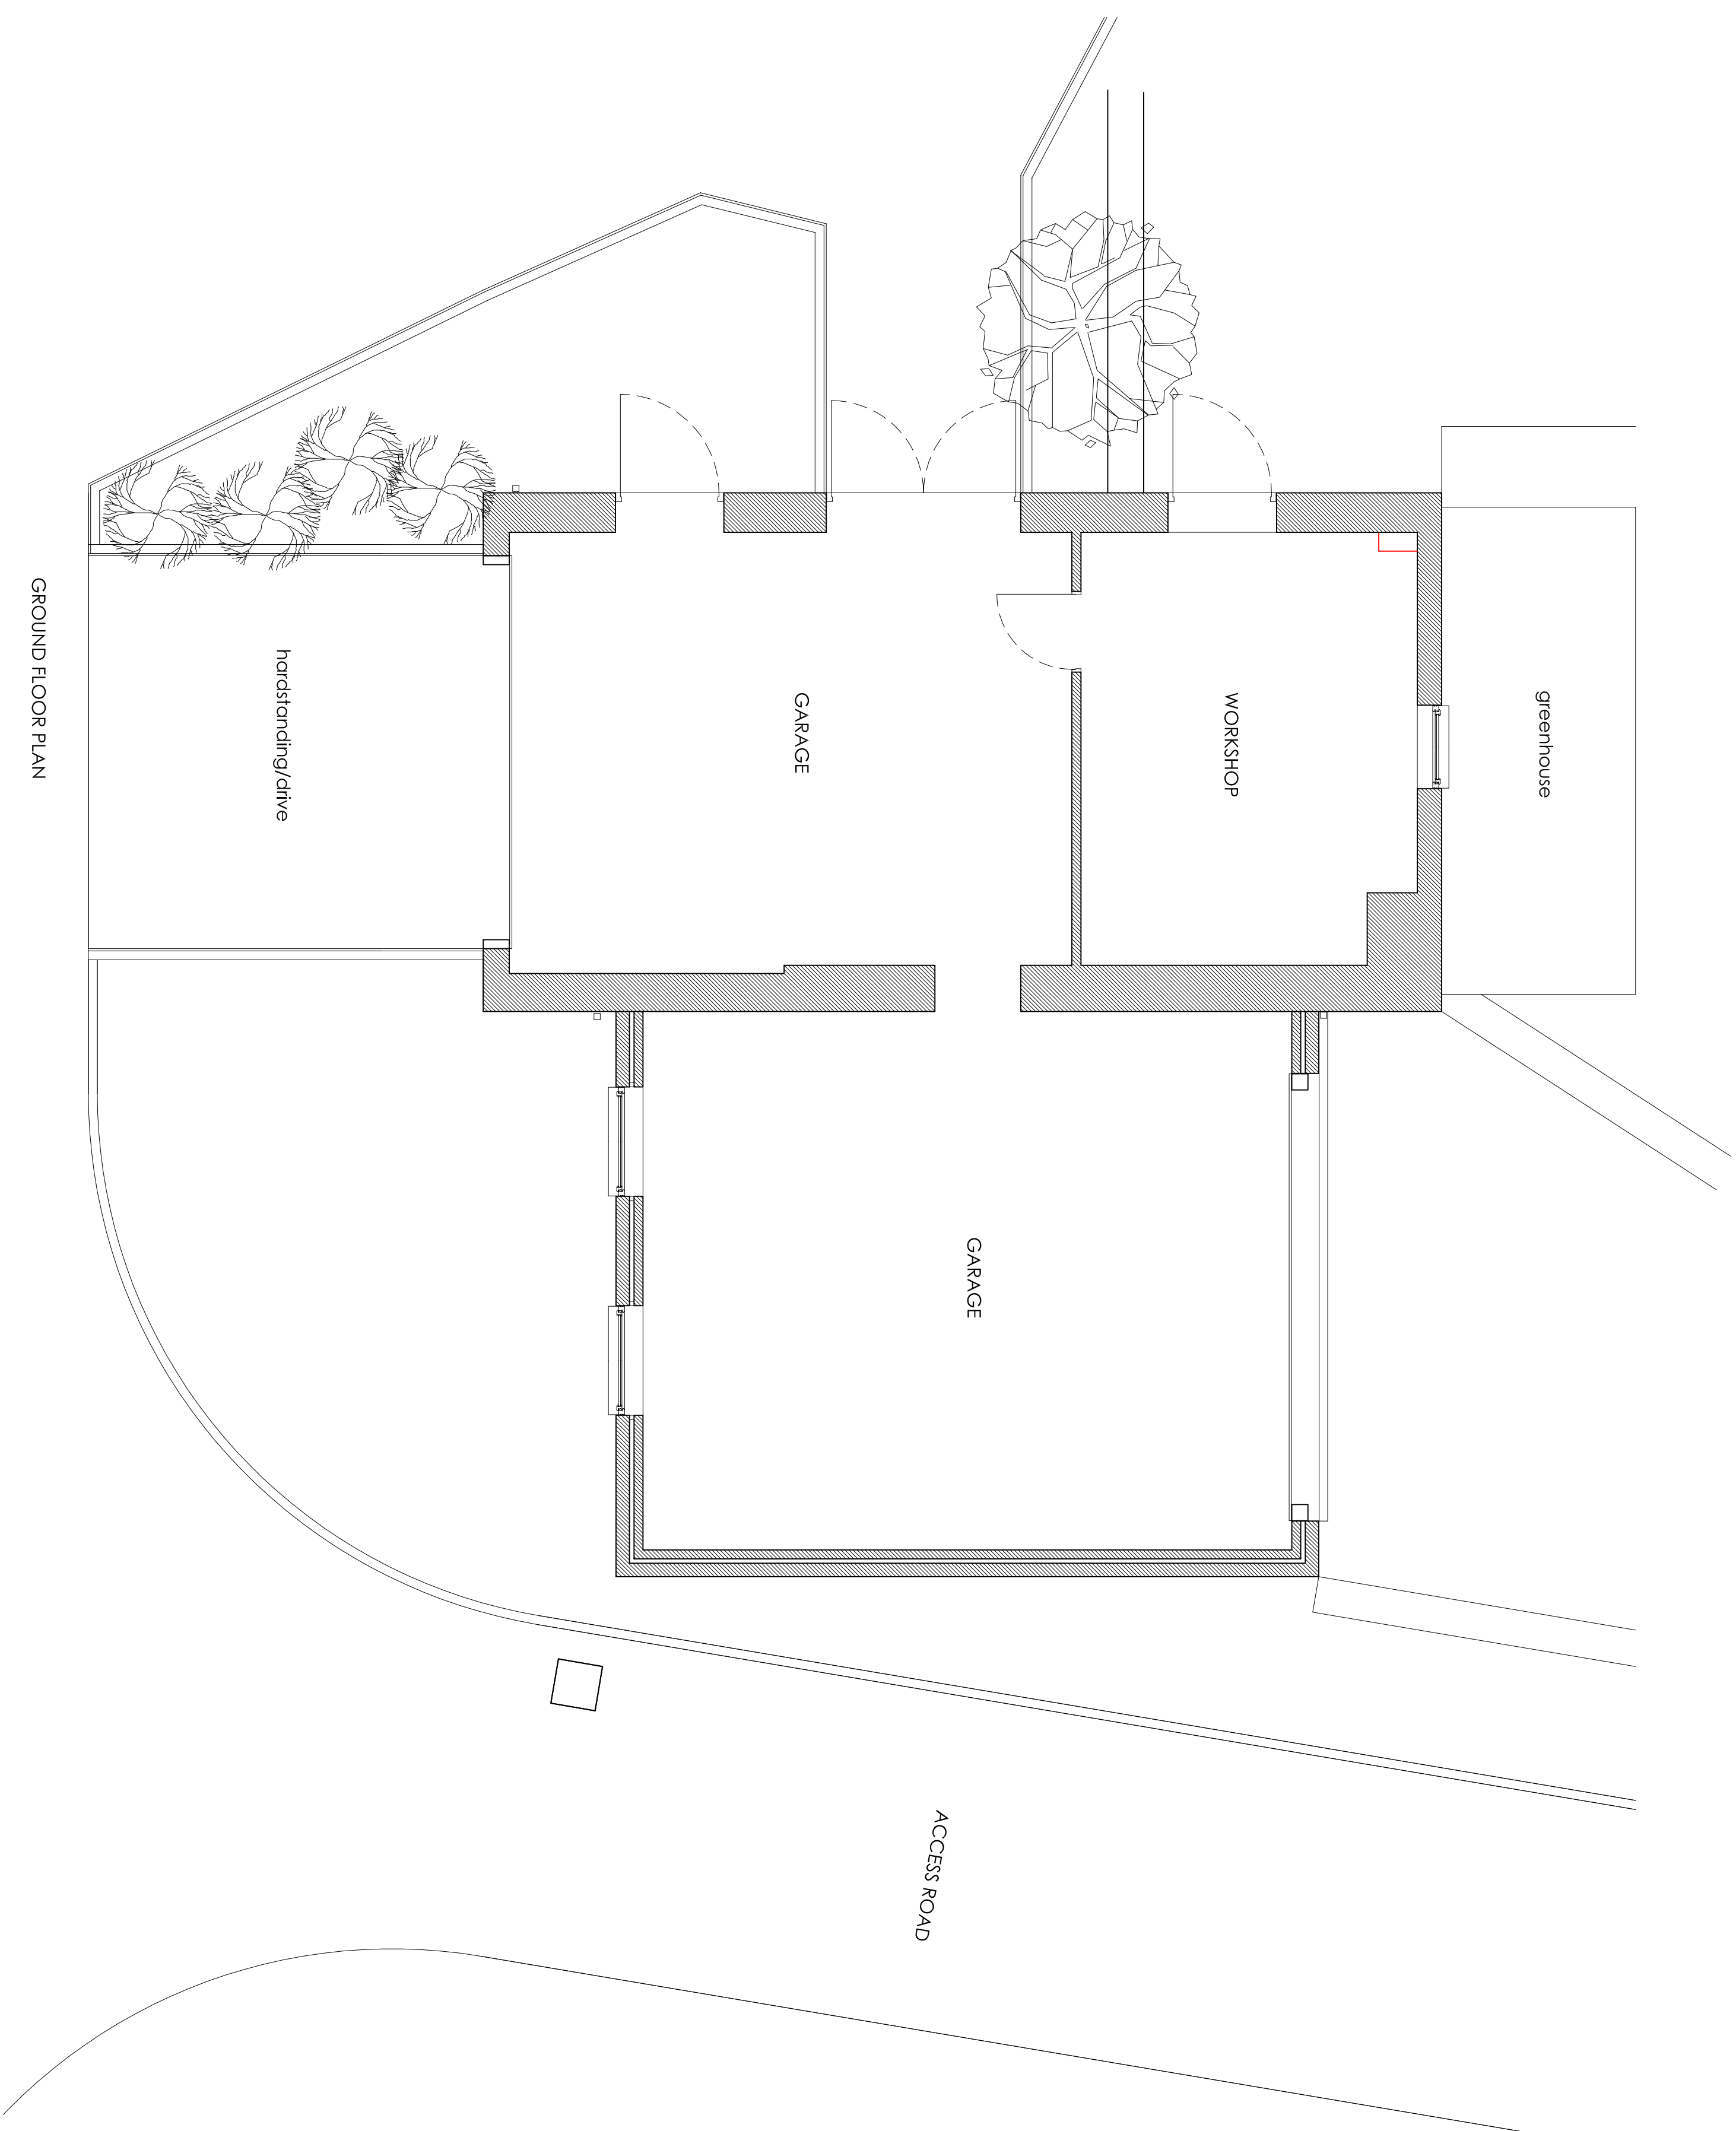

GROUND FLOOR PLAN

Rev	Date	Description
-----	------	-------------

LDPartnership Building Design Consultants
1, Riverside Studios, Mill Lane, Donfield, S18 2XL Tel/Fax 01246 200789 Email info@ldpartnership.co.uk

Client CRUMP

Project Proposed Independent Annexe
Bark House Barn
65 Market Street, Hoyland

Title EXISTING PLAN + ELEVATIONS

Scale 1/50 1/100 @ A1 Date 18.02.11

Drawing No 11566/03