



Existing

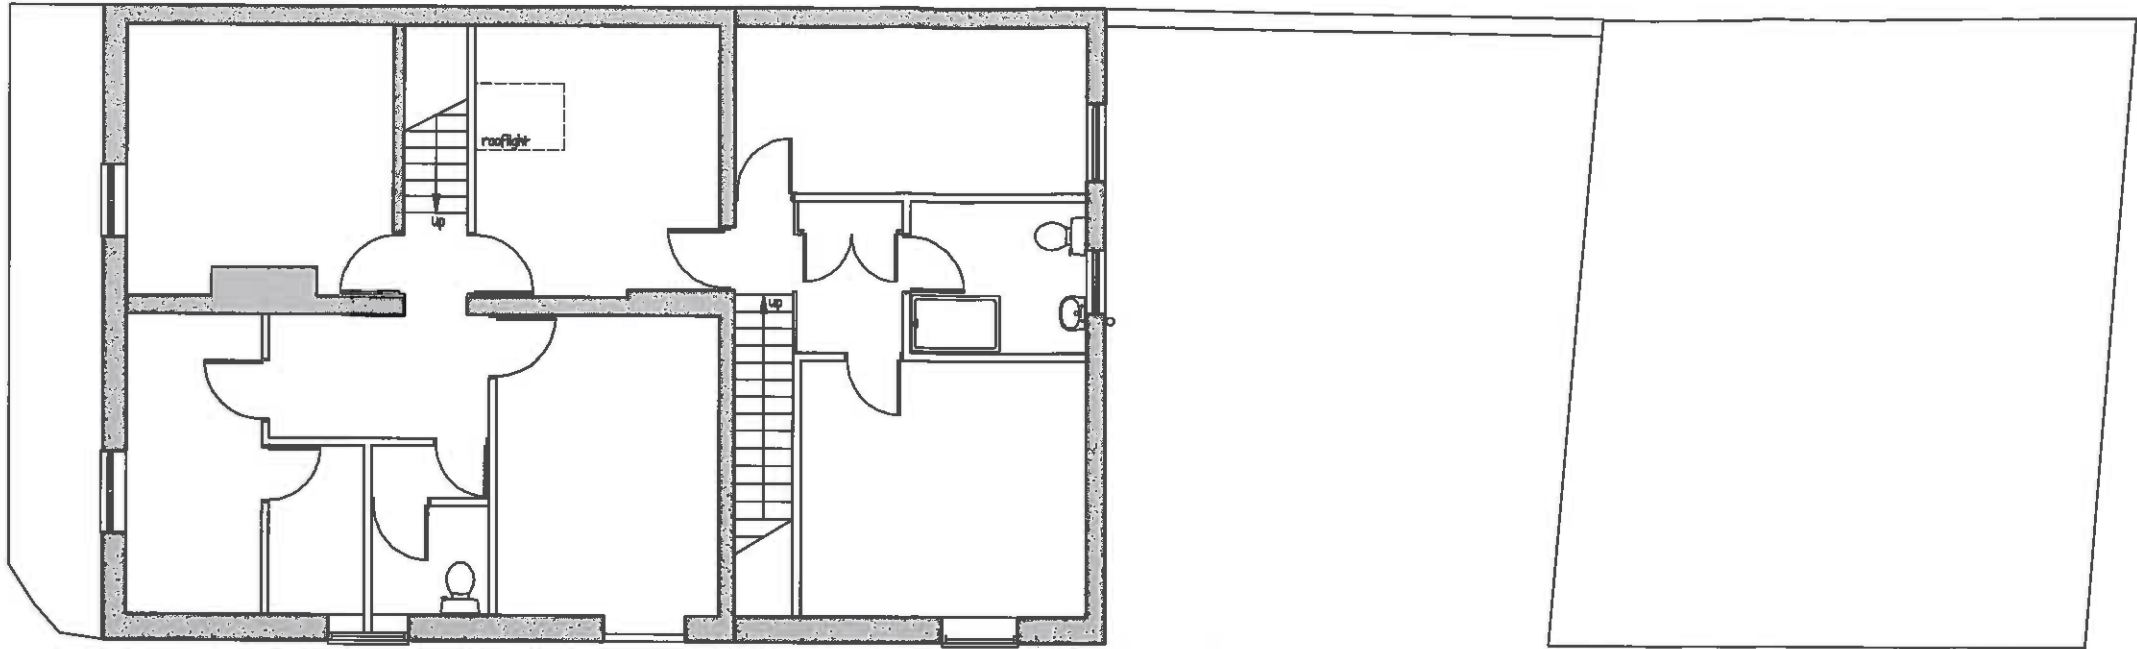

Existing First Floor Plan

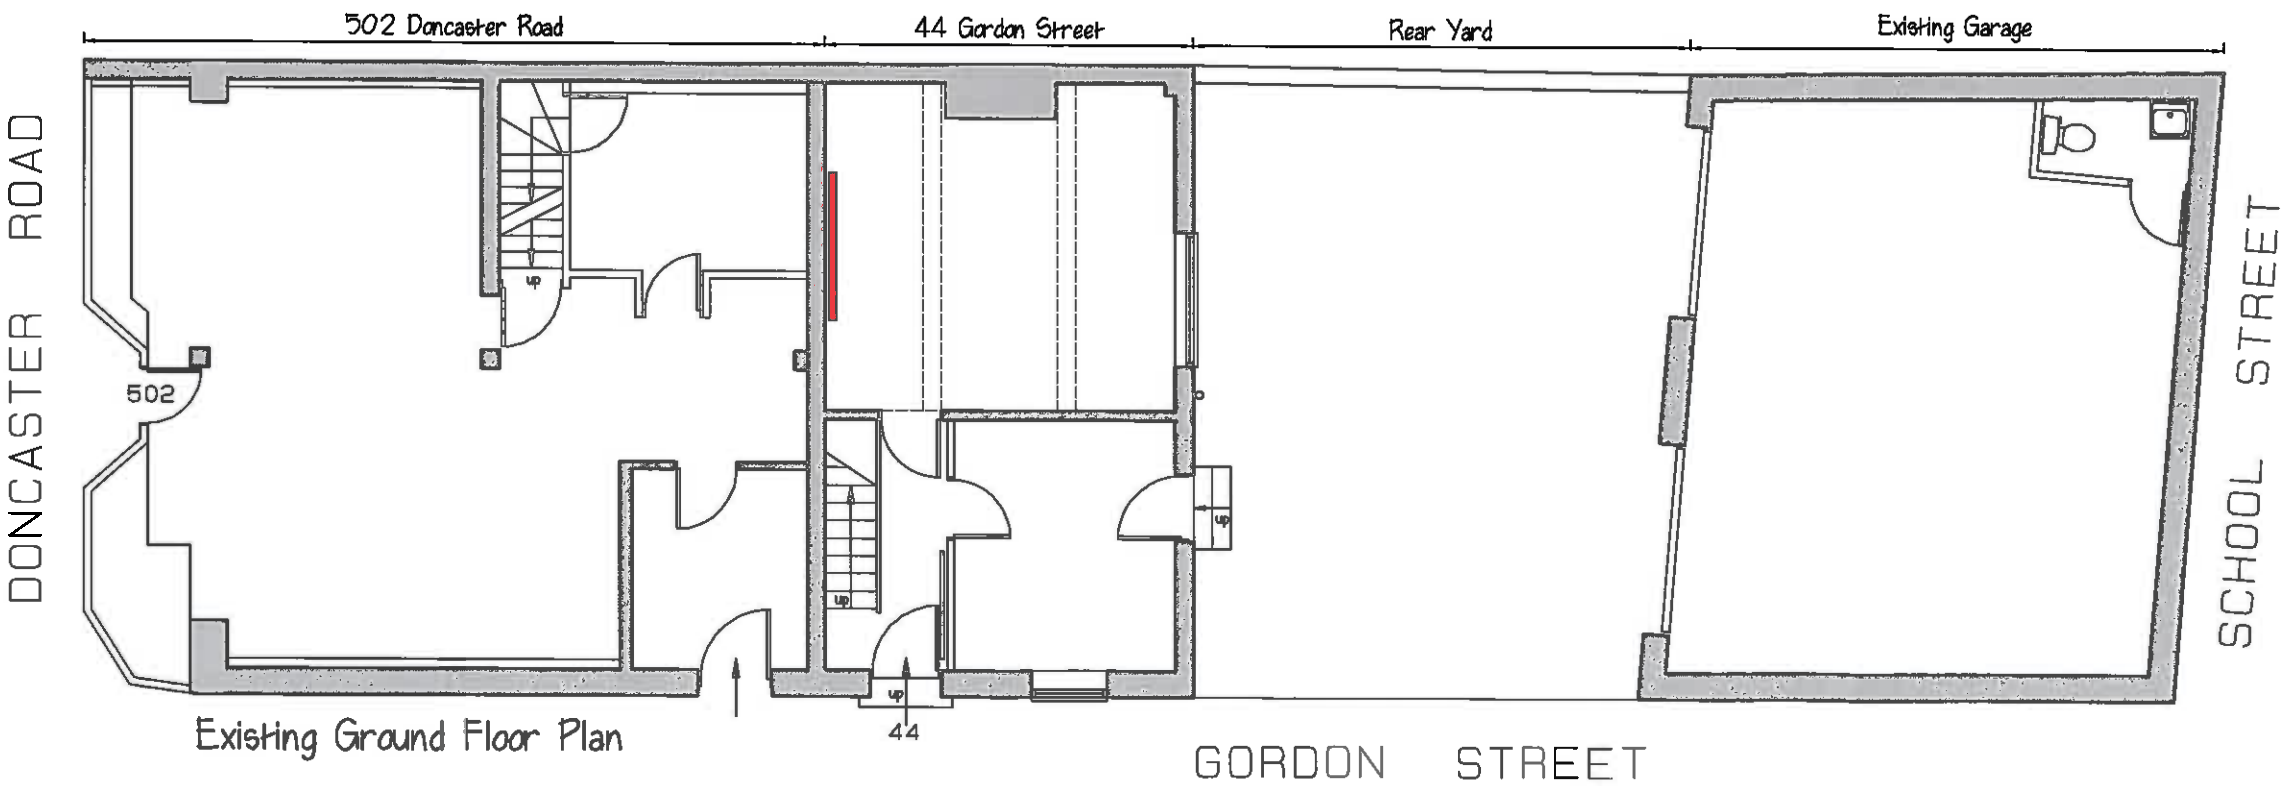

Existing Ground Floor Plan

- 1: 5=25cm
1: 10=50cm
1: 20=100cm
1: 50=2.5m
1: 100=5m
- 1: 200=10m
1: 250=12.5m
1: 500=25m
1: 1250=62.5m
1: 2500=125m


These drawings are for Planning and Building Regulations approval only. Figured Dimensions must be taken in preference to scaled. All dimensions must be checked on site by the contractor. Advice of any discrepancies before commencing work, no liability is taken for any deviation or any unreported variations found on site prior or during work is in progress. The copyright of this drawing is vested in the Structural Engineer and must not be copied or reproduced without consent.

INTEGRATED
DESIGNS
& ASSOCIATES LTD
ARCHITECTURAL SERVICES & CONSULTANT ENGINEERS

38 OLD WALSALL ROAD
GREAT BARR
BIRMINGHAM B42 1NP
TEL: 0121 358 2233
FAX: 0121 357 7492

PROPOSED:
Change of Use - Commercial Kitchen G/F & Residential Flat F/F
44 Gordon Street, Barnsley S70 3PX (link to 502 Docaster Road)

CLIENT: Mr Jeff Zhang		REVISION:	
DRAWN: TW		SCALE: 1:100 on A3	
CHECKED:	DATED: 07/09/15	DWG: TW/826/301	

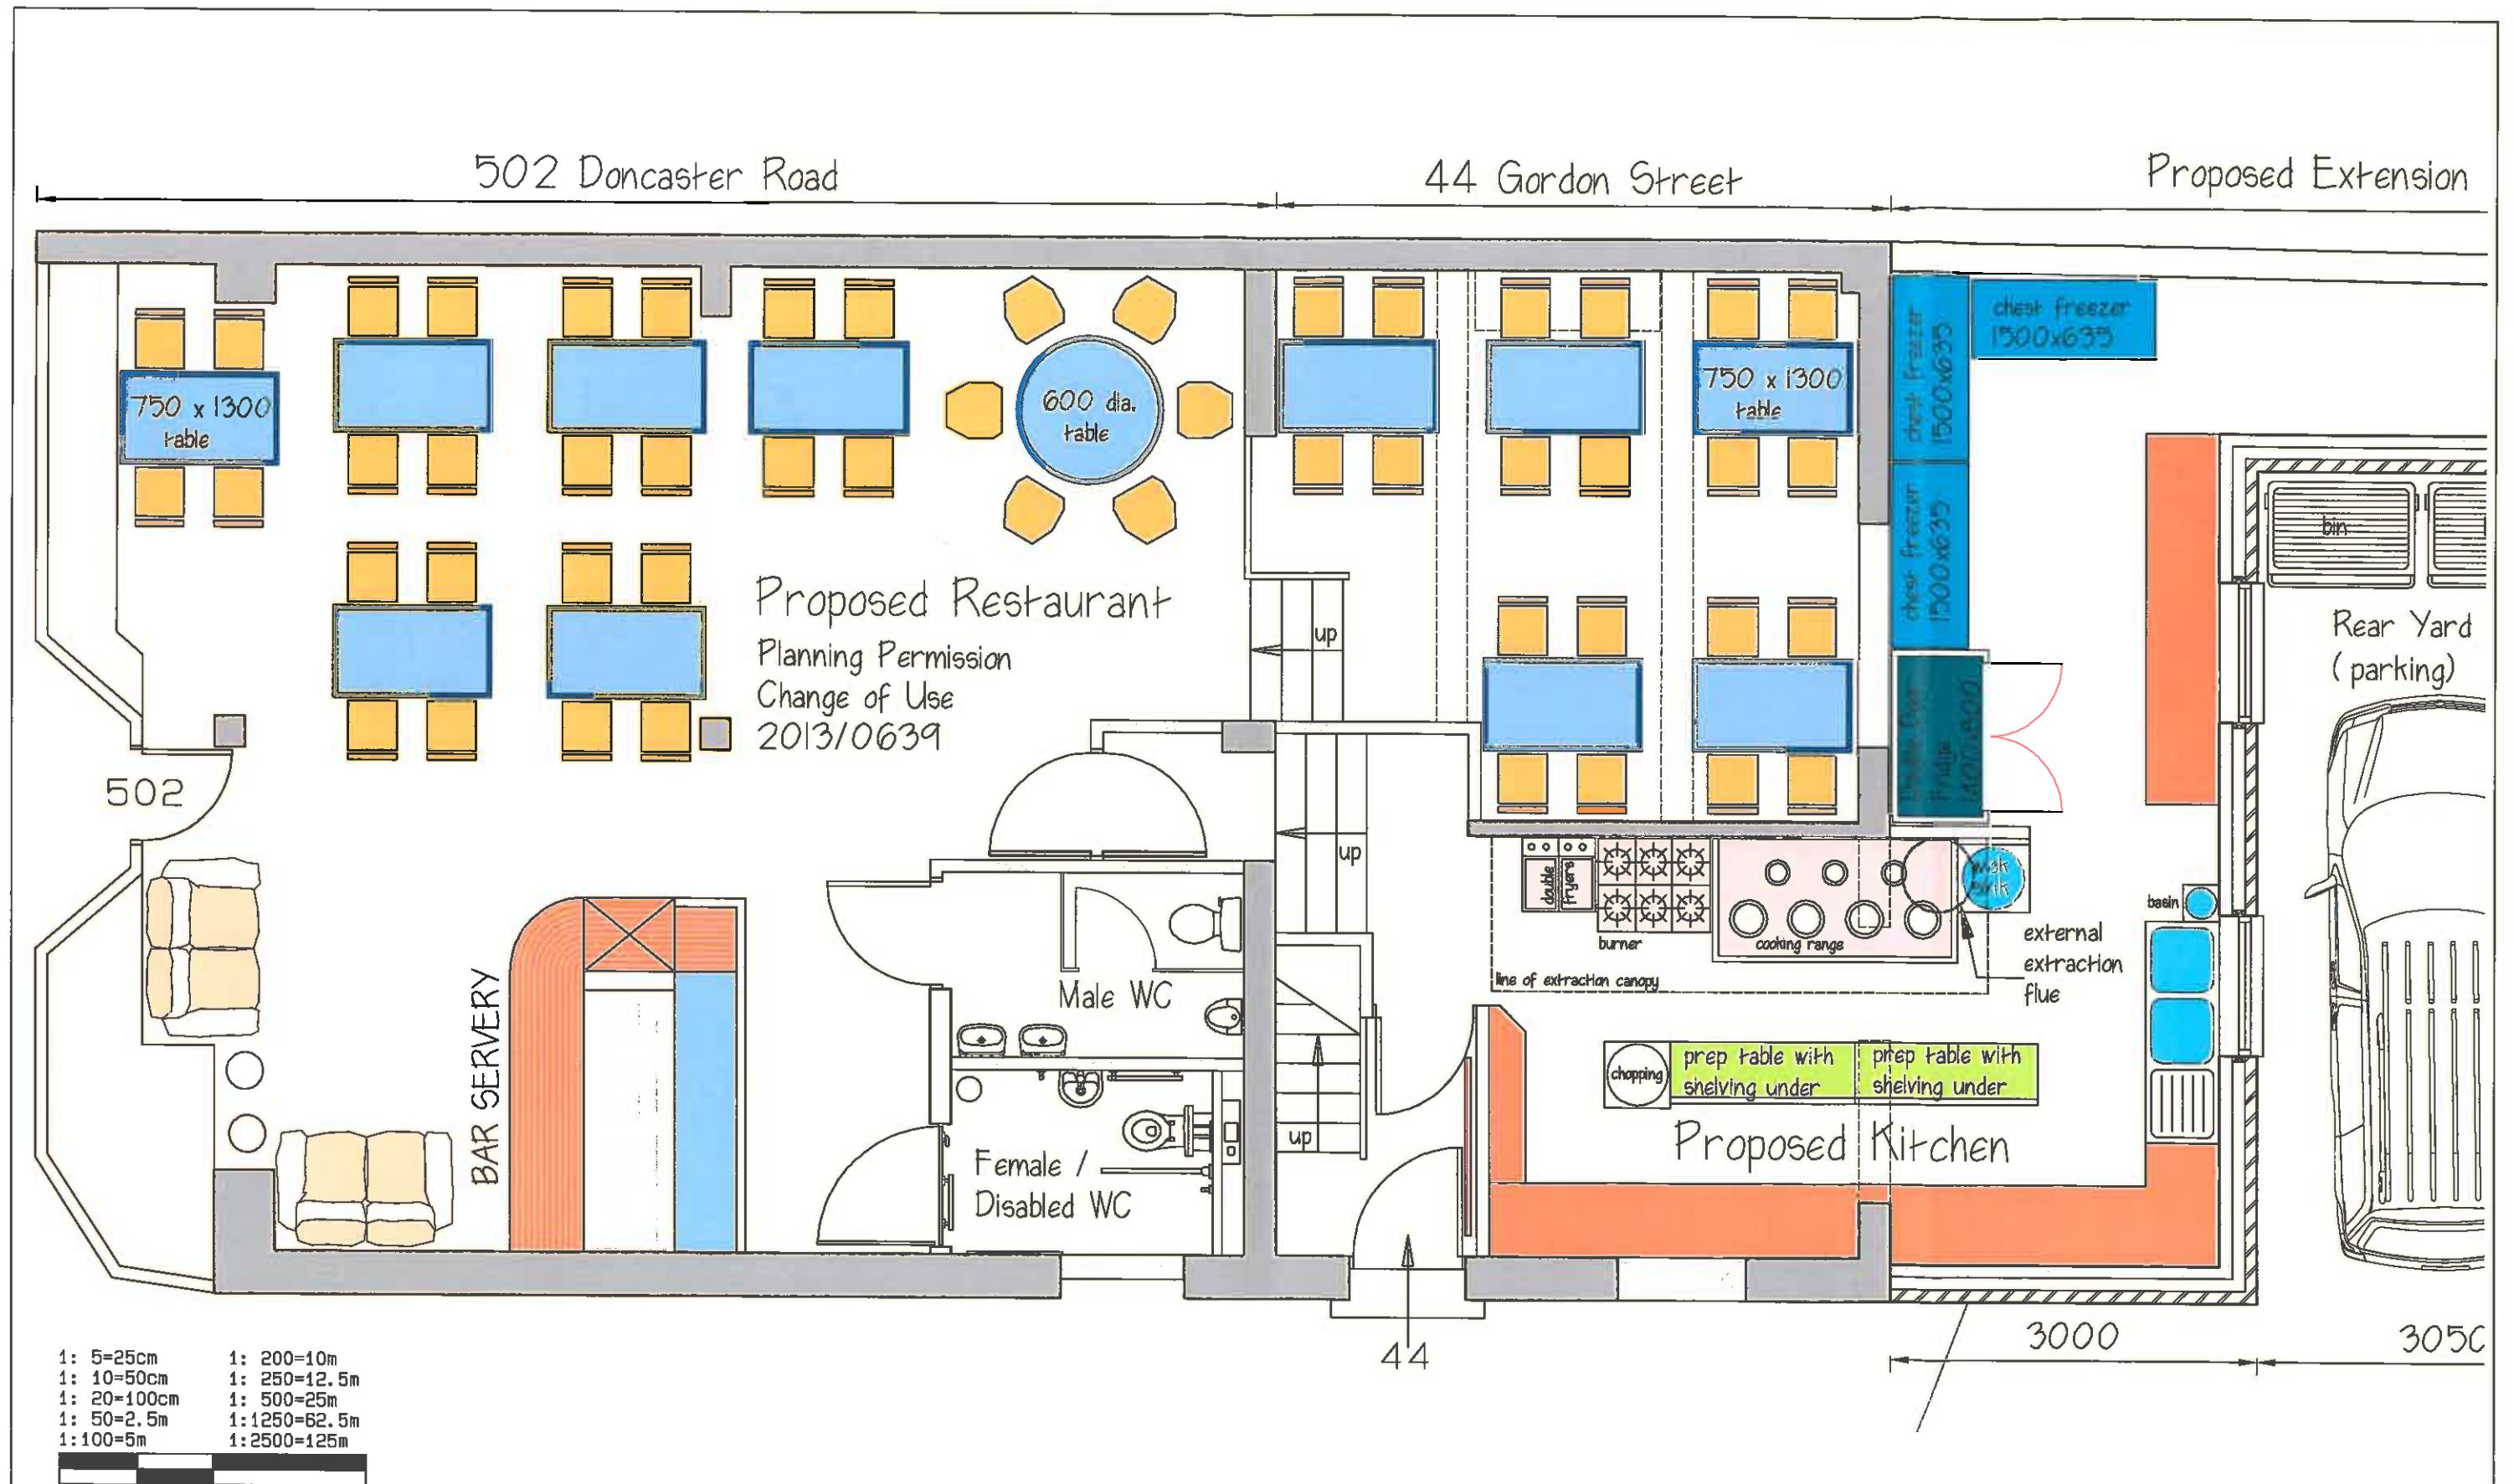

These drawings are for Planning and Building Regulations approval only. Figured Dimensions must be taken in preference to scaled. All dimensions must be checked on site by the contractor. Advice of any discrepancies before commencing work, no liability is taken for any deviation or any unreported variations found on site prior or during work is in progress. The copyright of this drawing is vested in the Structural Engineer and must not be copied or reproduced without consent.

INTEGRATED
DESIGNS
& ASSOCIATES LTD
ARCHITECTURAL SERVICES & CONSULTANT ENGINEERS

38 OLD WALSALL ROAD
GREAT BARR
BIRMINGHAM B42 1NP
TEL: 0121 358 2233
FAX: 0121 357 7492

PROPOSED:

Change of Use - Commercial Kitchen G/F & Residential Flat F/F
44 Gordon Street, Barnsley S70 3PX (link to 502 Docaster Road)

CLIENT: Mr Jeff Zhang

REVISION:

DRAWN: TW


SCALE: 1:50 on A3

CHECKED:


DATED: 07/09/15

DWG: TW/826/304

Proposed

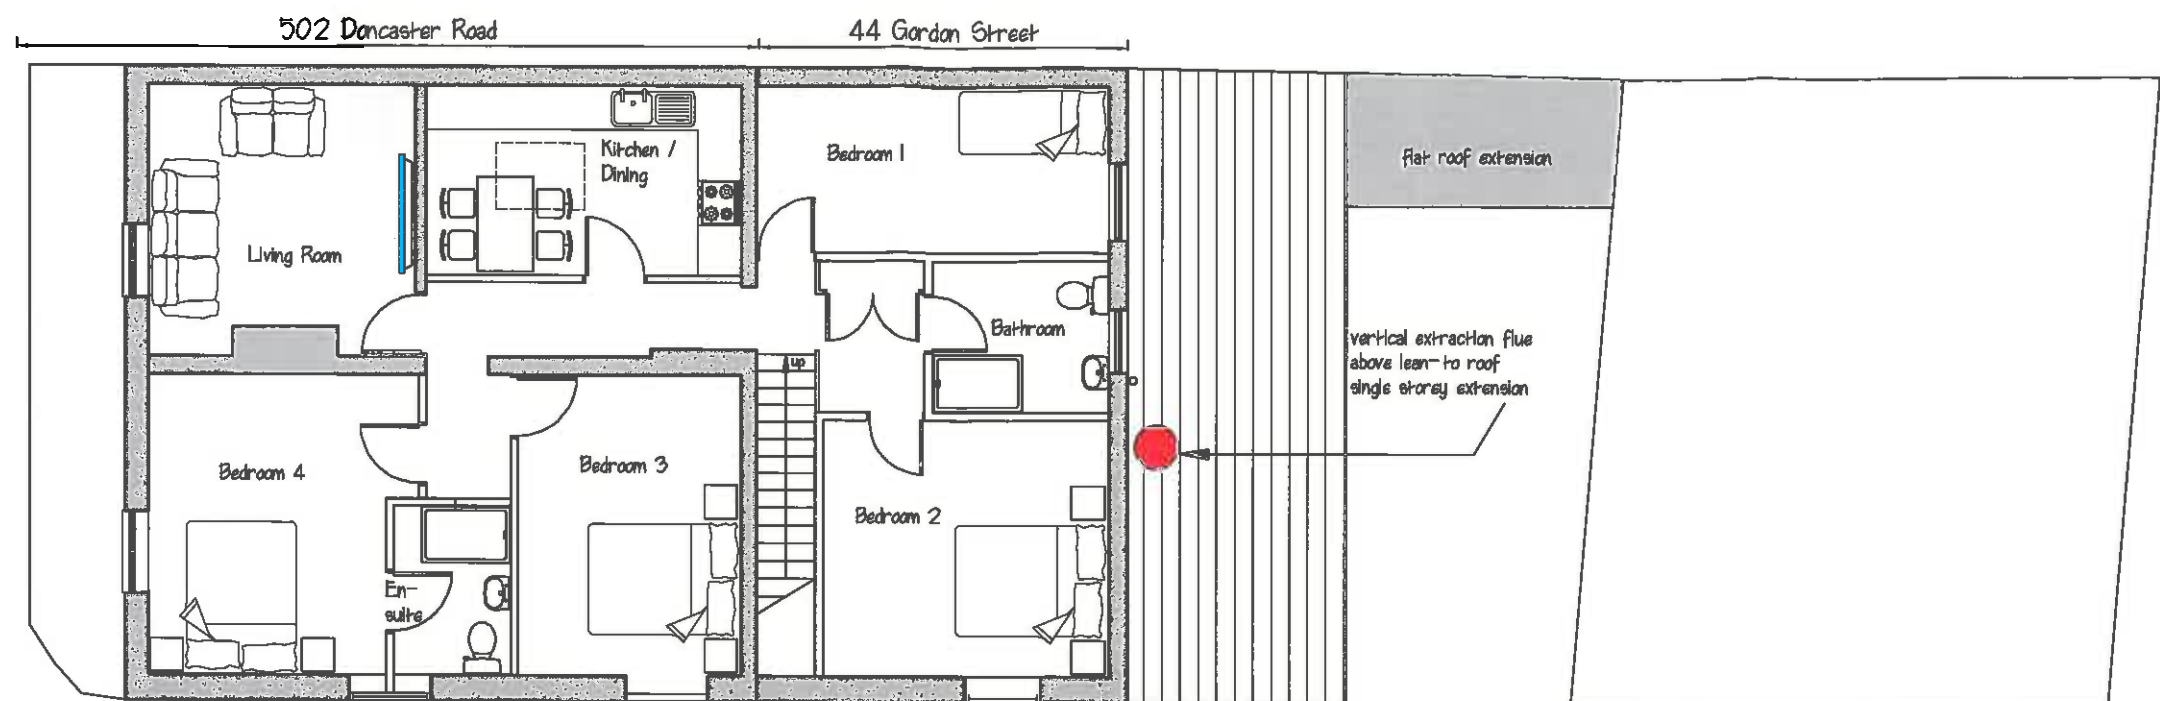

Existing First Floor Plan

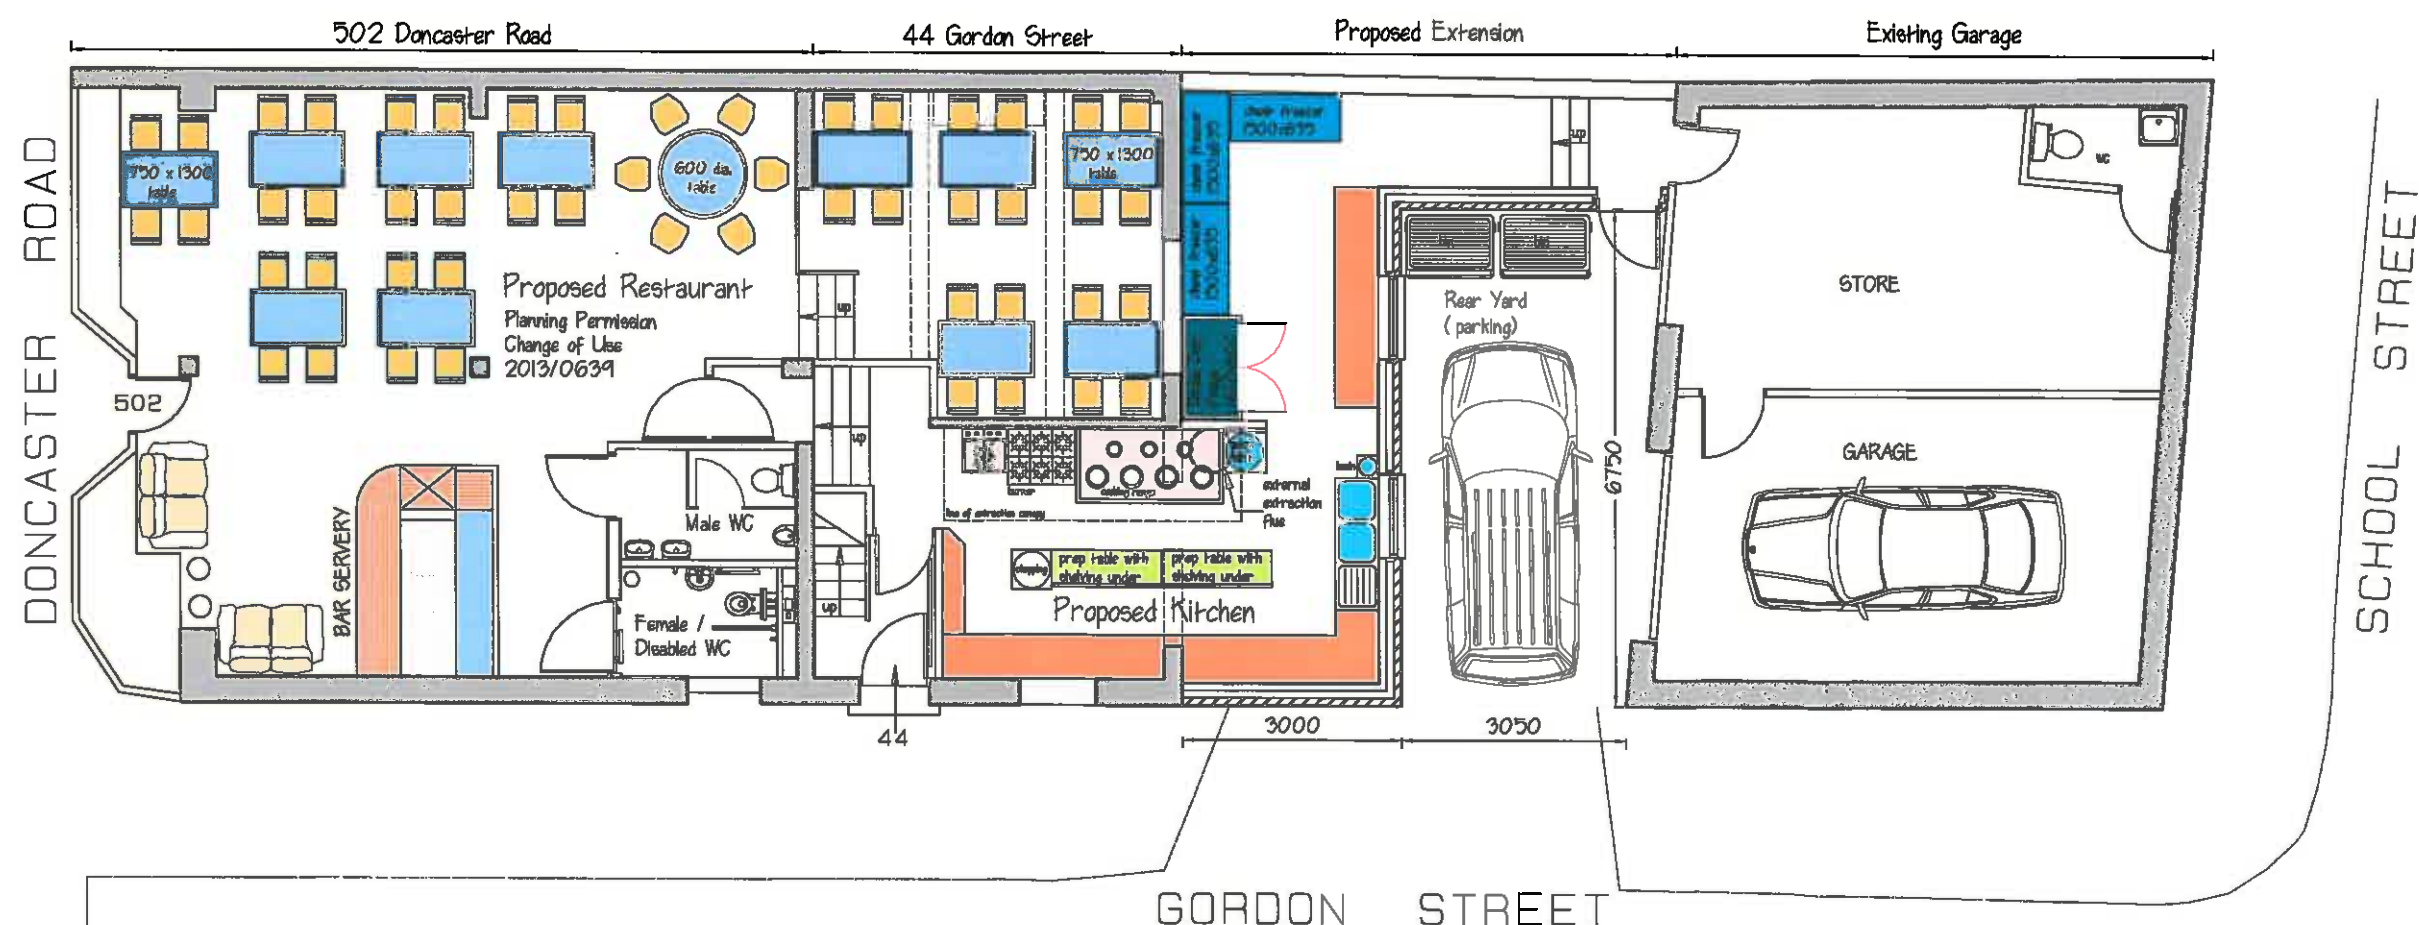

1: 5=25cm
1: 10=50cm
1: 20=100cm
1: 50=2.5m
1: 100=5m
1: 200=10m
1: 250=12.5m
1: 500=25m
1: 1250=62.5m
1: 2500=125m

These drawings are for Planning and Building Regulations approval only. Figured Dimensions must be taken in preference to scaled. All dimensions must be checked on site by the contractor. Advice of any discrepancies before commencing work, no liability is taken for any deviation or any unreported variations found on site prior or during work is in progress. The copyright of this drawing is vested in the Structural Engineer and must not be copied or reproduced without consent.