


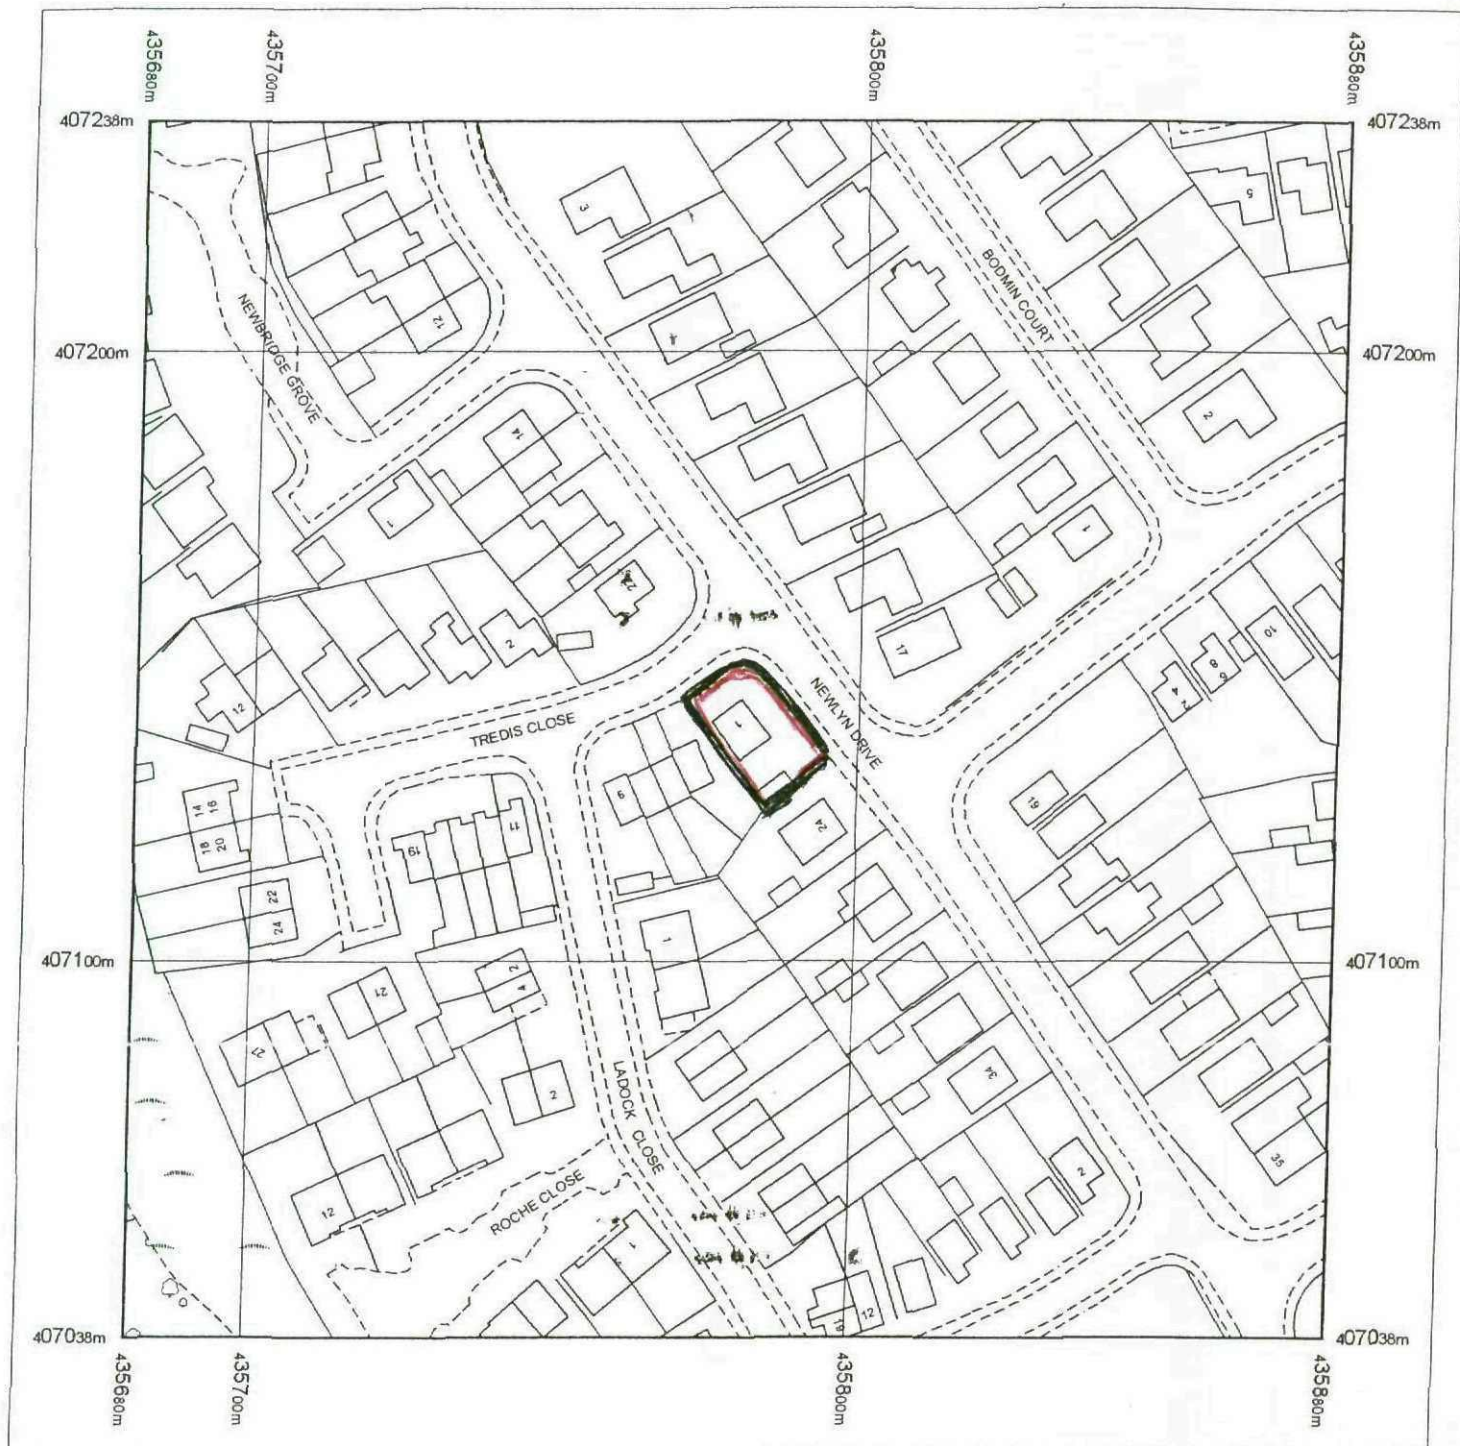

Produced 28.08.2008 from the Ordnance Survey National Geographic Database and incorporating surveyed revision available at this date. © Crown Copyright 2008.

Reproduction in whole or part is prohibited without the prior permission of Ordnance Survey.

Ordnance Survey, the OS Symbol and OS Sitemap are registered trademarks of Ordnance Survey, the national mapping agency of Great Britain.

The representation of a road, track or path is no evidence of a right of way.

The representation of features as lines is no evidence of a property boundary.





Scale 1:1250

Supplied by: **Stanfords**
Serial number: 02599600
Centre coordinates: 435780.25 407137.88


Further information can be found on the OS Sitemap Information leaflet or the Ordnance Survey web site:
www.ordnancesurvey.co.uk

GROUND FLOOR PLAN
EXISTING. SCALE 1:50 AT A1

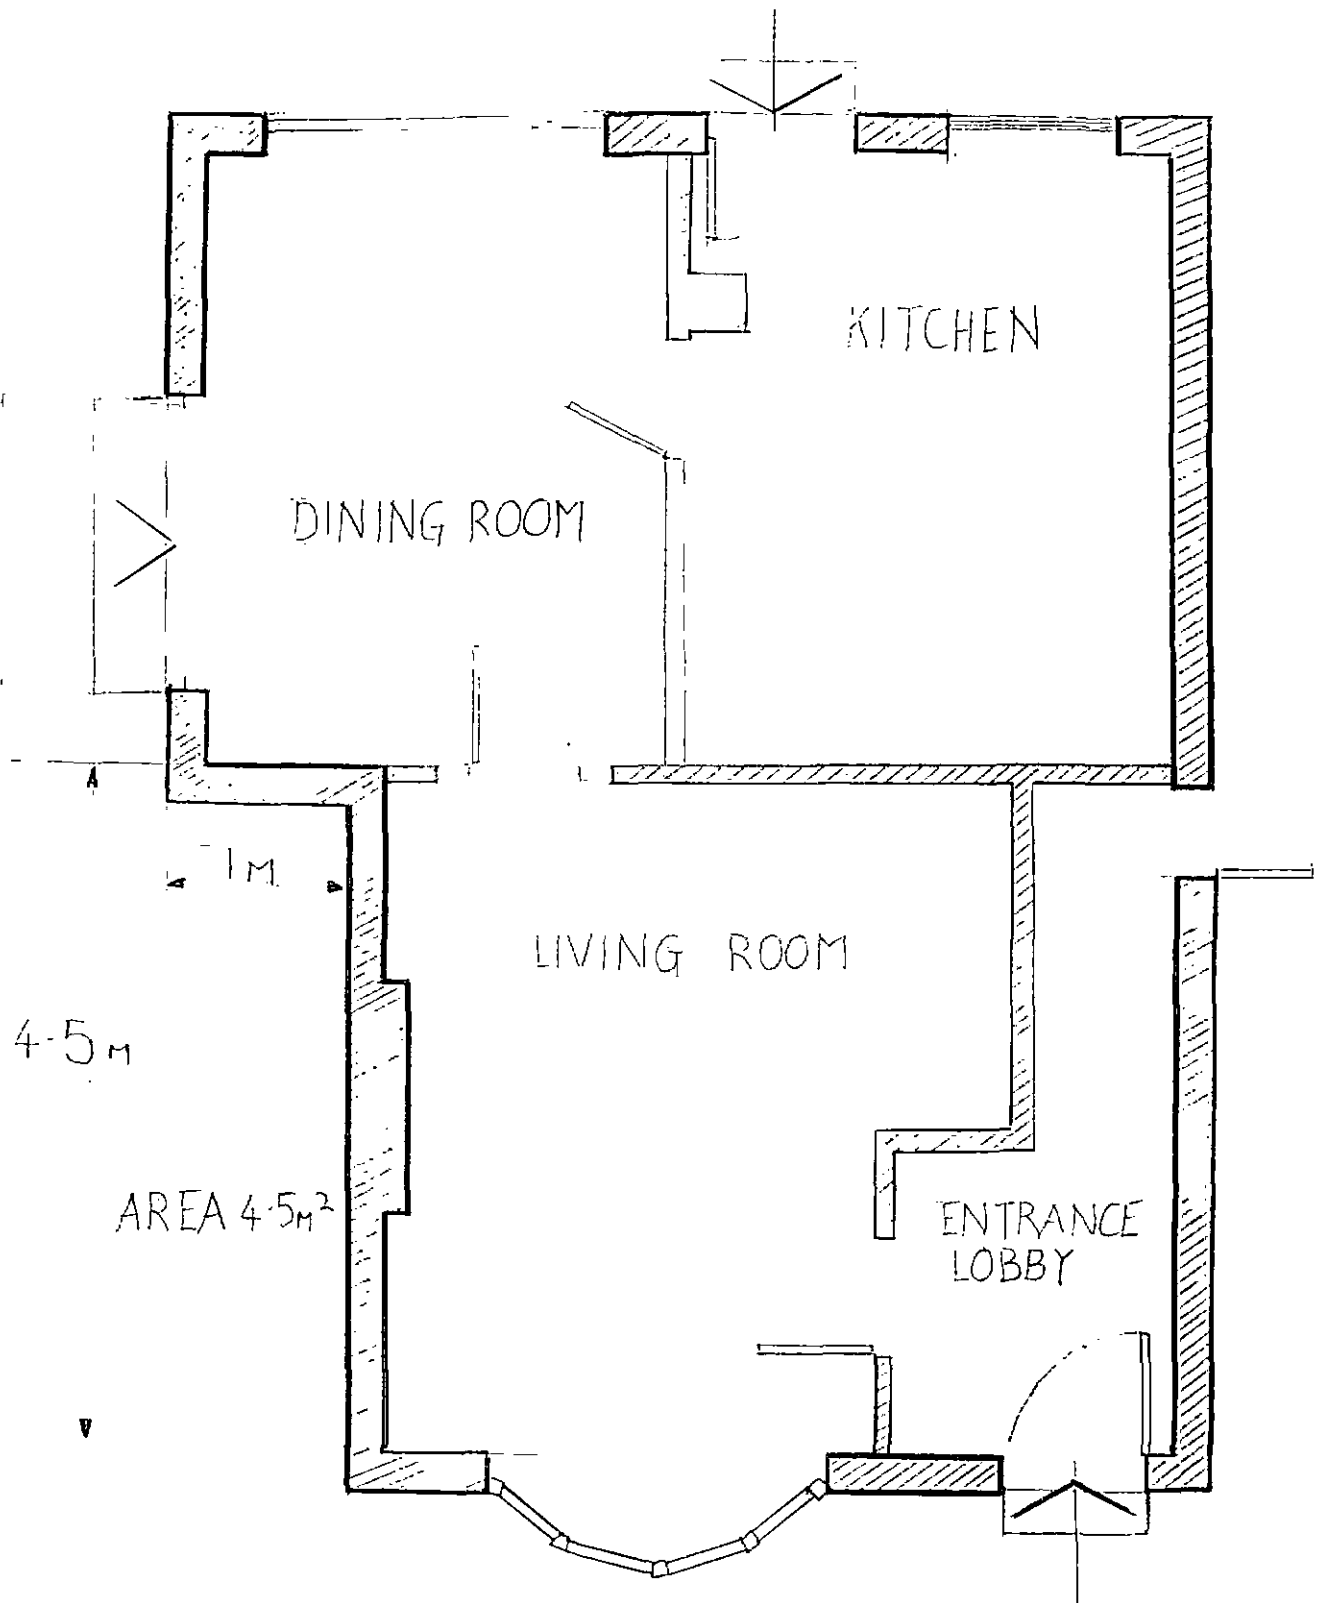


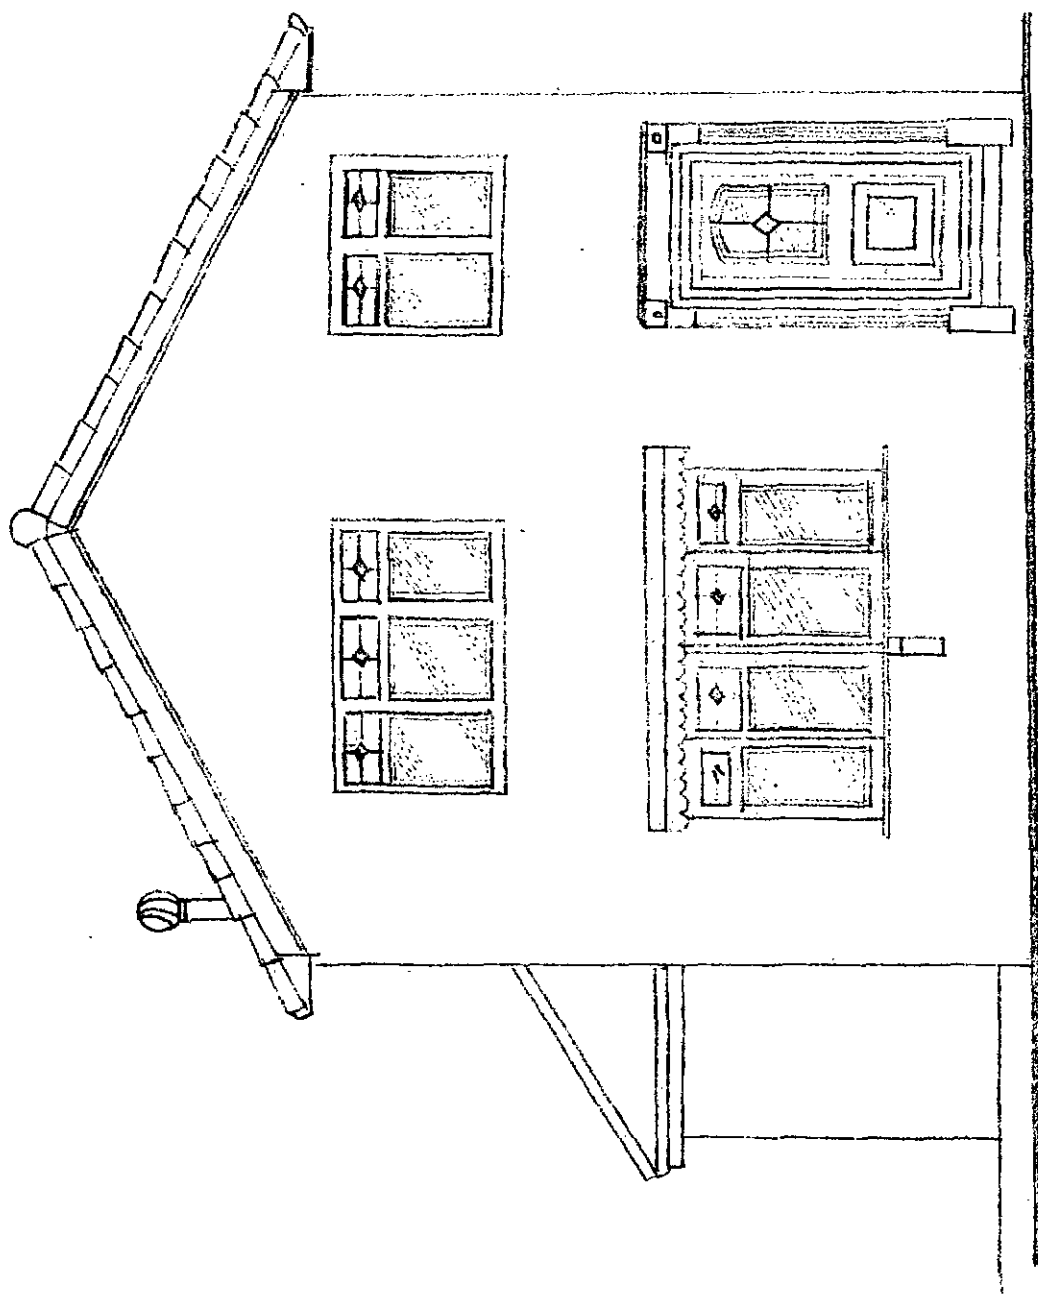

FRONT NORTH WEST ELEVATION EXISTING SCALE 1:50 AT A1

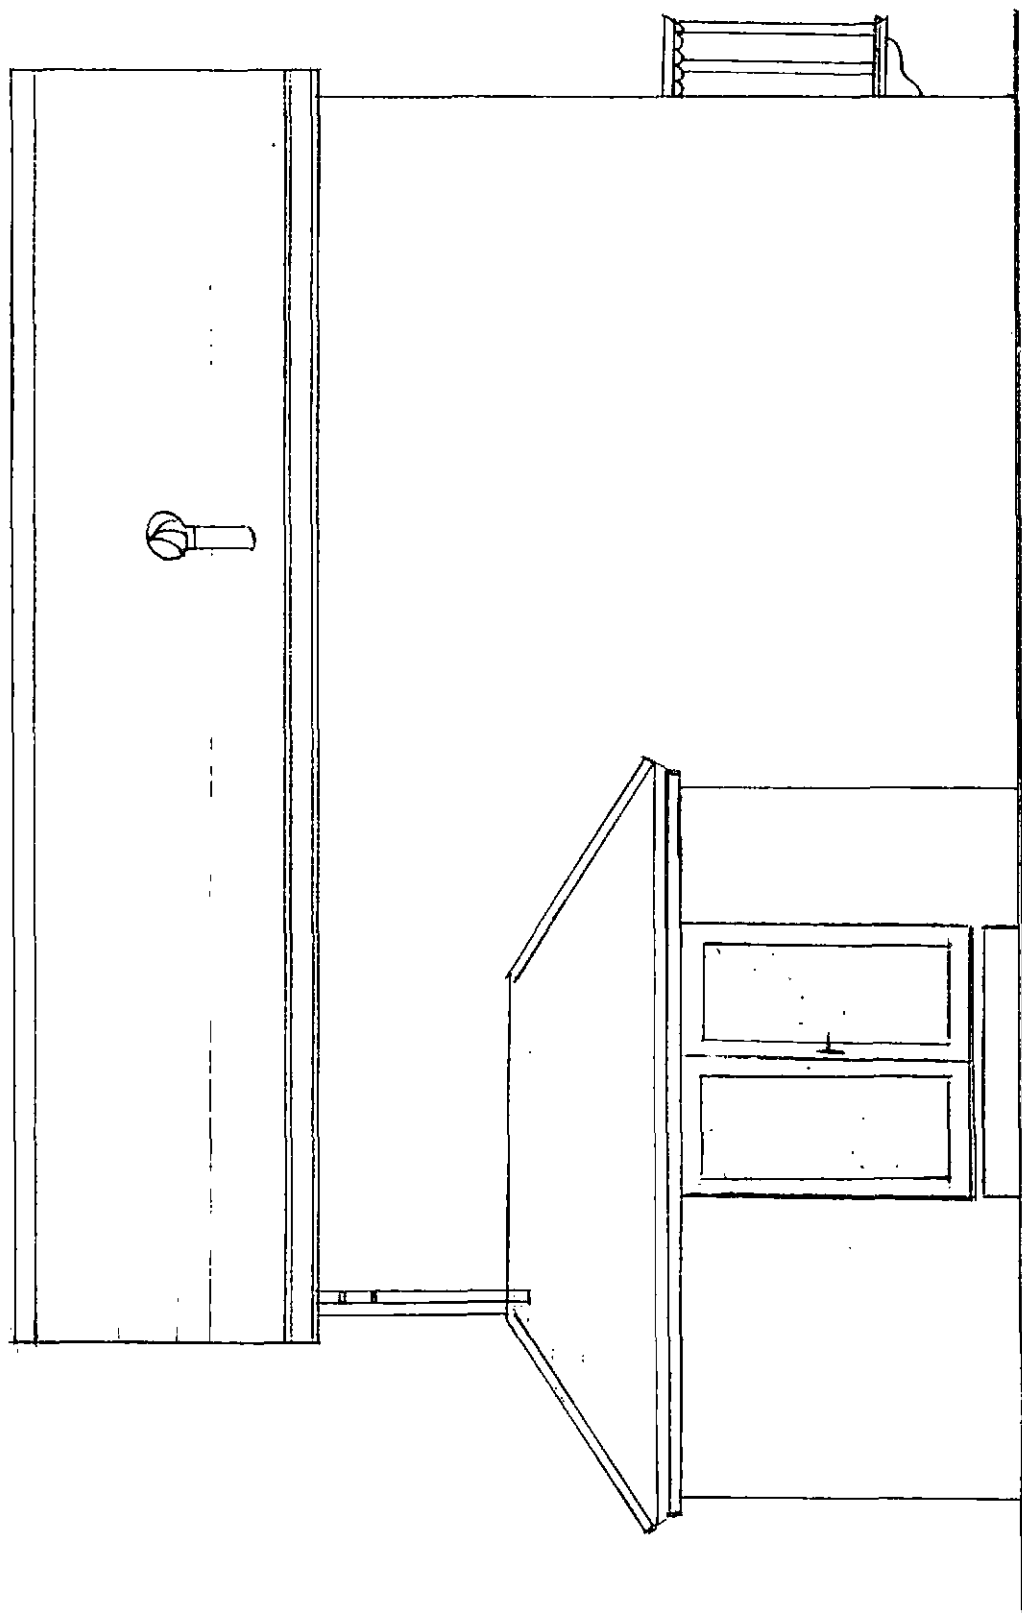


SIDE NORTH EAST ELEVATION EXISTING SCALE 1:50 AT A1

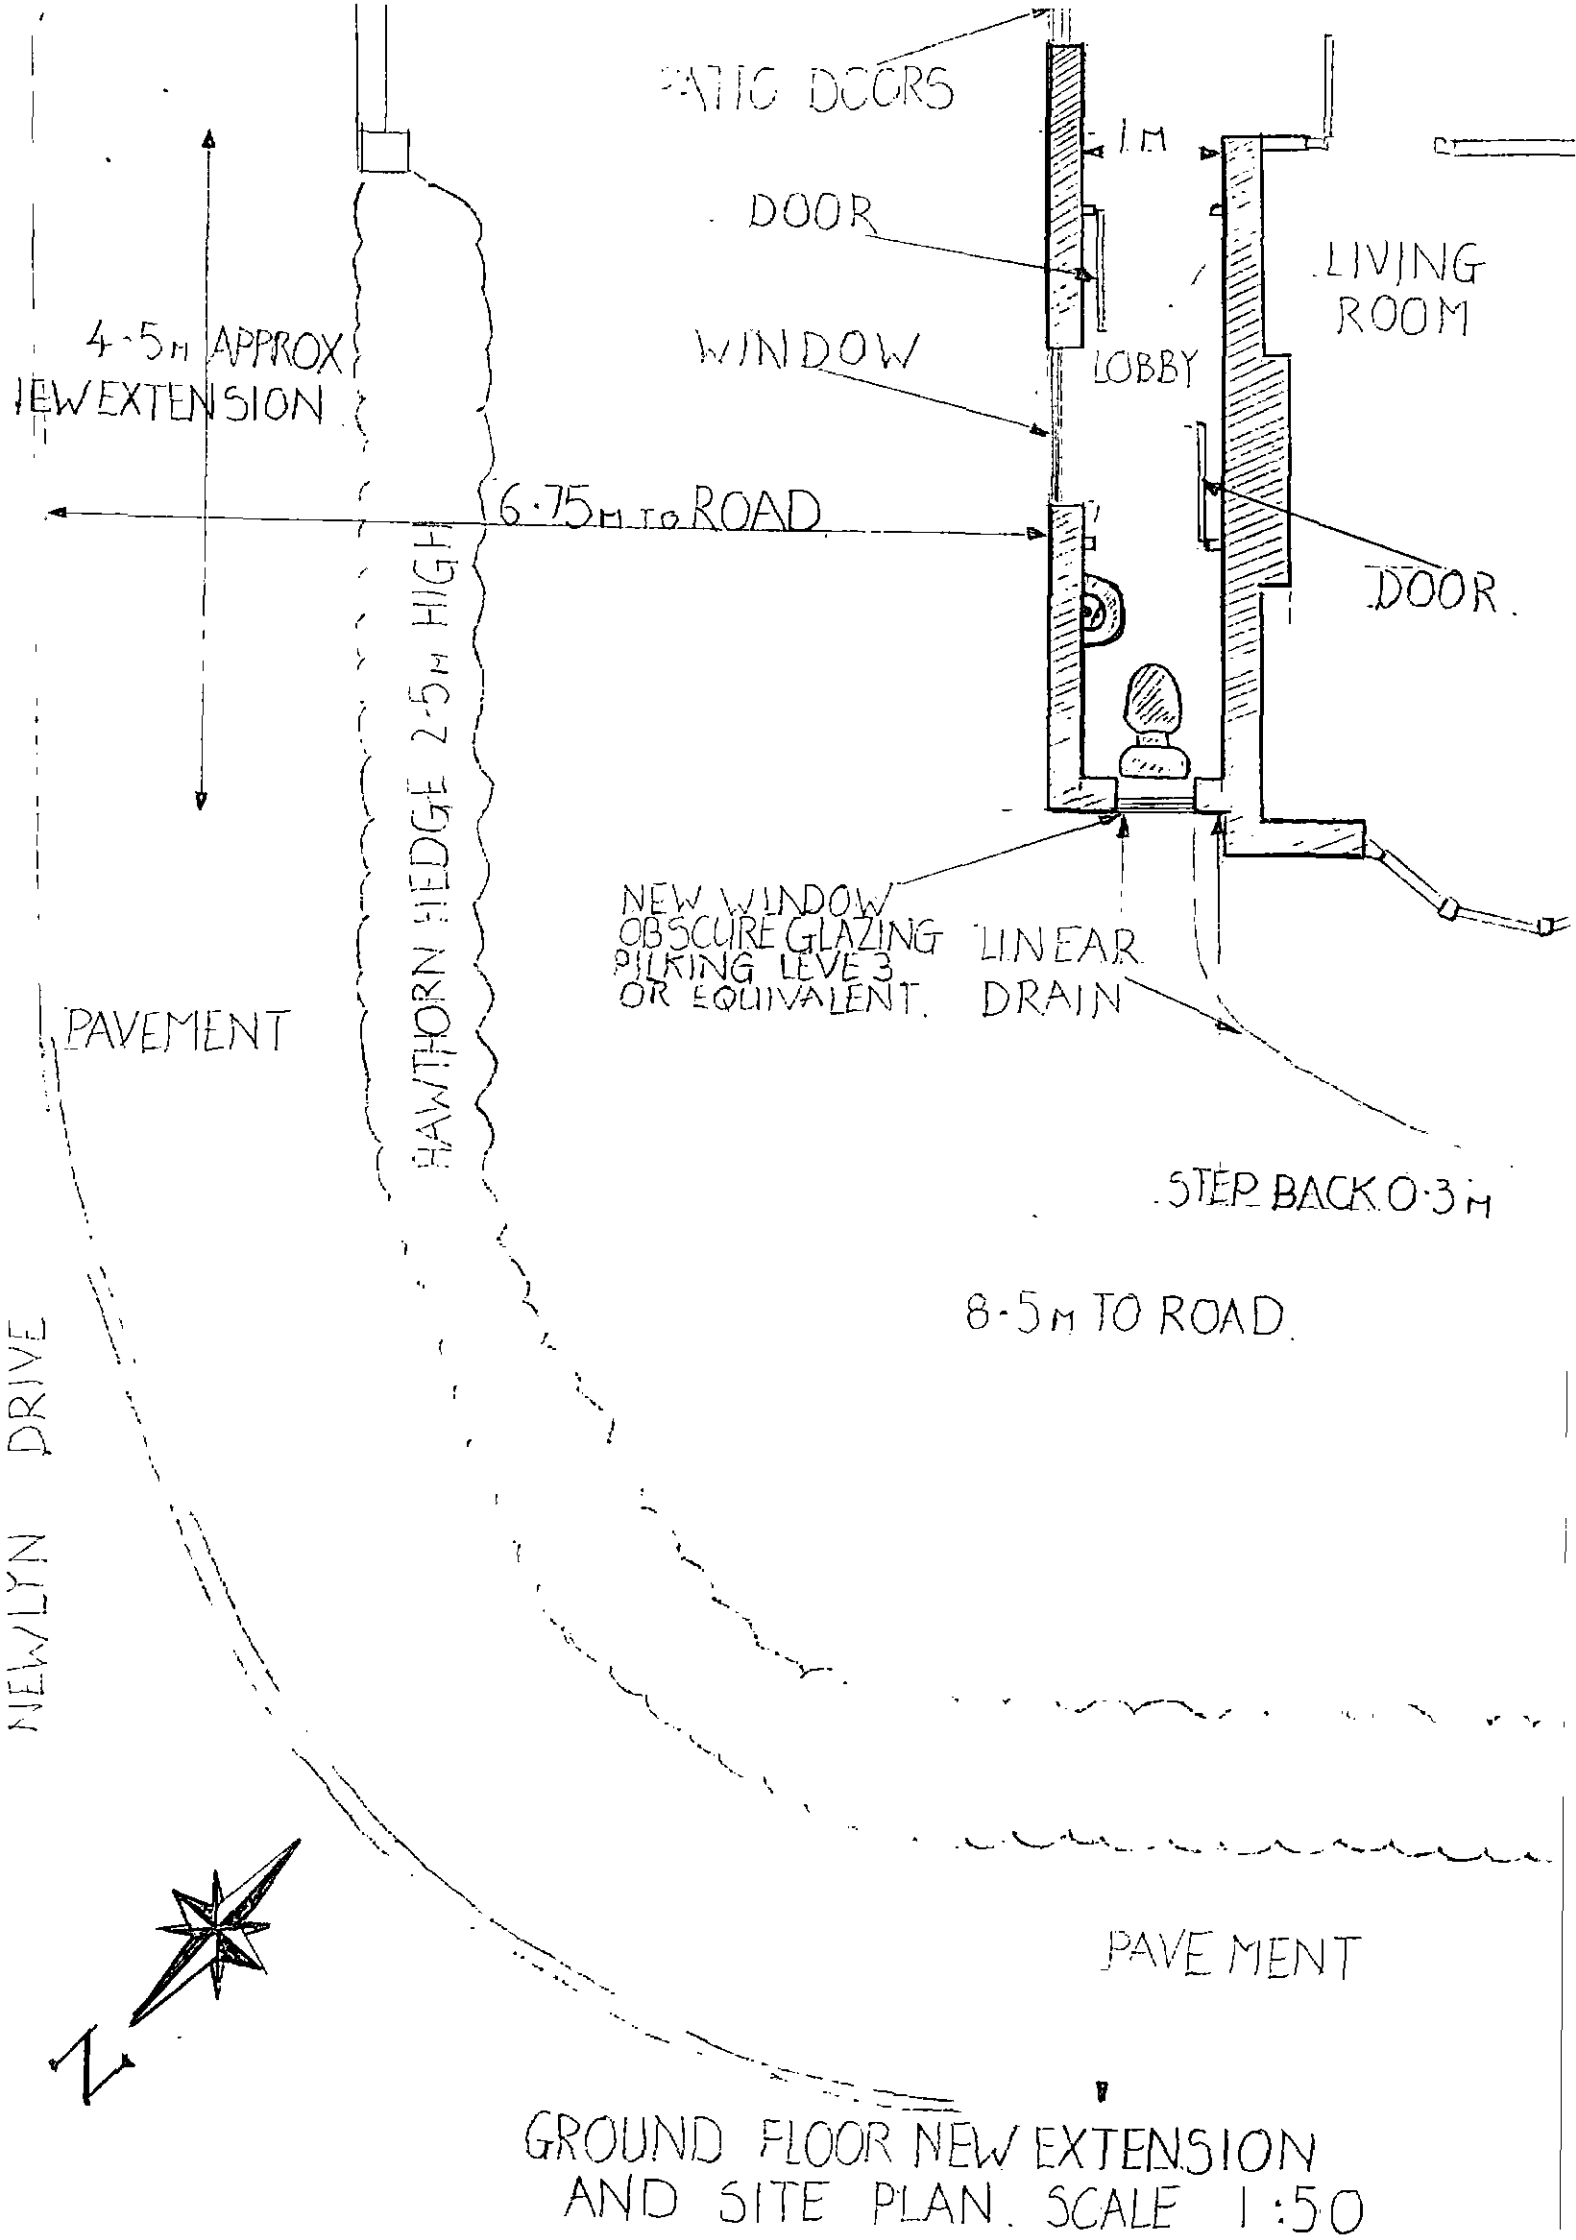



FRONT NORTH WEST ELEVATION
SHOWING PROPOSED EXTENSION

SCALE 1:50 AT A1

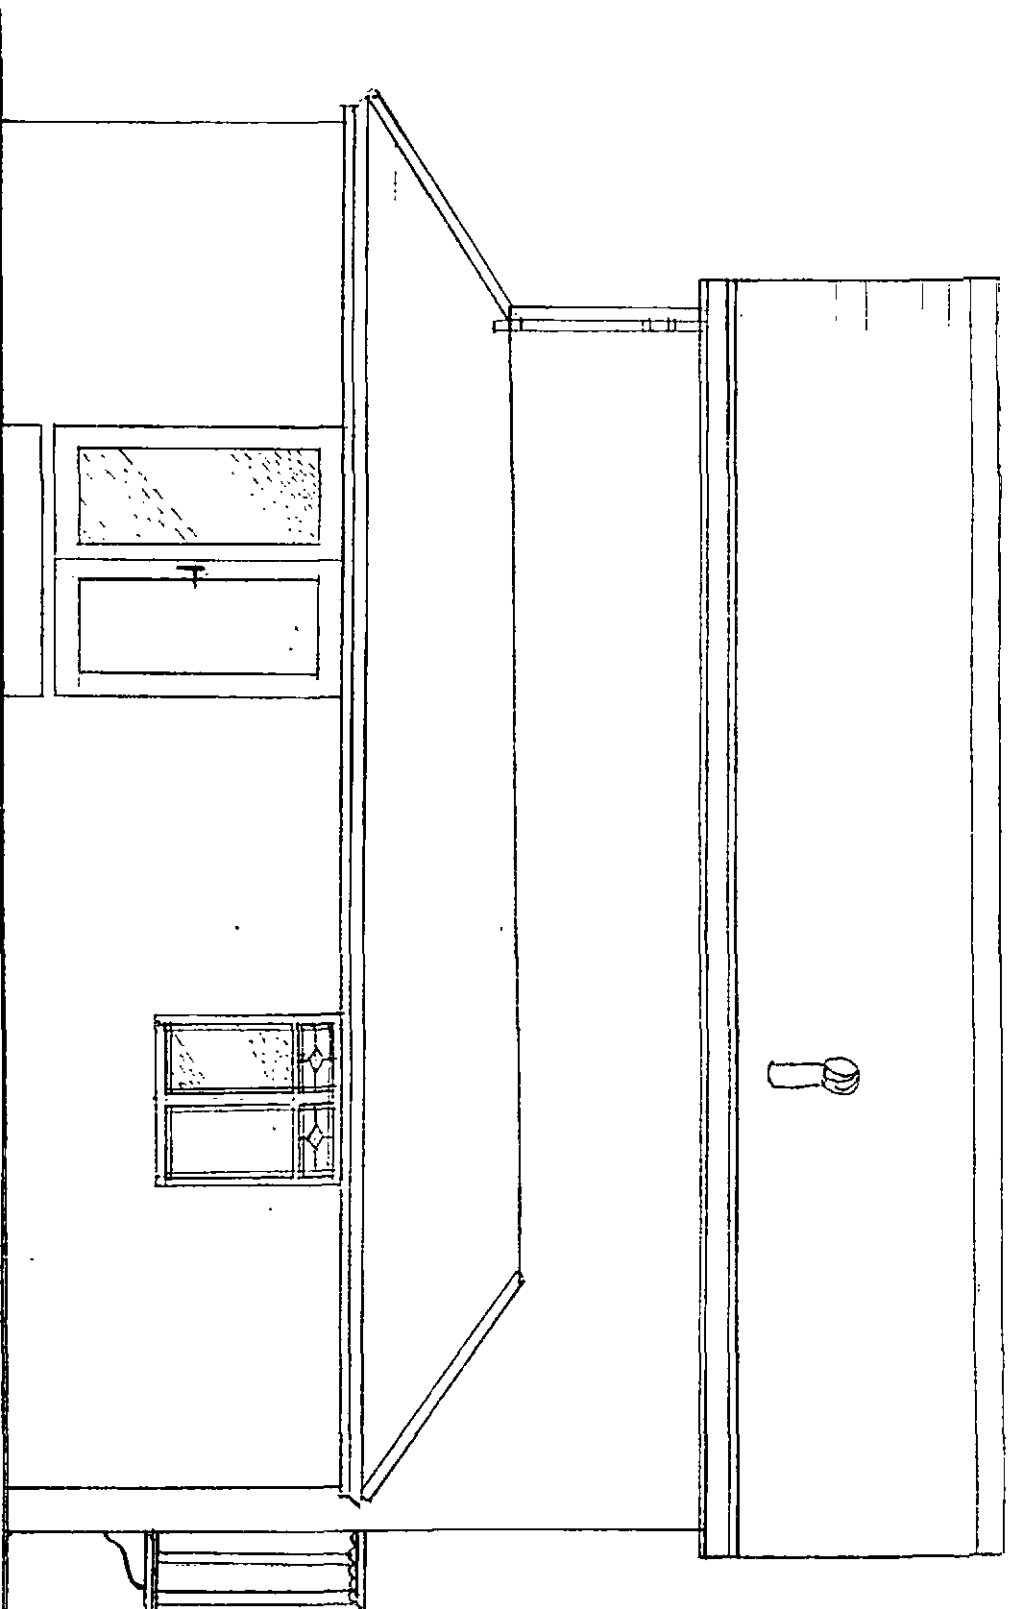

SIDE NORTH EAST ELEVATION PROPOSED EXTENSION SCALE 1 : 50