


PLOT 13

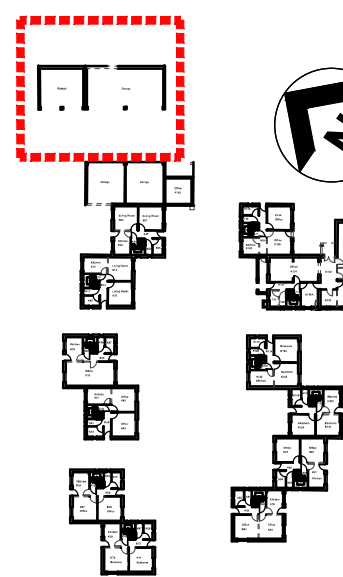

Architectural elevation drawing of Plot 13, showing a long building facade with four window units labeled W106, W107, W102, and W104. The drawing includes annotations for new infill walls and foundations, and a north arrow pointing left.

Annotations:


- New infill wall on new foundations with window opening to bedrooms
- New infill wall on new foundations with window opening to bedrooms
- New infill wall on new foundations with window and door openings to kitchen and hallway
- New infill wall on new foundations with window opening to living room

Window labels: W106, W107, EX101, W108, W102, W103, W104.


Scale: 1:50

North arrow pointing left.

FRONT ELEVATION

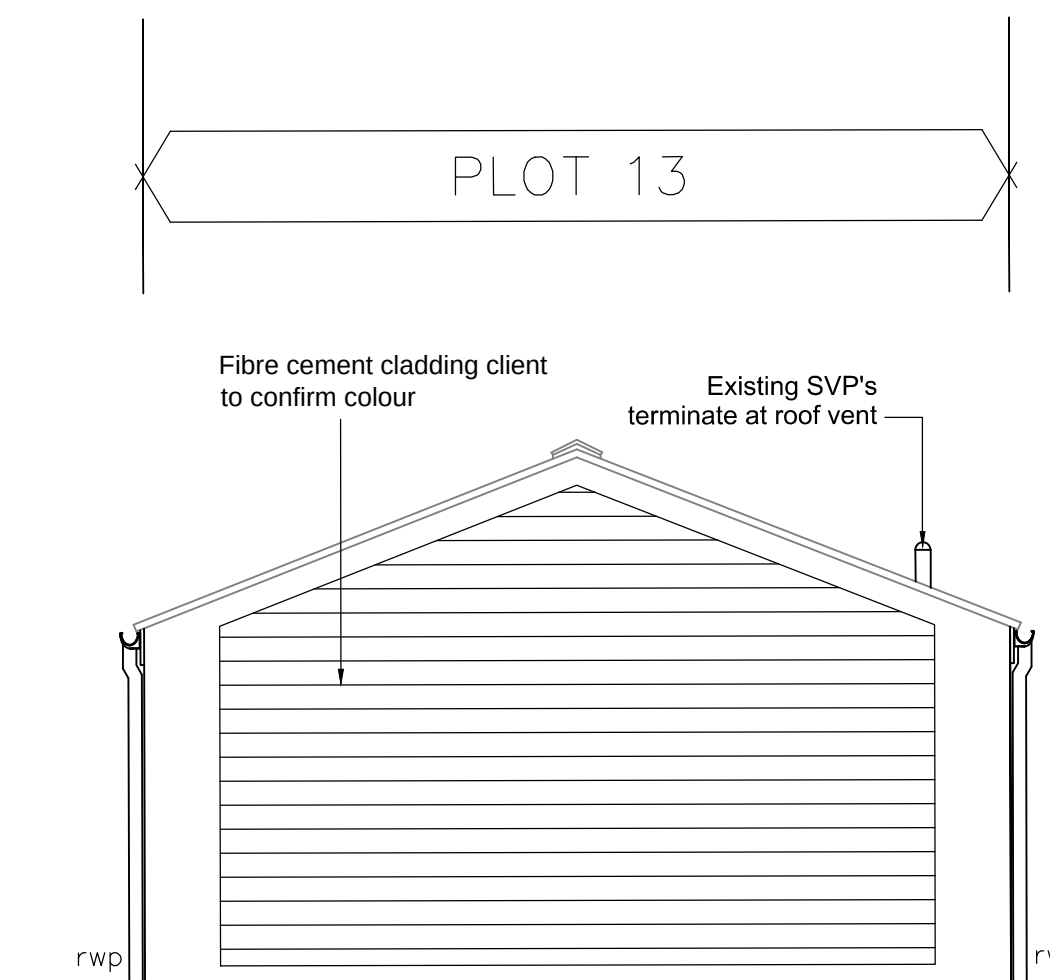


SIDE ELEVATION

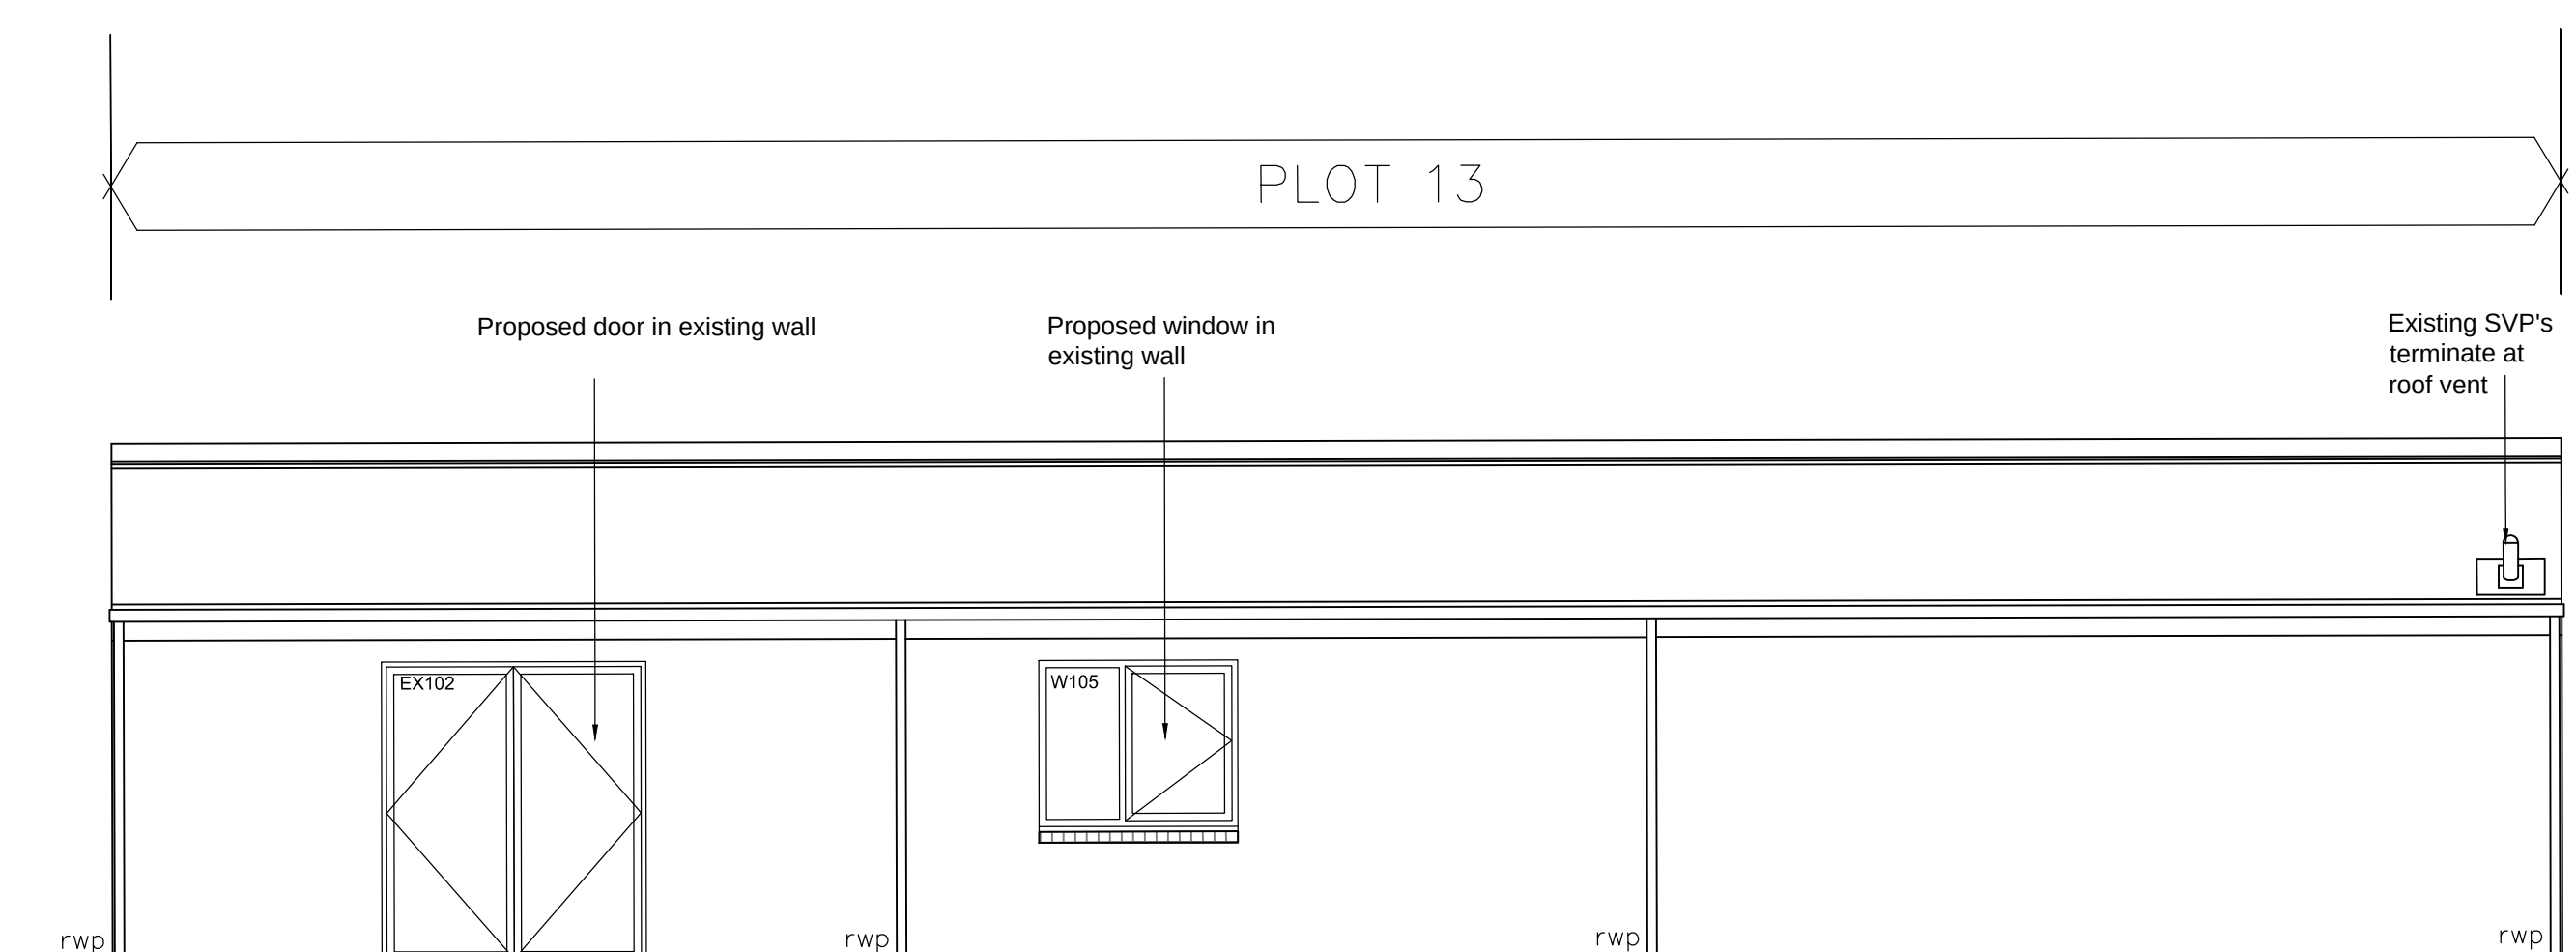

REAR ELEVATION

PLOT 13 PROPOSED ELEVATIONS

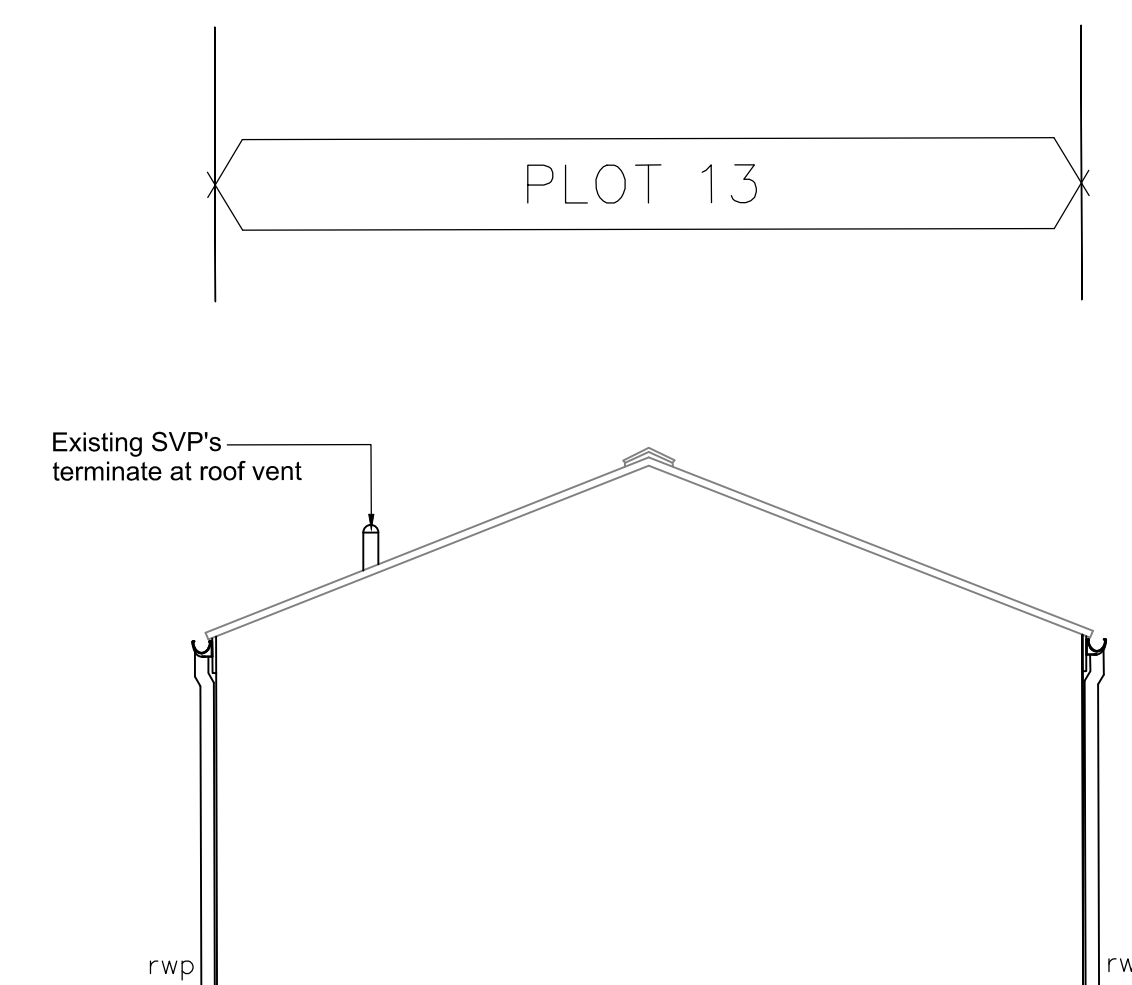

SIDE ELEVATION

PLOT REFERENCE UPDATED:									
C3	BST	03.08.18							
CONSTRUCTION ISSUE									
C2	OS	01.08.18	PN	01.08.18					
COMMENT									
REV	DRAWN	DATE	CHECKED	DATE	APPROVED	DATE			

THIS DRAWING IS PRODUCED FOR USE IN THIS PROJECT ONLY AND MAY NOT BE USED FOR ANY OTHER PURPOSE. NPS PROPERTY CONSULTANTS LTD ACCEPT NO LIABILITY FOR THE USE OF THIS DRAWING OTHER THAN THE PURPOSE FOR WHICH IT WAS INTENDED IN CONNECTION WITH THIS PROJECT AS RECORDED IN THE PURPOSE FOR ISSUE AND FILE STATUS CODE.

THIS DRAWING MAY NOT BE REPRODUCED IN ANY FORM WITHOUT PRIOR WRITTEN AGREEMENT OF NPS PROPERTY CONSULTANTS LTD.

© CROWN COPYRIGHT AND DATABASE RIGHTS 2018 ORDNANCE SURVEY LICENCE NUMBER 0002226

RESPONSIBILITY IS NOT ACCEPTED FOR OTHERS SCALING DIRECTLY FROM THIS DRAWING. DO NOT SCALE FROM THIS DRAWING. USE WRITTEN DIMENSIONS ONLY.

A1

ORIGINAL SHEET SIZE

1:50

CLIENT

BERNESLAI HOMES

TITLE

PROPOSED ELEVATIONS - PLOT 14

PROJECT

**KERESFORTH CLOSE,
RESIDENTIAL CONVERSIONS**

NPS Barnsley Ltd
Gateway Plaza, Sackville St, Barnsley, South Yorkshire, S70 2RD,
barnsley@nps.co.uk
www.nps.co.uk

SCALES		DISCIPLINE	PROJECT NUMBER
1:50		ARCHITECT	07-17-18-11409
DRAWING NUMBER			REV CODE
NPS-DR-A-(00)-037			C3
STATUS CODE	PURPOSE OF ISSUE		DRAWN BY
A	CONSTRUCTION		PJN

Drawn: Barnsley 07/17/18
Checked: Barnsley 07/17/18
Approved: Barnsley 07/17/18

File Path: G:\Working Documentation - Projects\Design Folder\2018 Projects\07-17-18-1-1409 Keesforth close\2.02 Drawings\1.0 Architects\07 Received\04 edwards\2018\00 07-07-17-18-1-1409-NPS-XX-50-DR-A-507-Proposed Elevations-Plans\13-A-C3.dwg, Saved: 03 August 2018 10:13:54, By: Taylor, B.

Date Plotted: 03 August 2011 10:14

© COPYRIGHT NPS GROUP 2018