



Mount Vernon Rd, Worsborough


NOTES:

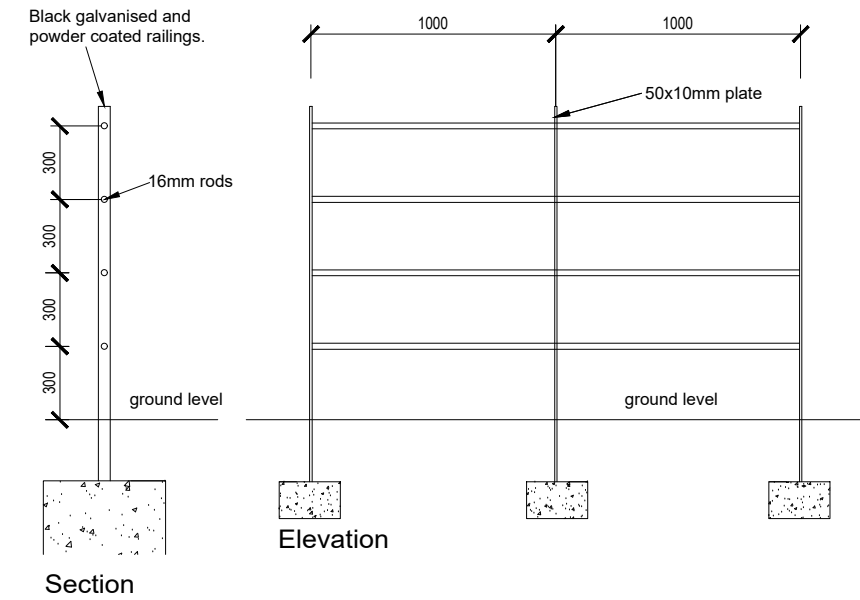

Estate railing

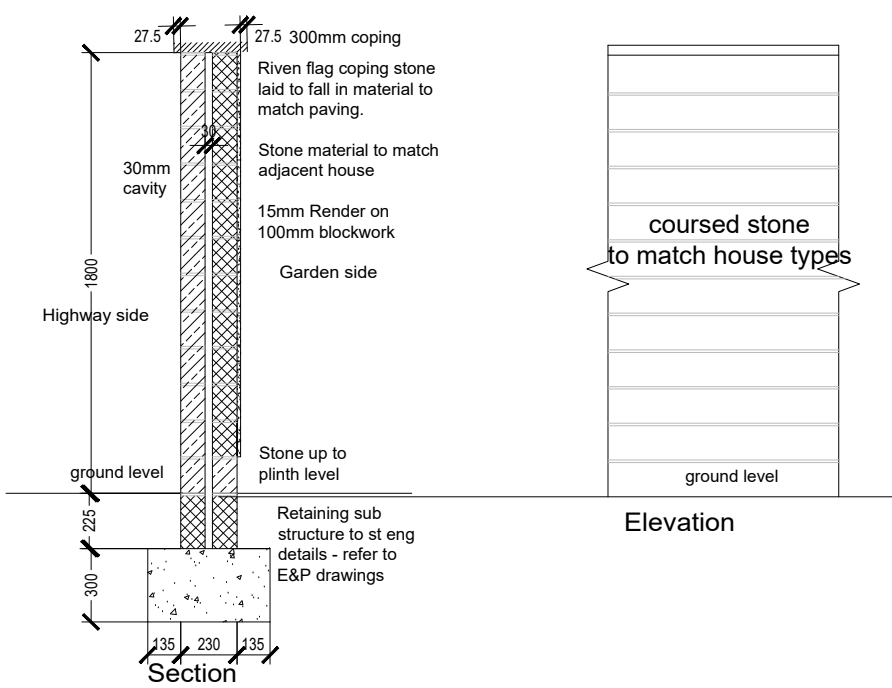


Stone wall

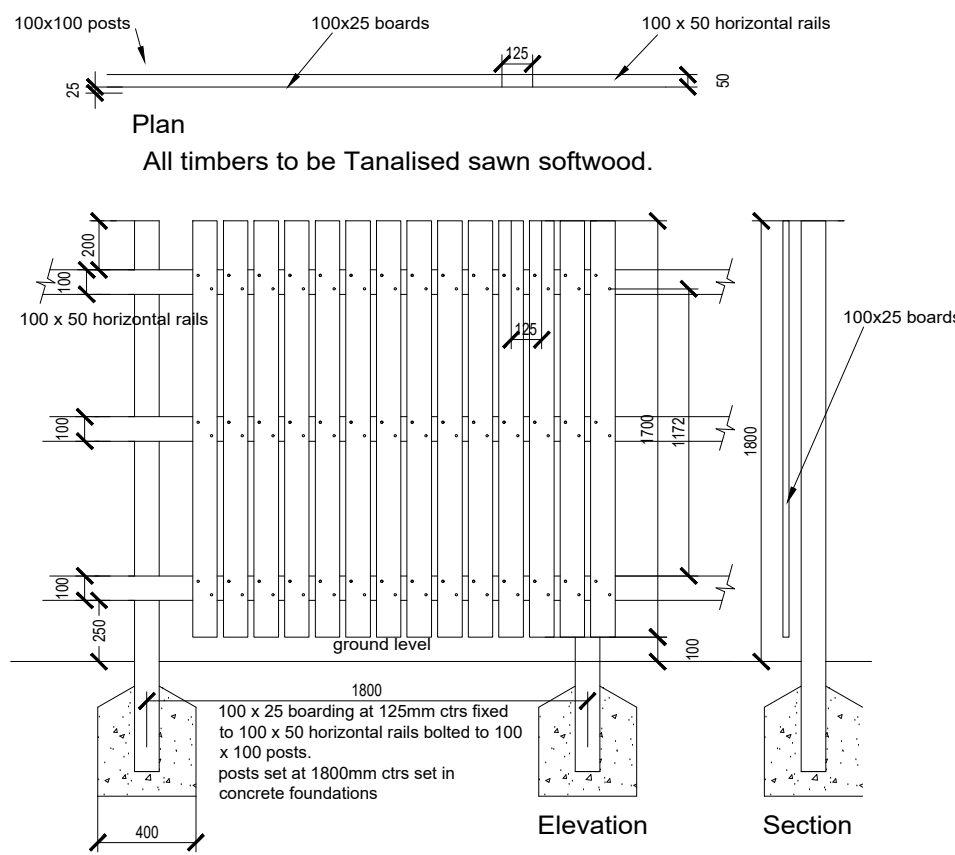

Boundary fence




External finishes palette

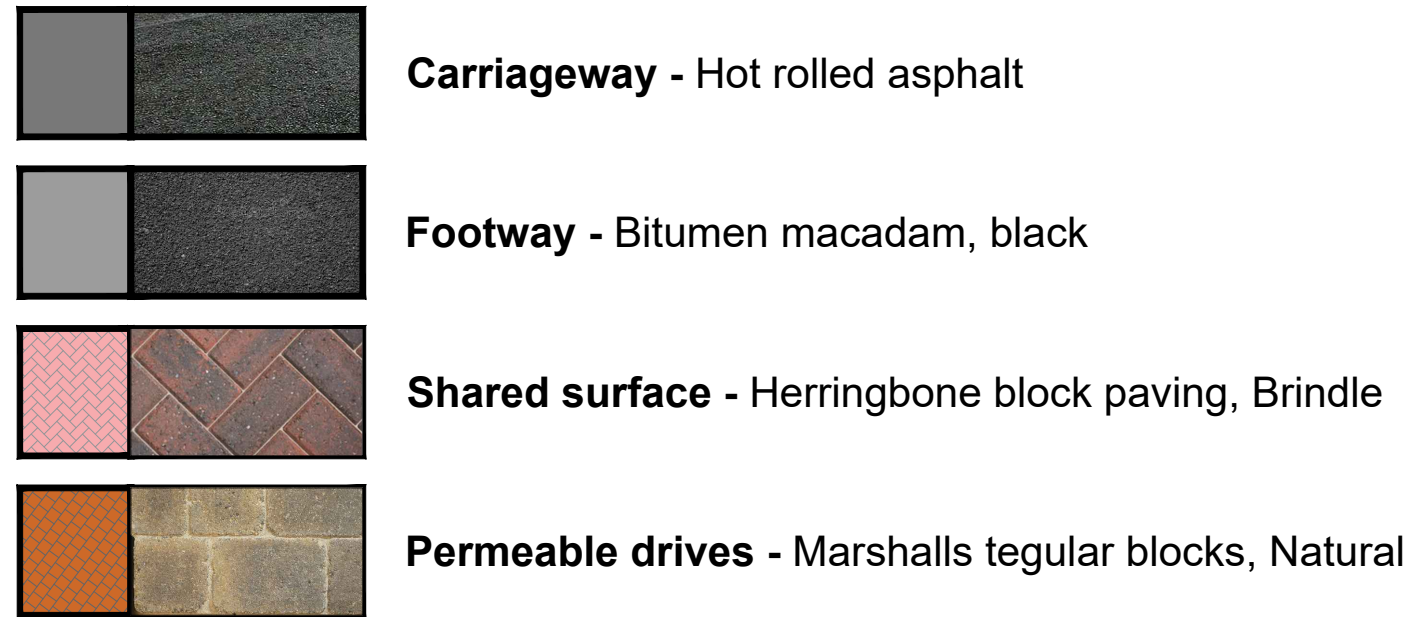

Within plot surface finishes:


Front/rear path areas to be 450x450mm paving flags, buff
Paved path areas to be 600x600mm paving flags, buff

External finishes palette

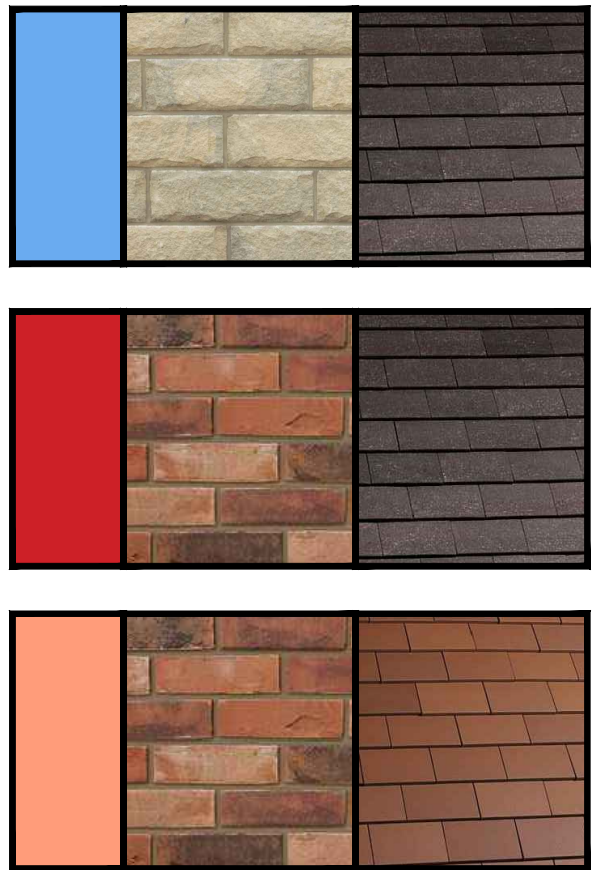

Additional information:

All front and garage doors to be black.
Front elevations to have flush 3 course Voussoir head and false tile crease cill.
Rear elevations to have soldier course to head and cills.
Rough cast render in off white.
Contrasting bricks to be smooth red.
Windows to be cream UPVC
Facia & barge boards to be UPVC black
Soffit board, porch soffits, porch post & framing to be white
Rainwater goods to be black half round
Rear doors to be white
Front door colours to be black with white frame, grey slab cottage style
Please refer to Duchy house type booklet issue 2.0 for further details.

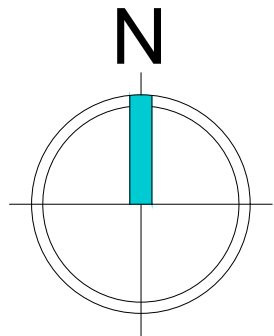

Scaled @ 1:500
0 10m 20m 50m

Rev	Date	Amendment	By
J	06.04.21	Updated to revision Q of planning layout	TS
H	01.04.21	Updated to revision N of planning layout	TS
G	29.03.21	Updated to revision M of planning layout	TS
F	26.03.21	Off site dry stone wall indicated	TS
E	24.03.24	Railing shown to POS. 1.5m fence and wall detail shown	TS
D	15.03.21	Ibstock westminster replaces oakwood multi	TS
C	03.02.21	Window and door colour updated to duchy spec	TS
B	08.01.21	Revised in line with latest planning layout	PN
A	14.12.20	Landscaping details overlaid	TS

Duchy Homes Ltd.
3125 Century Way, Thorpe Park, Leeds, LS15 8ZB.

DEVELOPMENT:

Mount Vernon Road
Worsborough

TITLE:

Boundary and finishes plan.

DATE:

25.11.20

SCALE:

1:500 @ A1

DRAWN:

STEN

DRAWING NO:

2040.03

REV:

J