



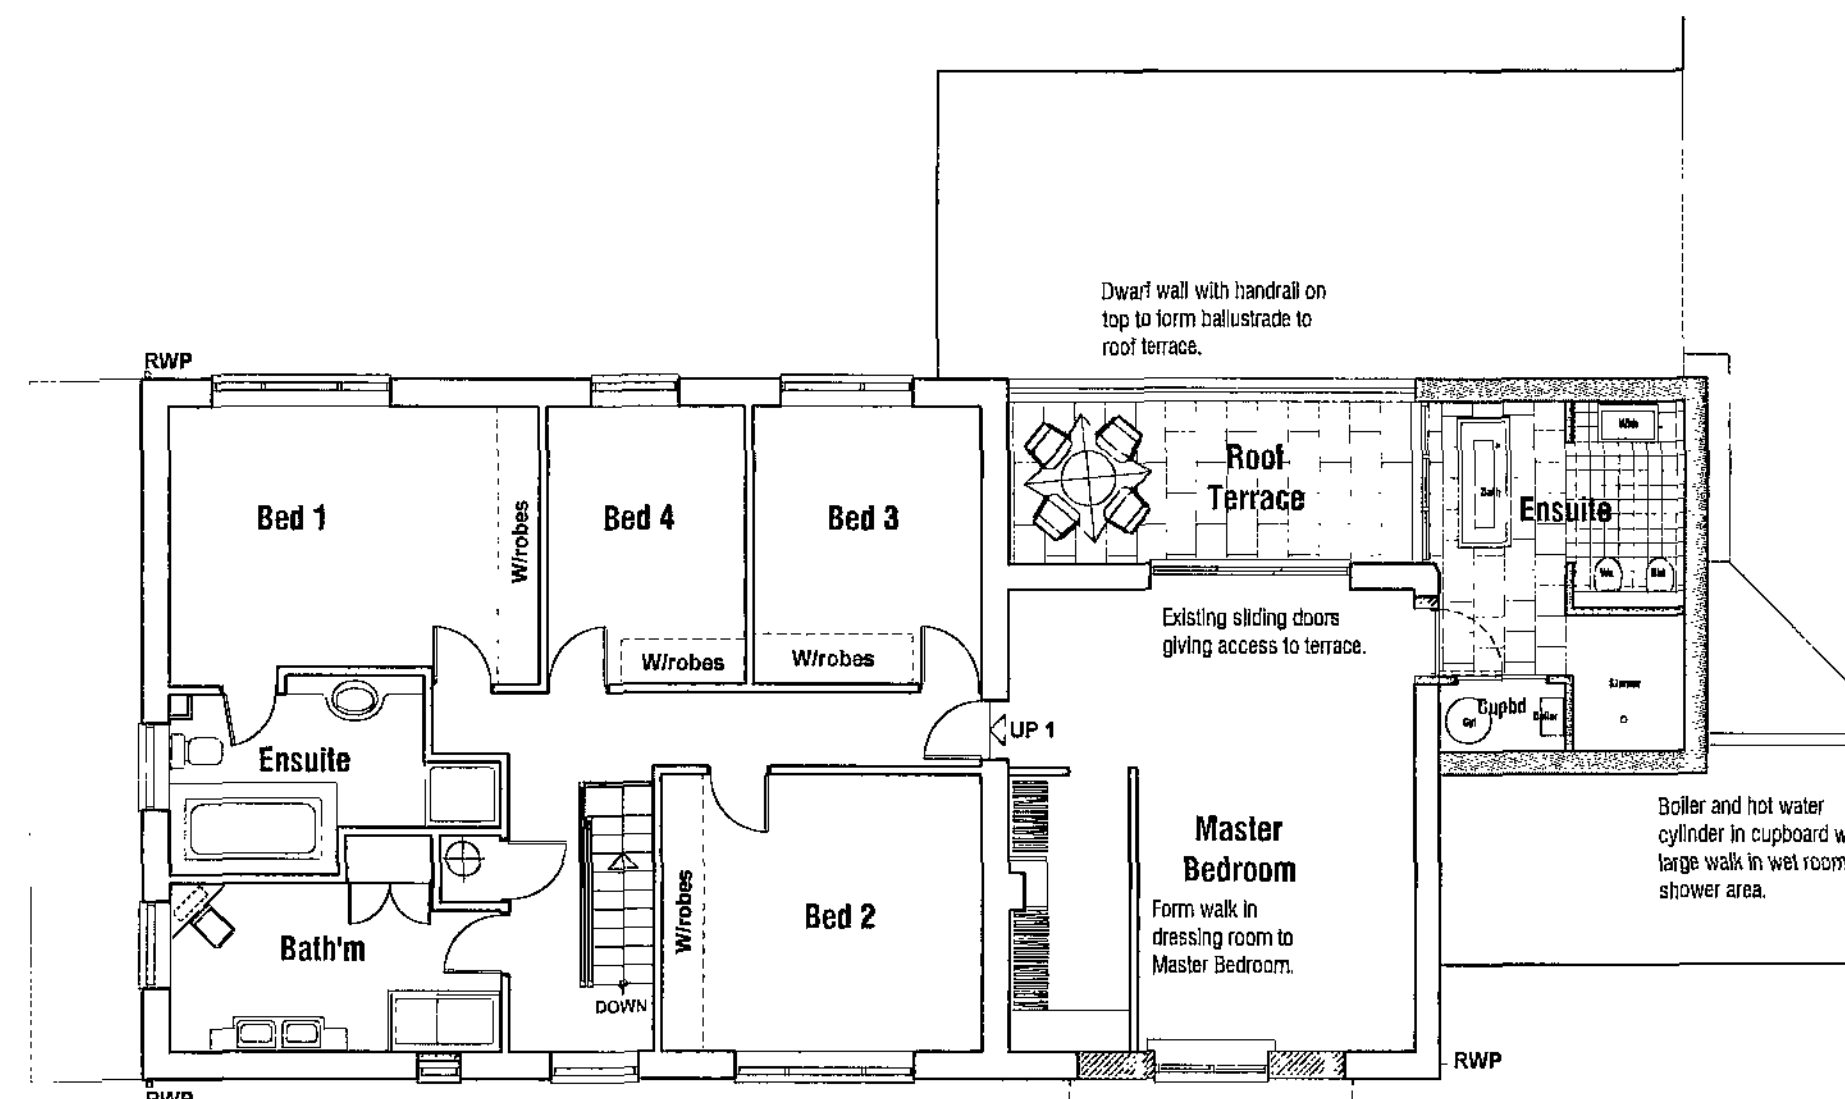


FIRST FLOOR PLAN

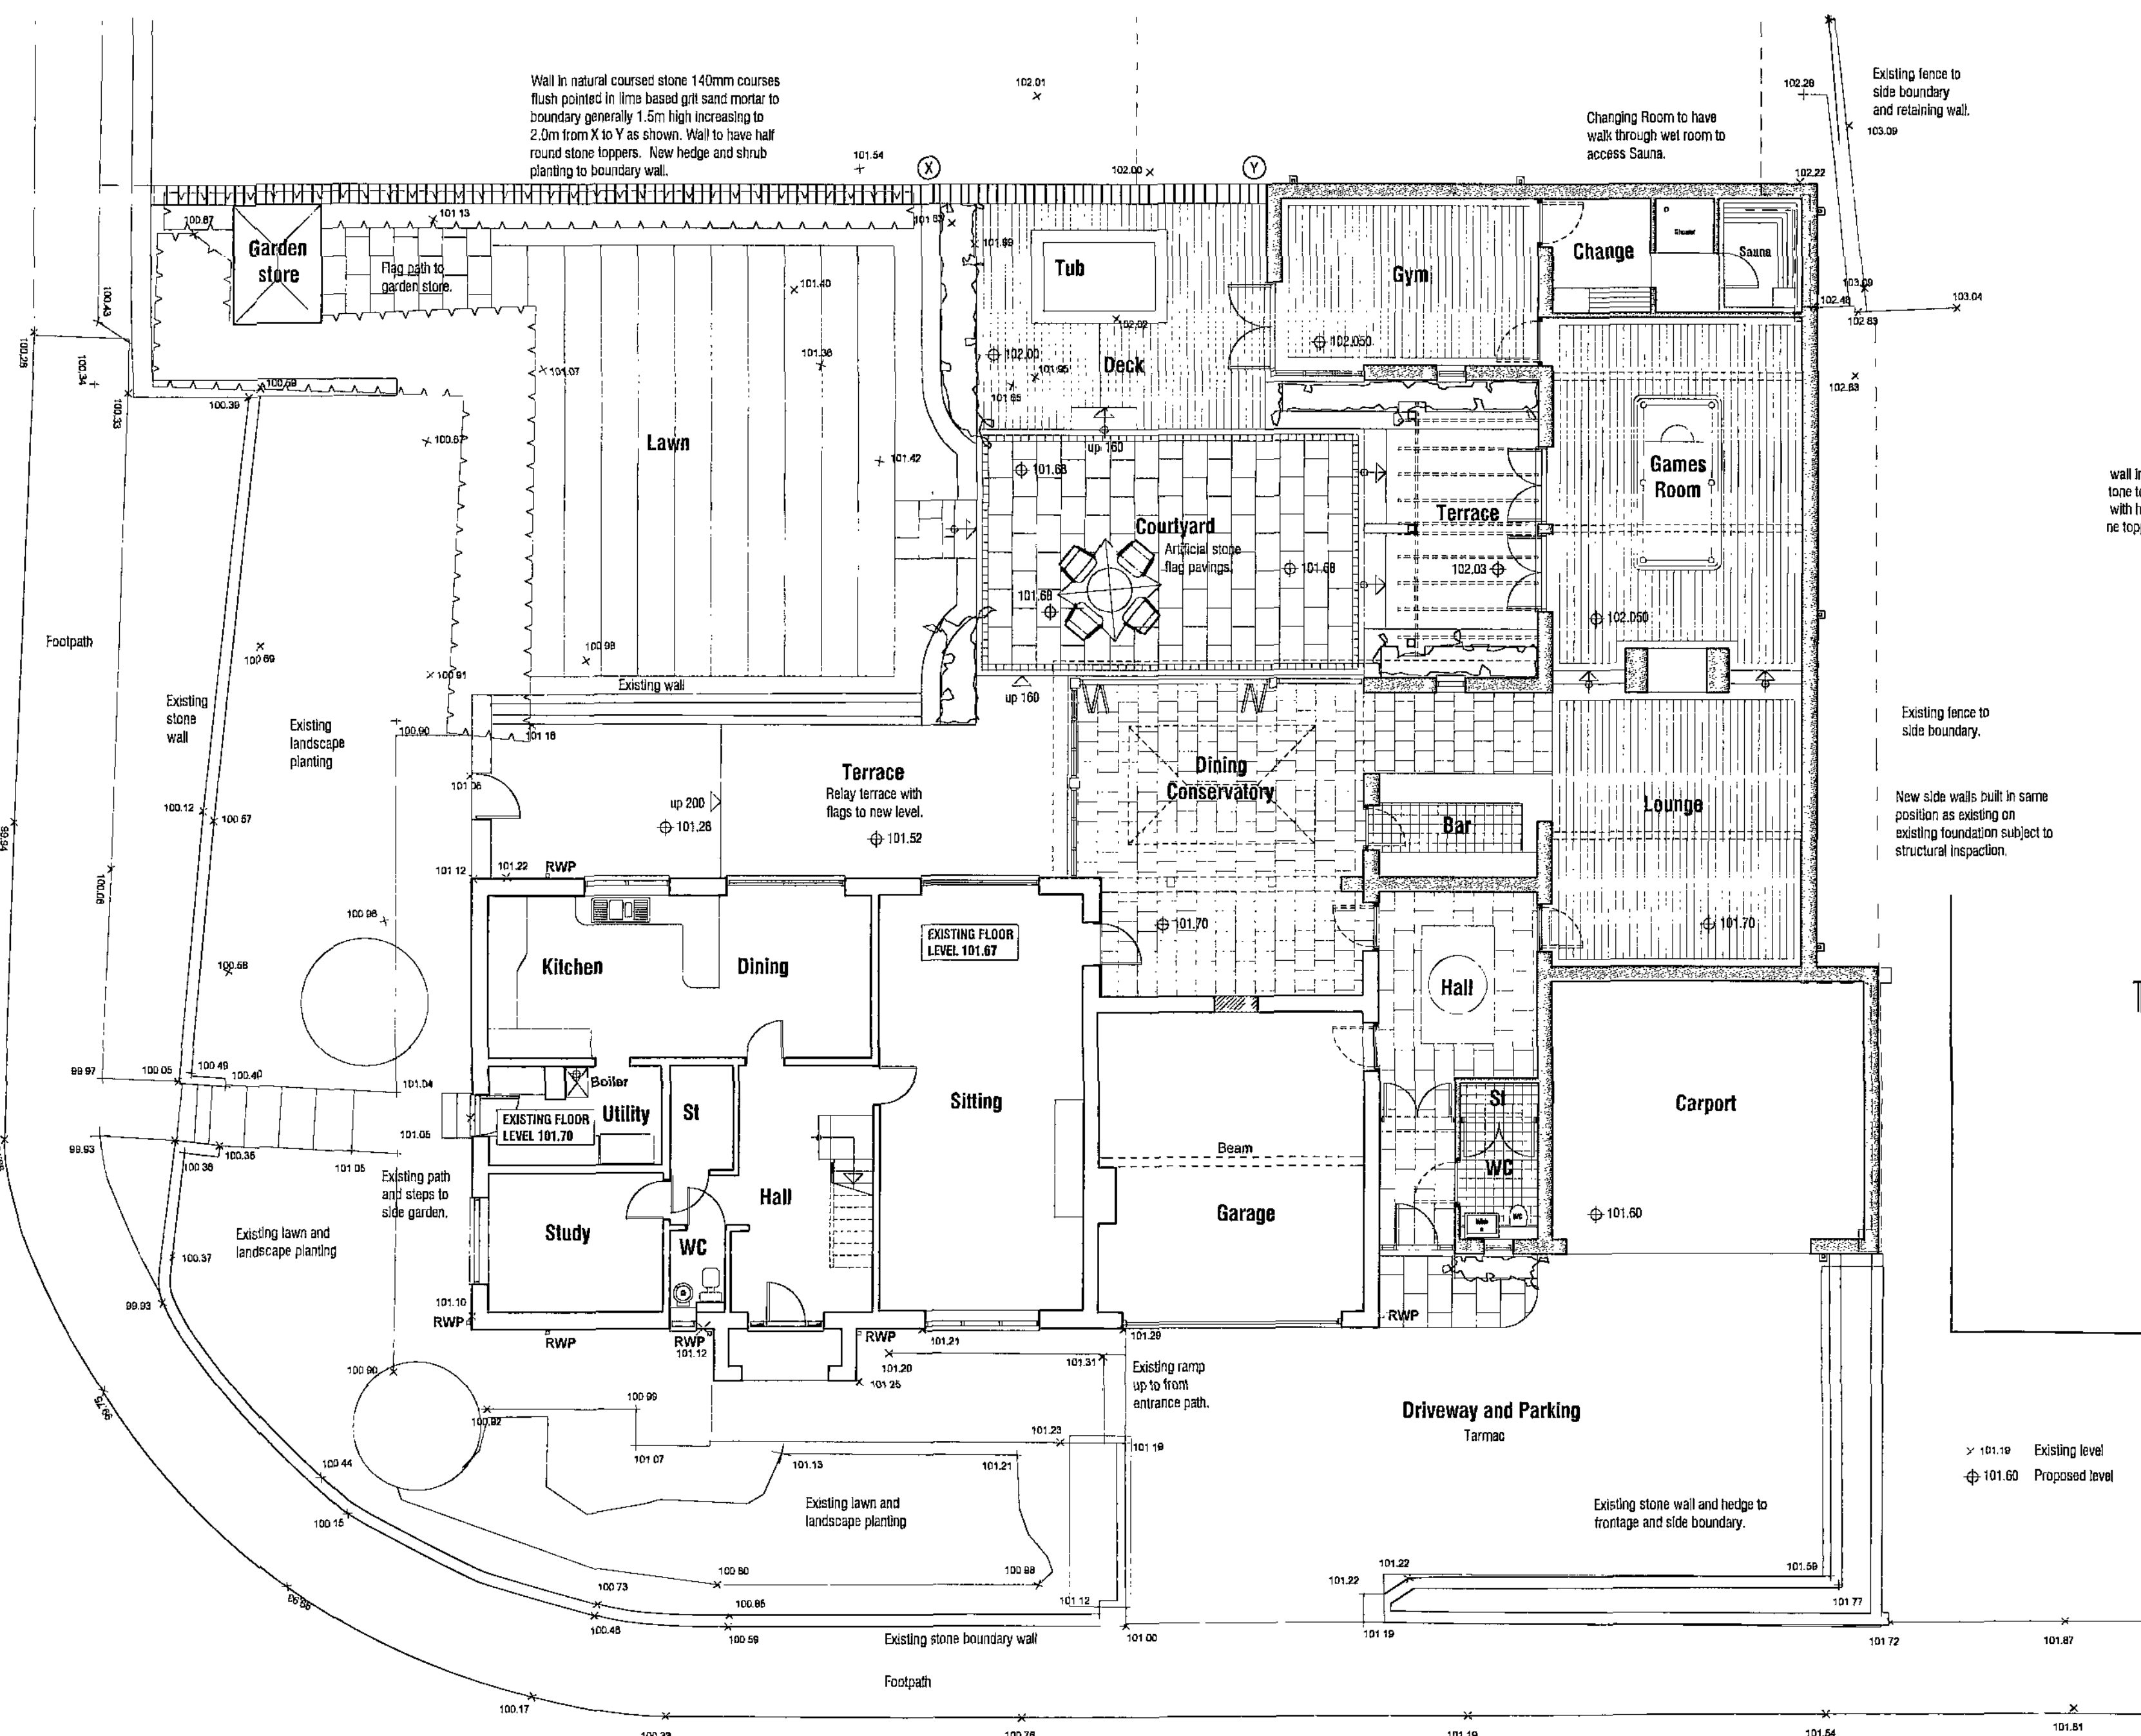


GROUND FLOOR PLAN


MAYBERRY DRIVE

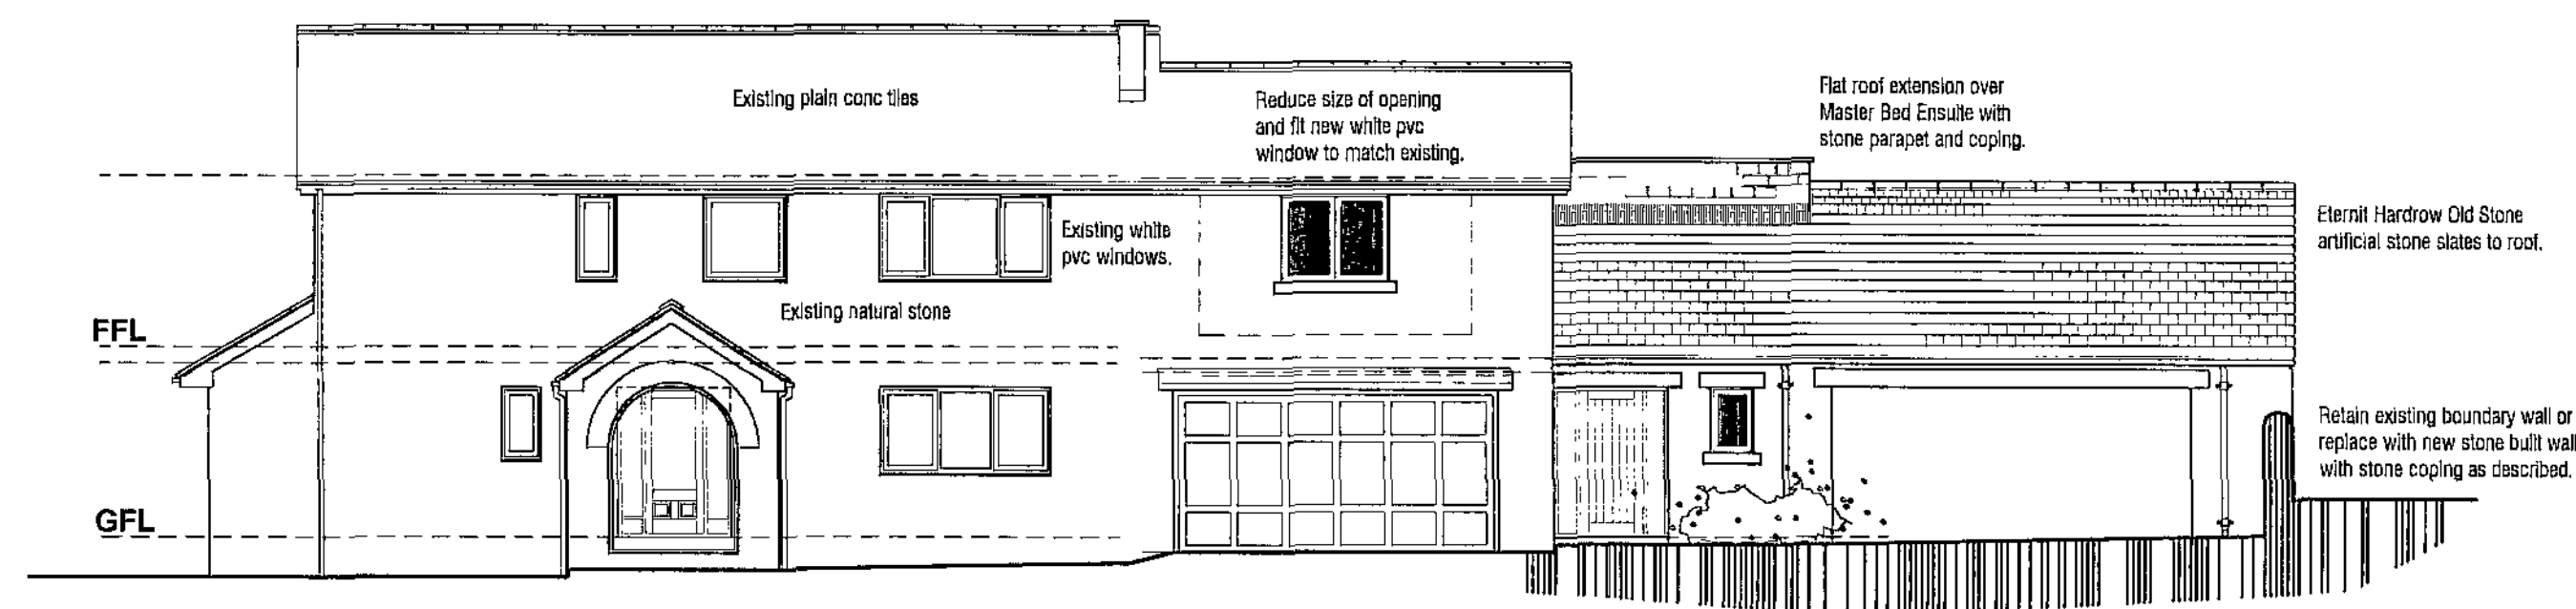


NORTH ELEVATION

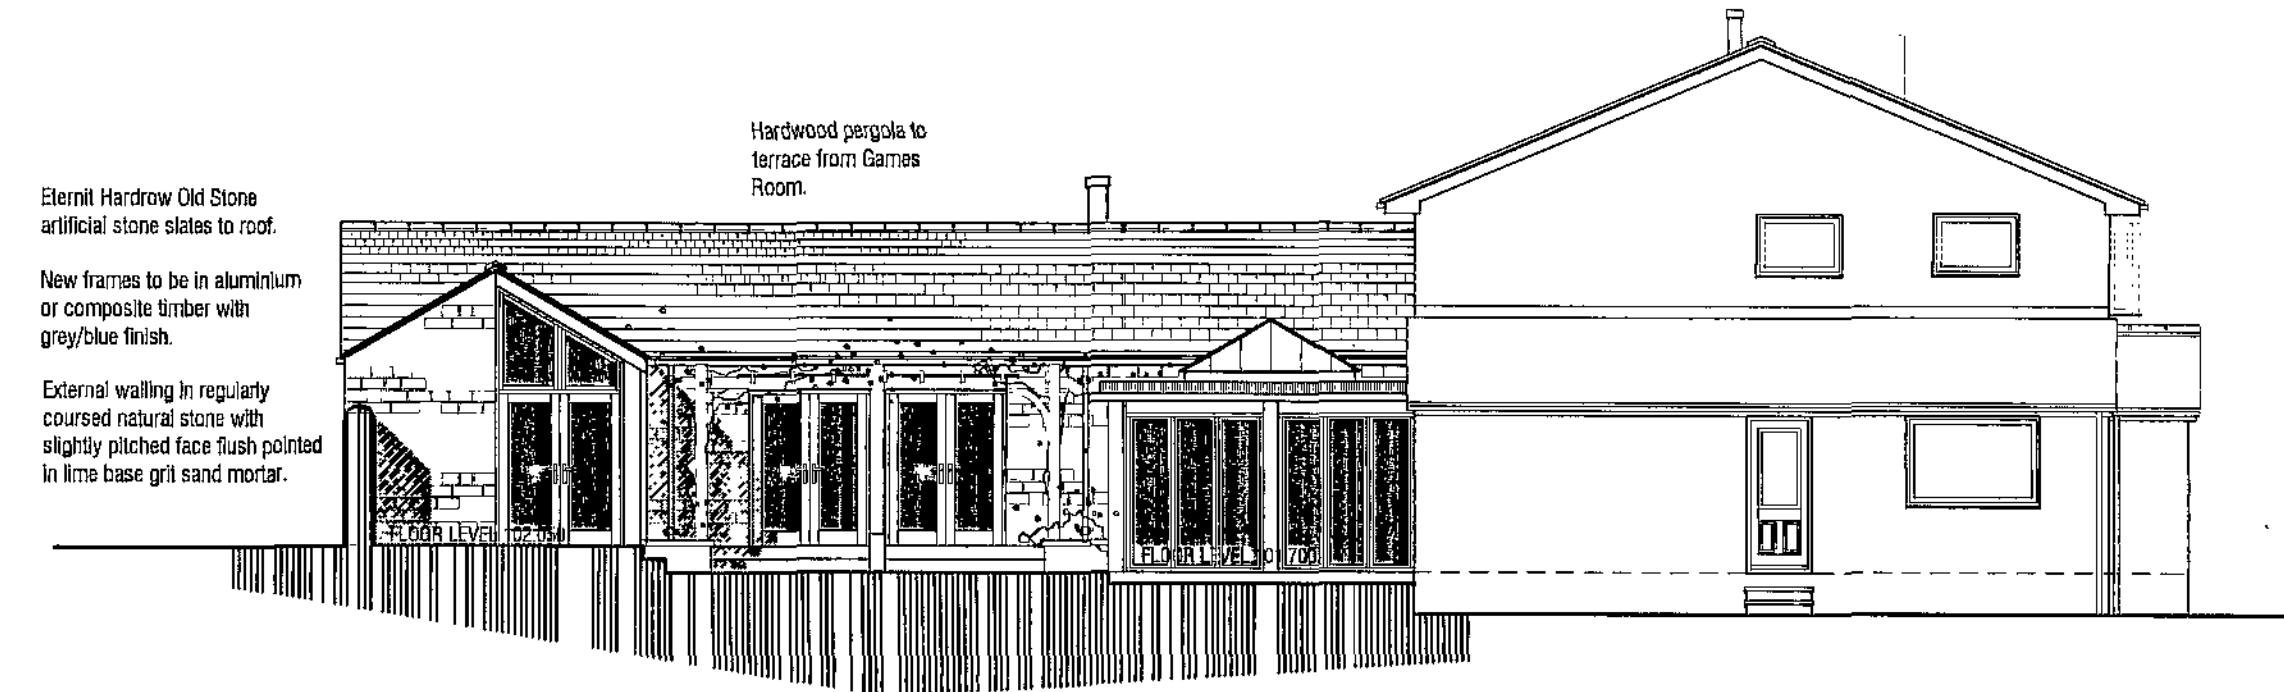


EAST ELEVATION

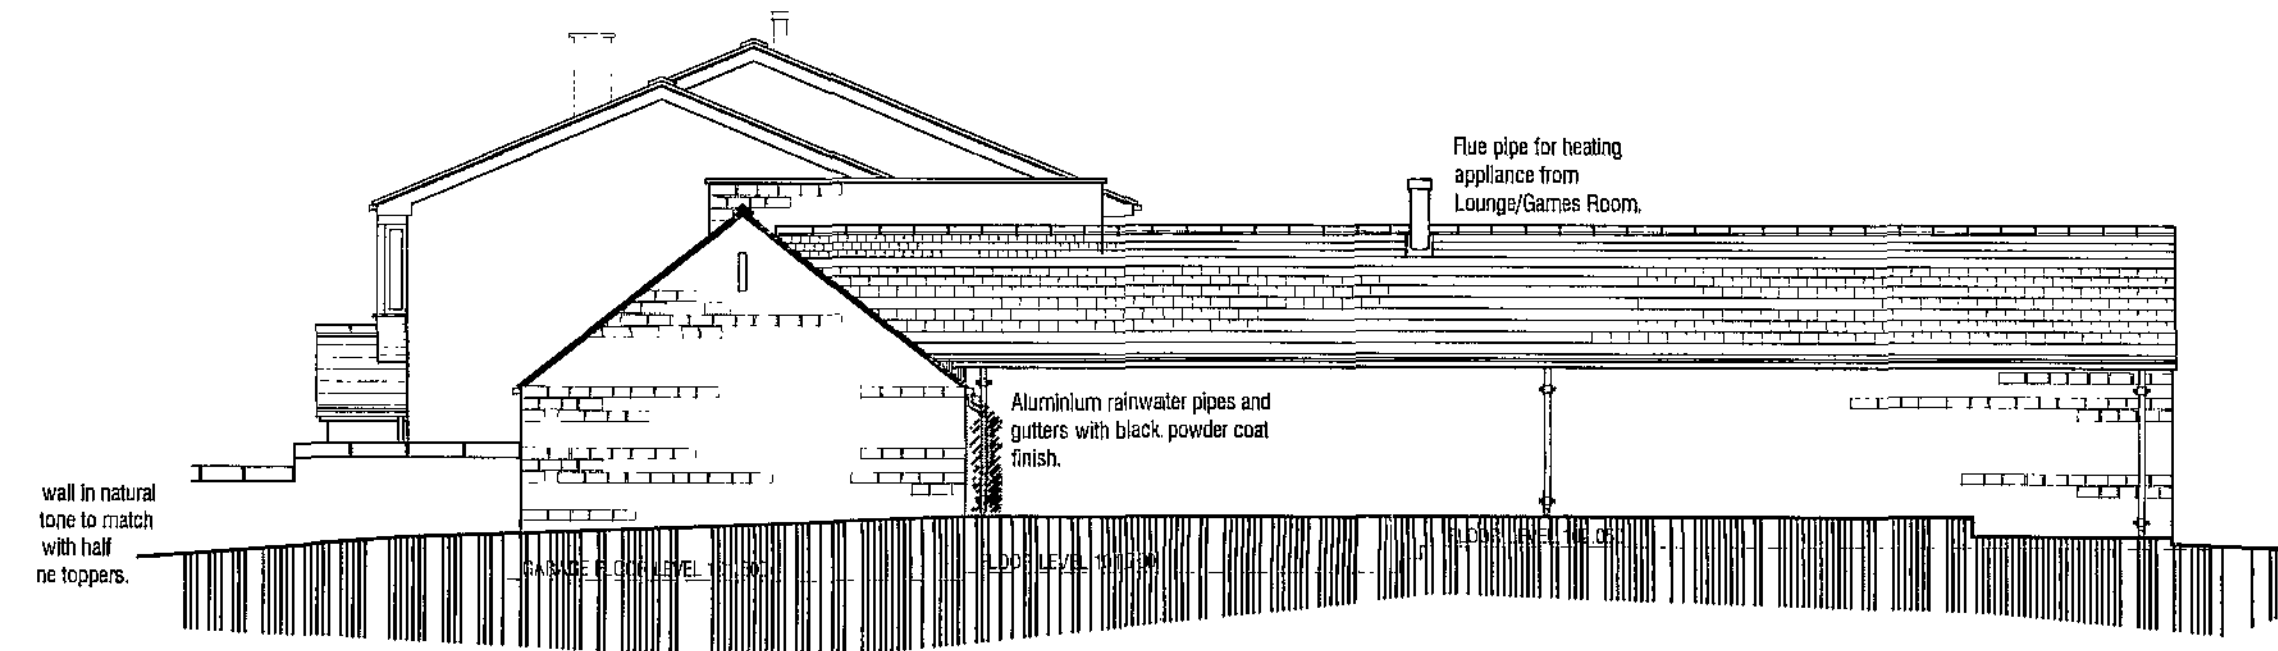

WEST ELEVATION

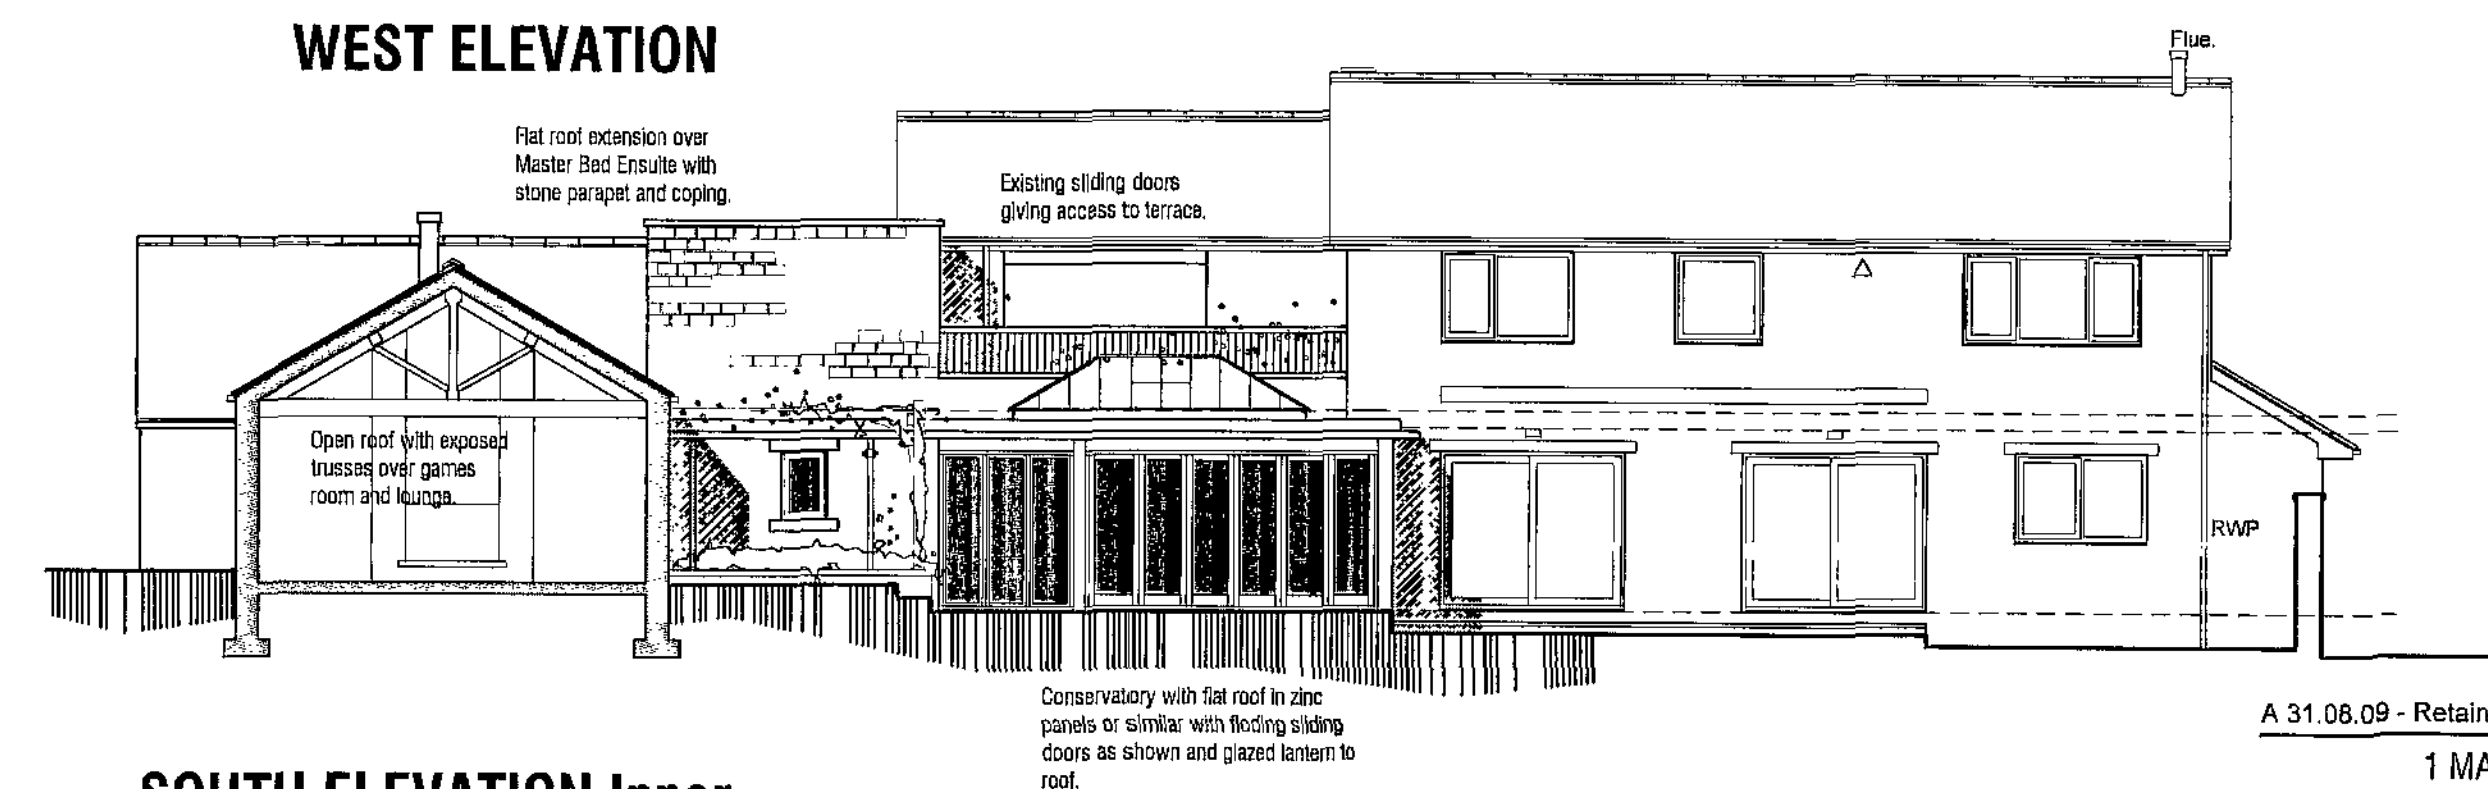

SOUTH ELEVATION Inner

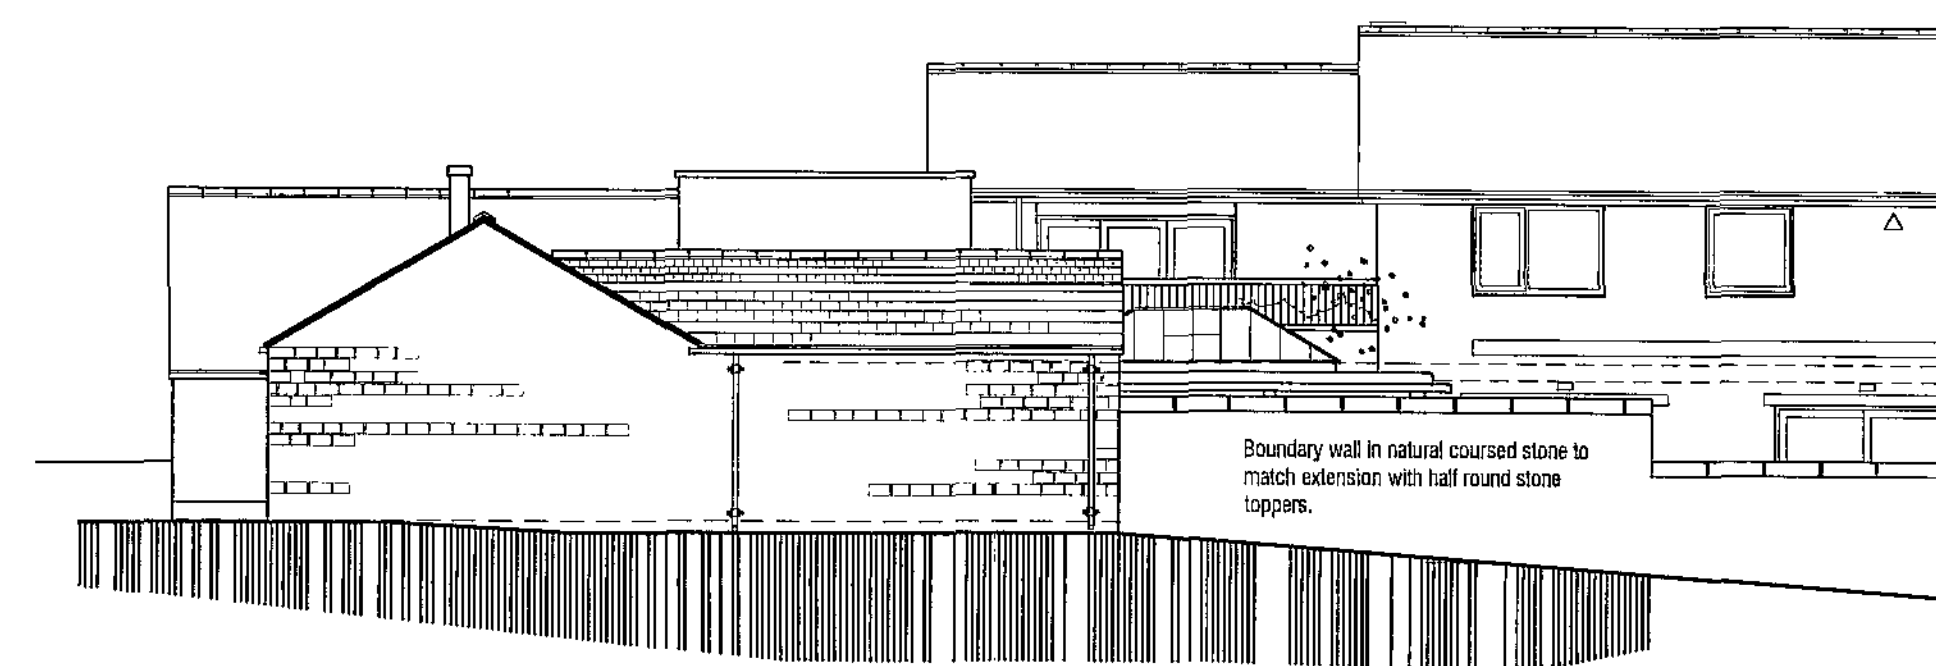

SOUTH ELEVATION Outer

A 31.06.09 - Retain Boundary Hedge.

1 MAYBERRY DRIVE
SILKSTONE
BARNSELEY
S75 4LJ

PROPOSALS

PLANS AND ELEVATIONS




Chris Carr Associates
ARCHITECTS


6A Eastgate, Barnsley, S70 2EP
Tel: (01226) 286256 Fax: (01226) 207304
Email: mail@cca-arch.co.uk

Scale:	1:100 @ A1	Drawn:	JL
Date:	JUNE 2009	Ref. No.:	22/92
DWG. No.:	P10	Rev.:	A
0 cm	2 cm	4 cm	6 cm


This drawing and the copyright in the Architects property and may be used or reproduced only by agreement. All Dimensions in Millimetres Unless specified otherwise and subject to verification on site.

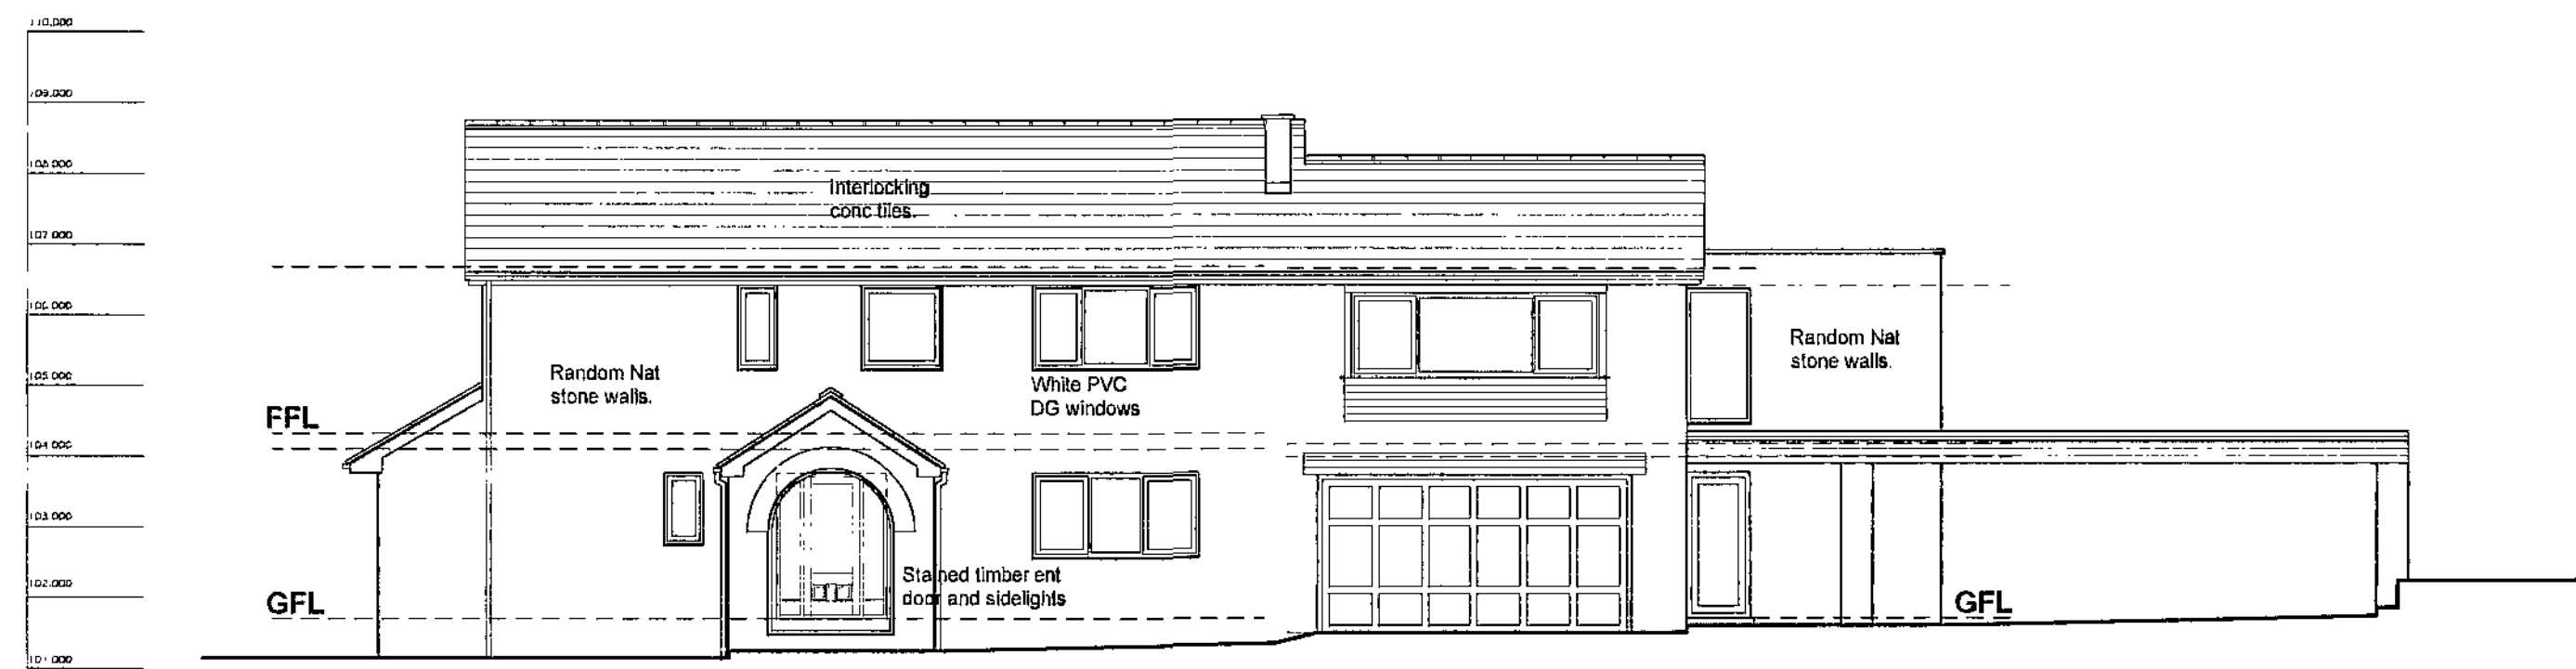


NORTH ELEVATION

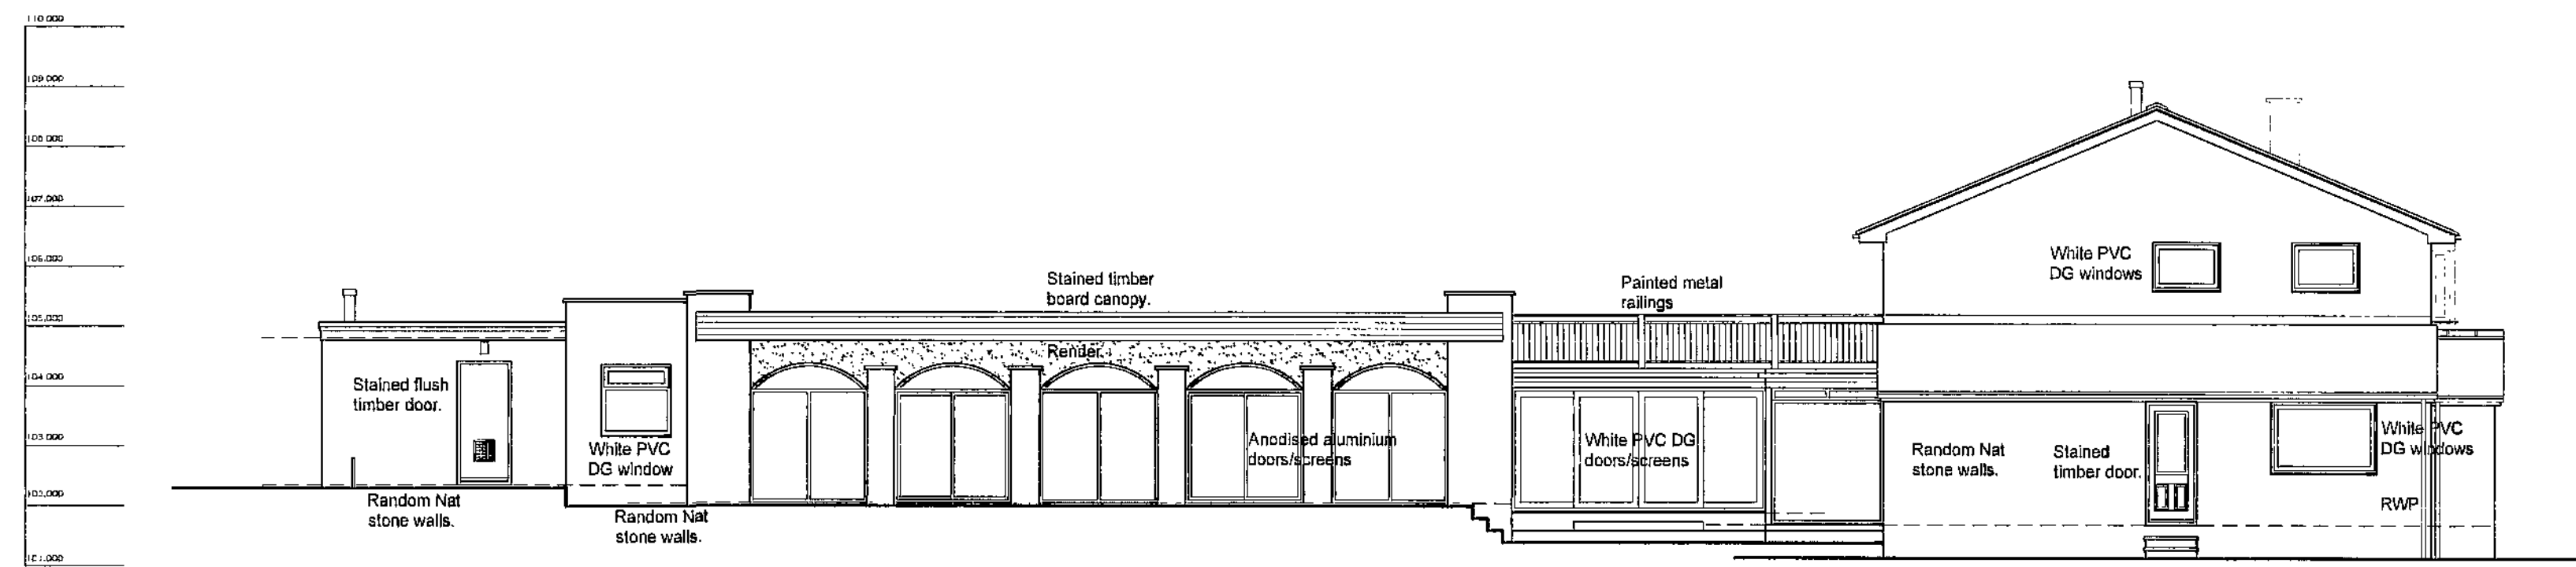


EAST ELEVATION

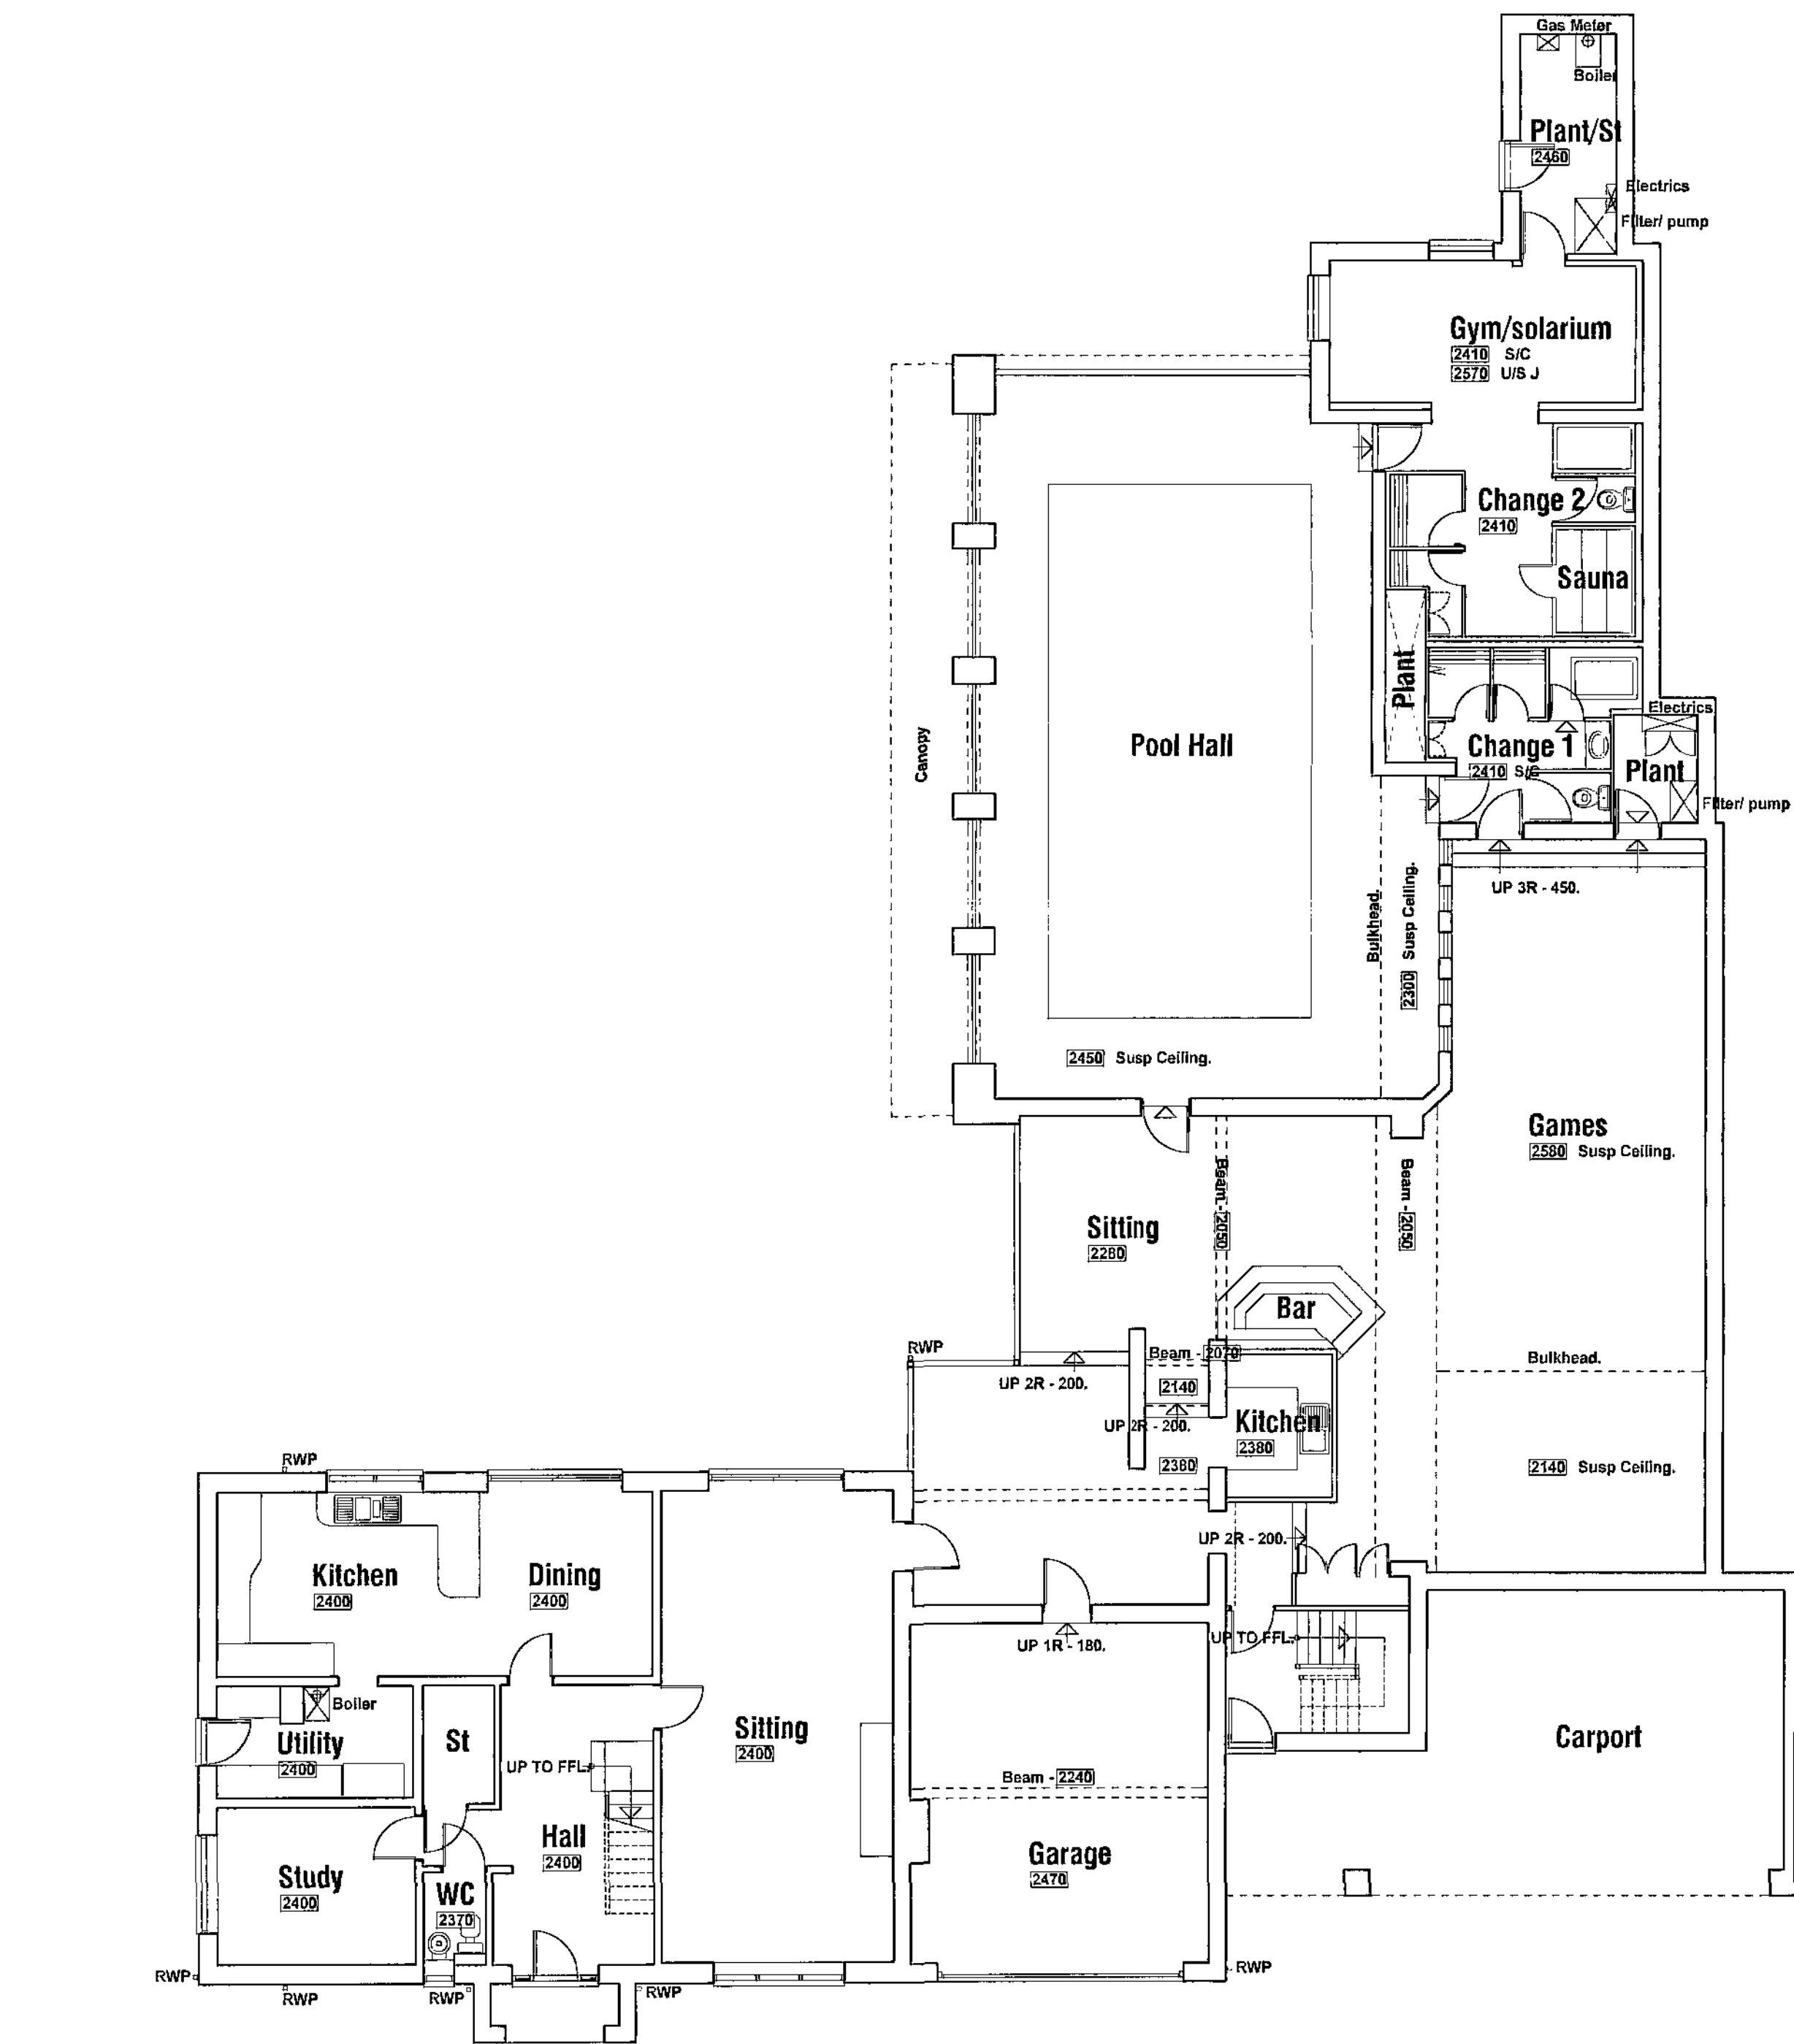


GROUND FLOOR PLAN

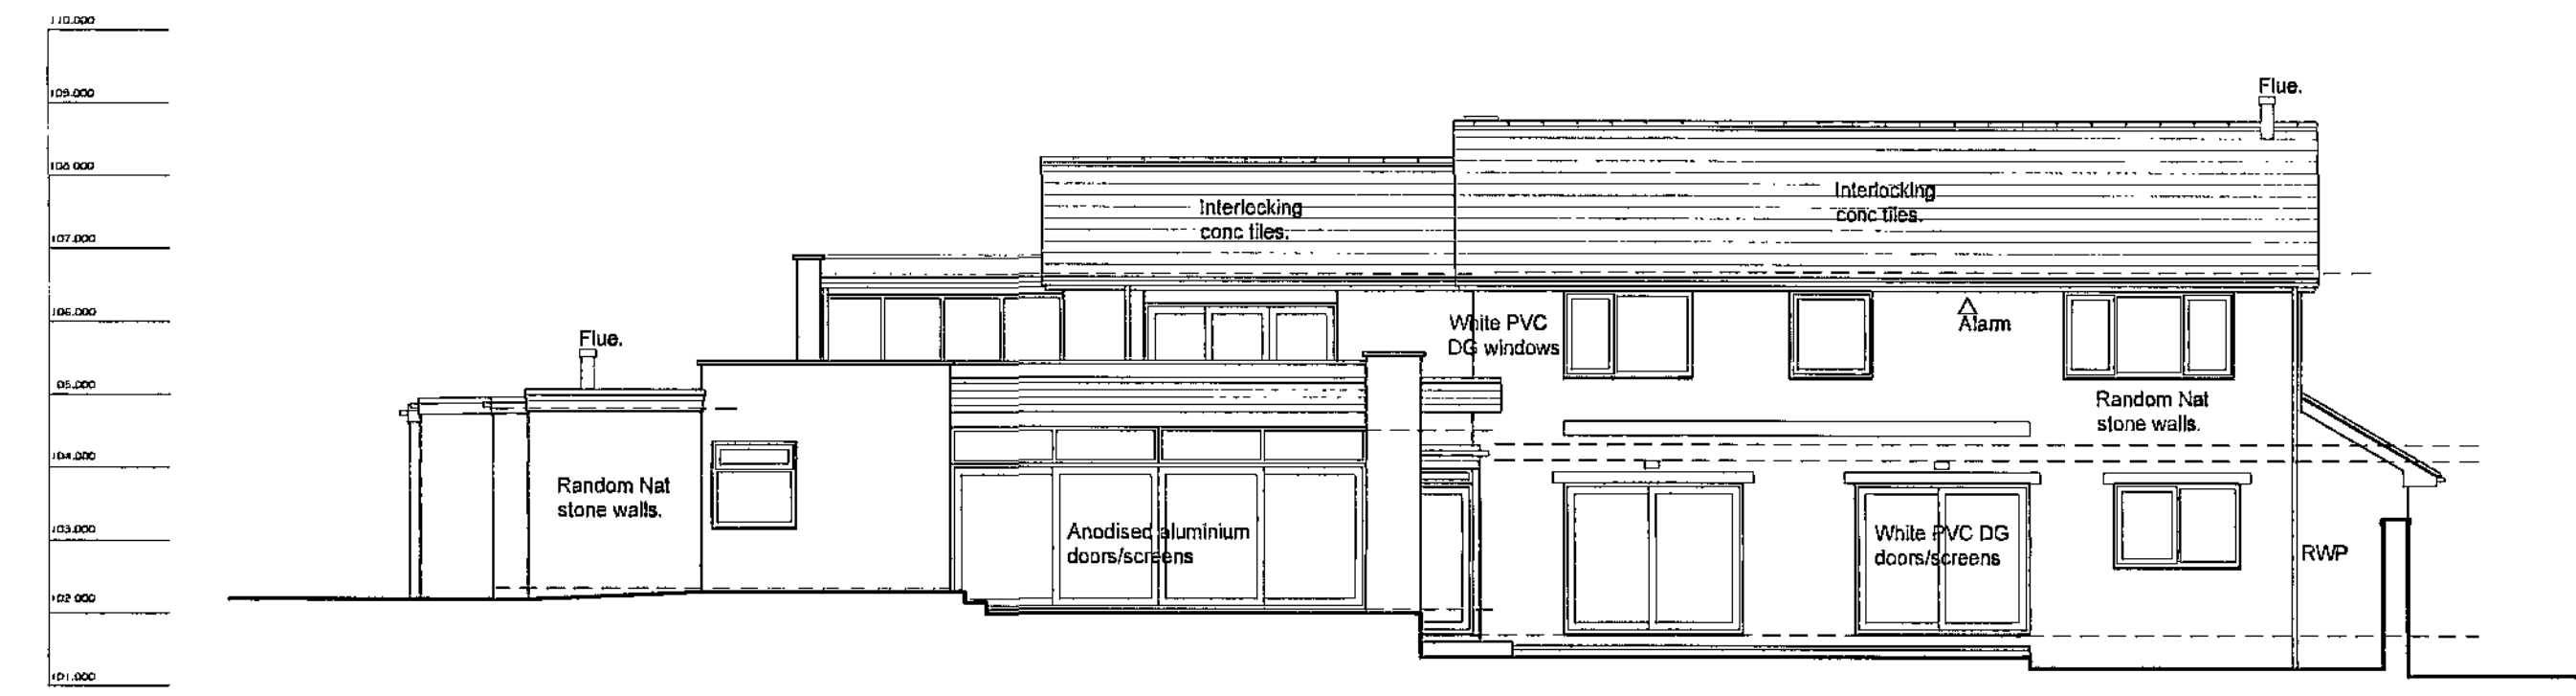

SOUTH ELEVATION

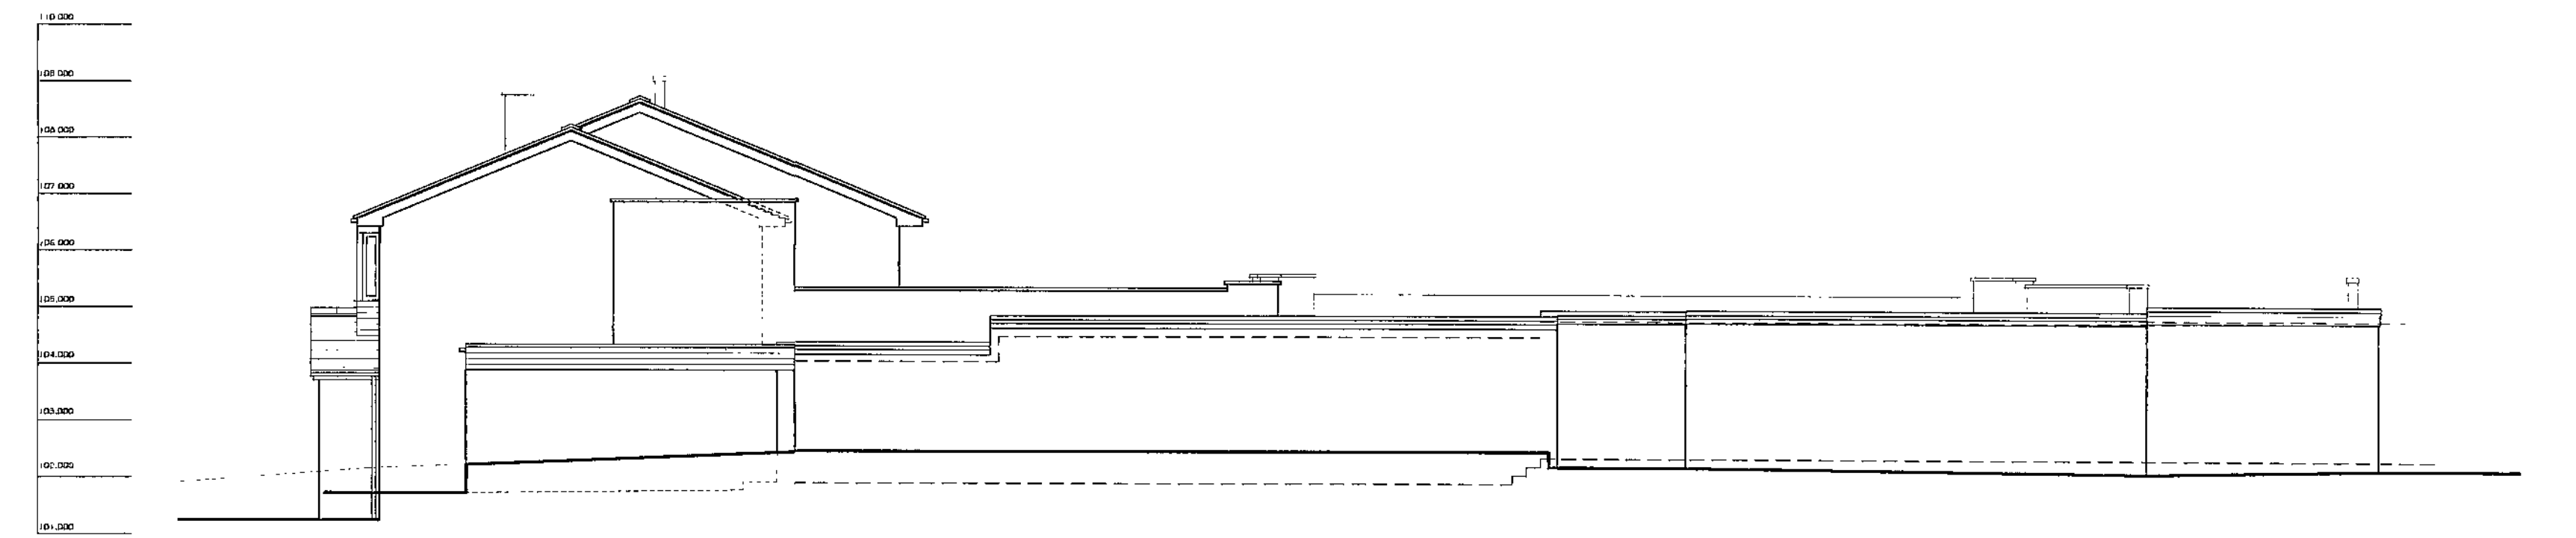

WEST ELEVATION

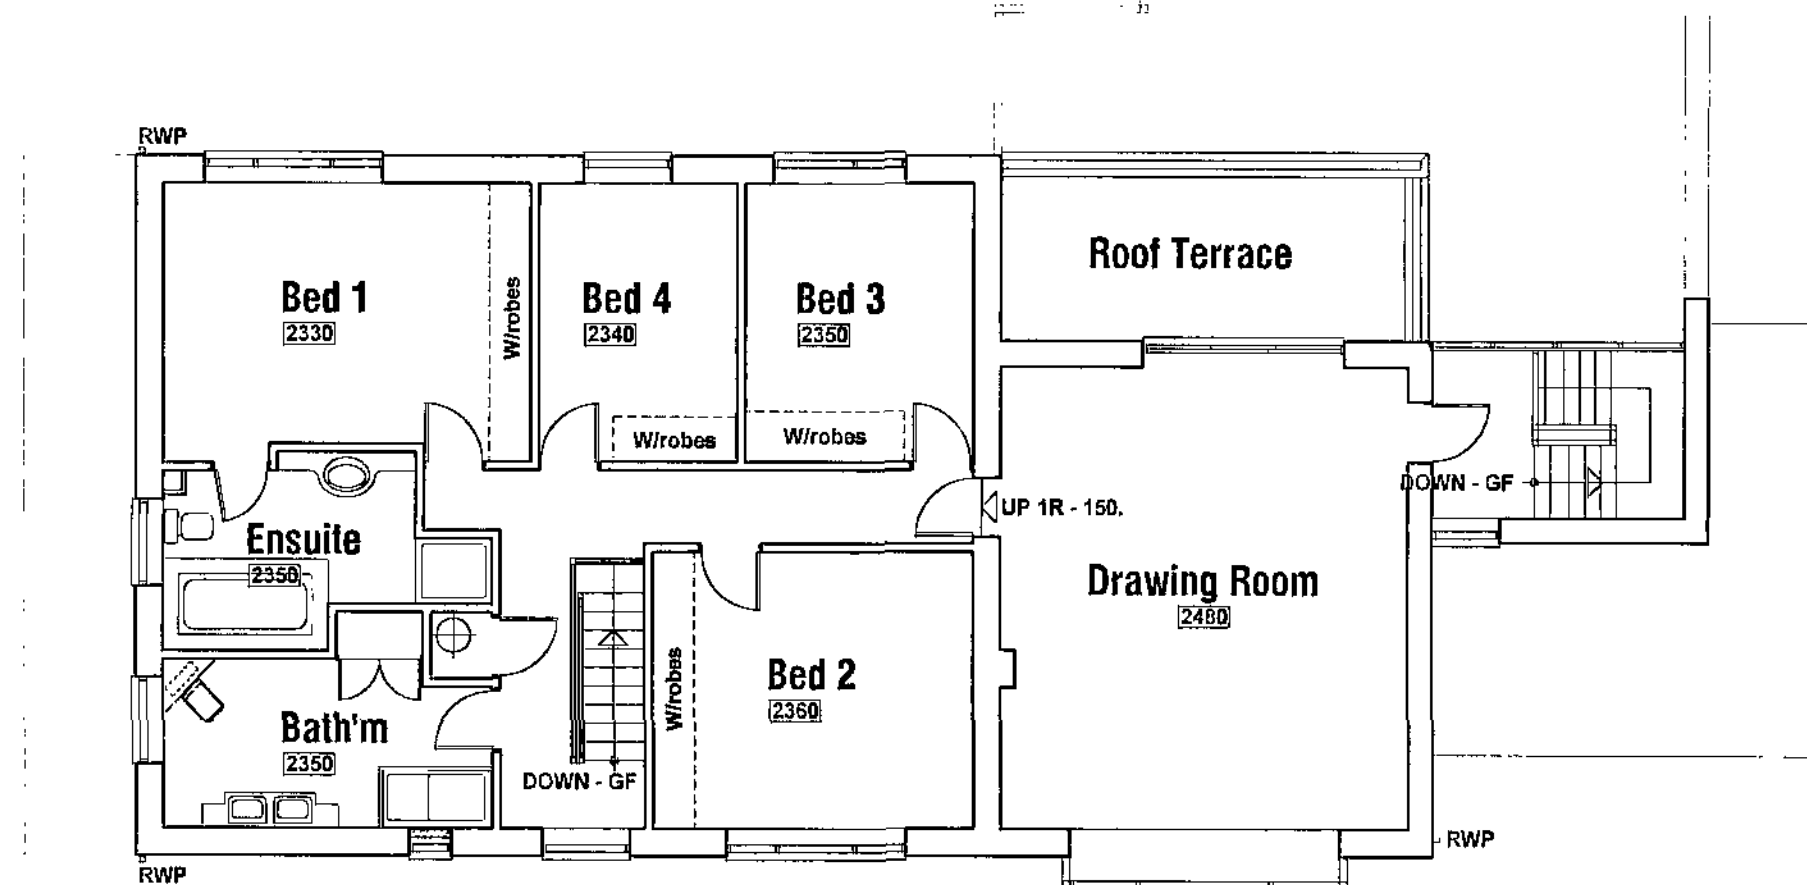

FIRST FLOOR PLAN

1 MAYBERRY DRIVE
SILKSTONE
BARNSELY
S75 4LJ

BUILDING SURVEY



PLANS AND ELEVATIONS



Chris Carr Associates
ARCHITECTS

6A Eastgate, Barnsley, S70 2EP
Tel: (01226) 286256 Fax: (01226) 207304
Email: mail@cca-arch.co.uk

Scale:	1:100 @ A1	Drawn:	JE
Date:	MARCH 2009	Ref. No.:	22/92
DWG. No.:	S2	Rev.:	
0 cm 2 cm 4 cm 6 cm			
This drawing and the copyright is the Architects property and may be used or reproduced only by agreement. All Dimensions in Millimeters unless specified otherwise and subject to verification on site.			

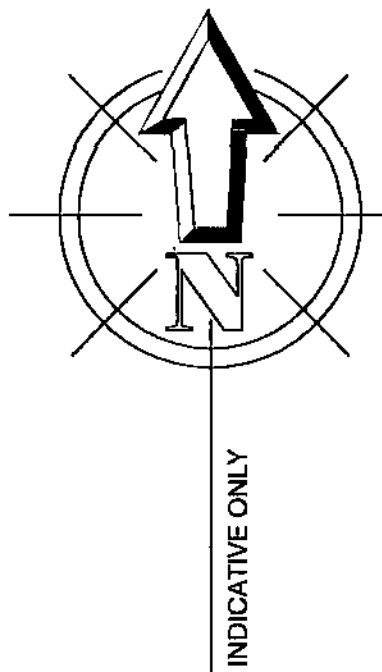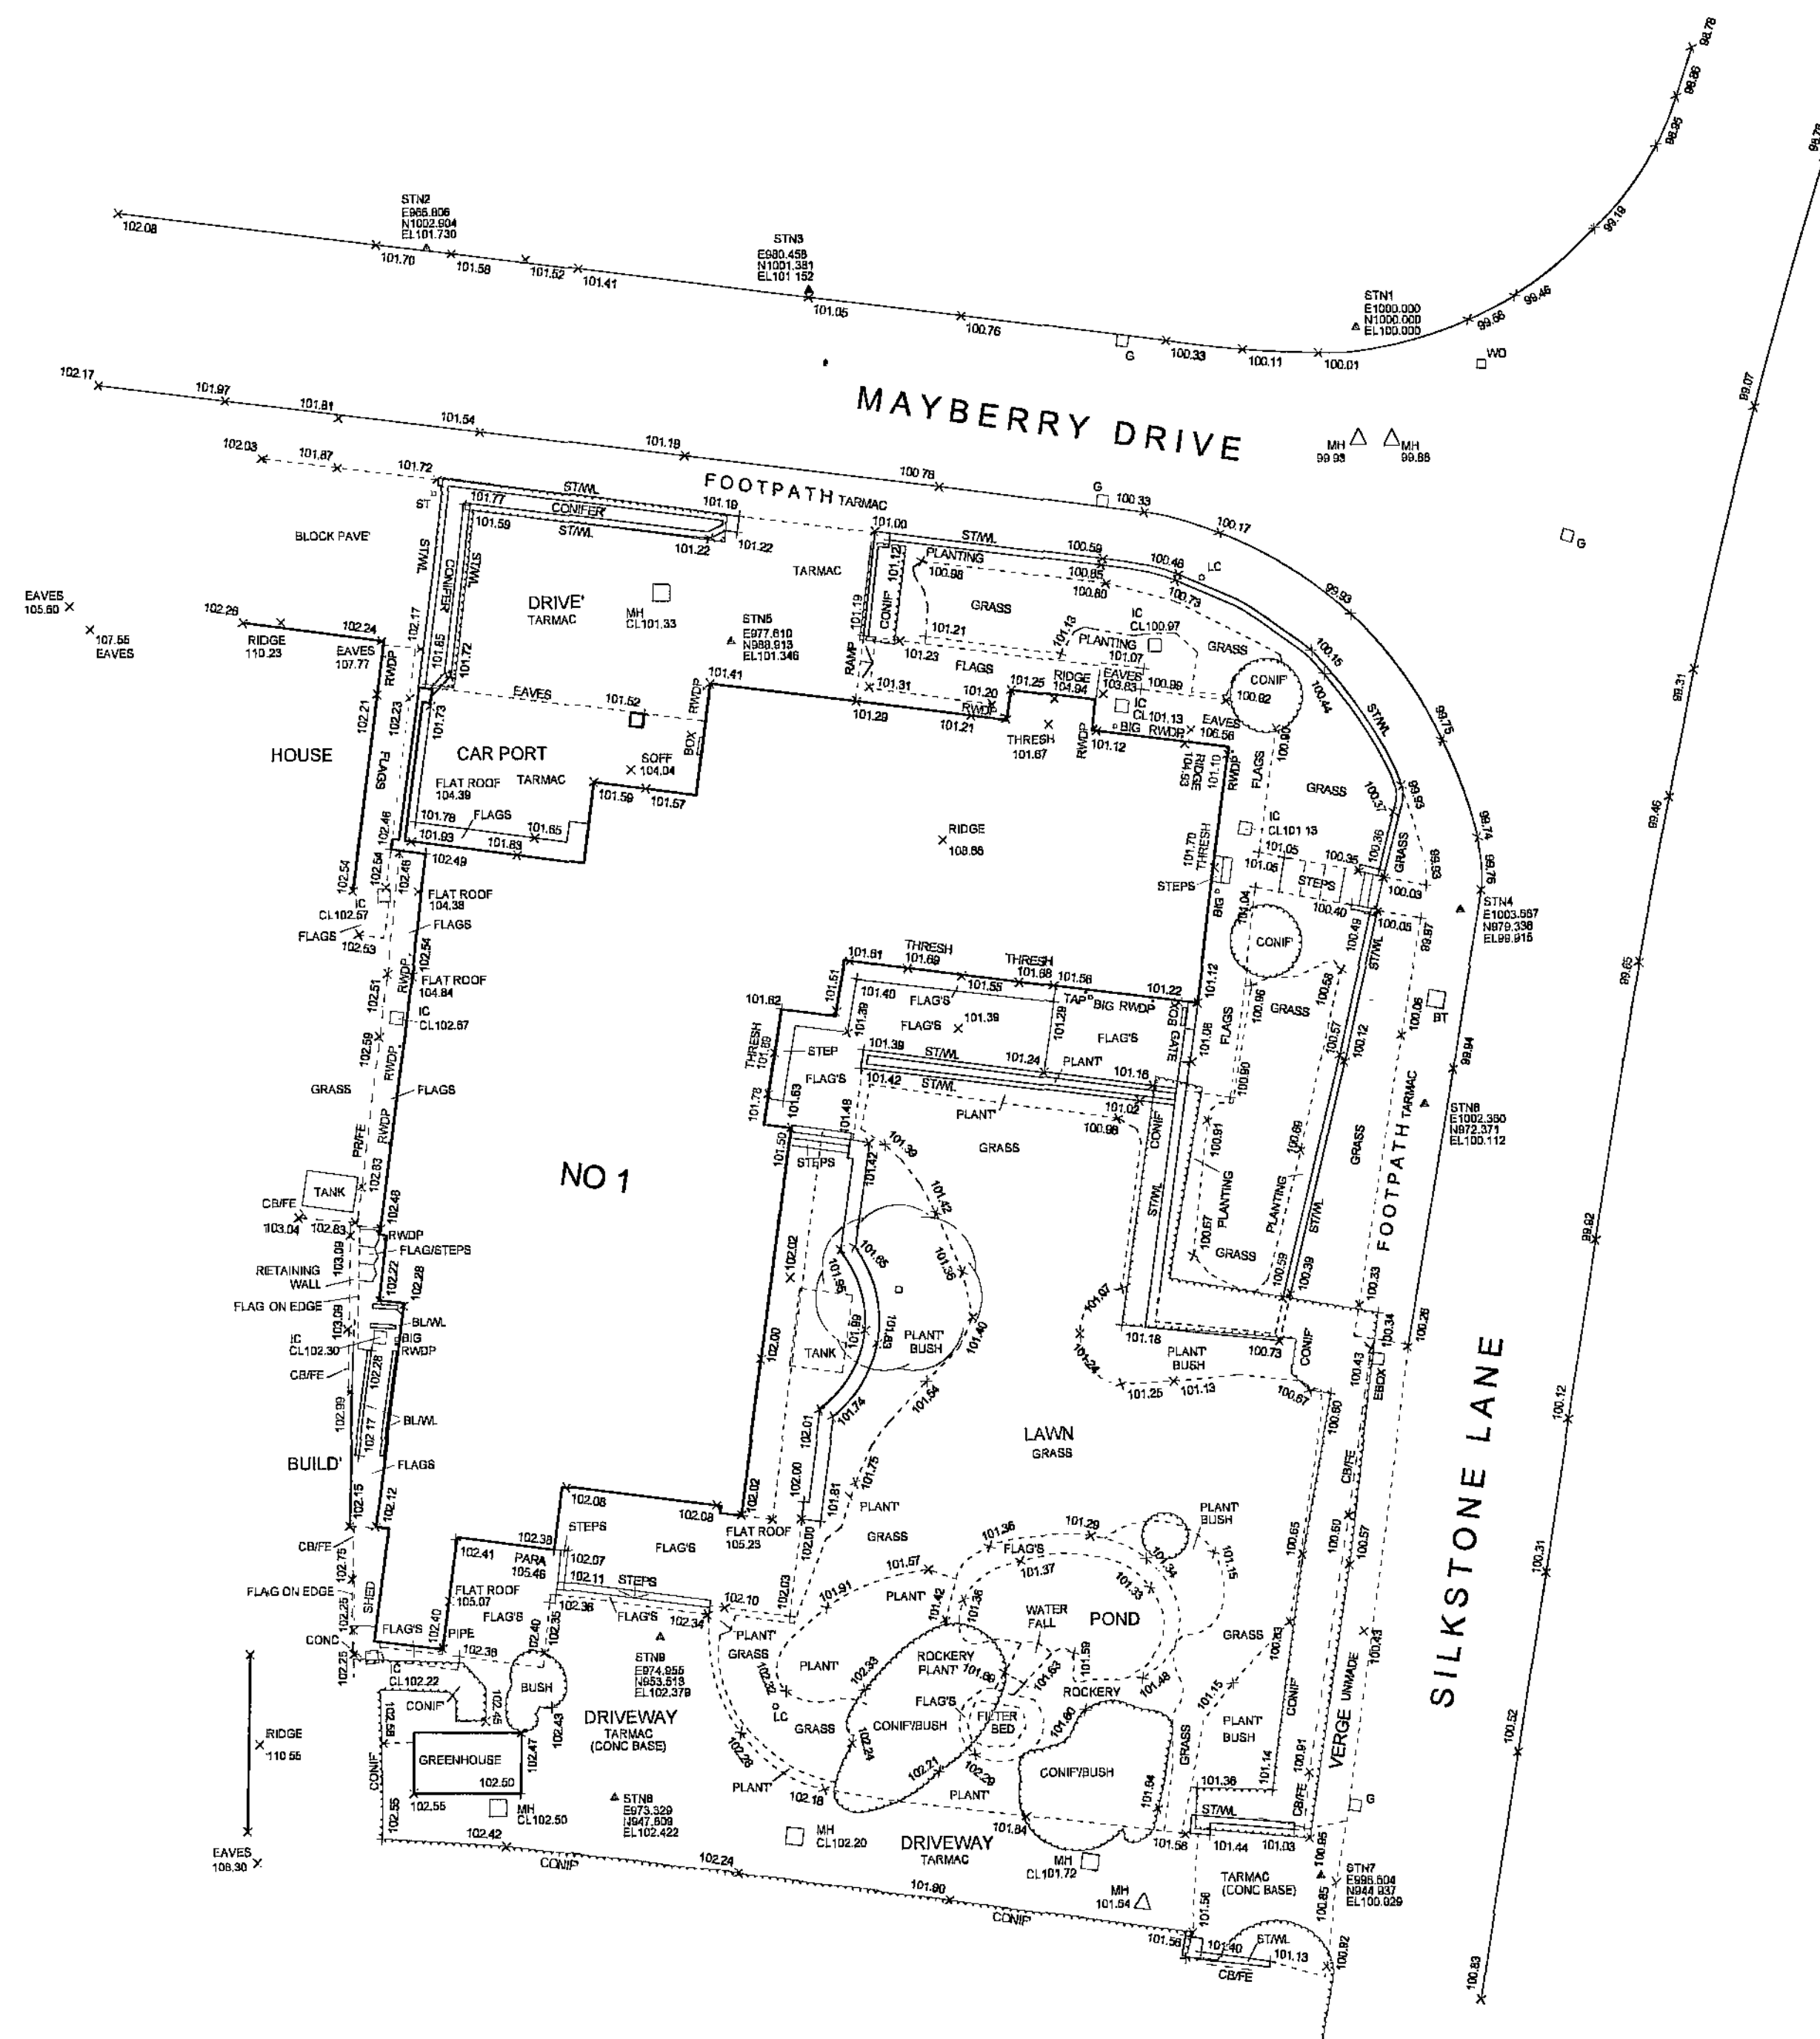

KEY	
	Kerb lines
	Road edges
	Paths
	Foundations
	Basins etc.
	Buildings
	Walls
	Hedgerows
	Limits of Bushes
	Canopies
	Scrub
	Fence - PM/FE Post & Mesh Fence
	CB/FE Close boarded Fence
	PW/FE Post & Wire Fence
	PP/FE Post & Rail Fence
	PA/FE Palisade (metal) Fence
	IR/FE Iron Railings Fence

	Batteries
	Overhead Powerlines
	Gate
	Spot level
	Tree

BB	Bellhop Beacon	SVMK	Stop Valve Marker
BOLL	Bollard	SWP	Soil vent pipe
BIG	Back inlet Gully	SP	Spring
BIN	Litter bin	ST	Stop top
BSTP	Bus stop	STAY	Case stay
BTEL	British Telecom IC	SV	Stop valve
CATV	Cable Television cover	TM	Triangular manhole
DRAIN	Drain	TB	Telephone call box
ECAB	Electrical Cable Marker	TLTS	Traffic light
ELC	Electrical IC	TP	Telephone pole
EP	Electric pole	VP	Vent pipe
FLTS	Floodlight	WM	Water meter
FP	Flagpole	WU	Wash unit
GP	Gully post	UTL	Unable to Lift
G	Gully		
OAS	Gas valve		
PHND	Fire Hydrant		
PHMK	Fire Hydrant Marker		
IC	Inspection Cover		
KO	Kerb outlet		
LB	Litter box		
LC	Lamp column	BL 35.58	Bed level
LHOLE	Lamp Hole	CL 32.58	Cover level
LMR	Utility marker	FL 36.52	Floor level
MY	Mercury Telecom IC	IL 35.58	Invert level
MH	Manhole cover	SL 37.54	Scott level
PM	Parking marker	TL 35.45	Threshold level
P	Post	WL 36.24	Water level
PP	Potential pump		
REYE	Reckling eye		
RP	Reflector post		
RS	Road sign		
RWDP	Rain water pipe		

NOTES

CO-ORDINATES AND LEVELS TO ARBITRARY DATUM

SCALE = 1:200



CHARTERED SURVEYORS
CHARTERED CIVIL ENGINEERS


Survey and Site Services
Francis Jordan House
Wellington Street
Barnsley
South Yorkshire, S70 1SW
Tel and Fax (01226) 289177

Client
Mr and Mrs Cochrane

Drawing Title
TOPOGRAPHICAL SURVEY

Site Address
1 MAYBERRY DRIVE
SILKSTONE
S75 4LJ

Surveyed BSM	Processed BSM	Drawn BSM	Checked
Drg.No. B389/S/1		Date 23/02/09	

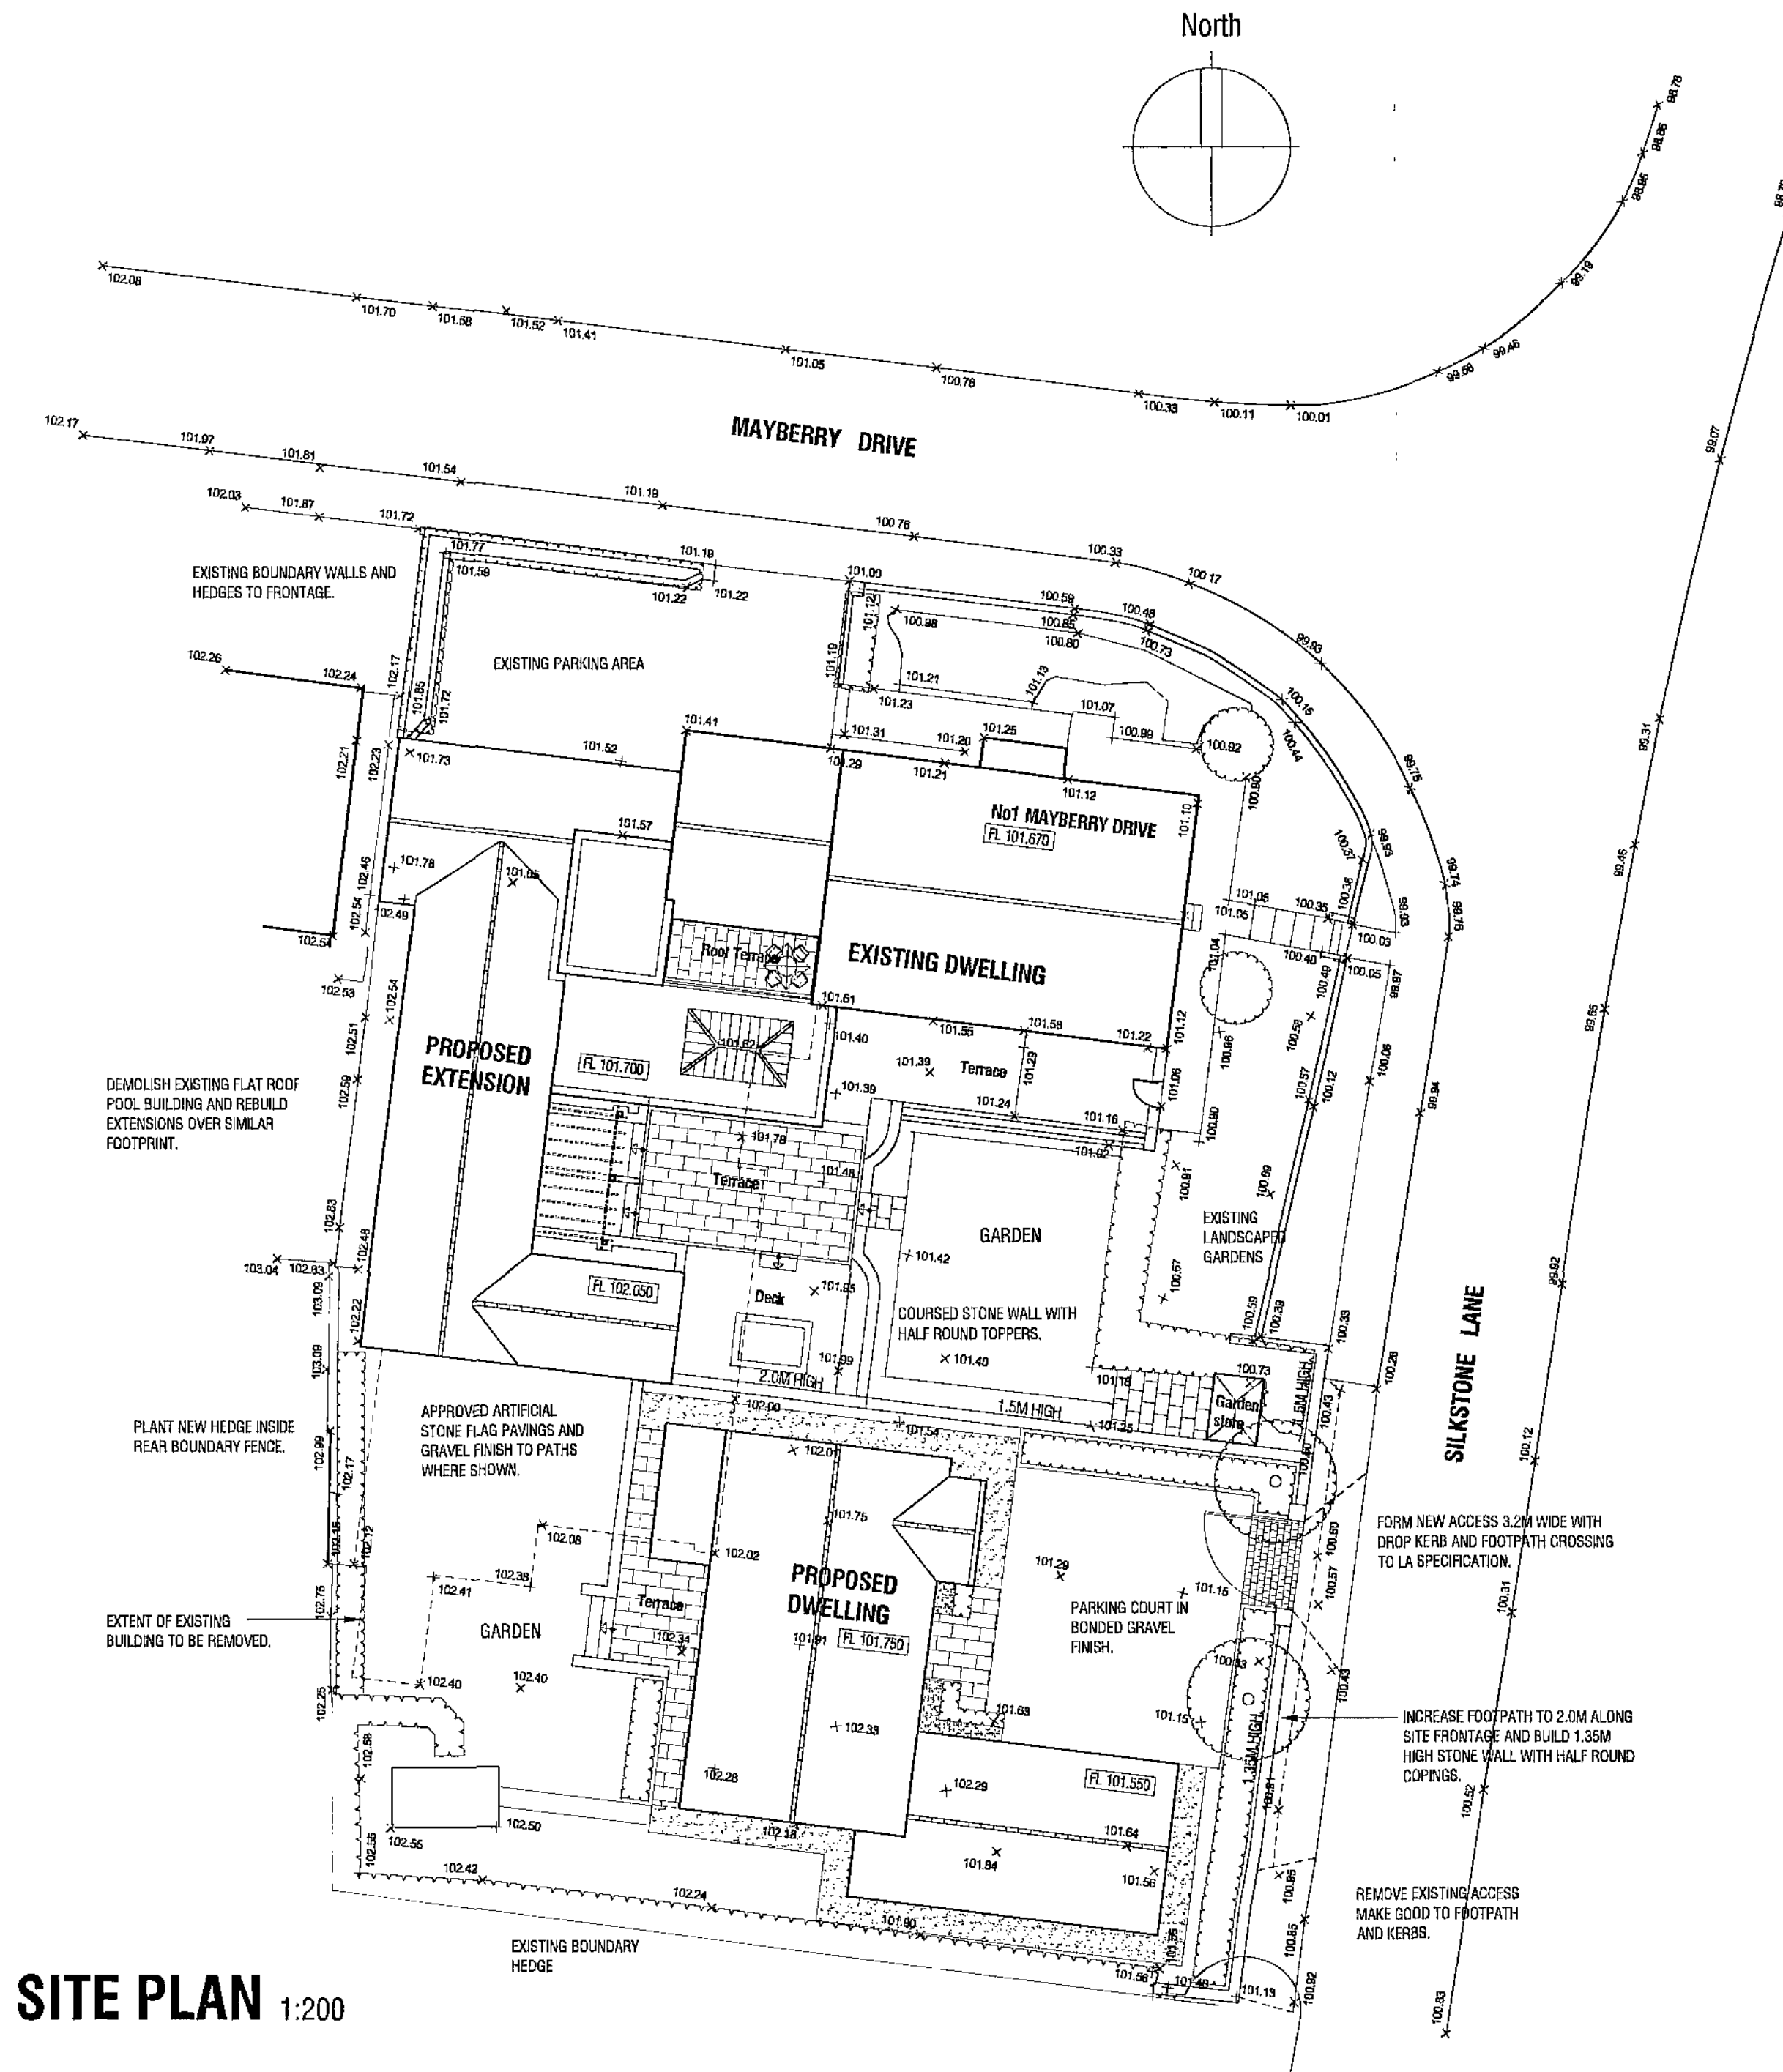

A 31.08.09 - Retain Boundary Hedge.

PROPOSED DWELLING ADJACENT
1 MAYBERRY DRIVE SILKSTONE
BARNSELEY
S75 4LJ

PROPOSALS

SITE LAYOUT PLAN

2015 2009



Chris Carr Associates
ARCHITECTS

6A Eastgate, Barnsley, S70 2EP

Tel: (01226) 286256 Fax: (01226) 207304

Email: mail@cca-arch.co.uk

Scale. 1:100 @ A1 Drawn. MJB

Date. JUNE 2009 Ref. No. 22/92

DWG. No. P12 Rev. A

0 cm 1 cm 2 cm 3 cm 4 cm 5 cm 6 cm

This drawing and the copyright in the Architects' property and may be used or reproduced only by agreement. All Dimensions in Millimetres Unless specified otherwise and subject to verification on site