



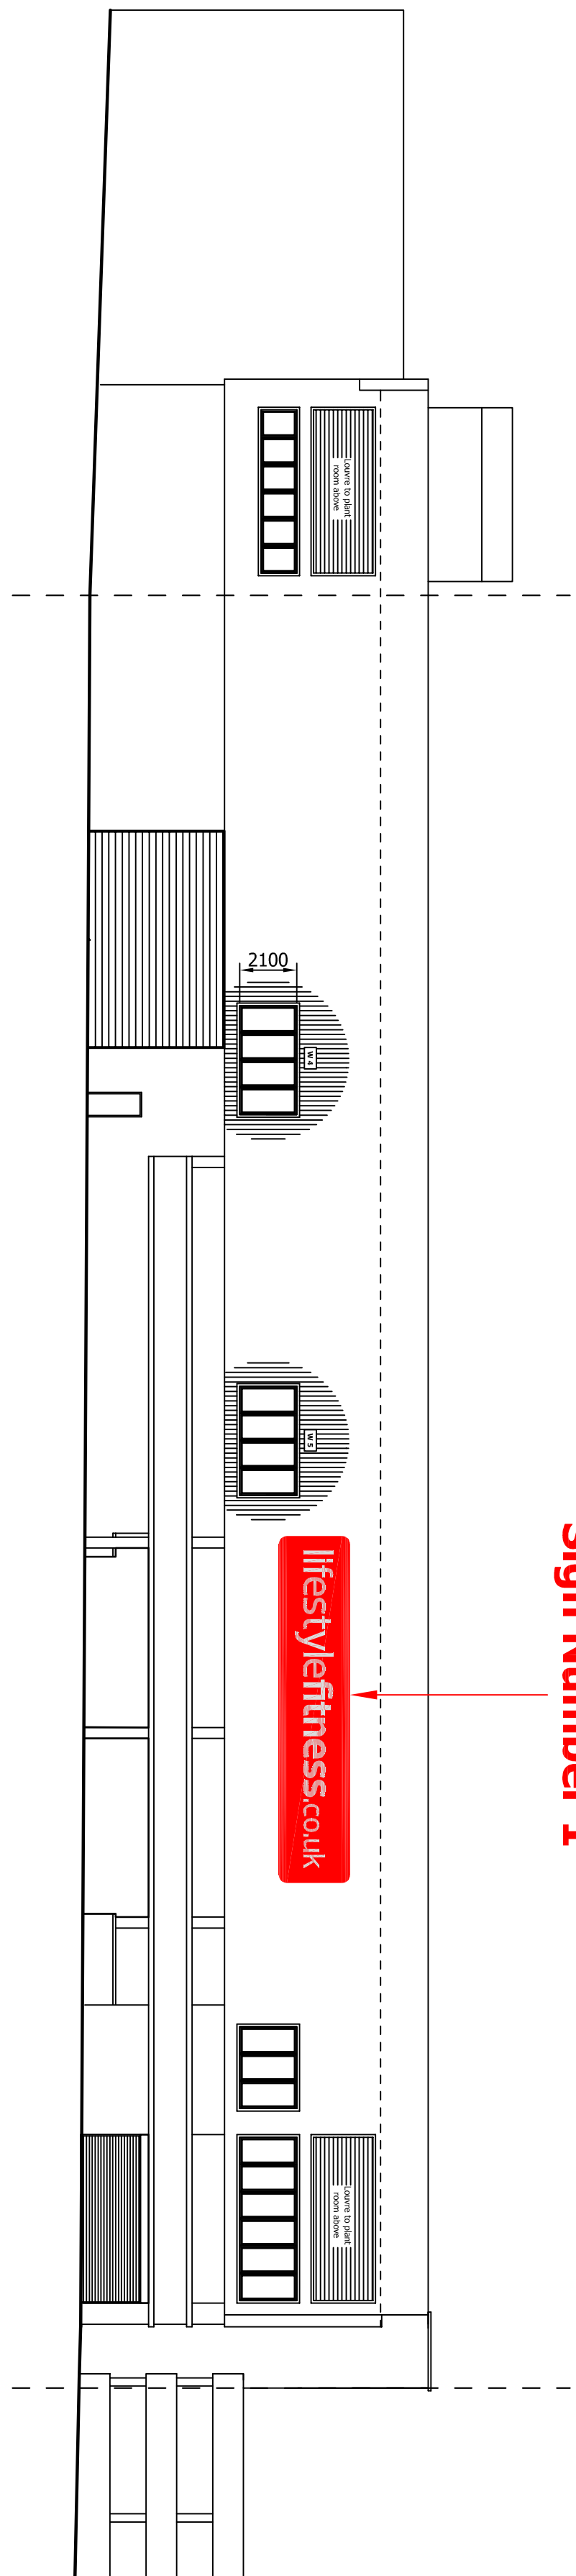


Sign Number 1

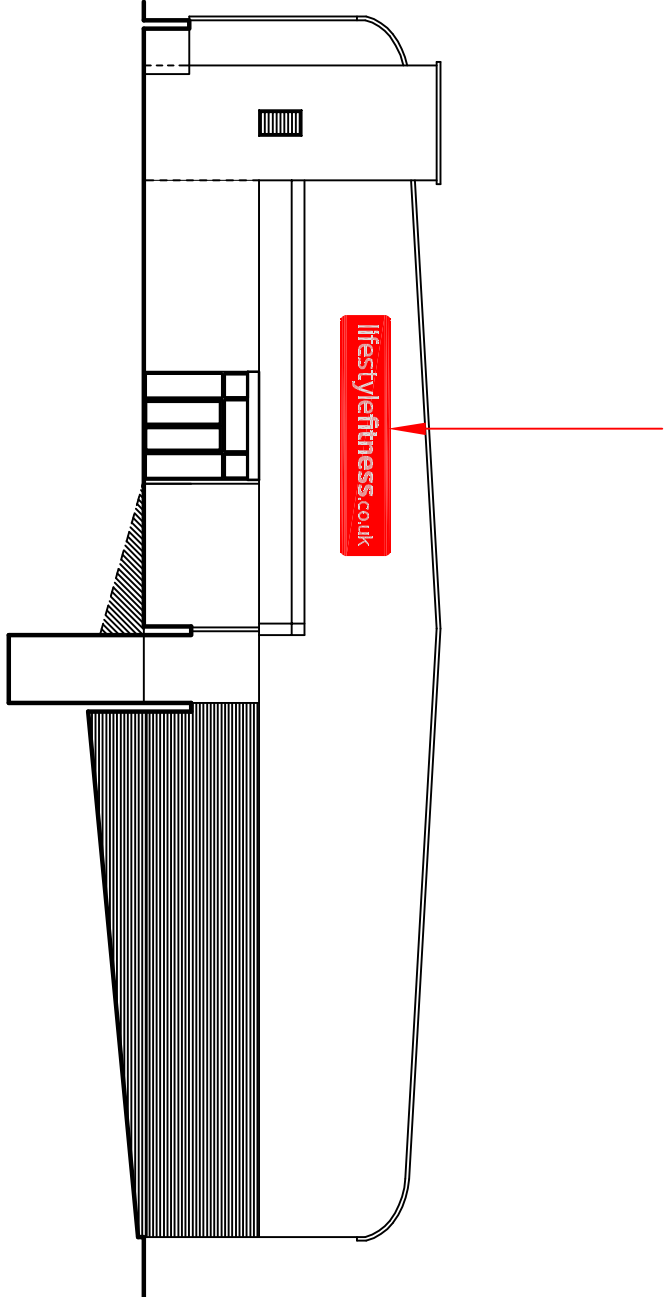


Sign Number 3

South Elevation

East Elevation

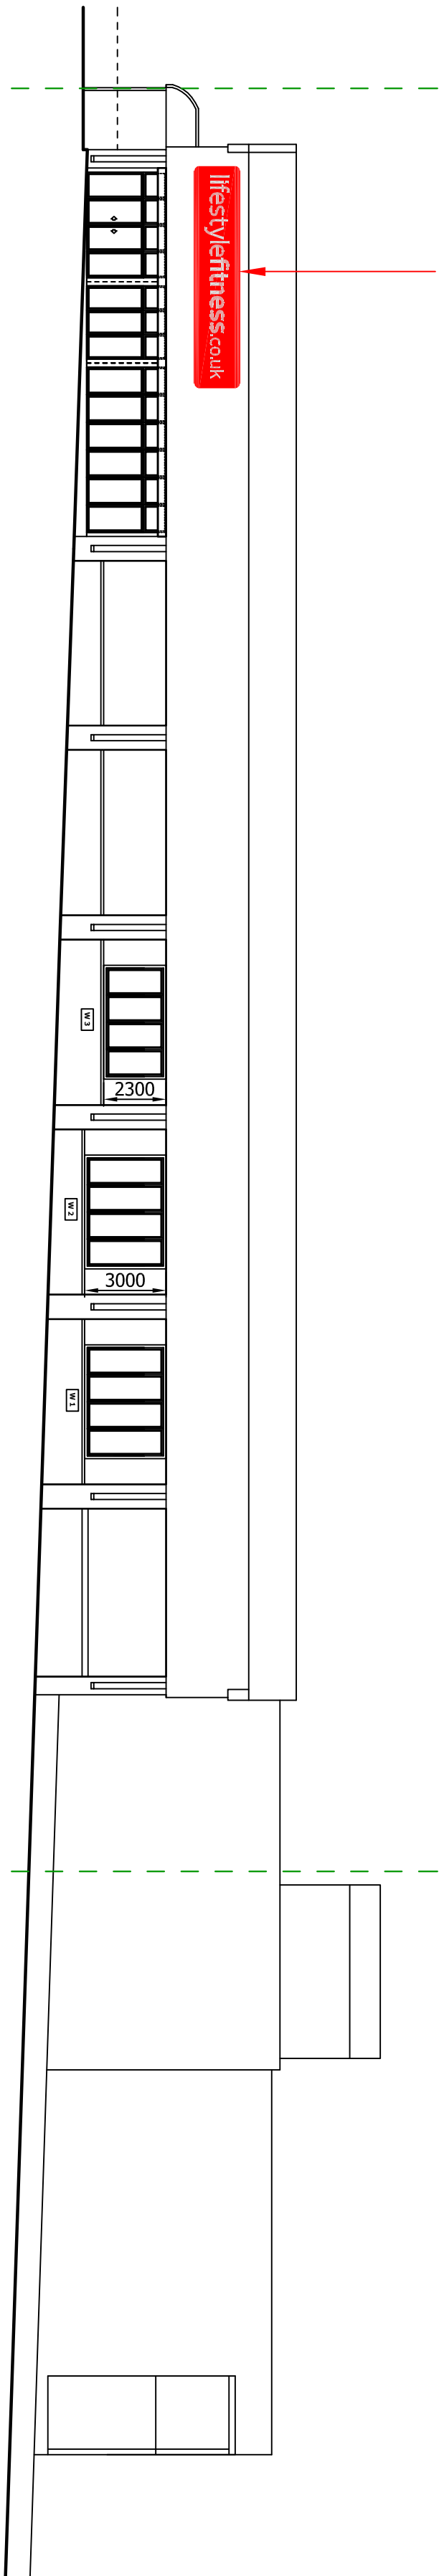

Sign Number 2

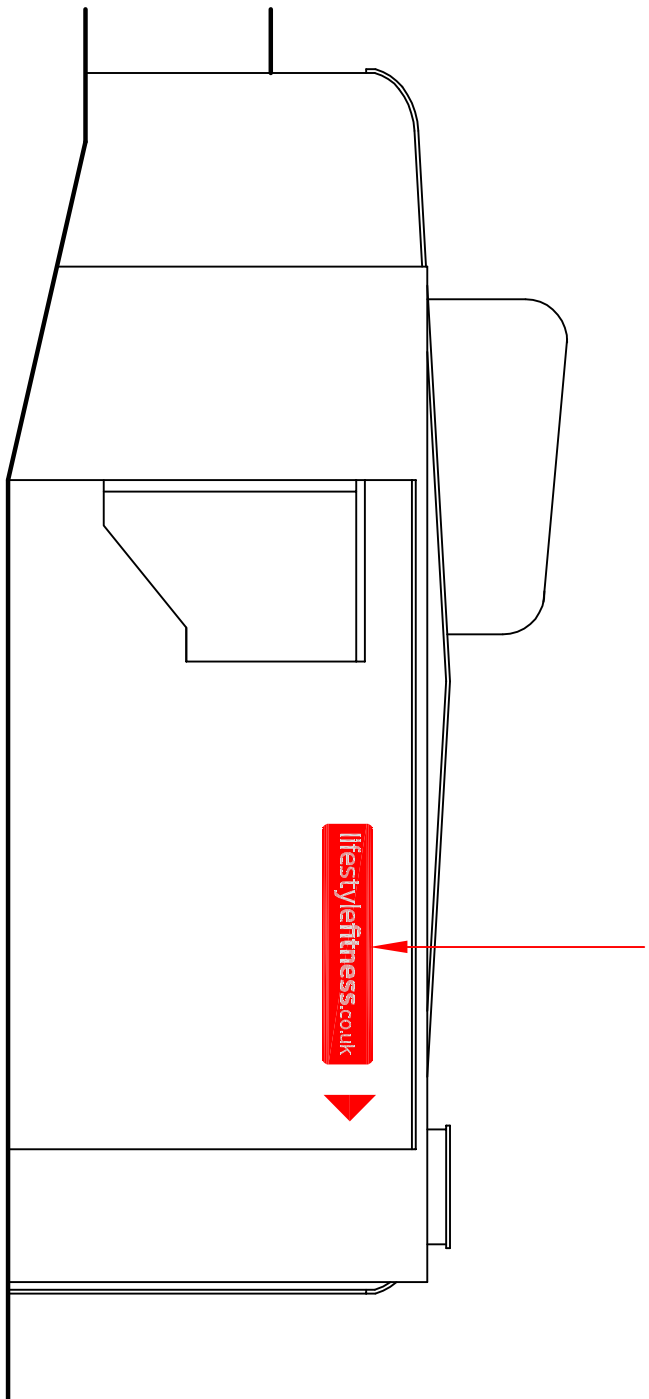

Sign Number 3

North Elevation

West Elevation

P R O P O S E D

John Taylor
Architects Ltd.
The Studio, 64 High West Road
Crook, Co. Durham, DL15 9NT
Tel/Fax: 01388 767124 / 01388 767010
E-mail: studio@j-t-architects.co.uk

client
COMPETITION LINE (UK) LTD

drg. no.
PROPOSED ELEVATIONS
Proposed Display of Advertisements
Barnsley

scale
1 : 200 @ A1

drg. no.
11 33 03 Signage