


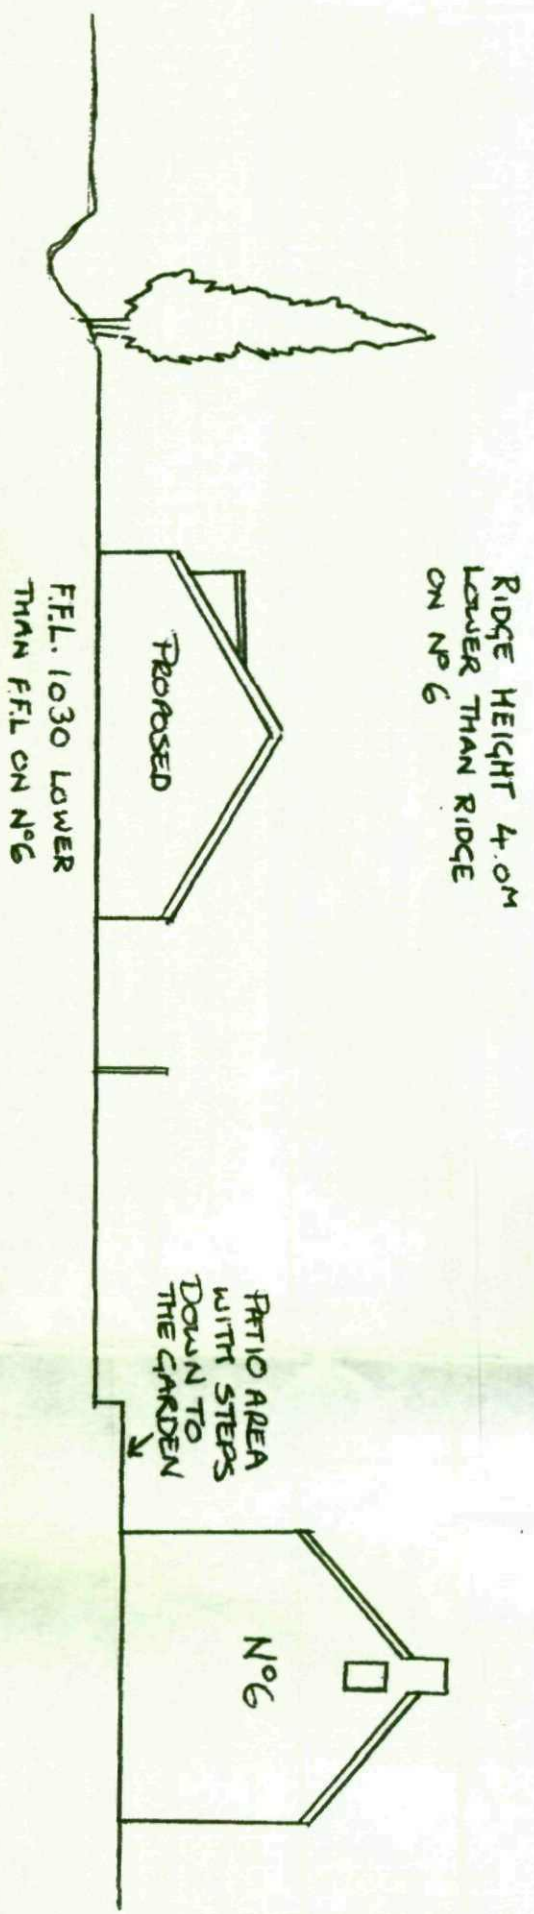

1:250


SITE PLAN. SCALE 1:500M.

* Note between points a-b, c-d, e-f a 2m high close boarded fence will be erected.


* between points g-h + i-j a 1.1m high close boarded fence or matching brick wall will be built.

Cricket Field.


semi-mature tree planting to maintain rear elevation privacy for nos 8.

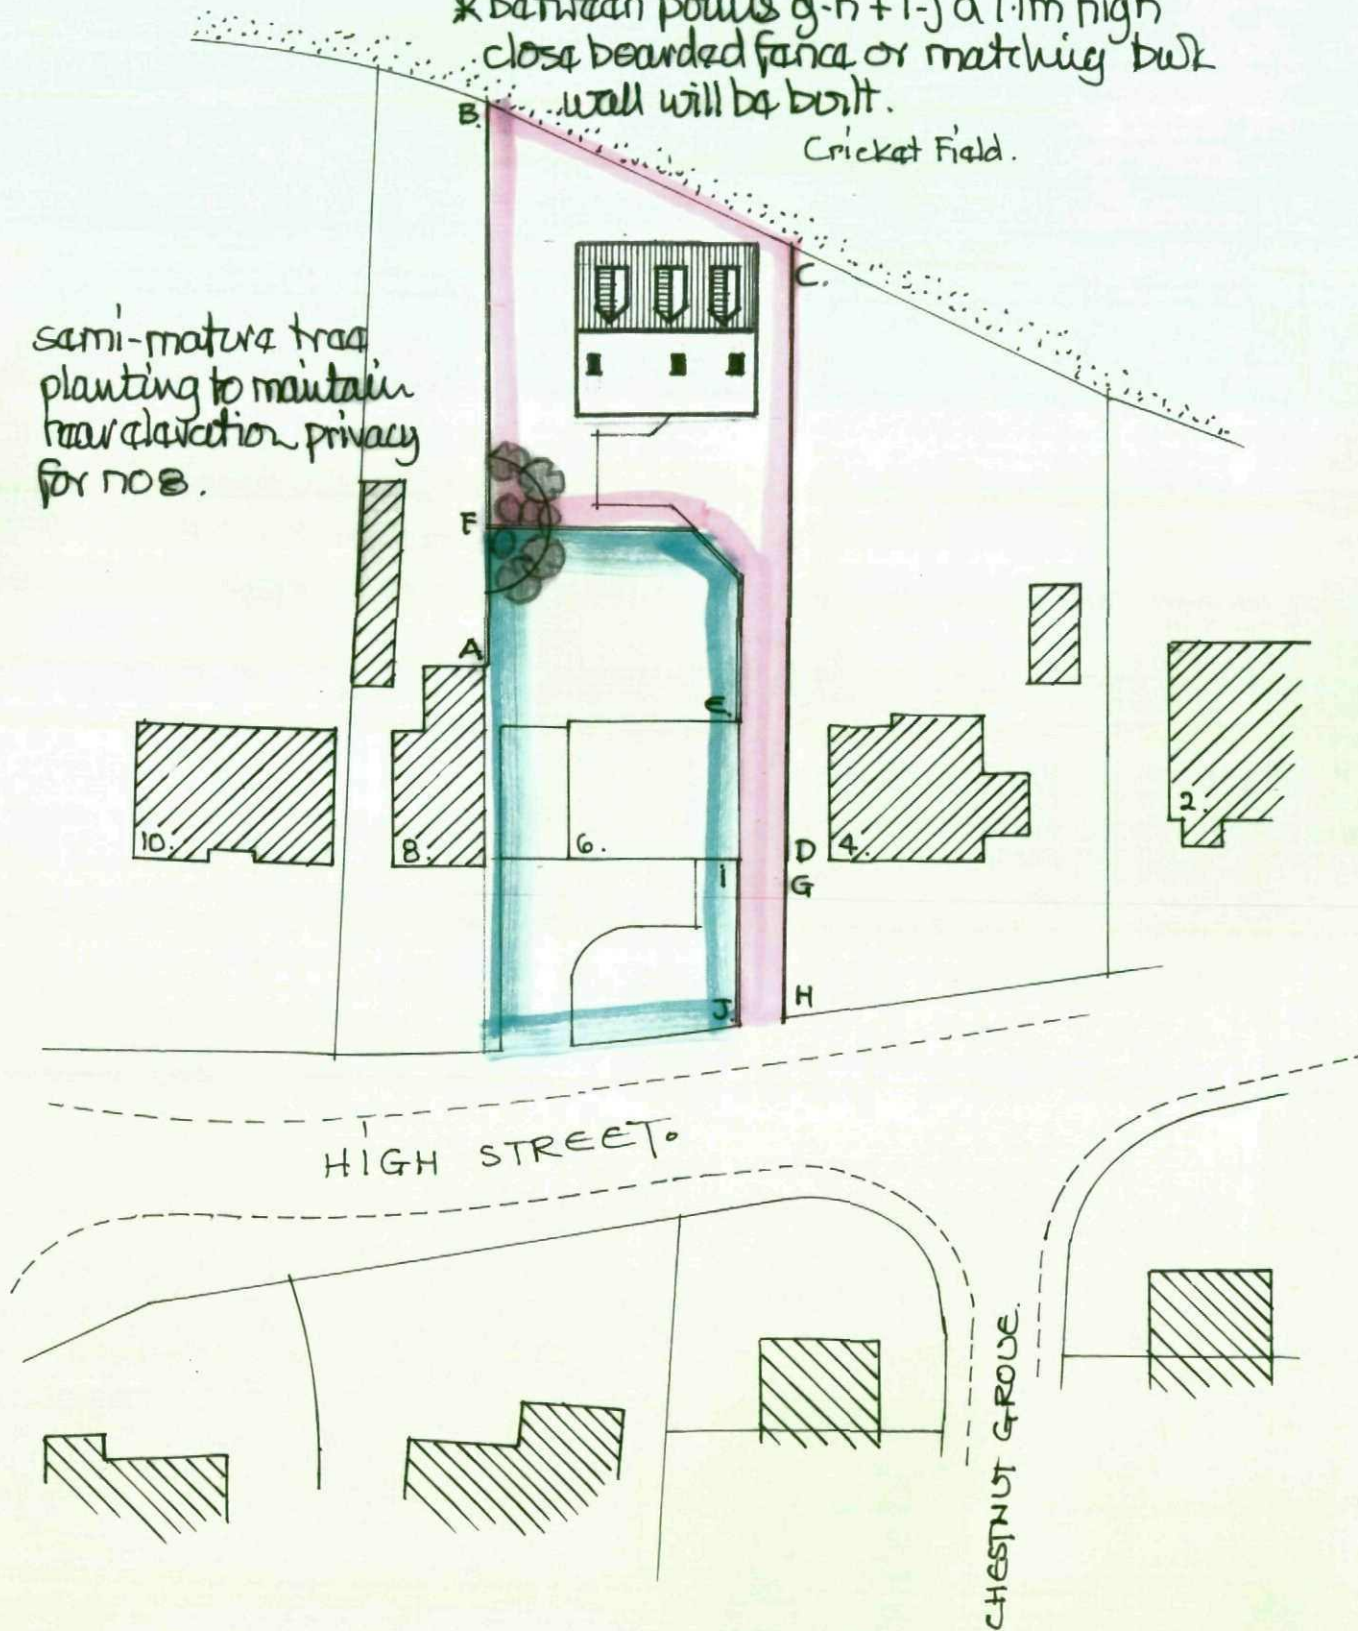


LOCATION PLAN. SCALE 1:1250FT.

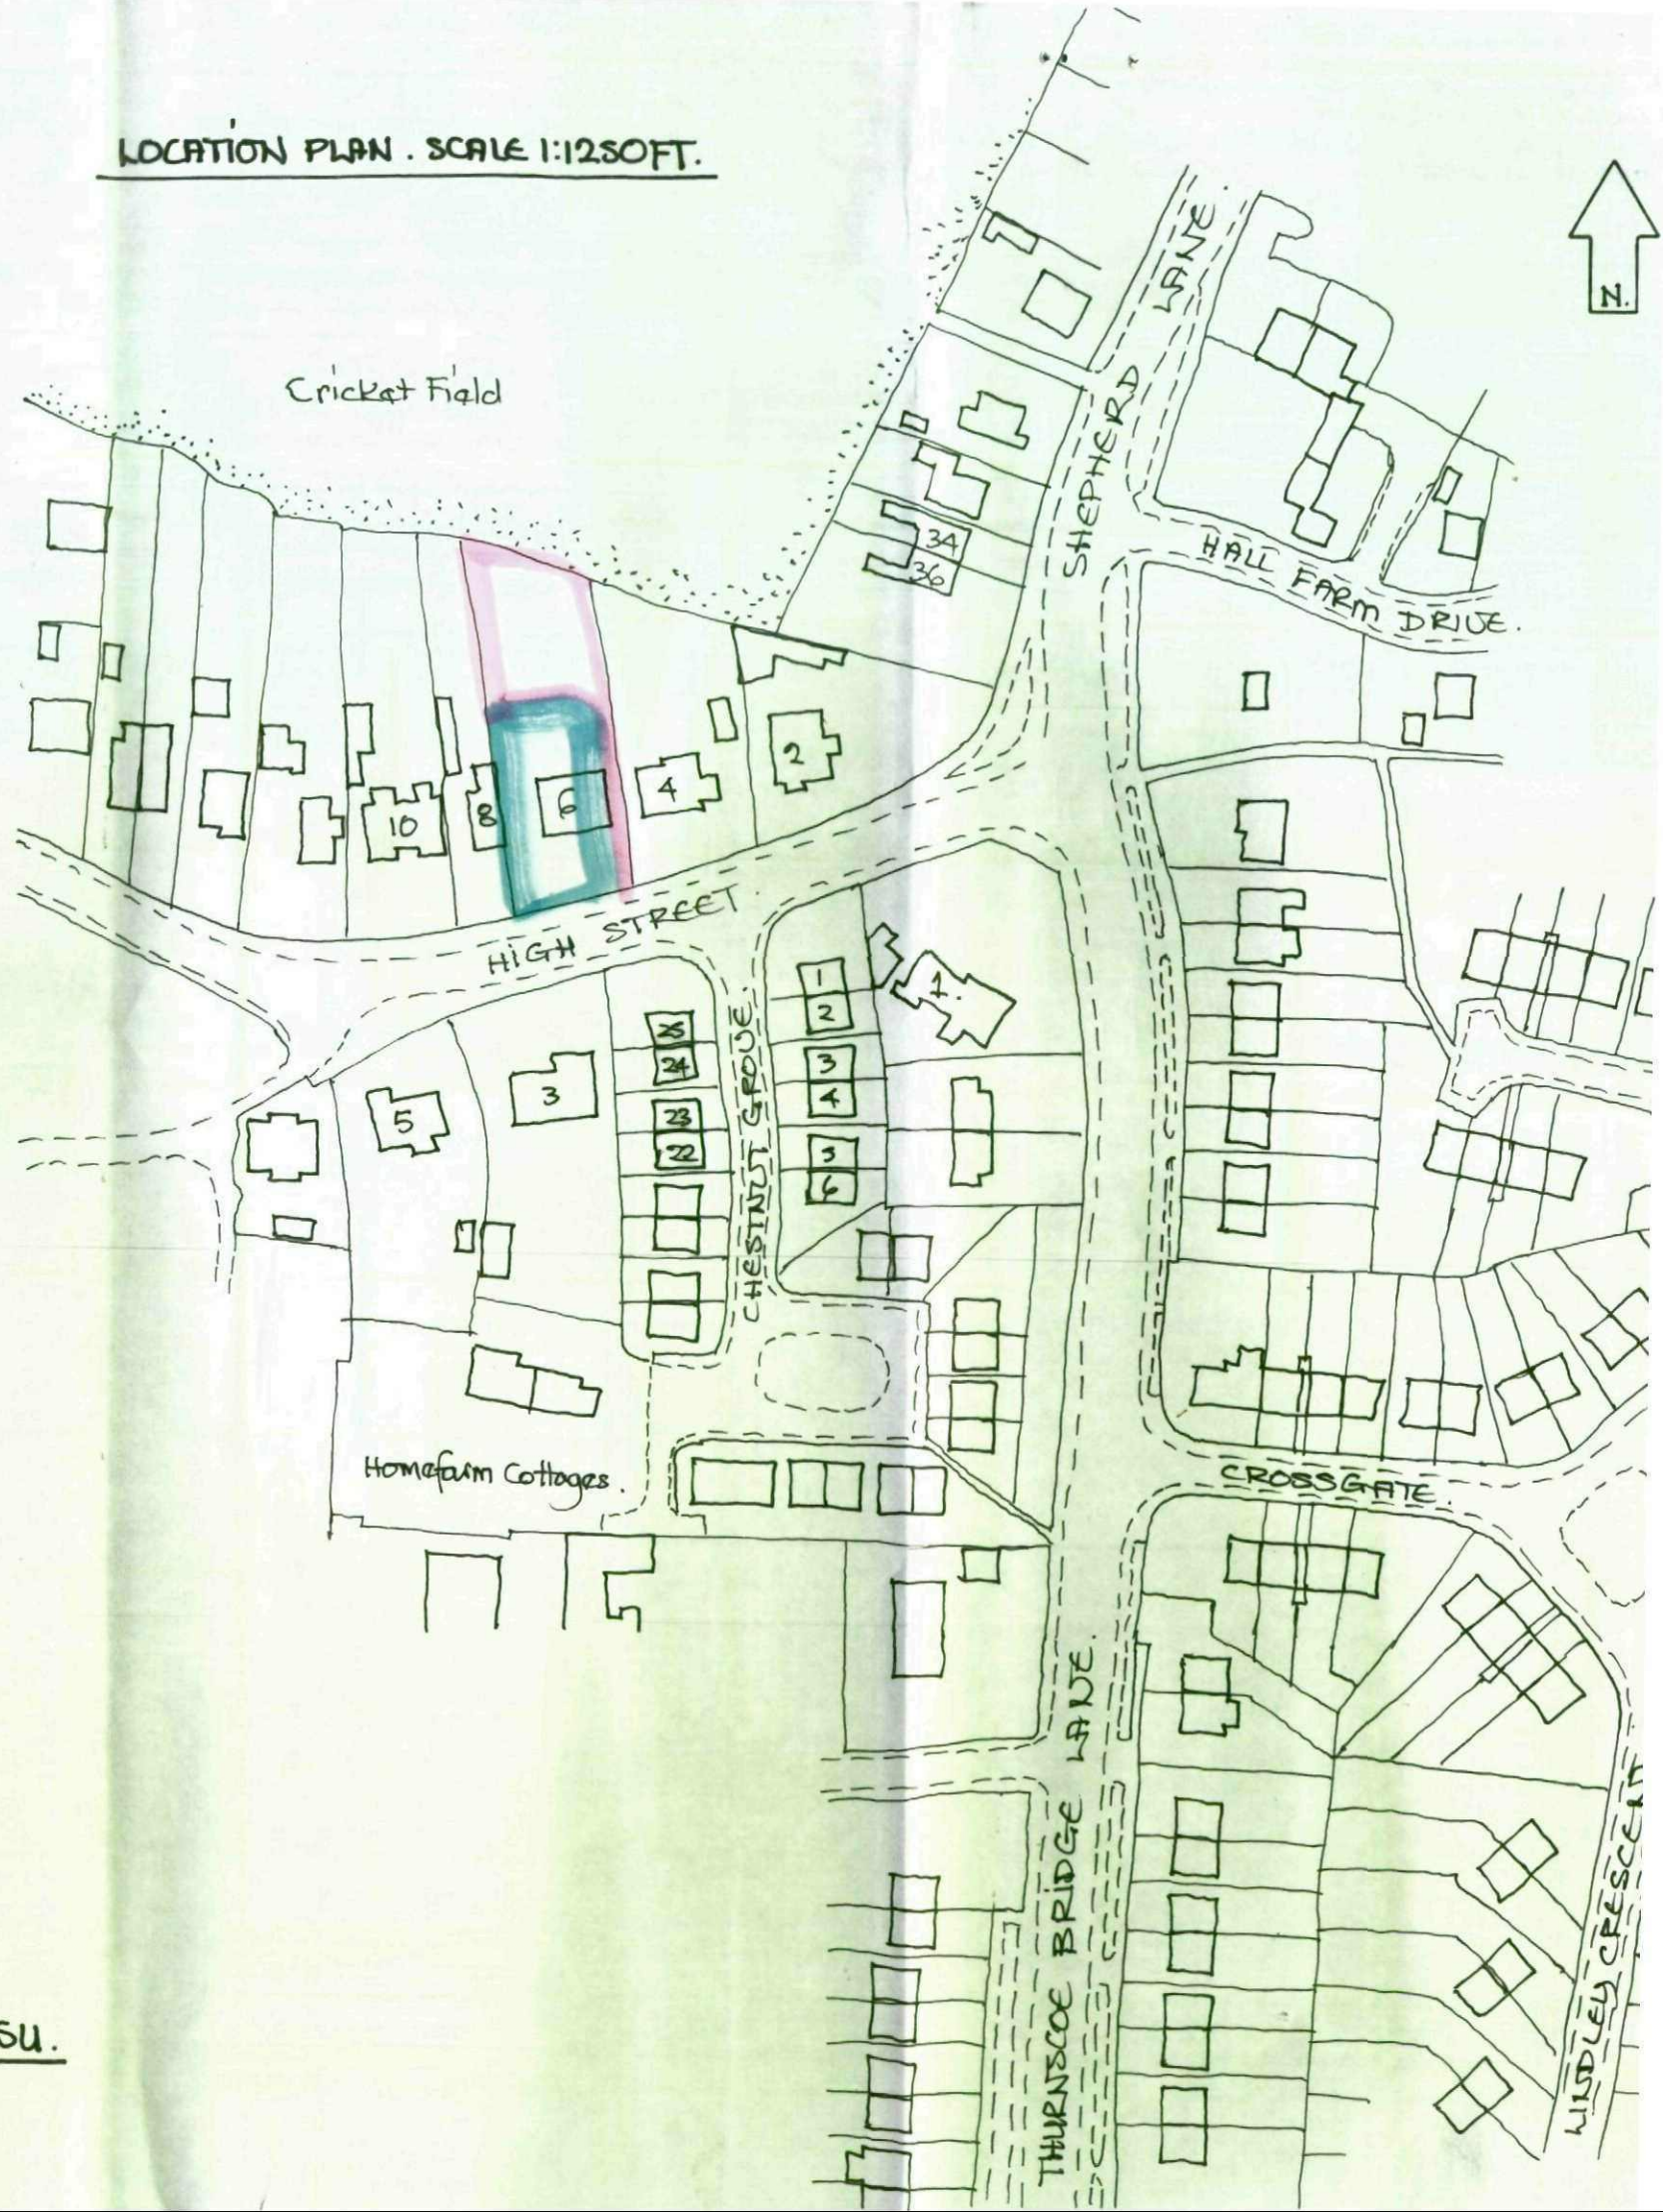

MR. BRIAN MOFFATT 6 HIGH STREET THURNSCOE ROTHERHAM S63-0SU.

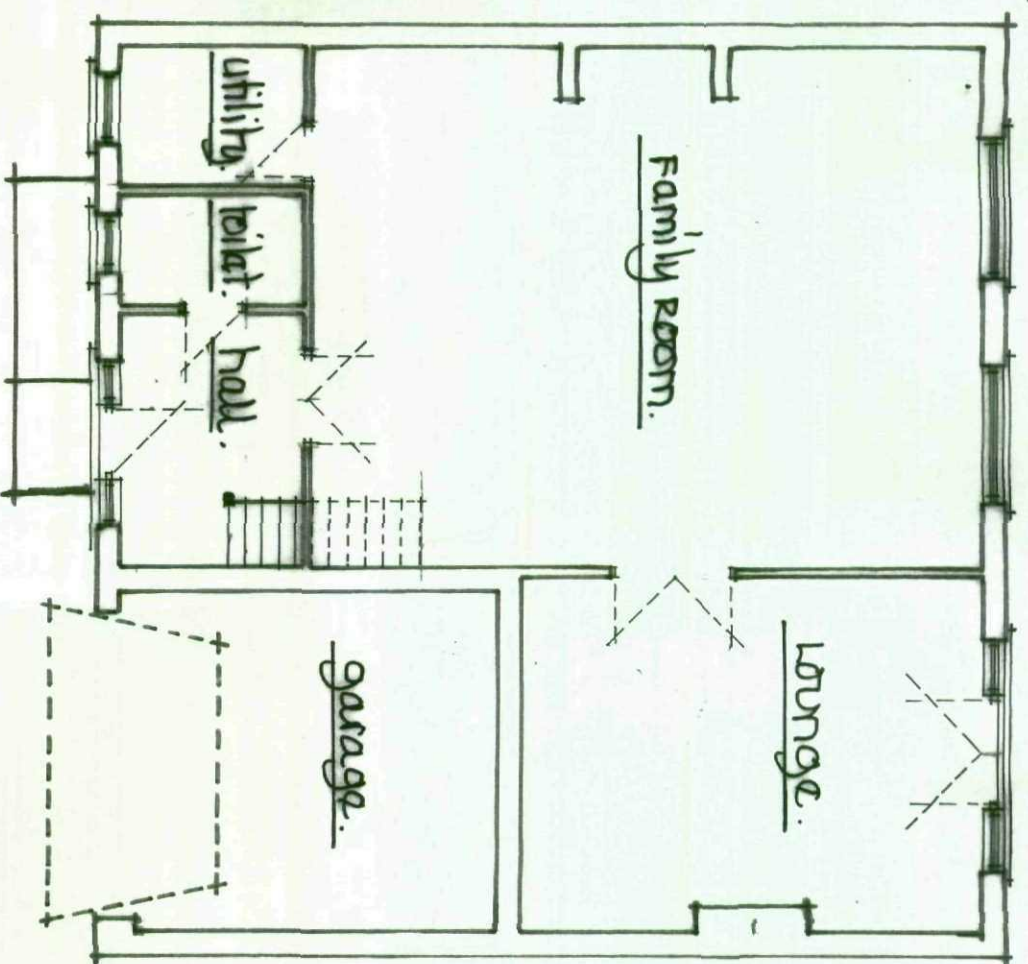


ground floor plan.

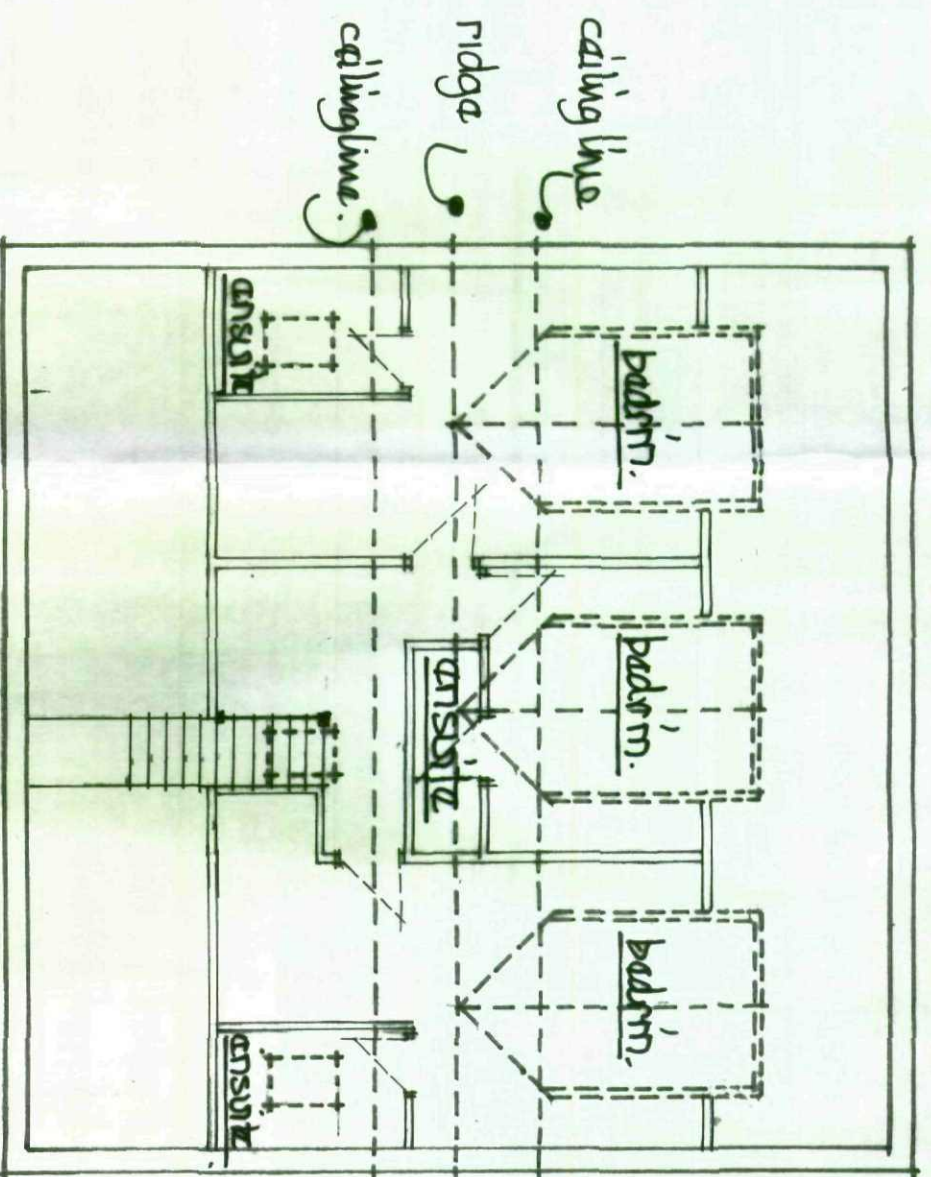


upper floor plan.


front view (from p10 no 6).

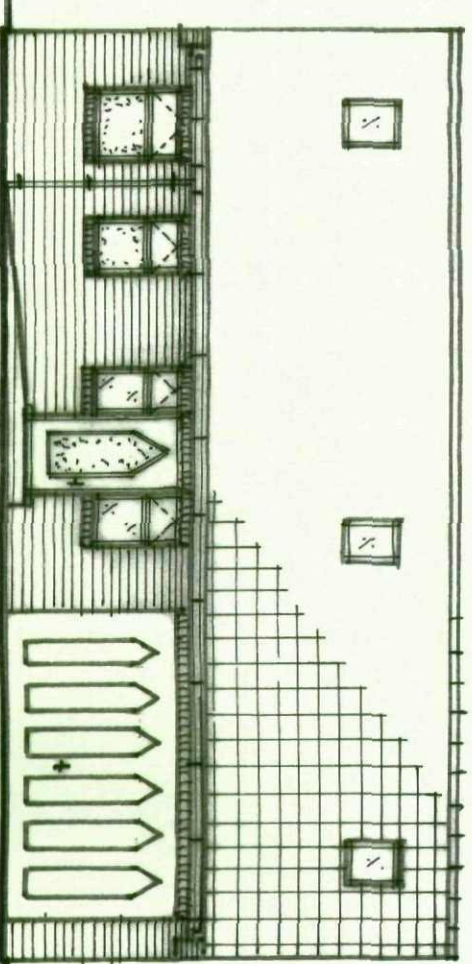

side view (same belt gables).

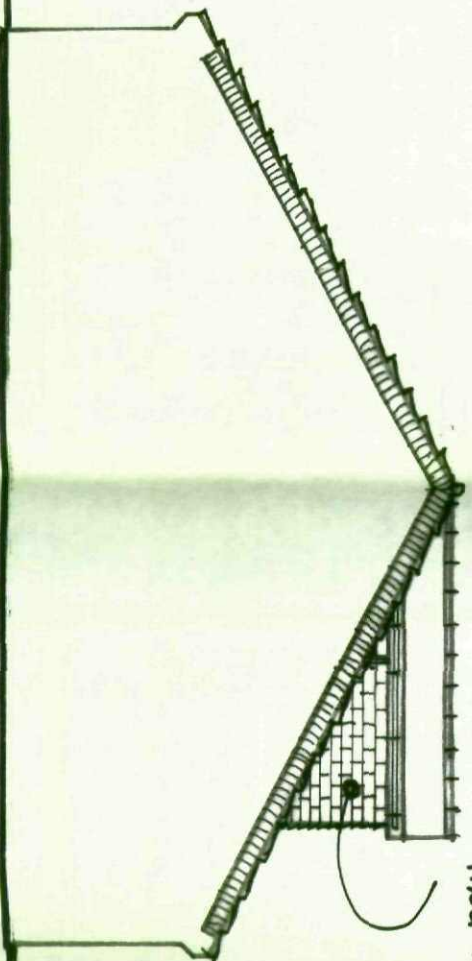

rear view (from cricket field).

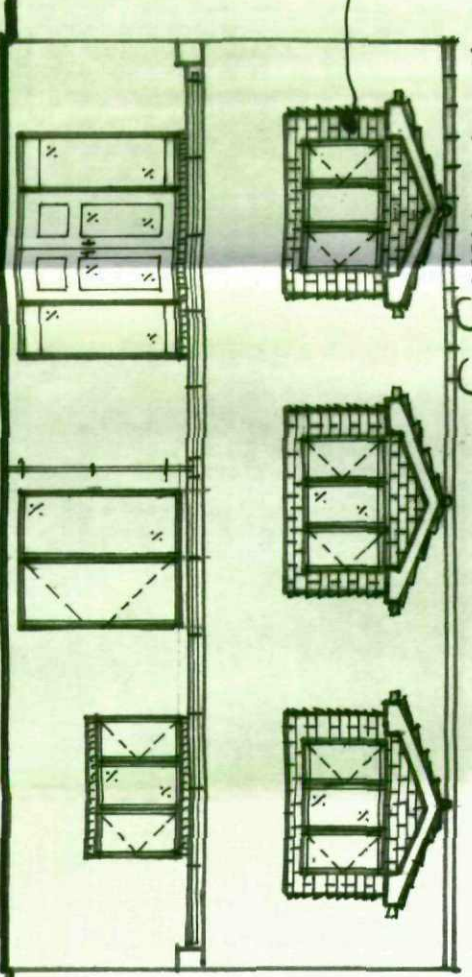

samples of facing materials i.e brickwork + roof tiles are to be submitted to and be agreed with local T&P officer prior to any ordering.

matching colour tile hanging

section scale 1:50m.

