


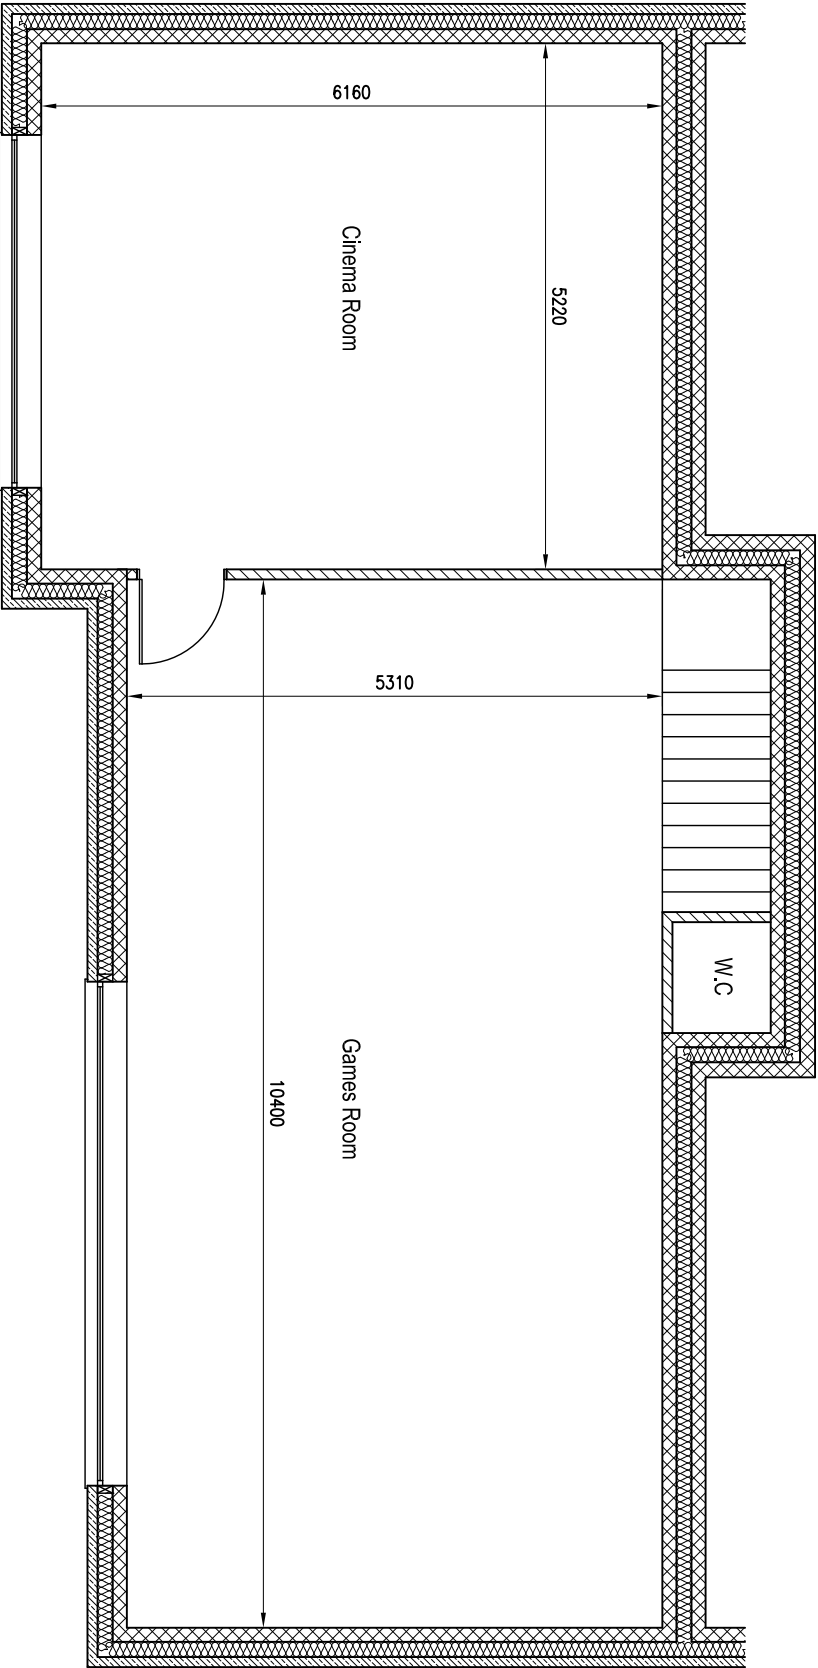

Lower Ground Floor Plan

Scale 1:75

					Client				
					Mr and Mrs Younger				
					Job Title				
					Proposed New Dwelling Woodroyd Gardens Wood Walk, Wombwell				
					Scale at A3 1:75				
					 E2A Designs Ltd 8 Pennine View Barnsley, S. Yorks. S74 0FL +44 (0) 1226 889 841 www.e2a-designs.co.uk				
					Drawing Title				
					Plot 5 Lower Ground Floor Plan				
					Drawing Status				
					PLANNING ISSUE				
Job No			Drawing No			Issue			
1000			P-03			-			