
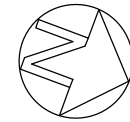
 


All dimensions to be checked on site prior to work commencing on site. Any discrepancies must be reported to MR+P

All dimensions to be checked on site prior to work commencing as this property has not been surveyed by MR+P. Any discrepancies must be reported to MR+P

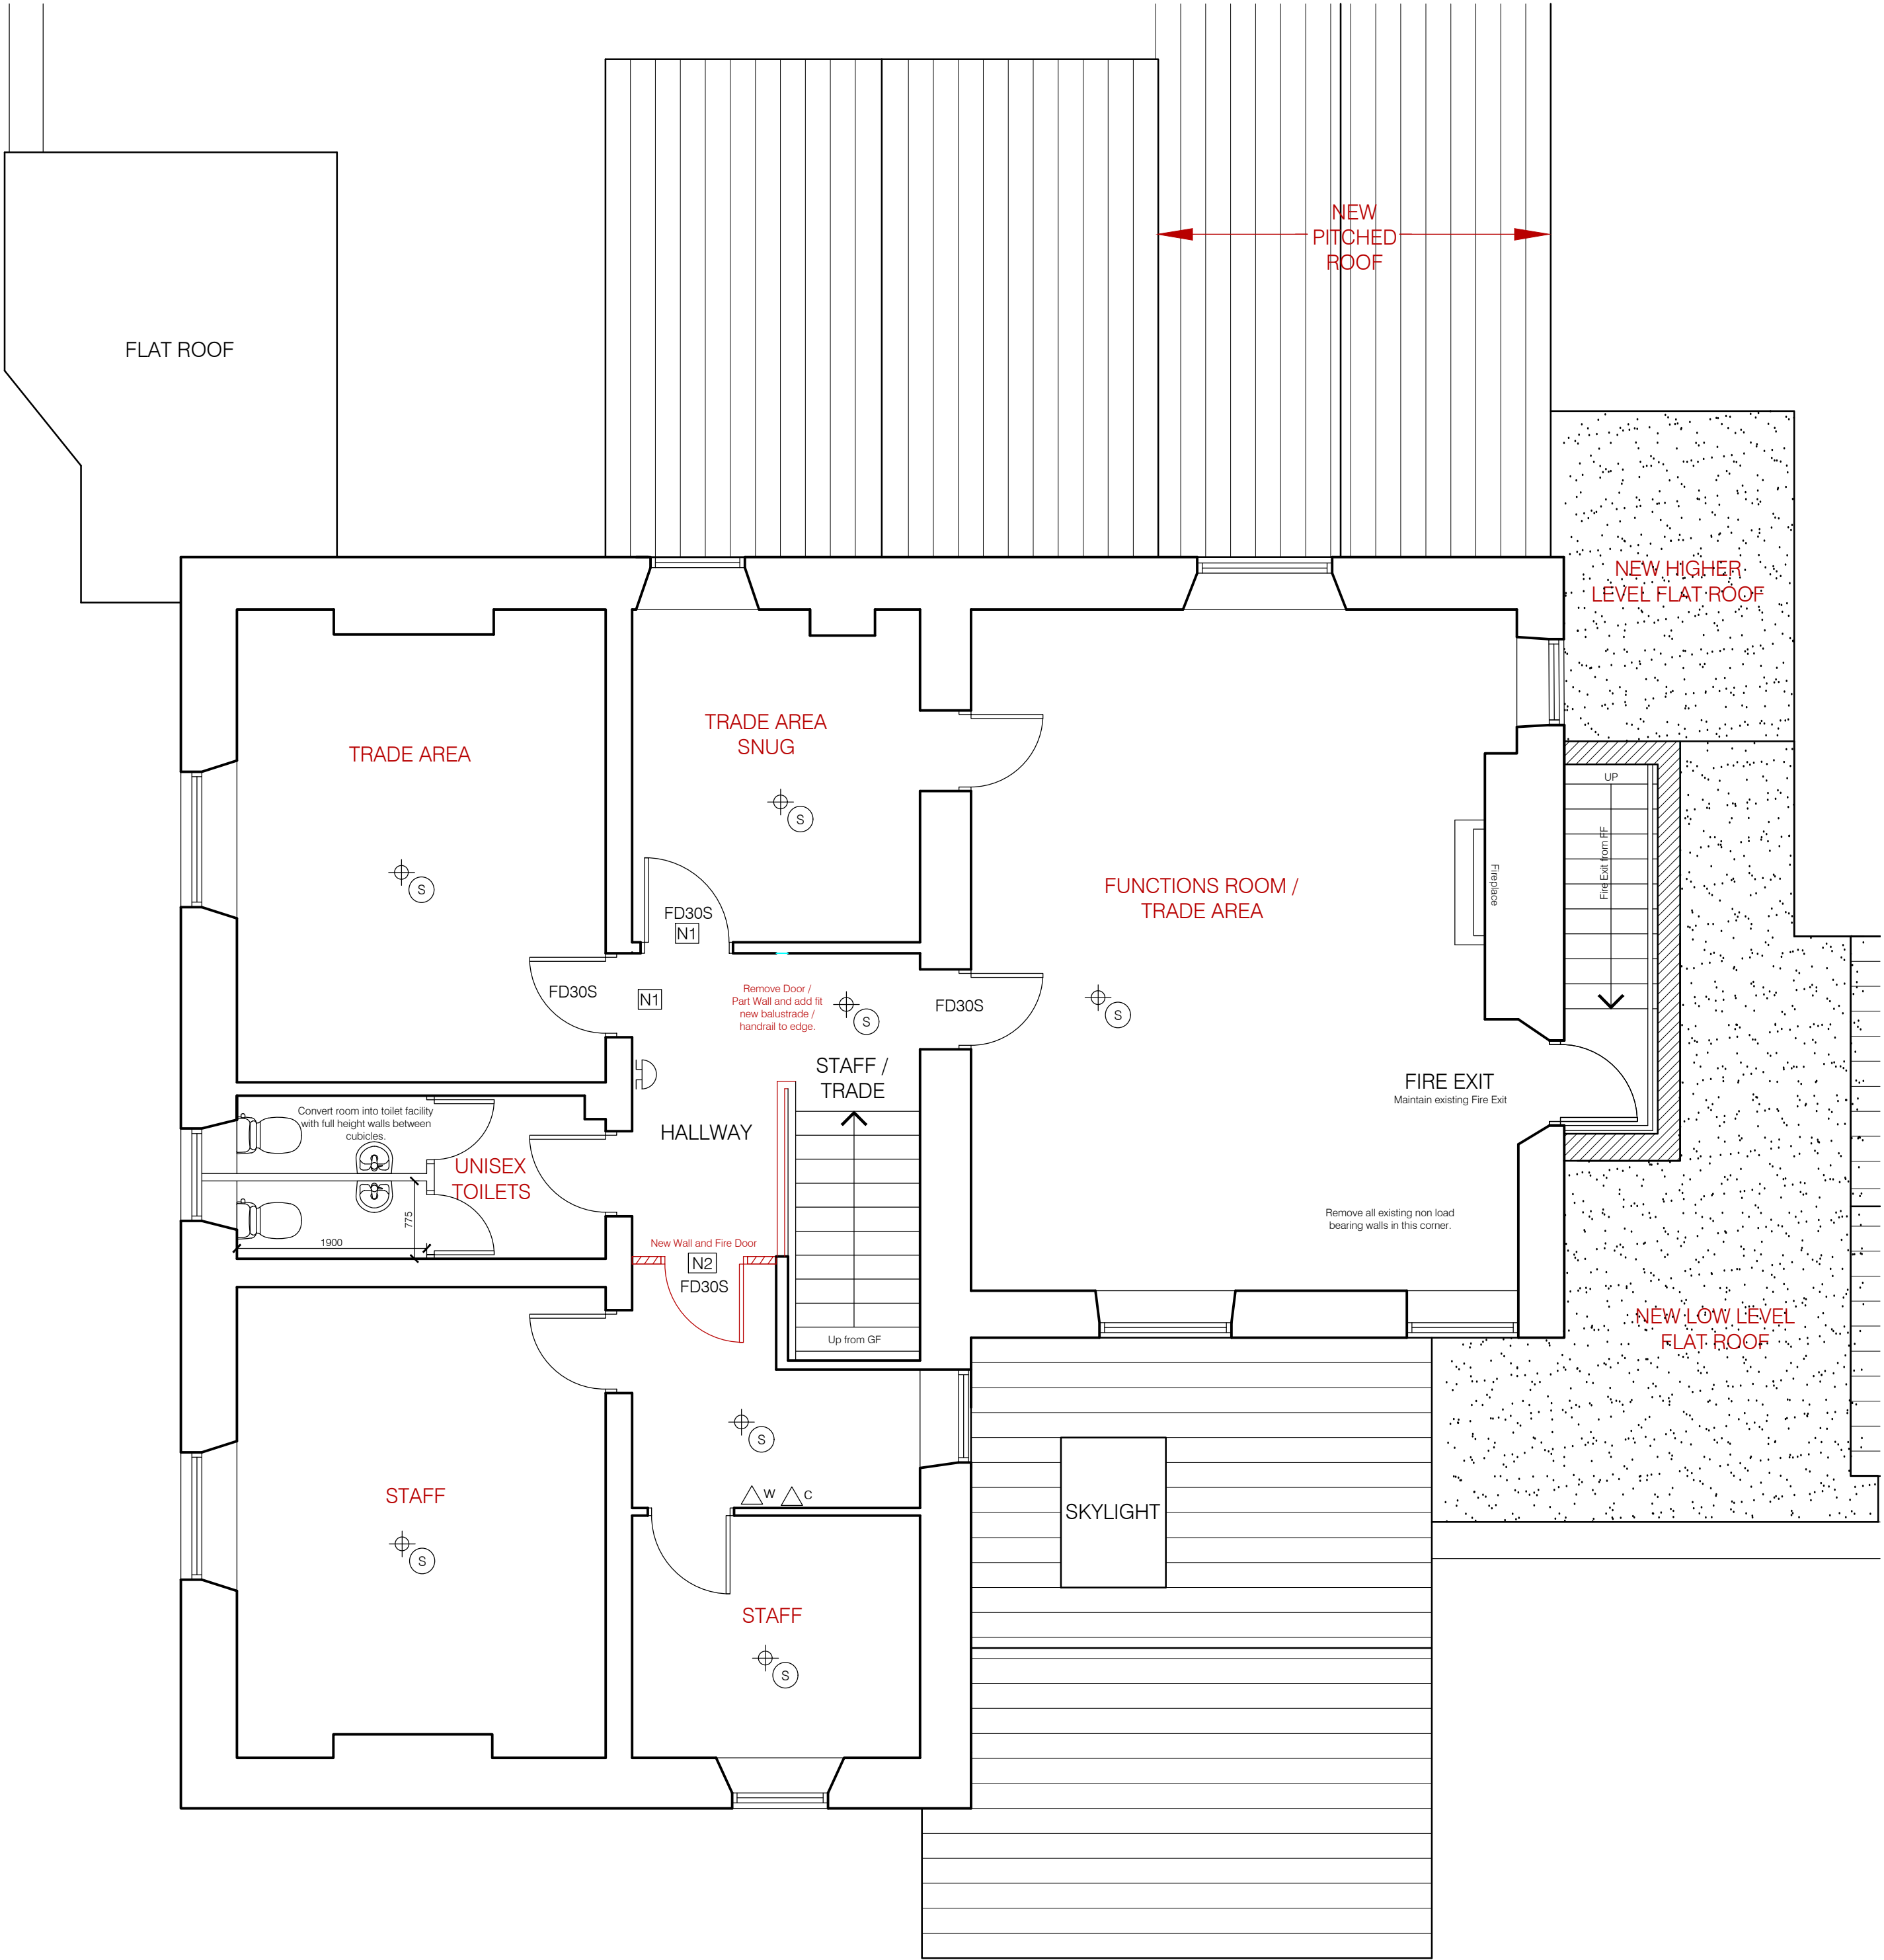

**MR+P**  
ARCHITECTS

MELLING RIDGEWAY + PARTNERS LTD  
CHARTER HOUSE MOORE STREET  
SHEFFIELD S3 7UR  
t: (0114) 2723321  
f: (0114) 2727395  
e: info@mrp-architects.co.uk

PROJECT  
THE MILTON ARMS  
ARMROYD LANE, ELSECAR  
BARNSELY, S74 8ES

TITLE  
PROPOSED FIRST FLOOR PLAN

DRAWING STATUS  
PLANNING

DRAWN BY: DJL

DATE: AUGUST 2018

SCALE: 1:50@A1

DRAWING No. 5838-406