




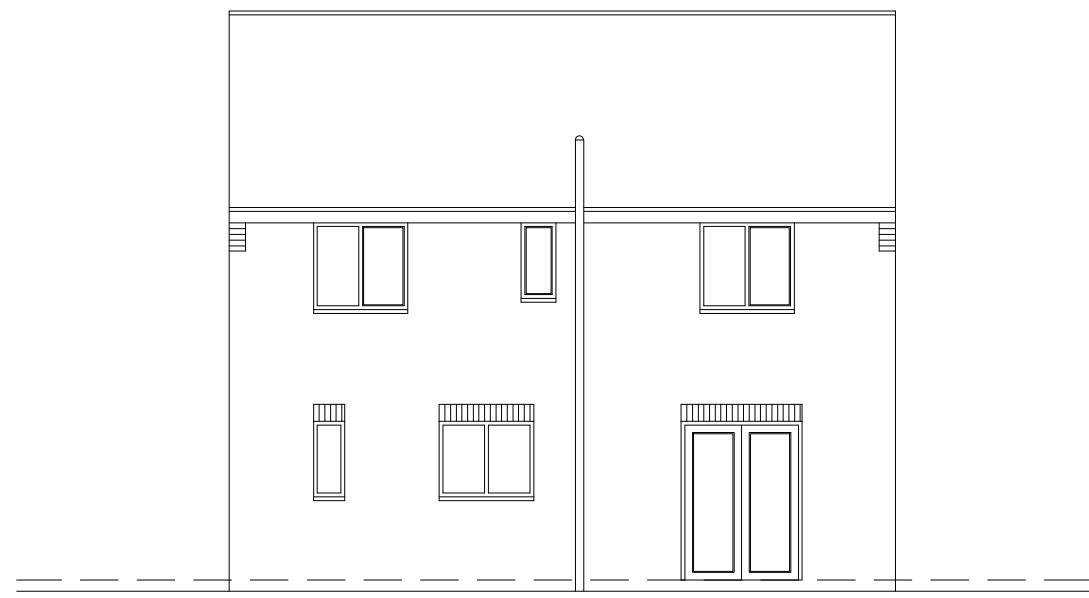

Existing Rear Elevation
Scale 1:100

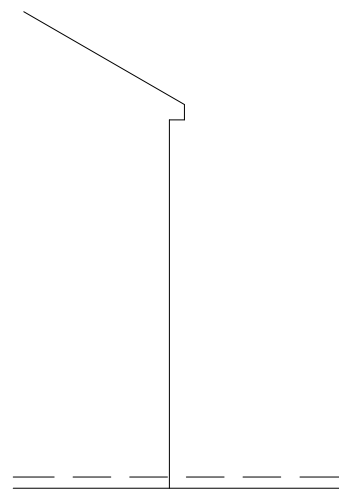


Existing Side Elevation
Scale 1:100

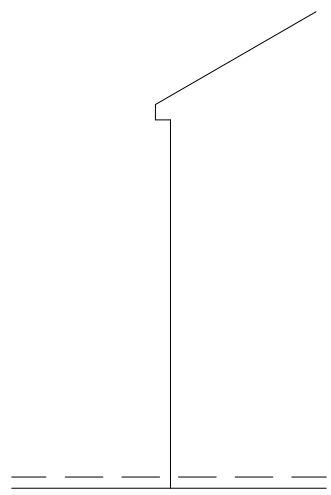


Existing Side Elevation
Scale 1:100




Proposed Rear Elevation
Scale 1:100

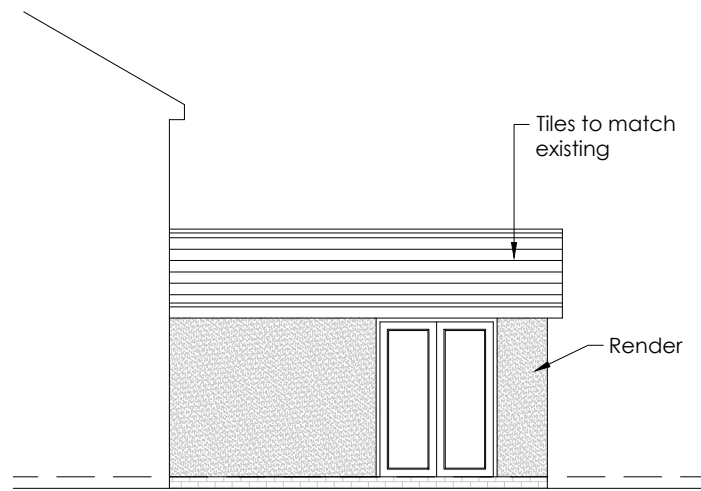


Proposed Side Elevation
Scale 1:100

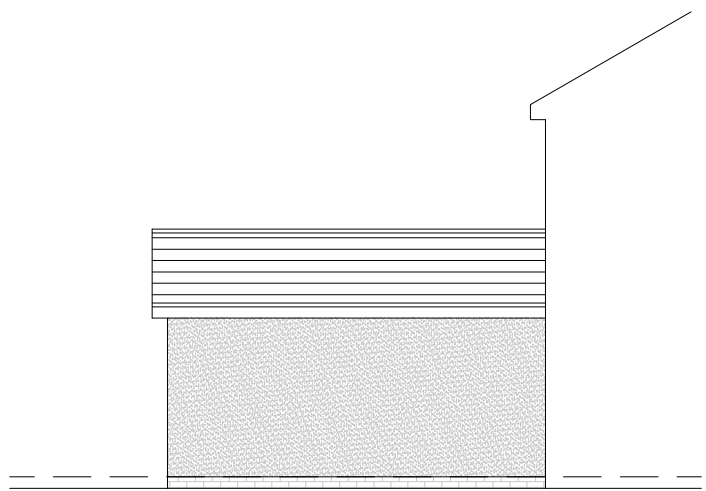


Proposed Side Elevation
Scale 1:100

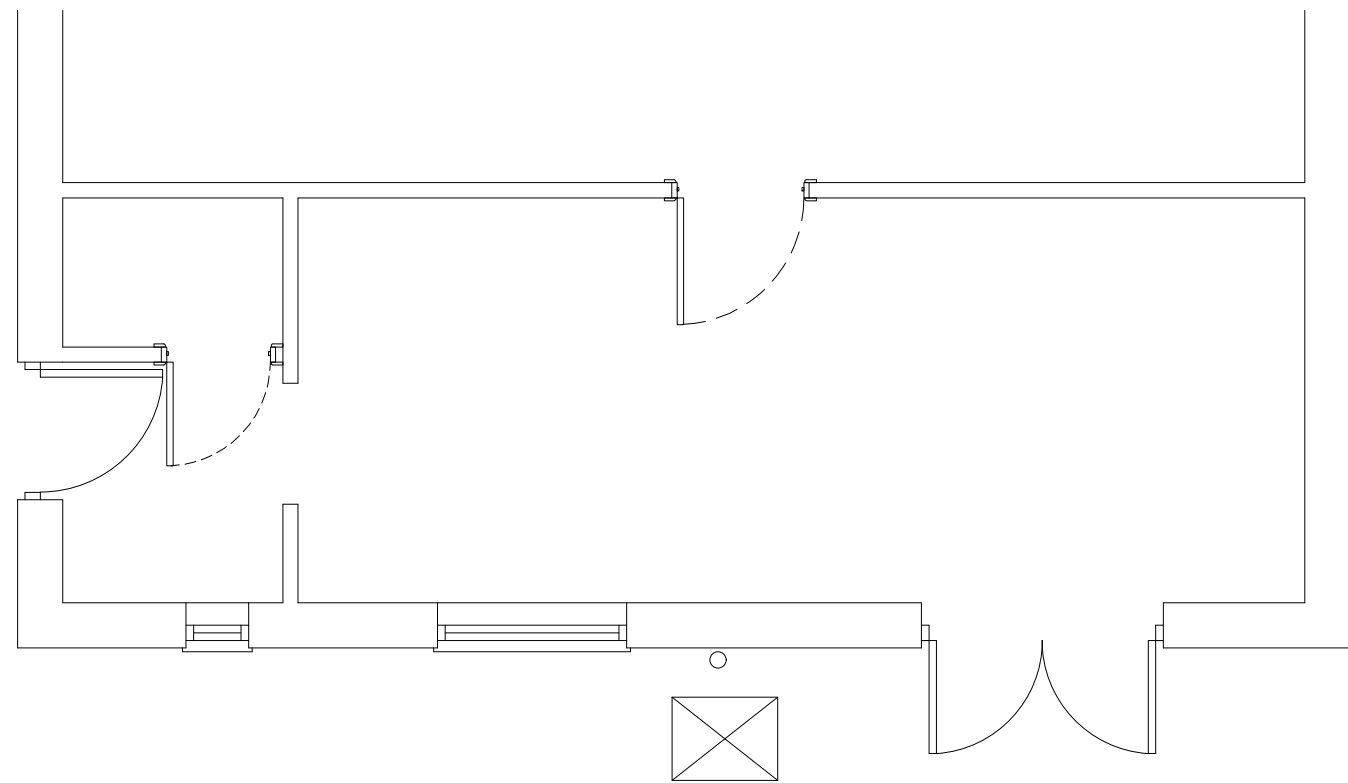


Existing Ground Floor Plan
Scale 1:50

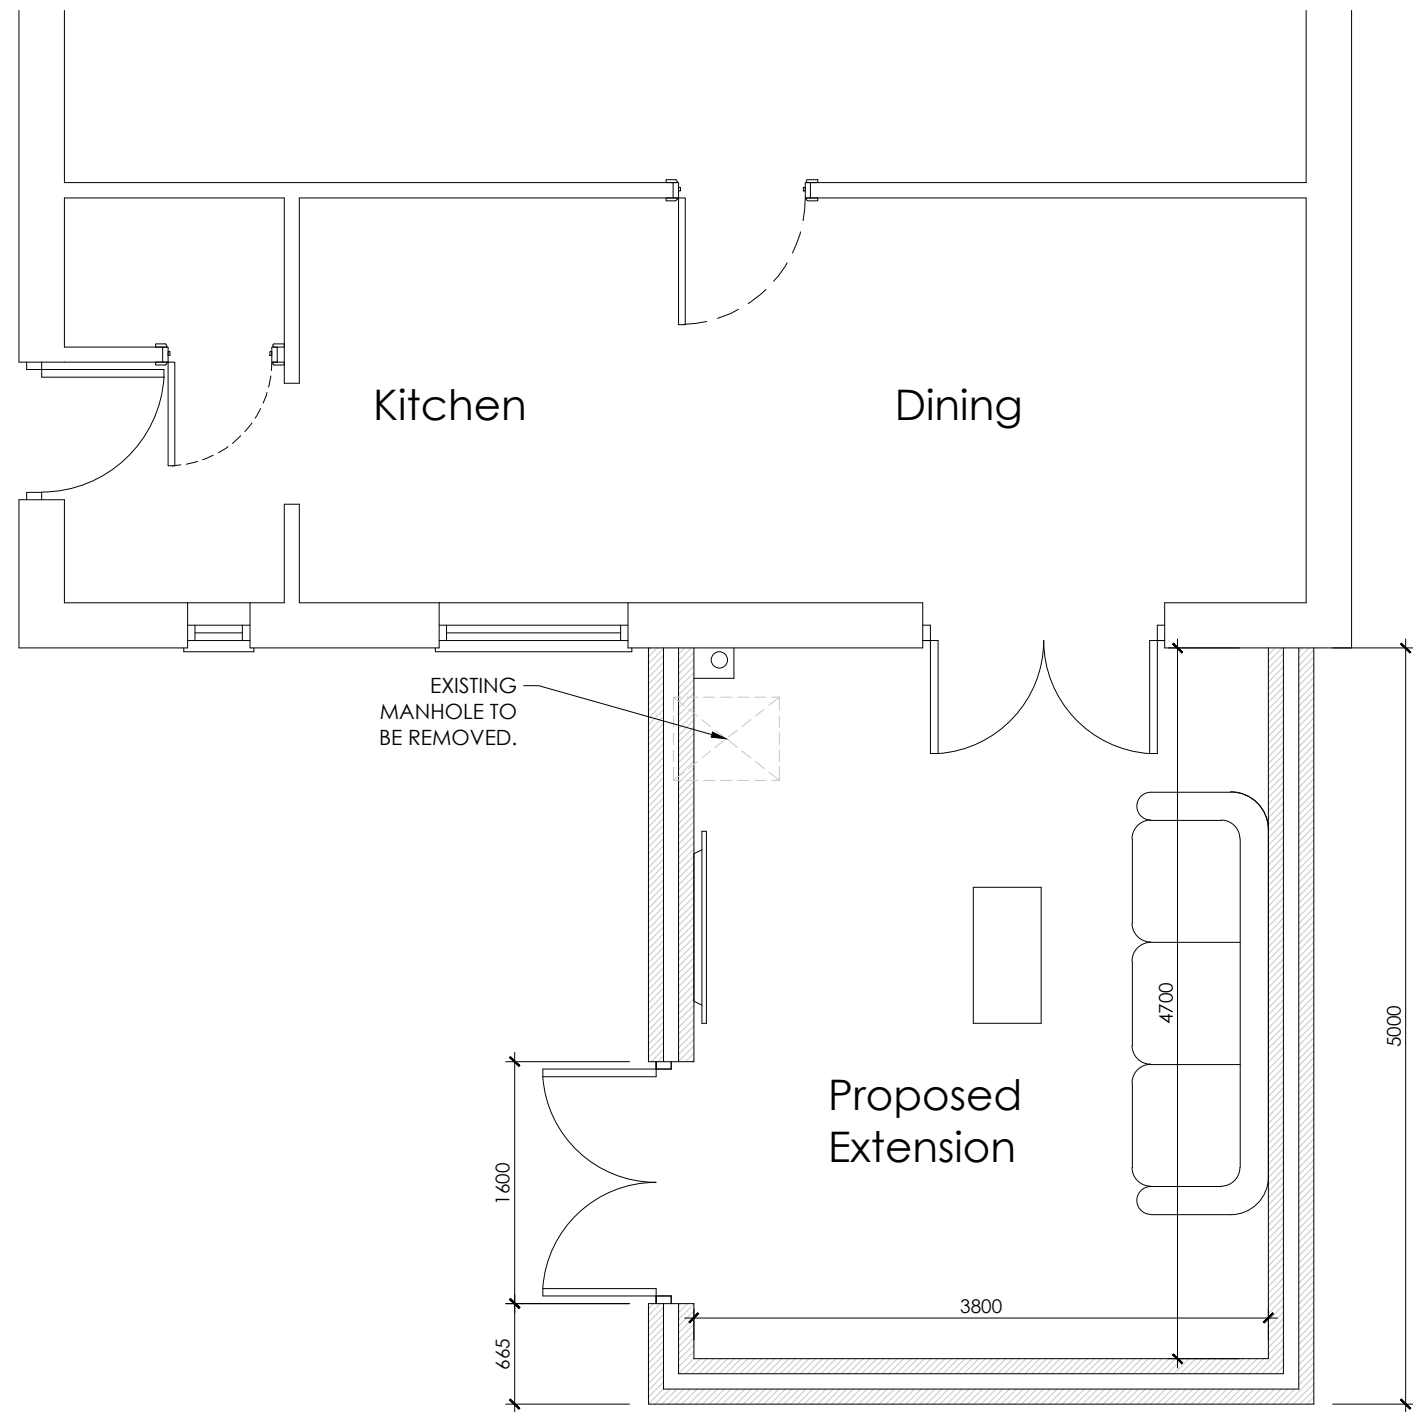

Proposed Ground Floor Plan
Scale 1:50

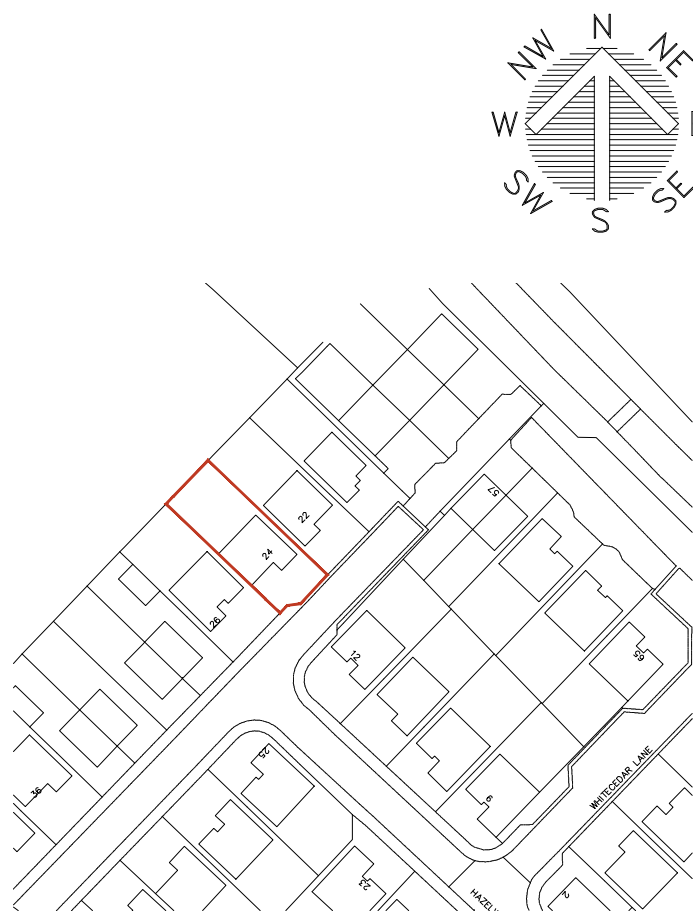

Location Plan
Scale 1:1250

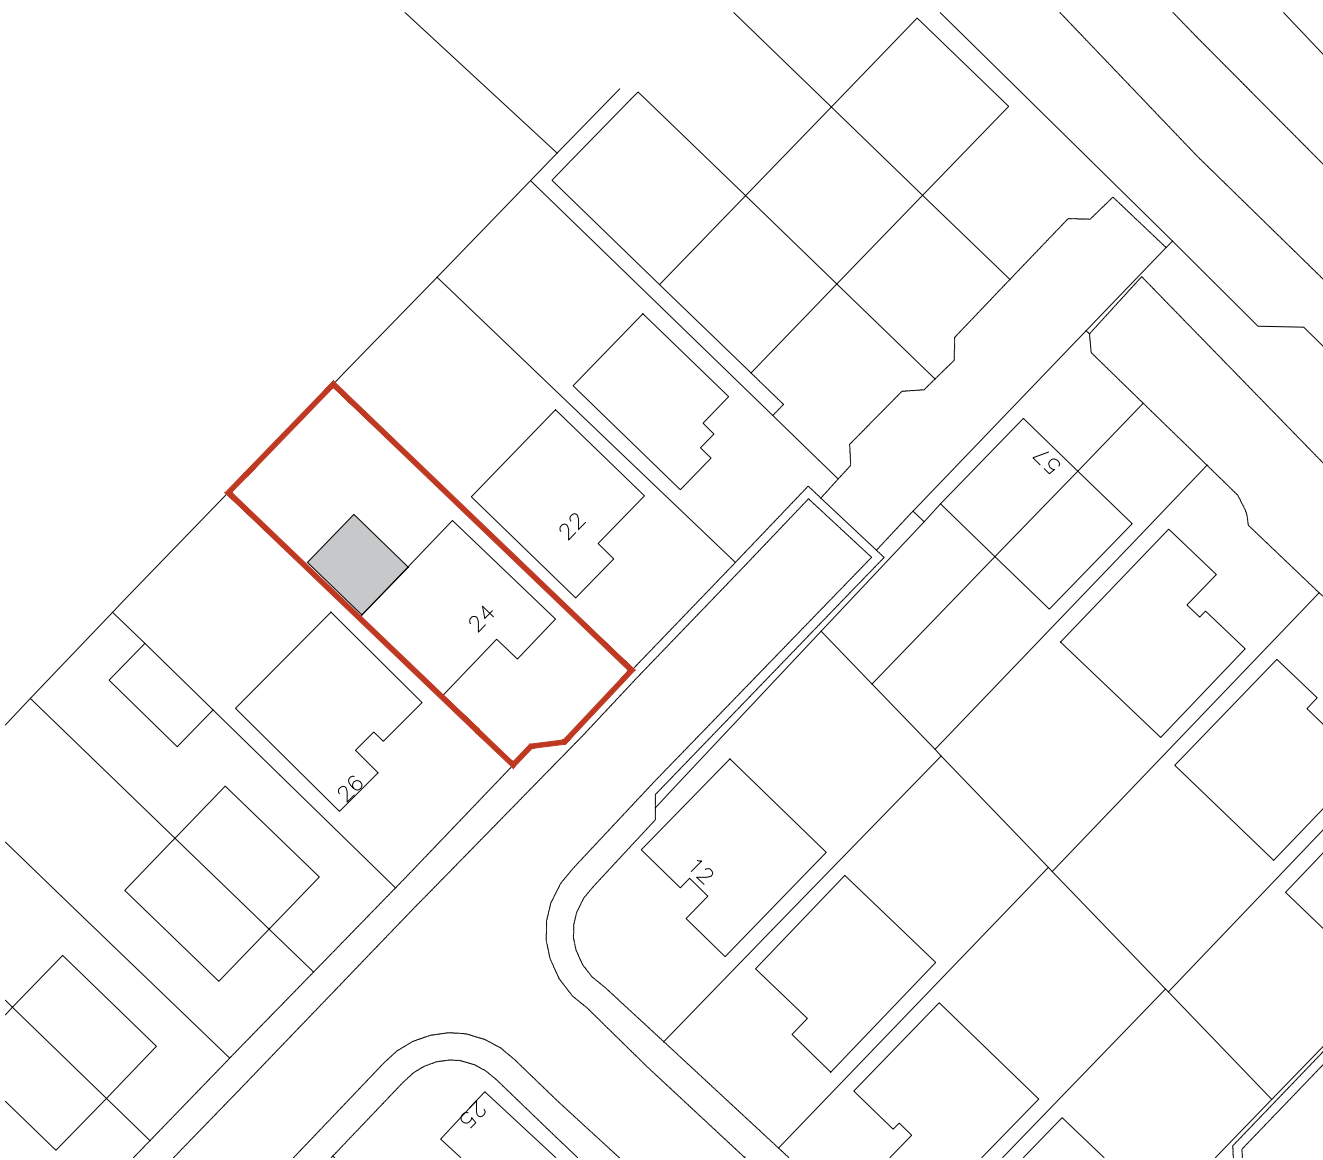

Site Plan
Scale 1:500

 White Agus PARTNERSHIP			OFFICE ONE 34 VICTORIA ROAD BARNSELEY. S70 2BU			Phone: 01226 208482 Fax: 01226 283030 Email: info@whiteaguspartnership.co.uk Web: www.whiteaguspartnership.co.uk		
ARCHITECTURAL SERVICES								
Project. PROPOSED EXTENSION AT 24 HAZLEWOOD DRIVE BARNSELEY, S71 5FS						Client. MR & MRS WILSON		
Drawing Title. PROPOSED PLANS AND ELEVATIONS						Date. FEBRUARY 2019	Scale. 1:50 @ A1	
						Ref. 18-191	Dwg. No. 01	Rev. A
Date	Suffix	Description	Date	Suffix	Description			
04/03/2019	A	REVISED TO CLIENTS REQUIREMENTS						