




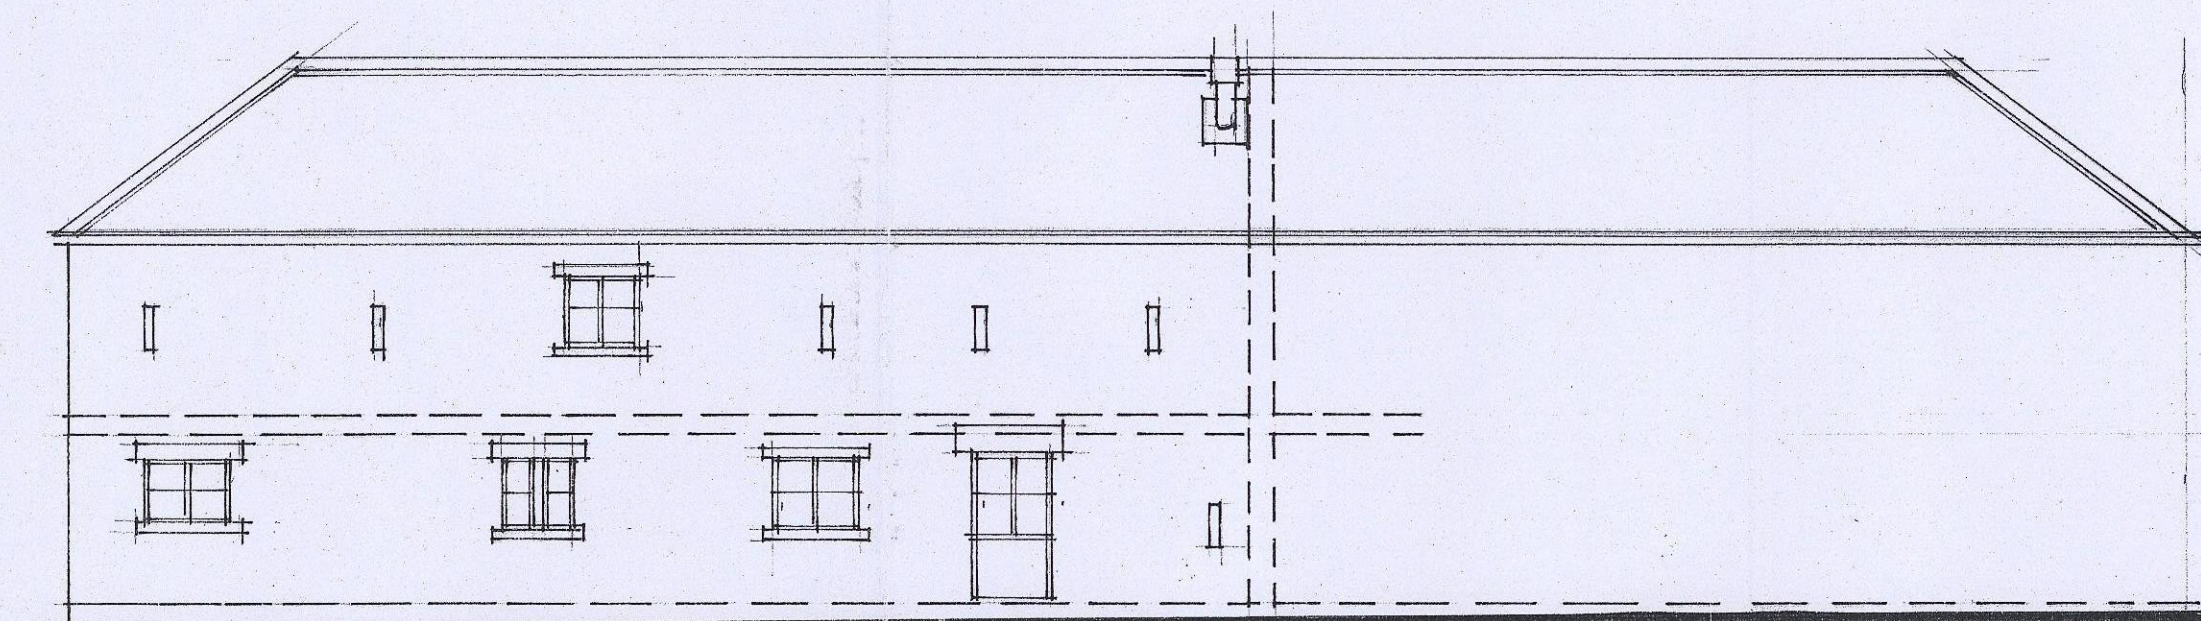


WEST ELEVATION

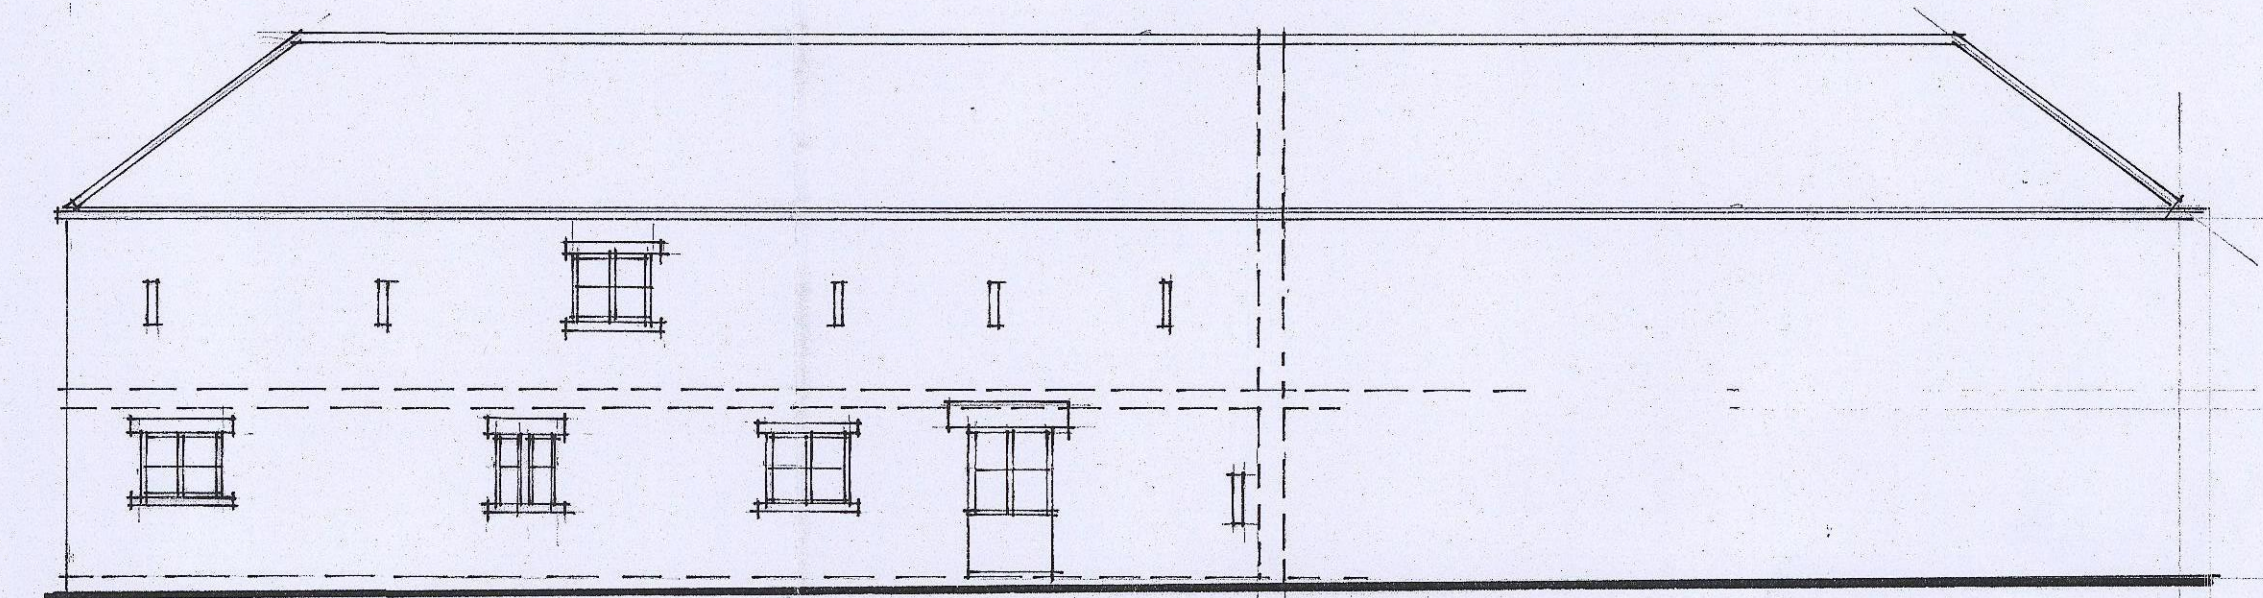


WEST ELEVATION

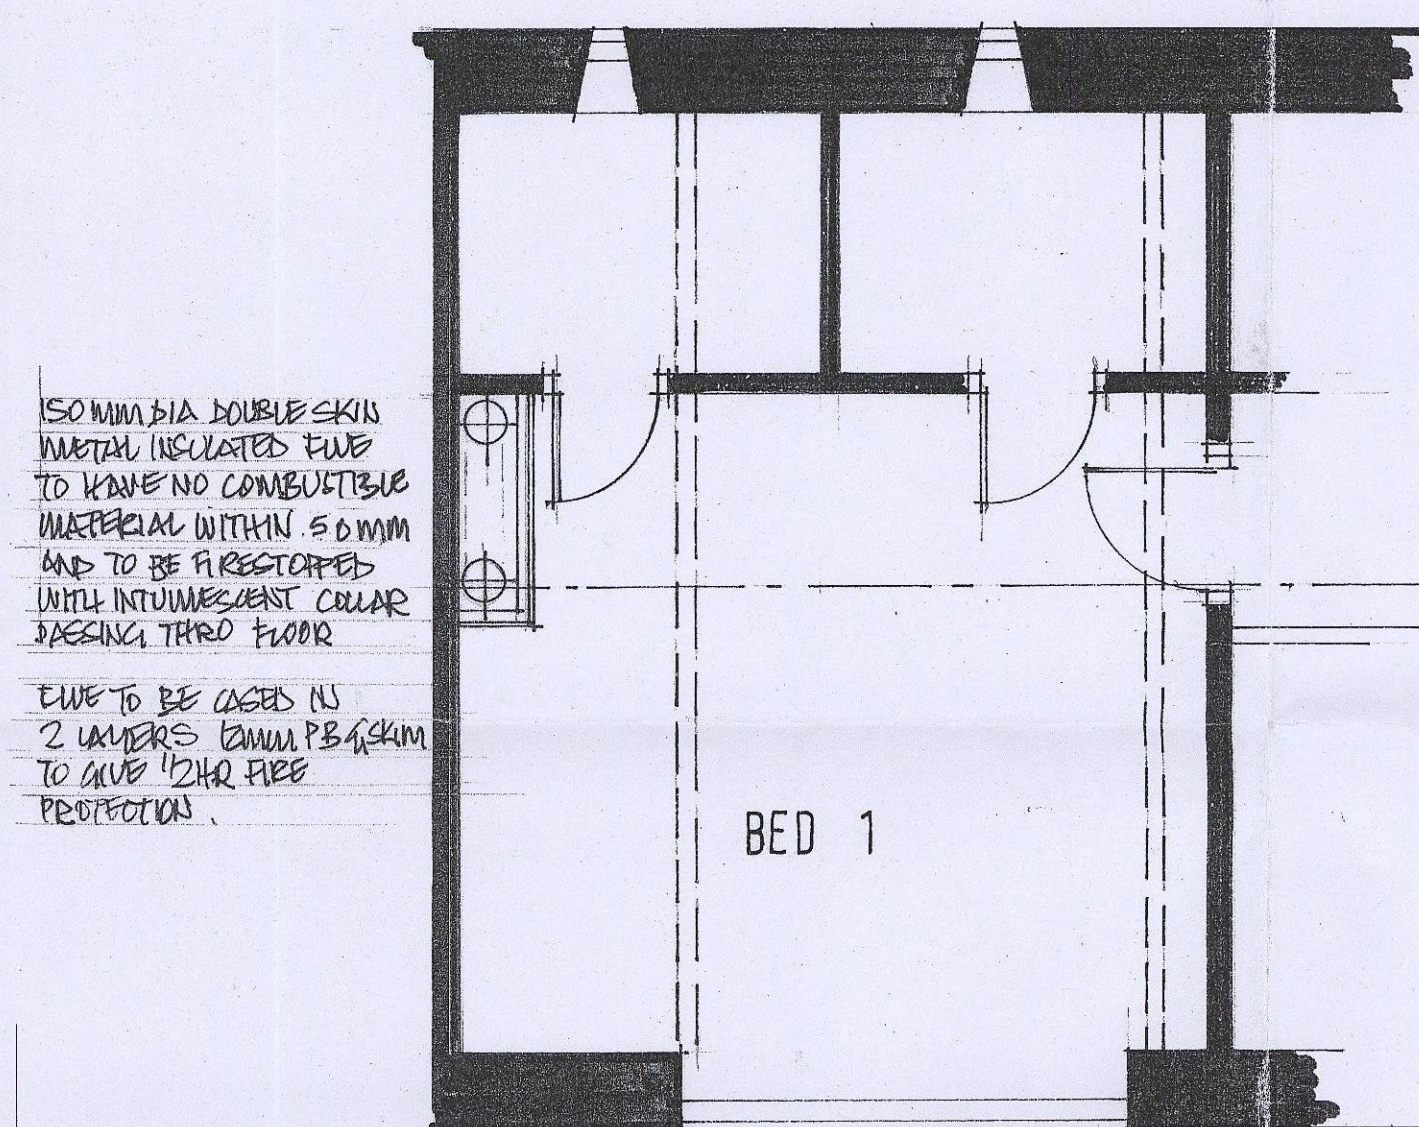


FIRST FLOOR PLAN

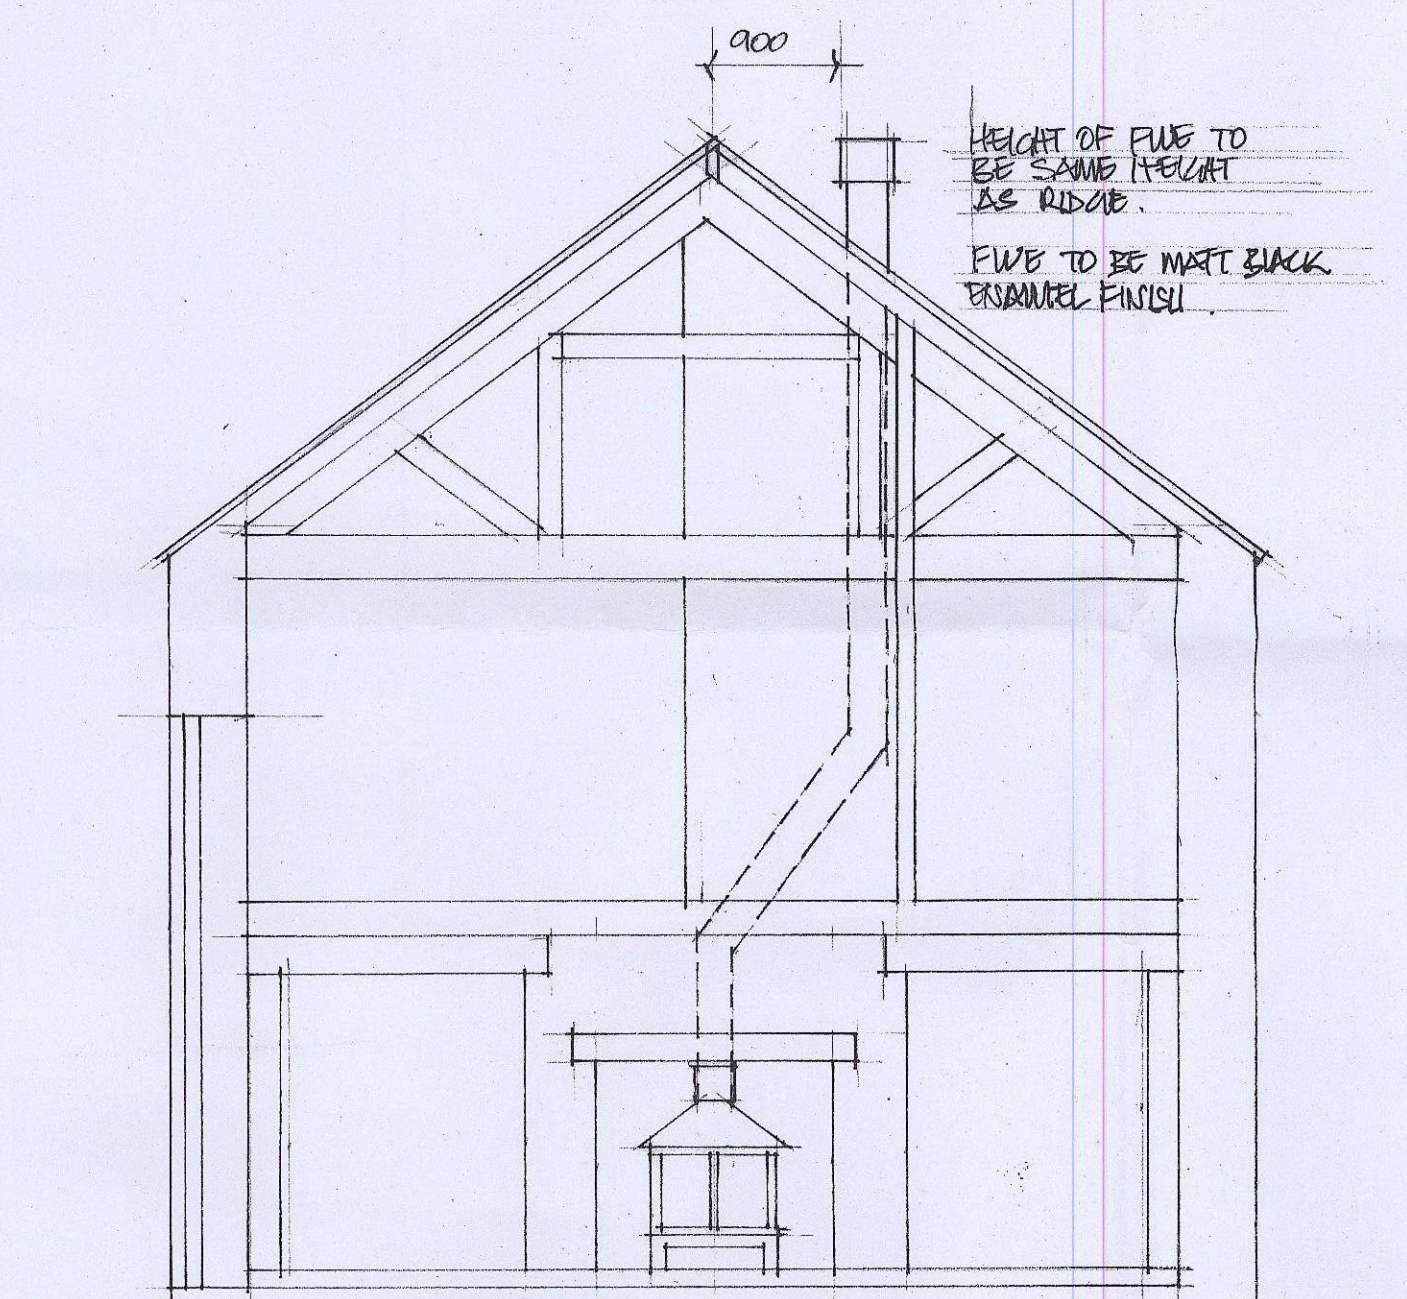


SECTION

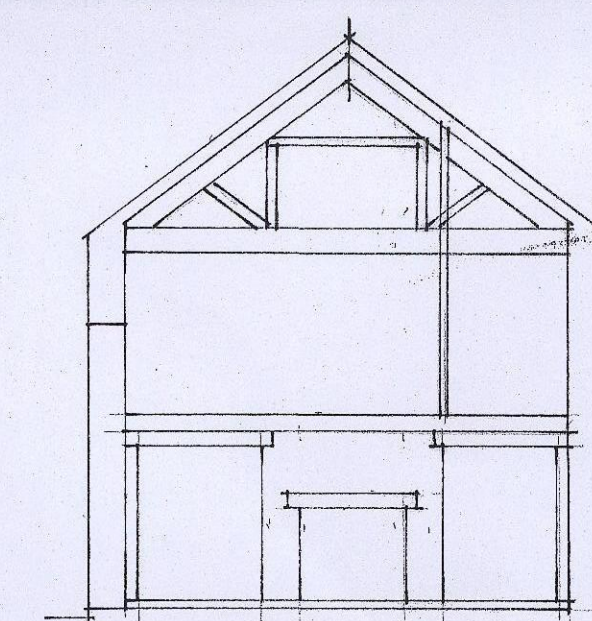


SECTION A

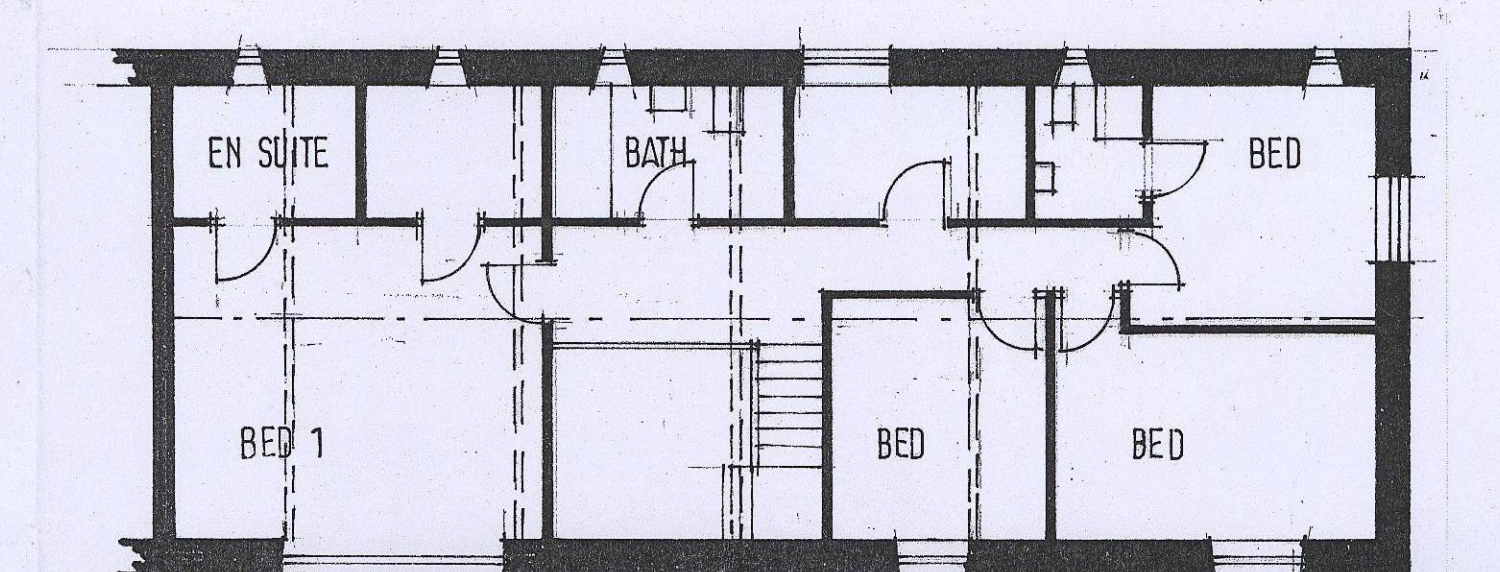

FIRST FLOOR PLAN

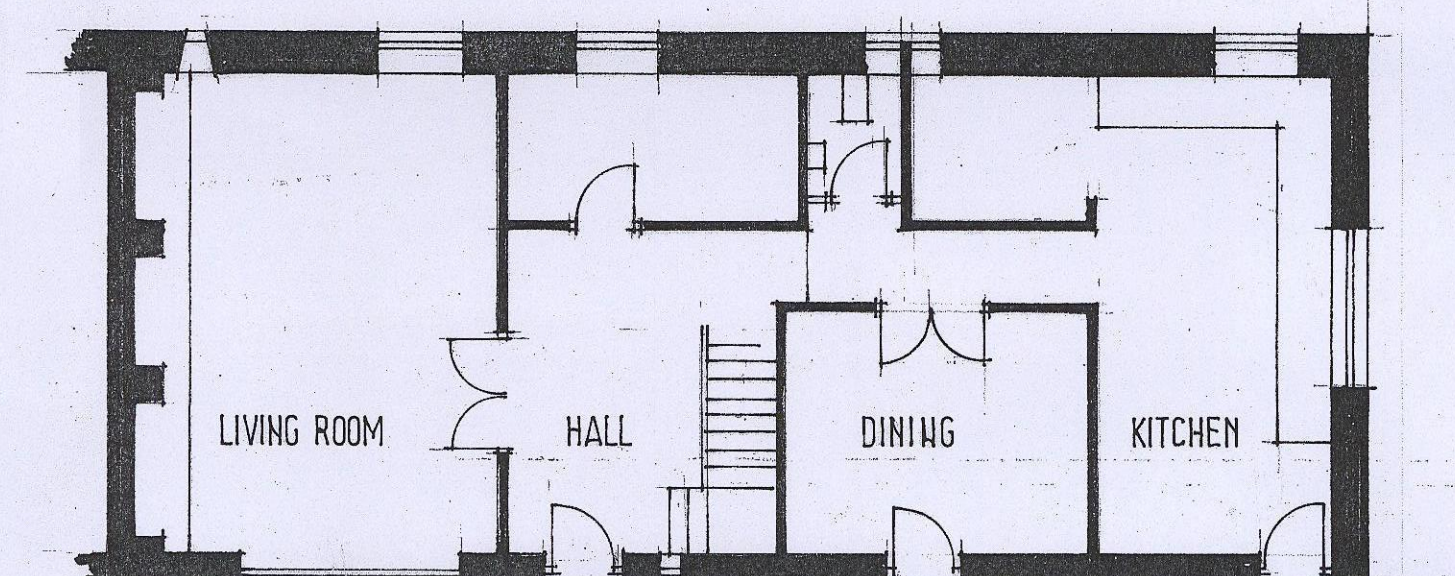


GROUND FLOOR PLAN

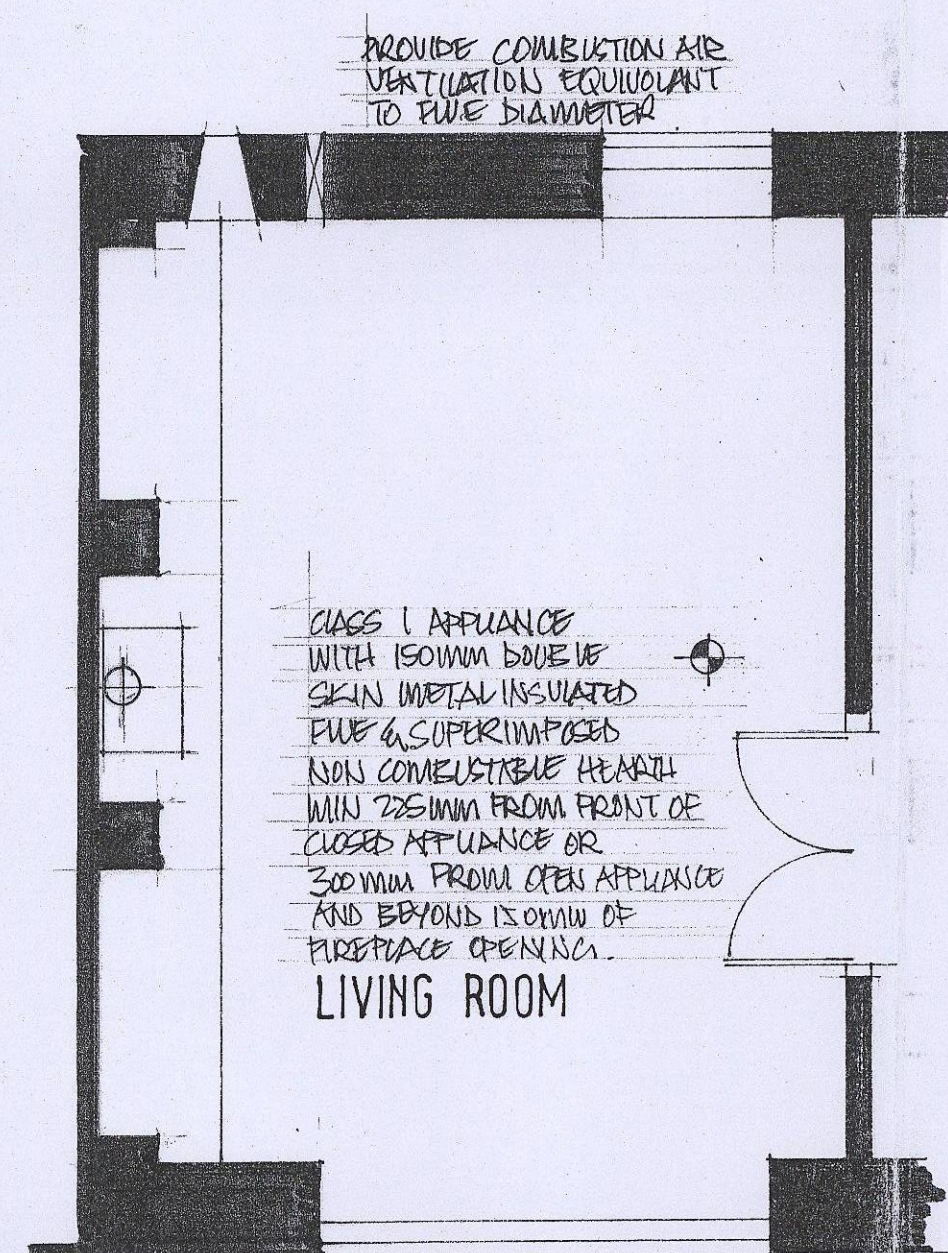


GROUND FLOOR PLAN

⊕ INDICATES SMOKE ALARM TO BS 5446 LINKED ON SEPARATELY FUSED LOW VOLTAGE CIRCUIT VIA WIRING TRANSFORMER WITH BATTERY BACKUP

FIRE IN APPLIANCE TO BE INSTALLED IN ACCORDANCE WITH PART 3 APPROVED DOCUMENT 4 IN ACCORDANCE WITH BS 1856 & HAVE SPEC PLATE DISPLAYED.

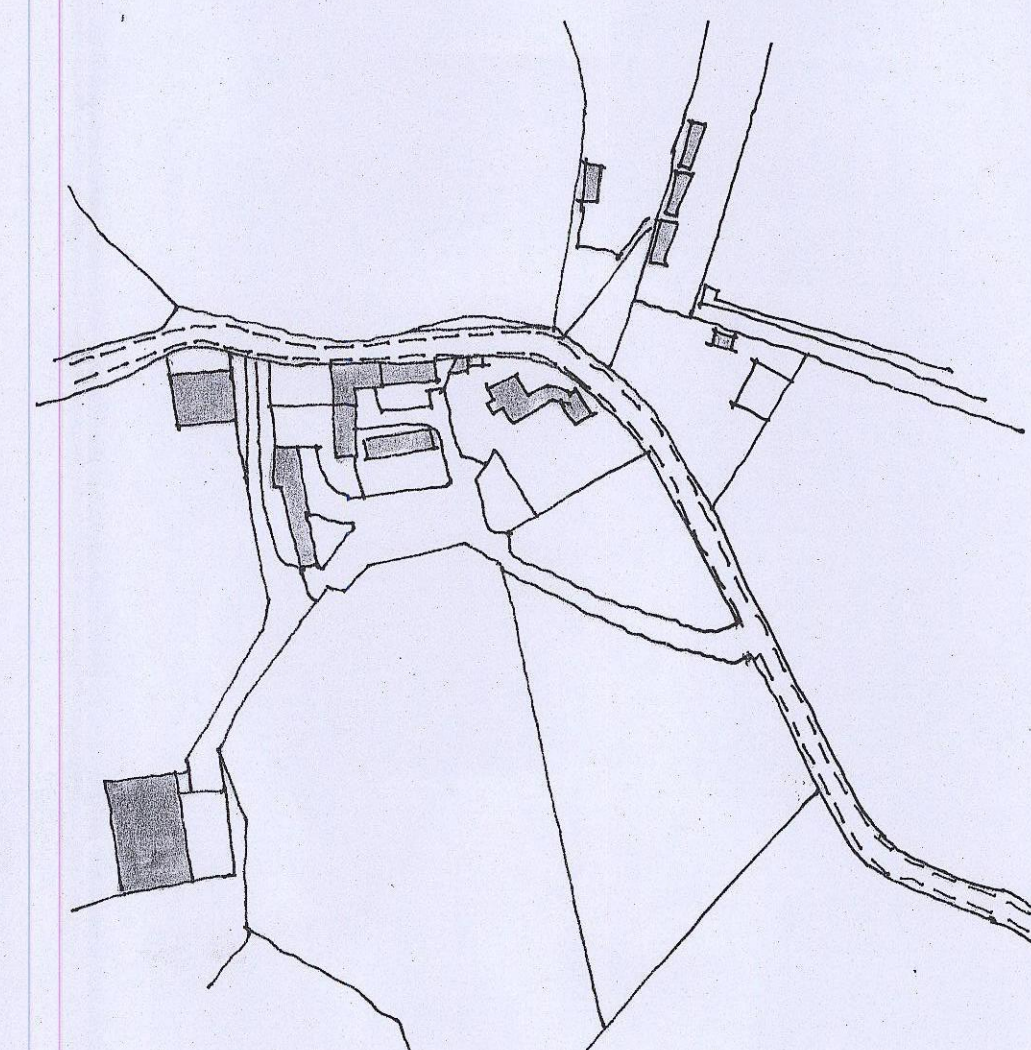

LOCATION PLAN 1:2500

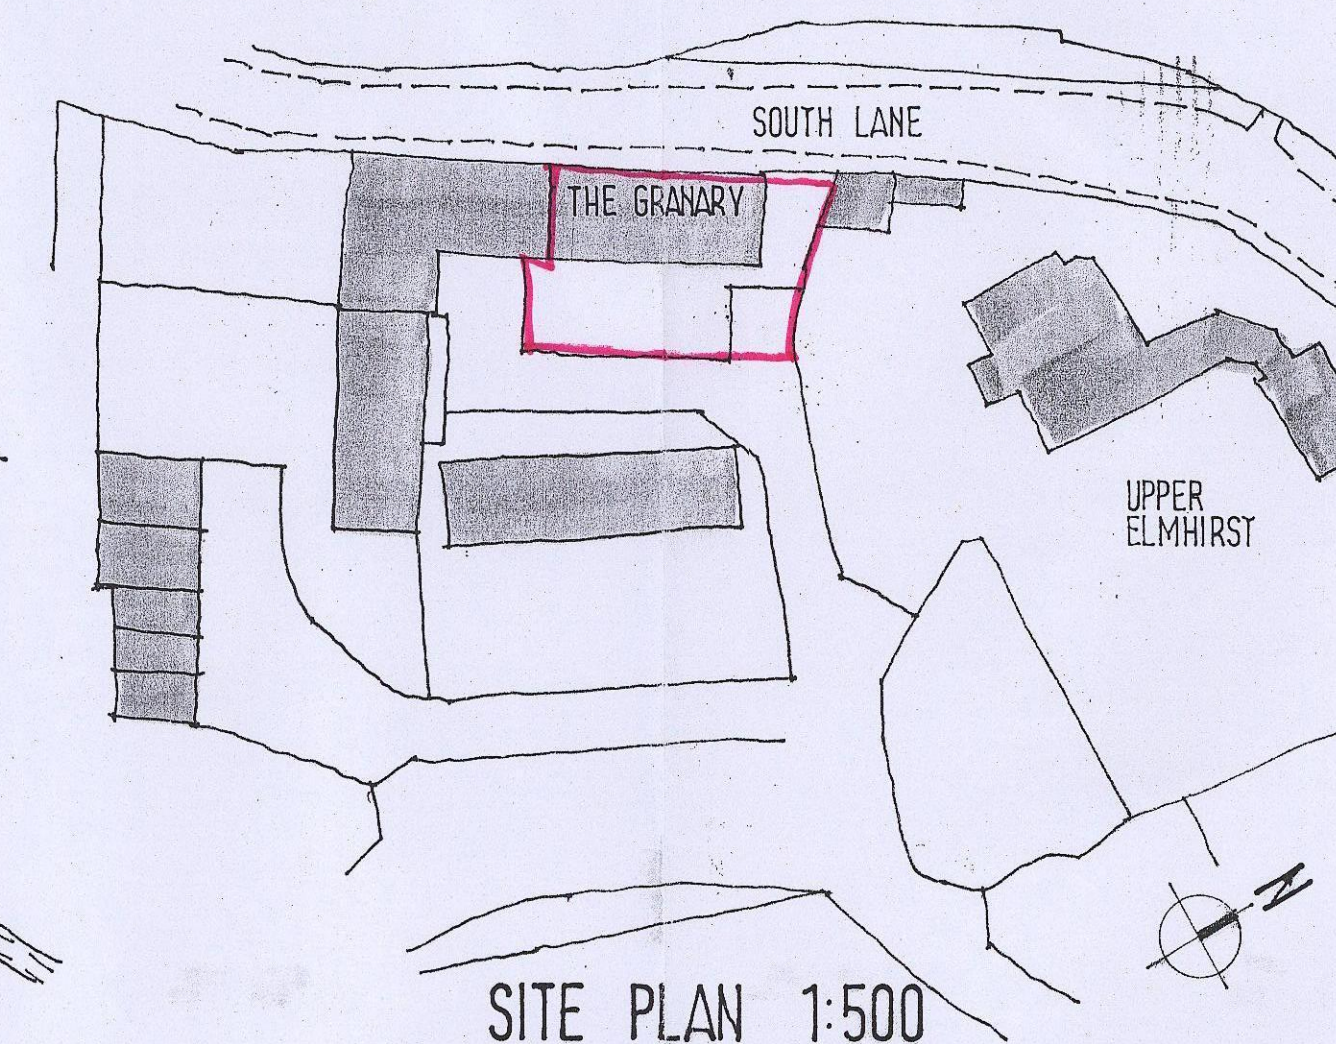

SITE PLAN 1:500

Received by:
ORIGINAL COPY
28 AUG 2014

Ref.	Revision	Date
Client		

MR & MRS B LOVIDGE

Project
THE GRANARY
ELMHIRST FARM
SOUTH LANE
CAWTHORNE

Title
DETAILED PROPOSALS

Scale: 1:100 Drawn: SL
Date: AUG 14 Drawing No: V/2/1

BDS

BUILDING DESIGN SERVICES
15 Hunters Avenue Barnsley S70 6PL
TEL: 01226 733224