




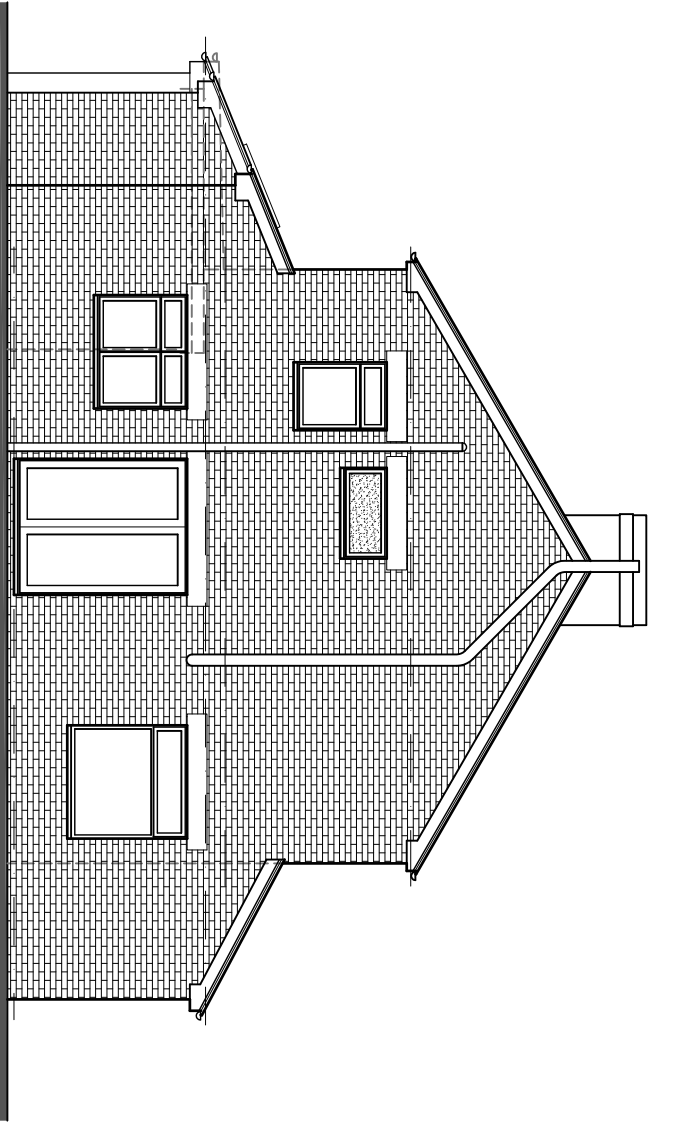

side elevation Scale: 1/100


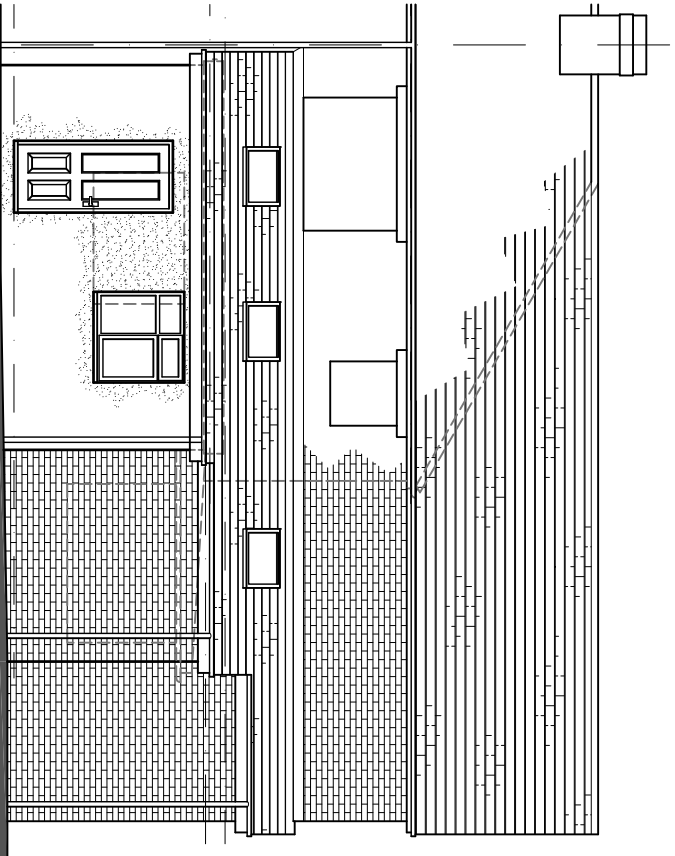


rear elevation Scale: 1/100

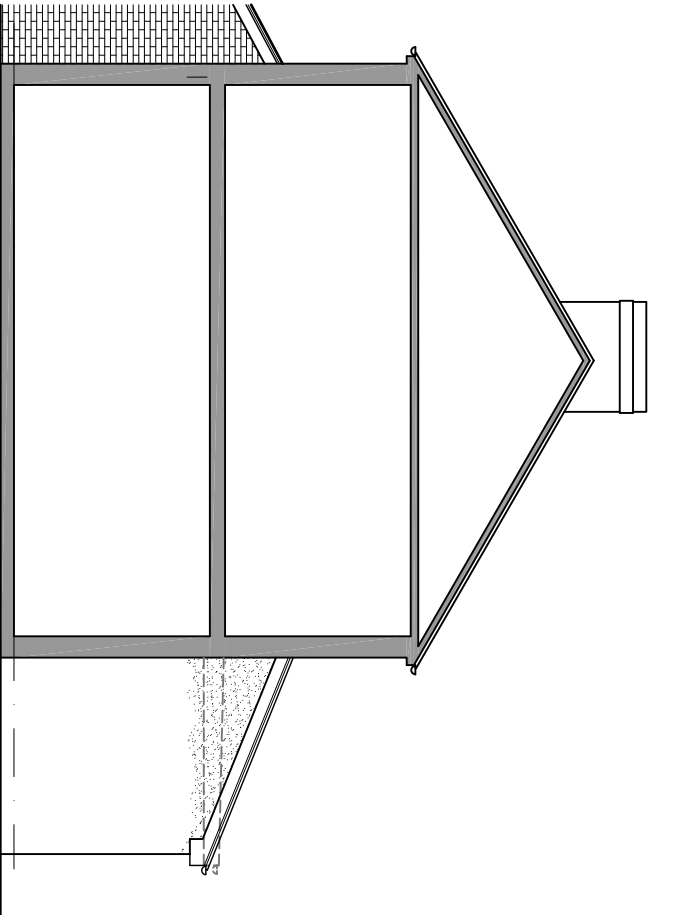


side elevation Scale: 1/100


Artificial slates (Marley Riverdale or equal) - colour to match main house roof.

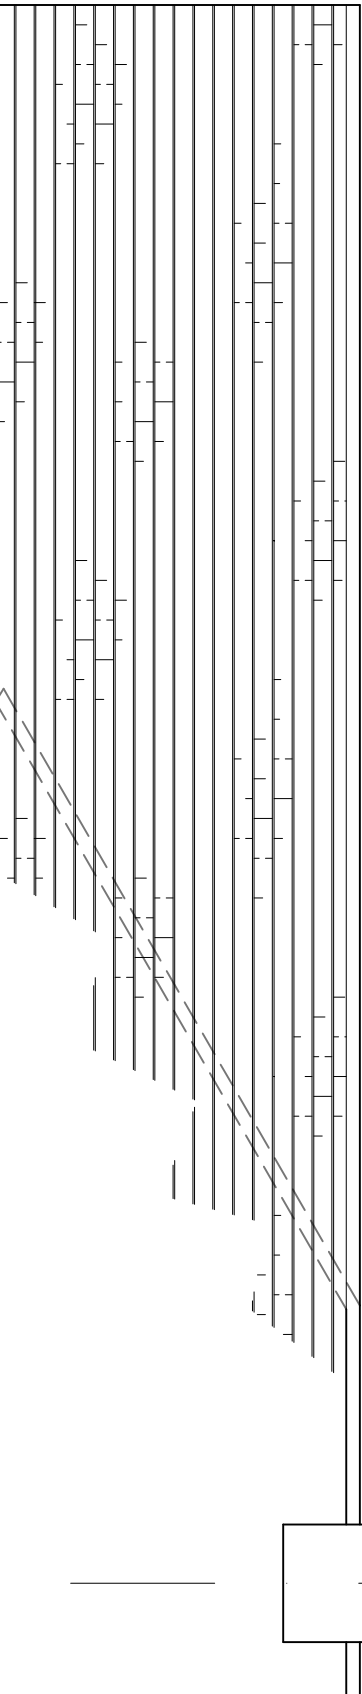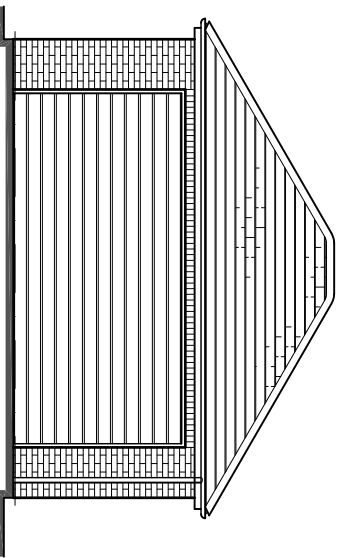

garage
front elevation Scale: 1/100

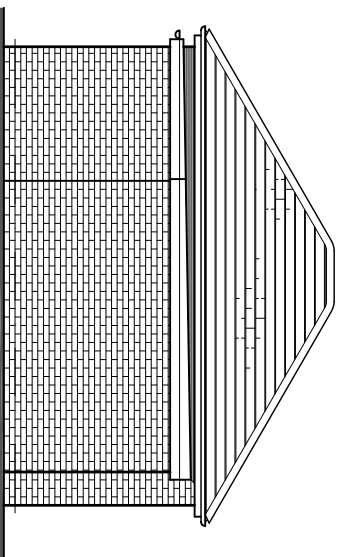


garage
rear elevation Scale: 1/100

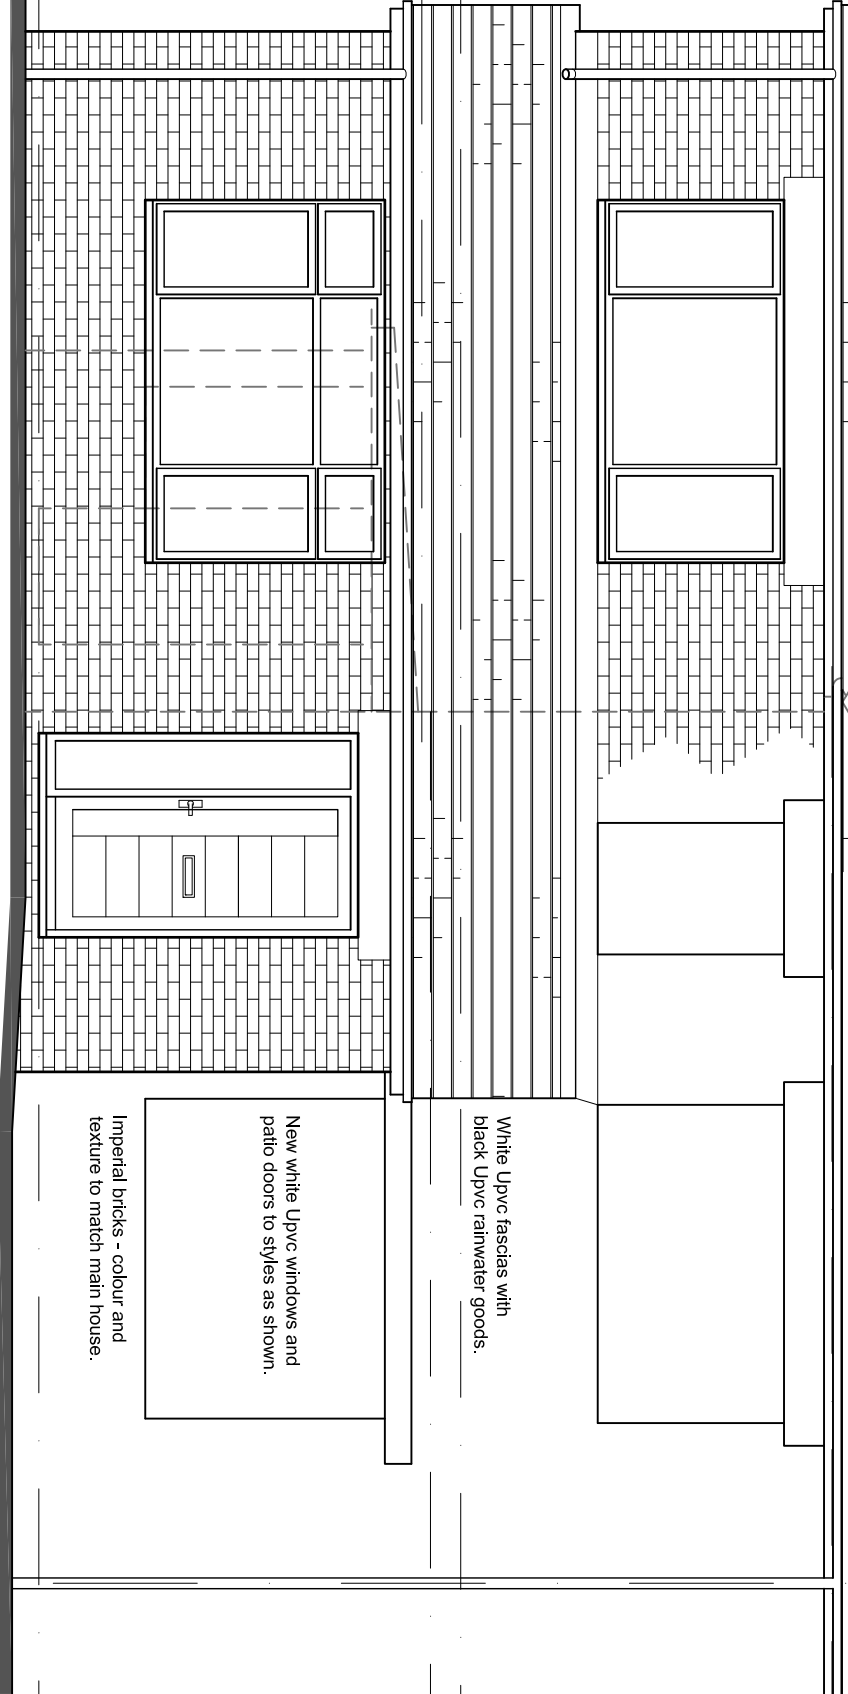


White Upvc fascias with black Upvc rainwater goods.

New white Upvc windows and patio doors to styles as shown.

Imperial bricks - colour and texture to match main house.

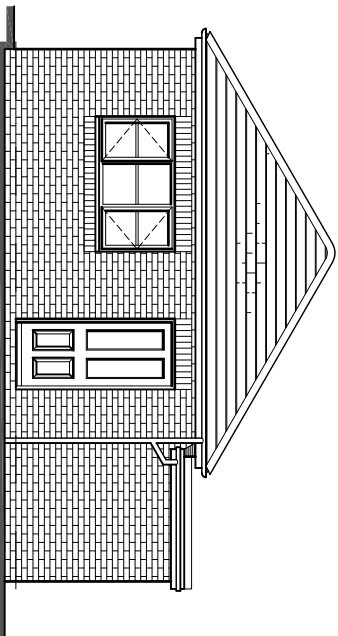

garage
side elevation Scale: 1/100

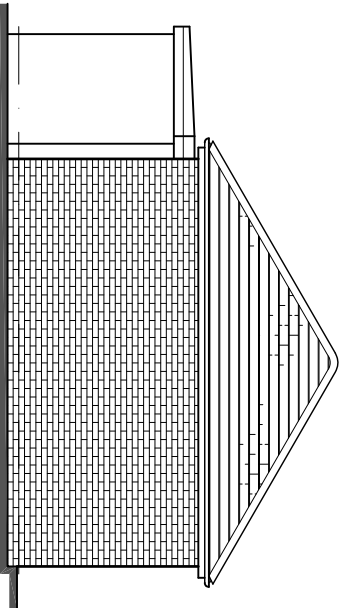

garage
side elevation Scale: 1/100

REVISION:

PROPOSED ELEVATIONS

PROJECT
PROPOSED EXTENSION
AT
16 MOUNT CRESCENT
HOYLAND
BARNSELEY
S74 0HG

FOR

MISS L BROOKES

SCALE (A3) DATE DRAWN
1/50 MAY 2014 TTB

PROJECT NO	DRAWING NO	REVISION
258	04	-

Barber Design Limited

21 Mountbatten Drive
Burncross
Sheffield
S35 1WF

Tel: (0114) 2460608
Mob: 0776 7072109
Email: todd@barberdesignltd.co.uk

© COPYRIGHT EXISTS ON THE DESIGNS AND INFORMATION SHOWN ON THIS DRAWING
All dimensions to be verified on site prior to commencing any work DO NOT SCALE FROM DRAWING