




front elevation

side elevation

rear elevation

side elevation

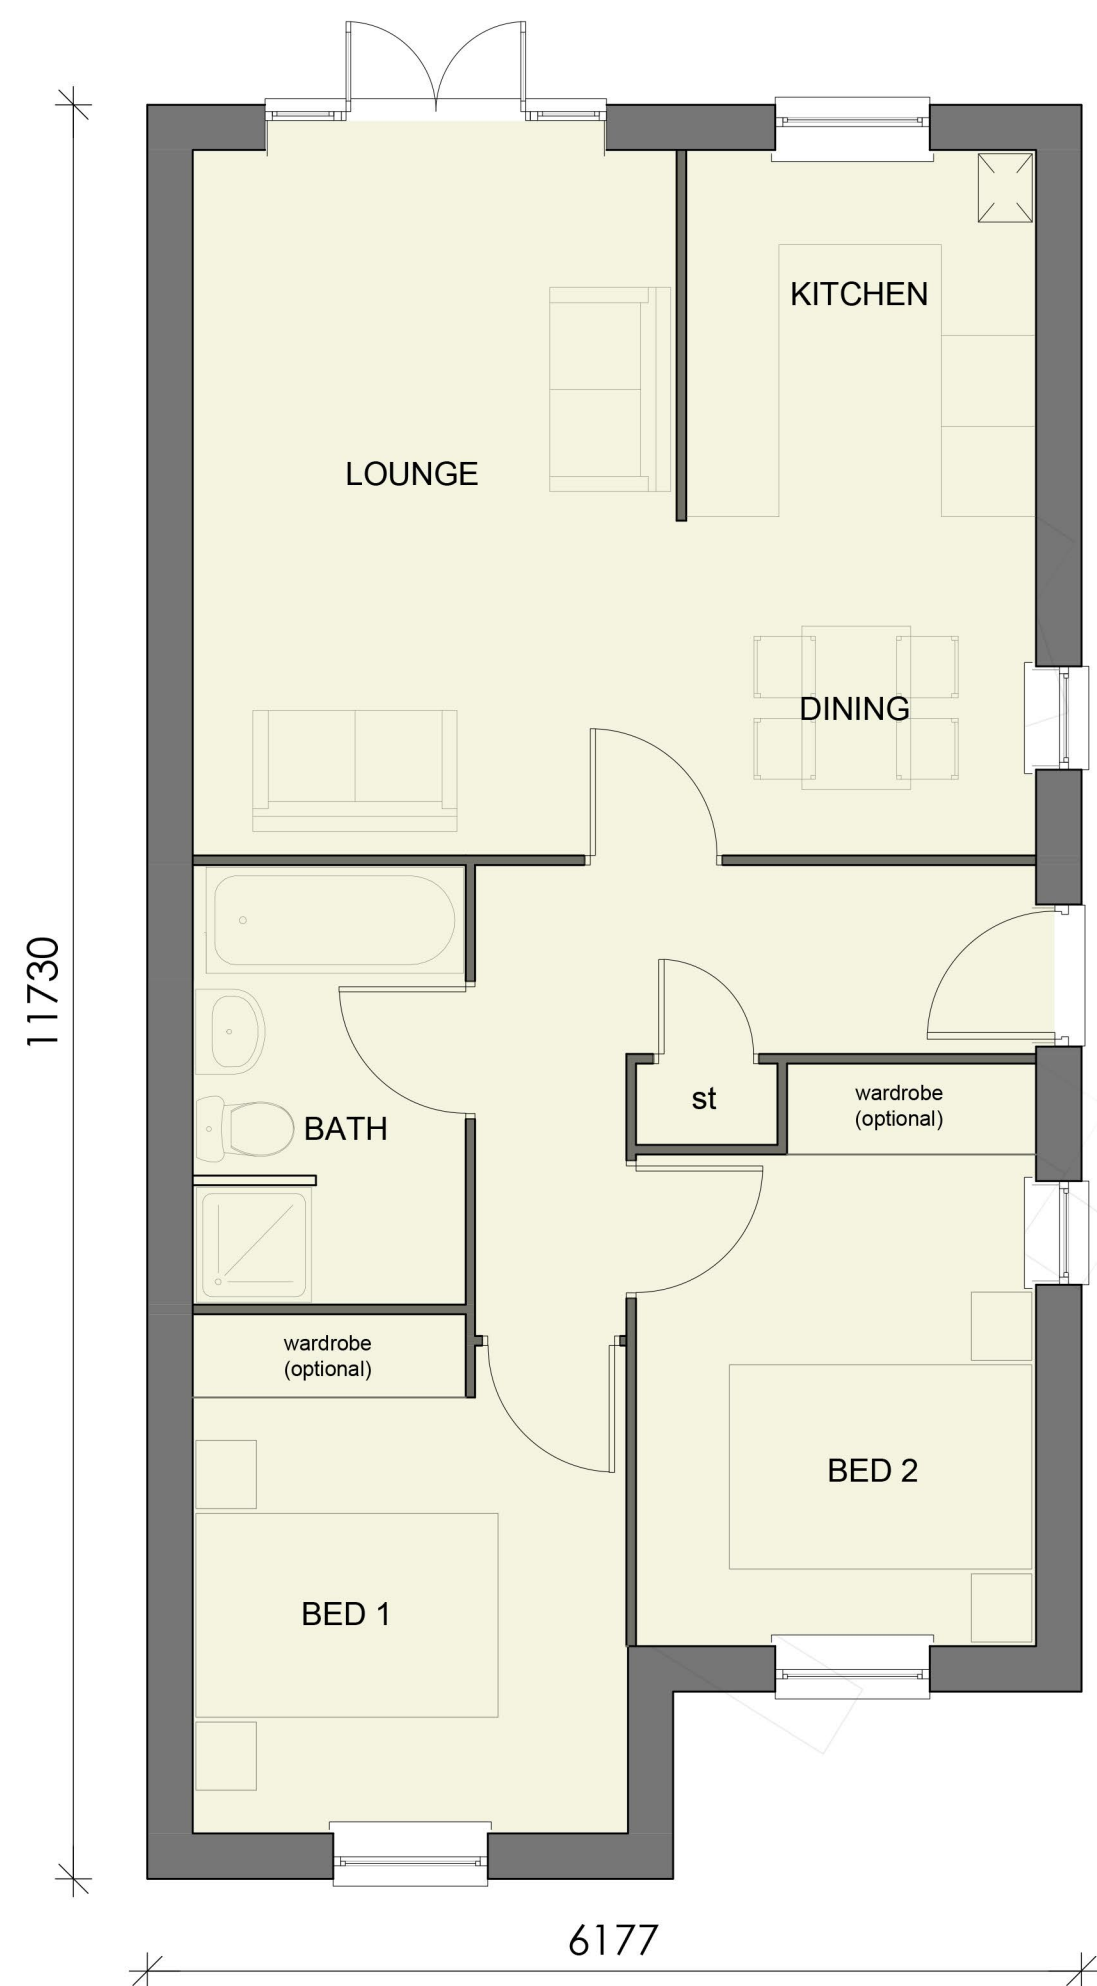


floor plan 1:50


Key:




existing 2 storey dwellings adjacent the development

 

proposed bungalows

 

1.8m high timber screen fence

 

450mm high timber knee rail



lockable gate



entrance door



site plan 1:200

Proposed development of 2 bedroom bungalows off Pearson Crescent, Wombwell

scale 1:50 / 1:100 / 1:200@a2 dwg.no. A-01