



House Type 301 - Country Lane

FLOOR AREA
70.56m², 759ft²

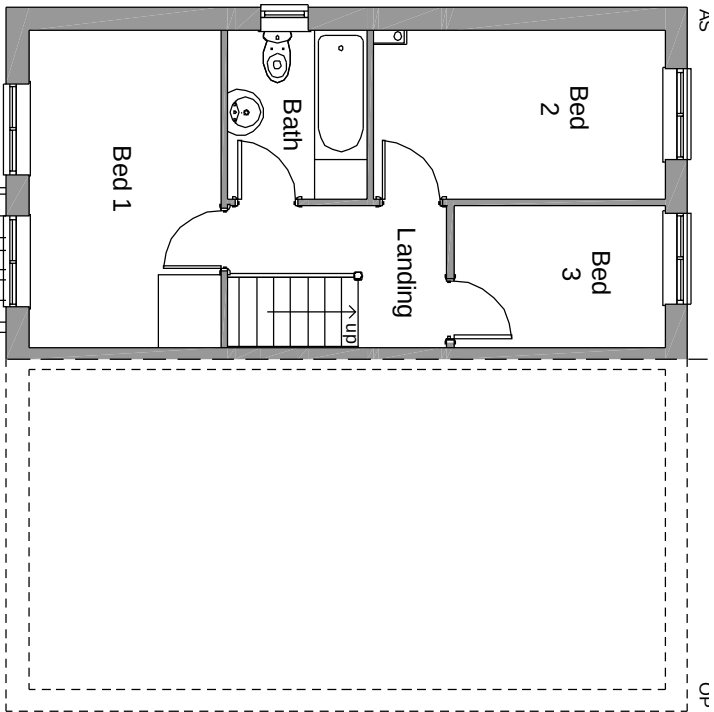


First Floor Plan

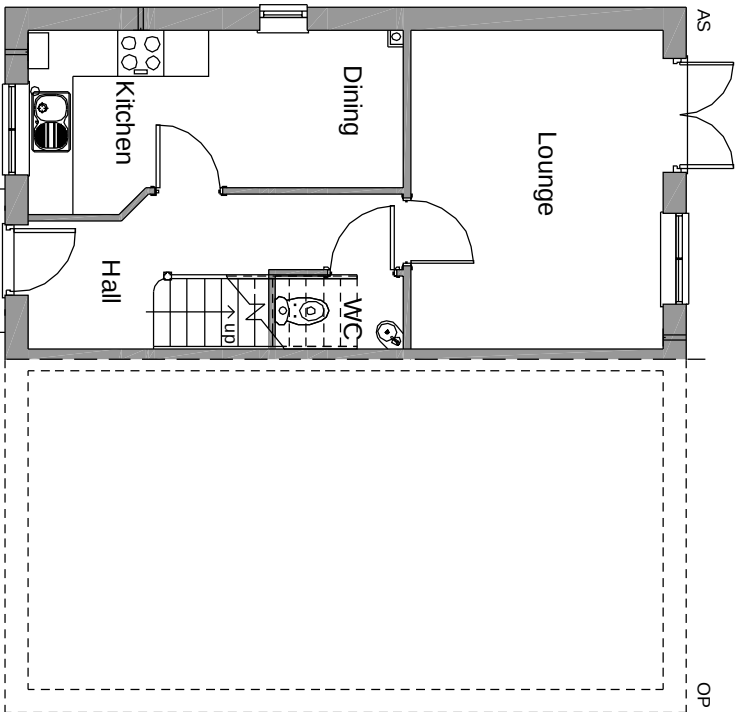


Ground Floor Plan




Front Elevation

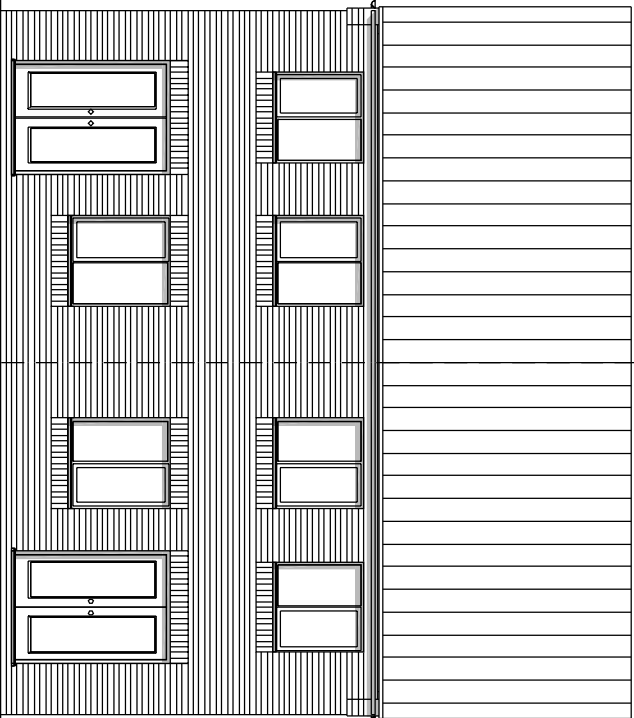

Rear Elevation

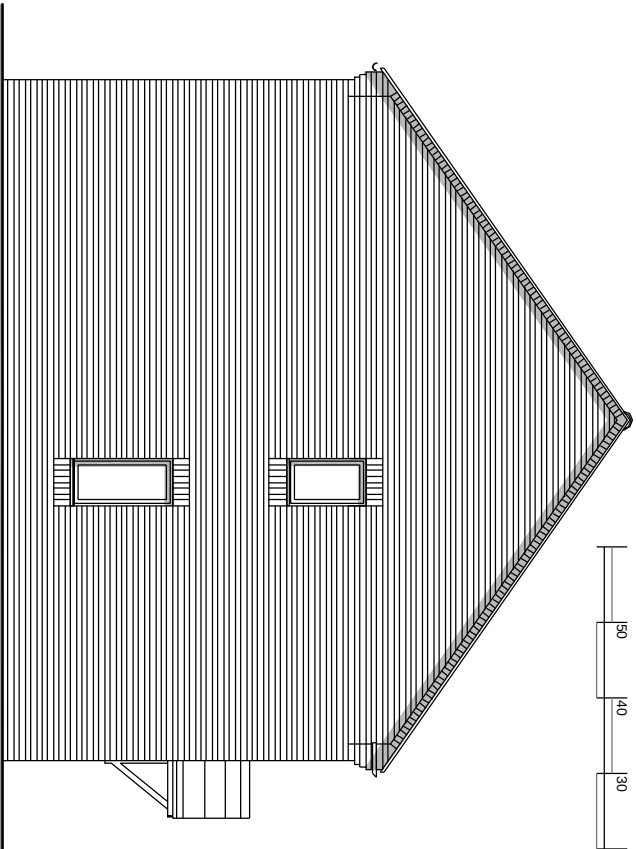

Side Elevation

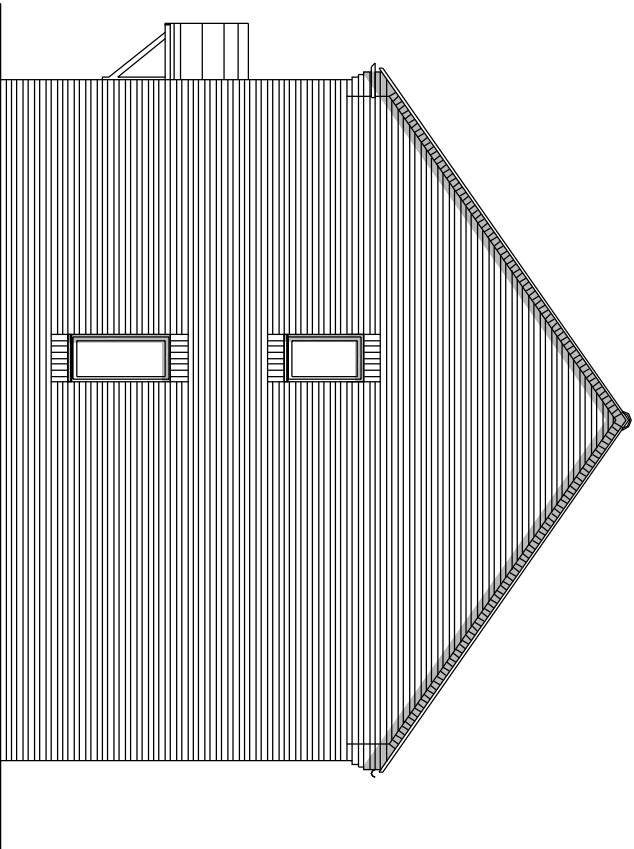

Side Elevation

- Materials
- Main facing brick
- Contrasting brick band to door head height
- Curved brick detail to window heads
- Bull nose brick sills
- Roll profile roof tiles
- White UPVC, double glazed, horizontal bar windows
- White UPVC fascias
- Black UPVC rainwater goods
- Double pitch canopies on timber brackets
- Cottage style doors
- Quoins to feature plots
- Render to feature plots

Notes:
Sketch schemes may be based on plan information of unknown origin and is subject to verification and survey.
Contractors must verify all dimensions on site before commencing any work or stop drawings. This drawing is not to be scaled. Use required dimensions only.
Building areas are liable to adjustment over the course of the design process due to ongoing construction detailing developments.
Subject to statutory approvals and survey.

150 40 30 20 10mm

revisions
status Planning

edward architectural services ltd

project Barnburgh Lane, Goldthorpe
prospect house 32 sovereign street leeds LS1 4BJ t 0113 398 4000
www.eas-limited.co.uk

client Gleeson Homes and Regeneration
title House Type 301
Country Lane

drawn by checked by date 08.12.11 scale 1:100@A3
job no 0291 drawing no PL-25 rev .