



Drawing No.	Rev No.
MVP002 -001	

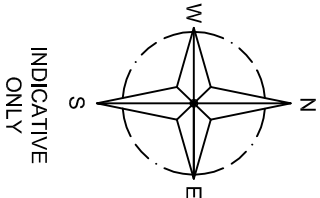

LOCATION PLAN
SCALE 1:1250 AT A3

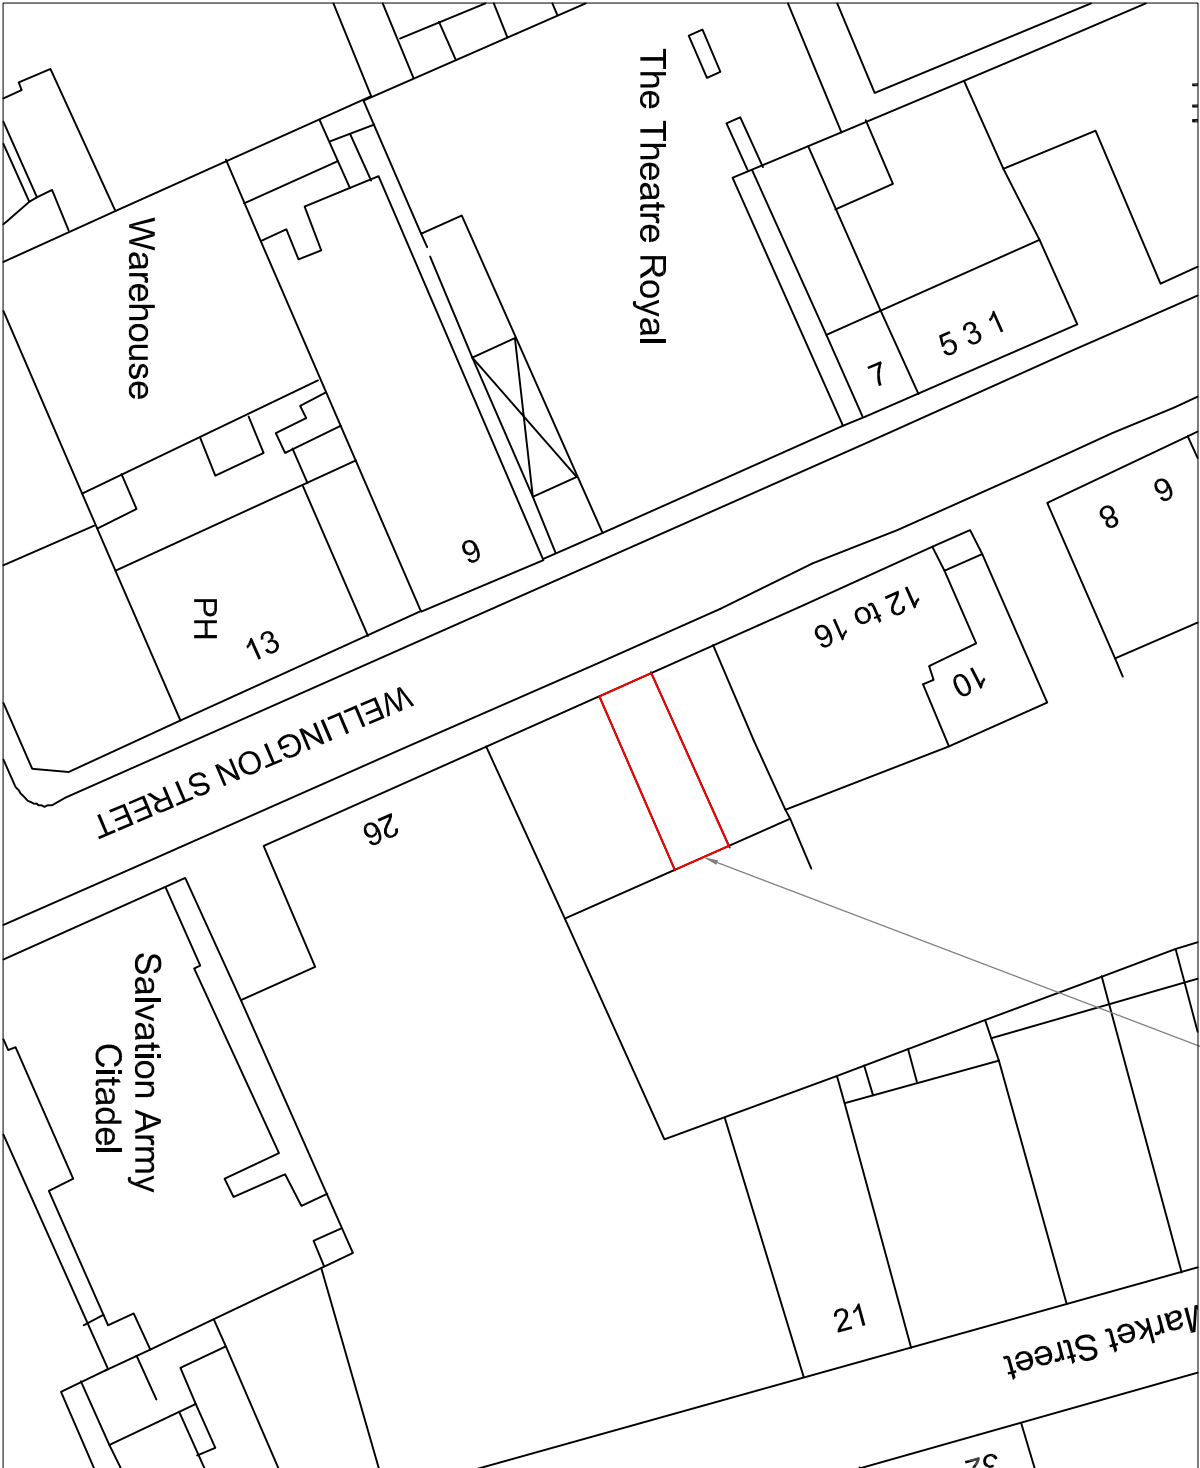

SITE PLAN
SCALE 1:500 AT A3

DO NOT SCALE: Contractor to check all dimensions and report any omissions or errors

NOTES

Rev	Description	By	CHK	App	Date
-----	-------------	----	-----	-----	------

JRB DESIGNS LTD
1 Saville Road
Cudworth
Barnsley
S72 8LT
Tel: 01226 383542
Fax: 01226 380078
Mob: 07970 541192
Email: join@jrbdesigns.co.uk
This drawing is copyright. © Jrbdesigns Ltd.

Client
MR. V PREKA
23 GRANVILLE STREET
BARNSLEY

Drawing Title
SITE PLANS

Address
22 WELLINGTON STREET
BARNSLEY
SOUTH YORKSHIRE

Project Title:
CHANGE OF USE FROM A1
TO A5 USE

Purpose of Issue:
PLANNING

Drawing Status
FIRST ISSUE

Scale at A3	Drawn By	Date
AS SHOWN	JRB	26/05/2010
Checked By	Approved By	Date
VP	VP	26/05/2010
Project No.	Drawing No.	Revision
MVP002	001	-

APPROVAL ☒ INFORMATION ☐ TENDER ☐ CONTRACT ☐ CONSTRUCTION ☐